

Scale Bars		TO BE USED ONLY AS GUIDANCE			
1:100	mm	0	1000	2000	3000
1:200	mm	0	1000	2000	3000
1:500	M	0	5	10	15
1:1250	M	0	10	30	50

NOTES

- All dimensions and levels are to be checked on site.
- Any discrepancies are to be reported to the architect before any work commences
- This drawing shall not be scaled to ascertain any dimensions. Work to figured dimensions only.
- This drawing shall not be reproduced without express written permission from AEW.
- Title overlay drawings and ownership boundaries are produced using all reasonable endeavors. AEW cannot be responsible for the accuracy or scale discrepancy of base plans supplied to them.
- All works are to be undertaken in accordance with Building Regulations and the latest British Standards.
- All proprietary materials and products are to be used strictly in accordance with the manufacturers recommendations.

This drawing contains the following model files: -


12211-AEW-G1-XX-M3-A-0001

CDM 2015

Client notified of duties: 14/06/21

Principal Designer: Nationwide CDM

Unless noted below, all known hazards have been highlighted on the drawing.

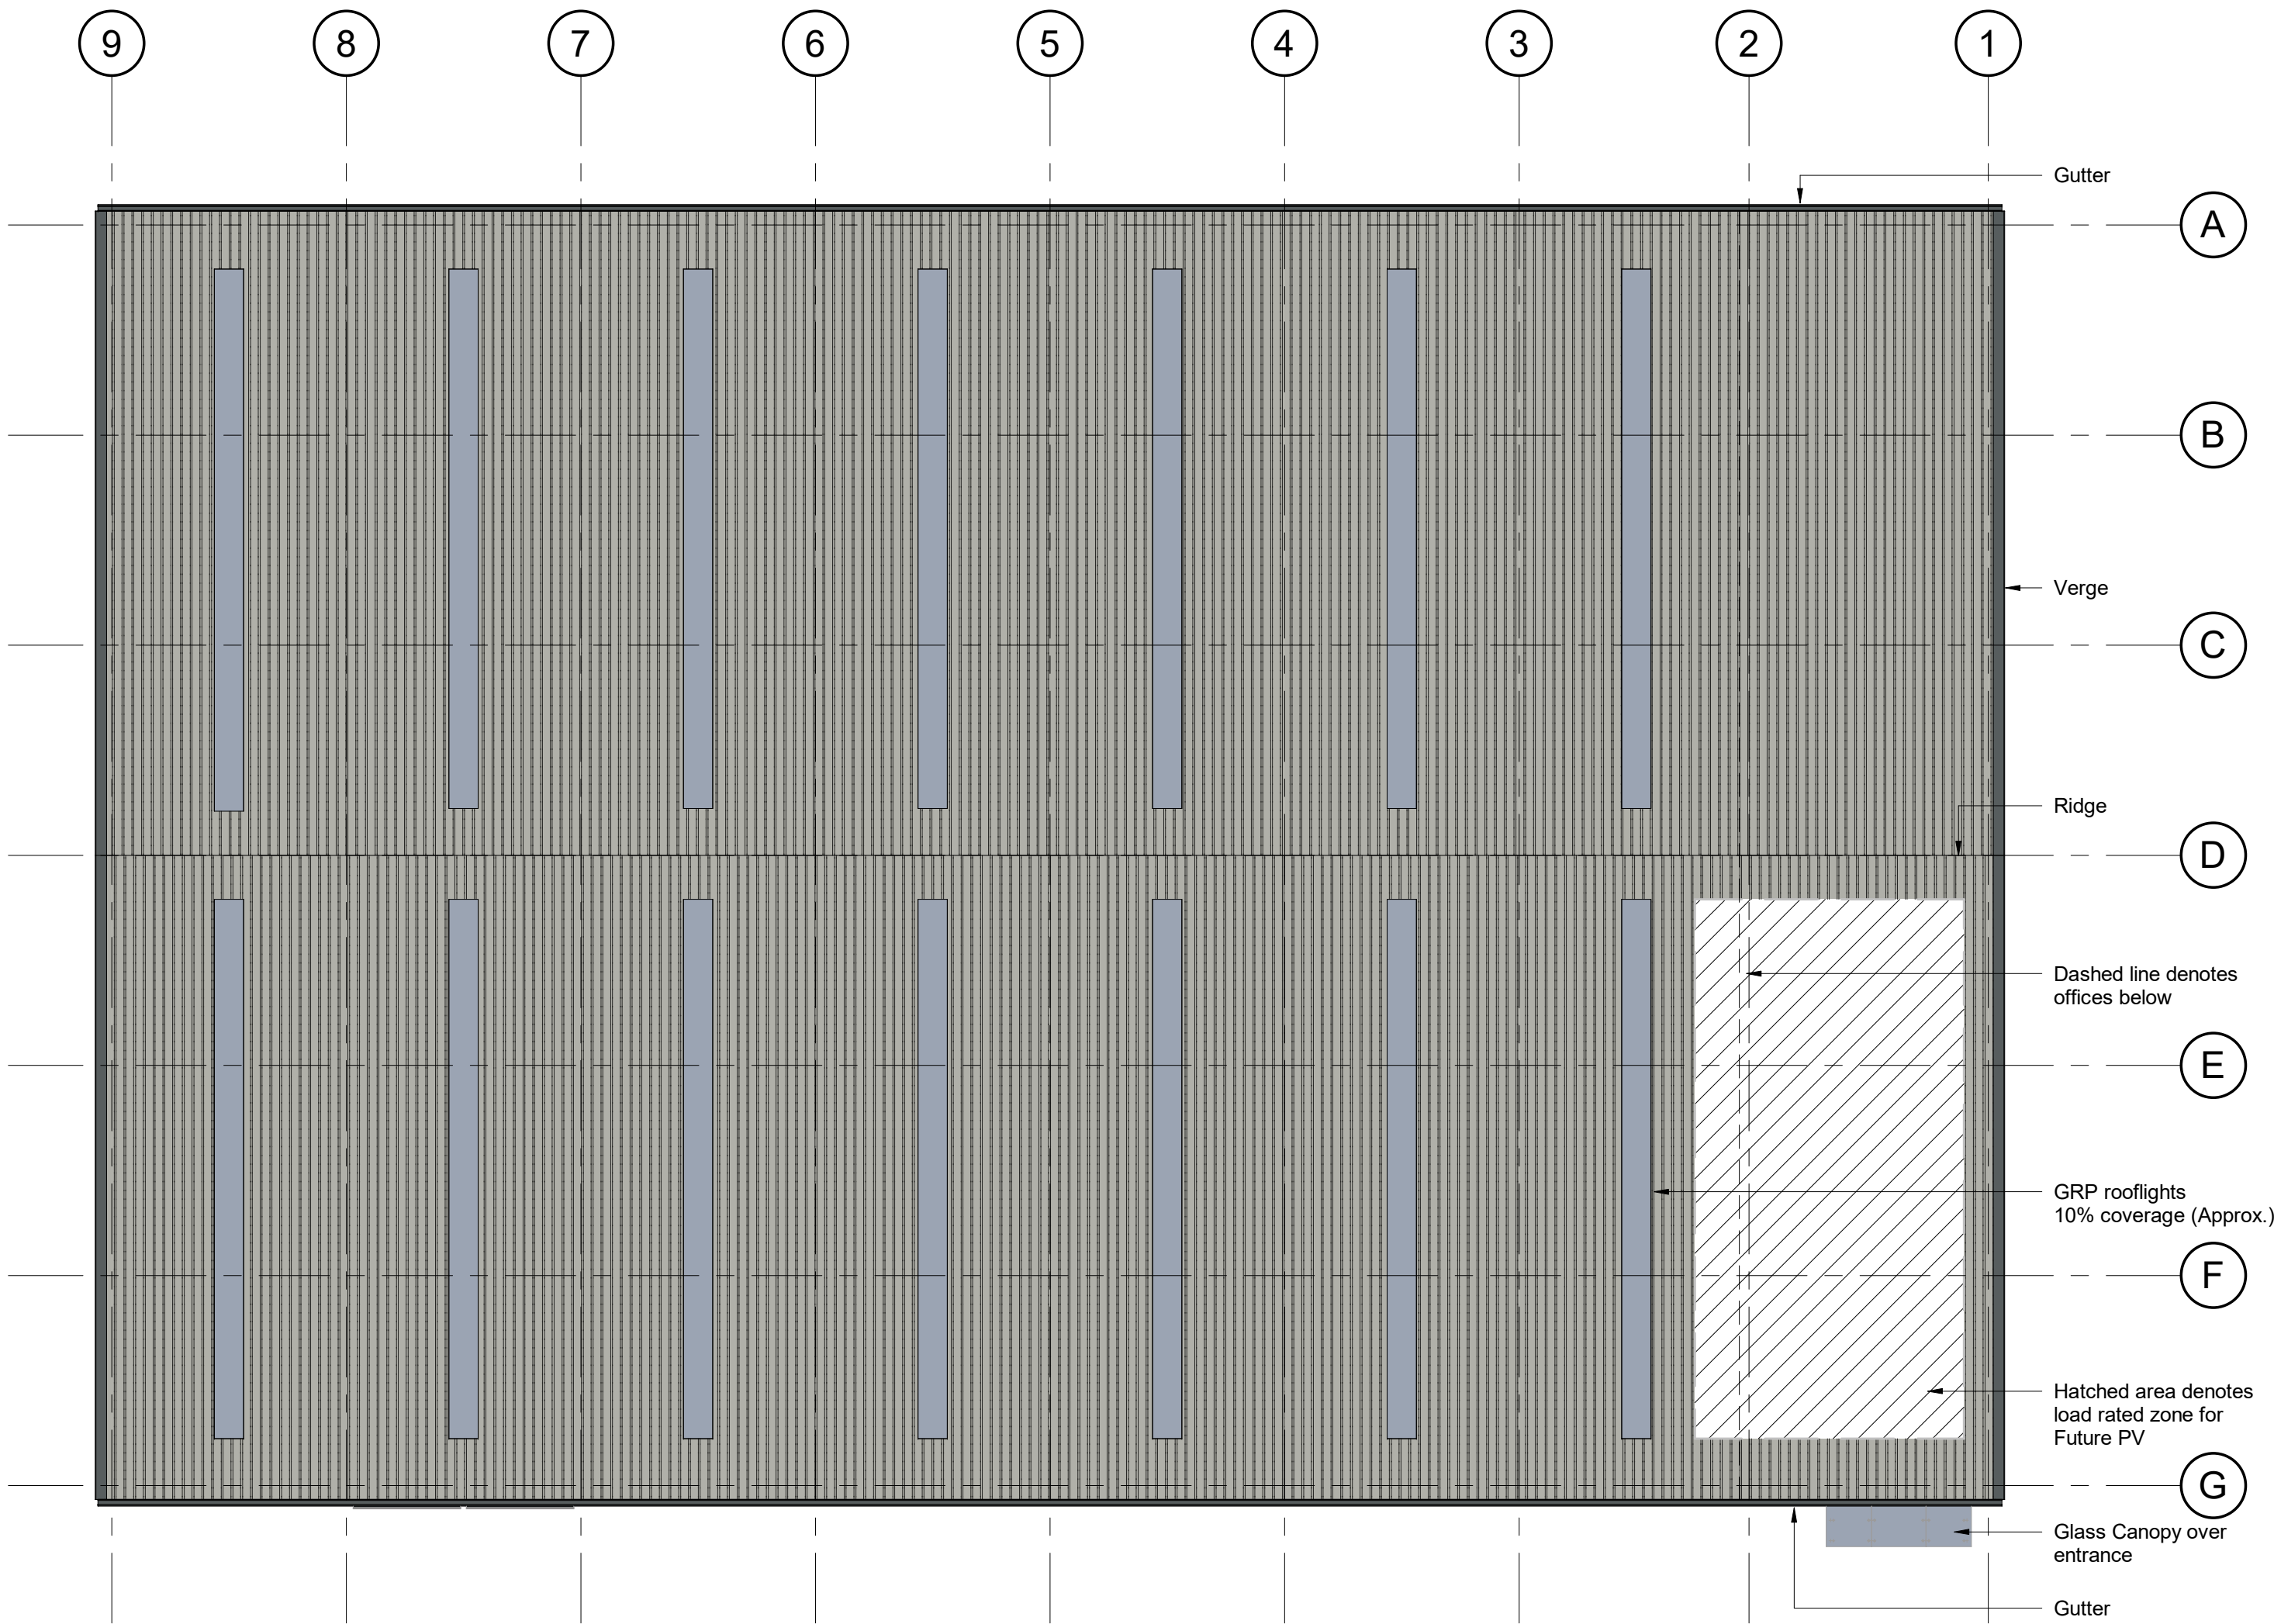

Proposed GA Roof Plan

Scale @ 1 : 200

P04	13/06/22	North Arrow updated	DJS	DRS
P03	17/05/22	General Update	DJS	DRS
P02	11/02/22	Planning Issue	CF	DRS
P01	02/12/21	Initial Issue	EF	CF
Rev	Date	Description	Drawn by	Checked By

Status Purpose of Issue
S2 For Information

drawing stage Tender

client

Network Space Land Limited

project

Sovereign Business Park, Huyton

drawing title

Unit G1 - Proposed GA Roof Plan

date 30/11/21 drawn EF
scale @ A1 1 : 200 checked CF

Rev P04

12211-AEW-G1-XX-DR-A-0562

aew architects
0161 214 4370
www.aewarchitects.com