

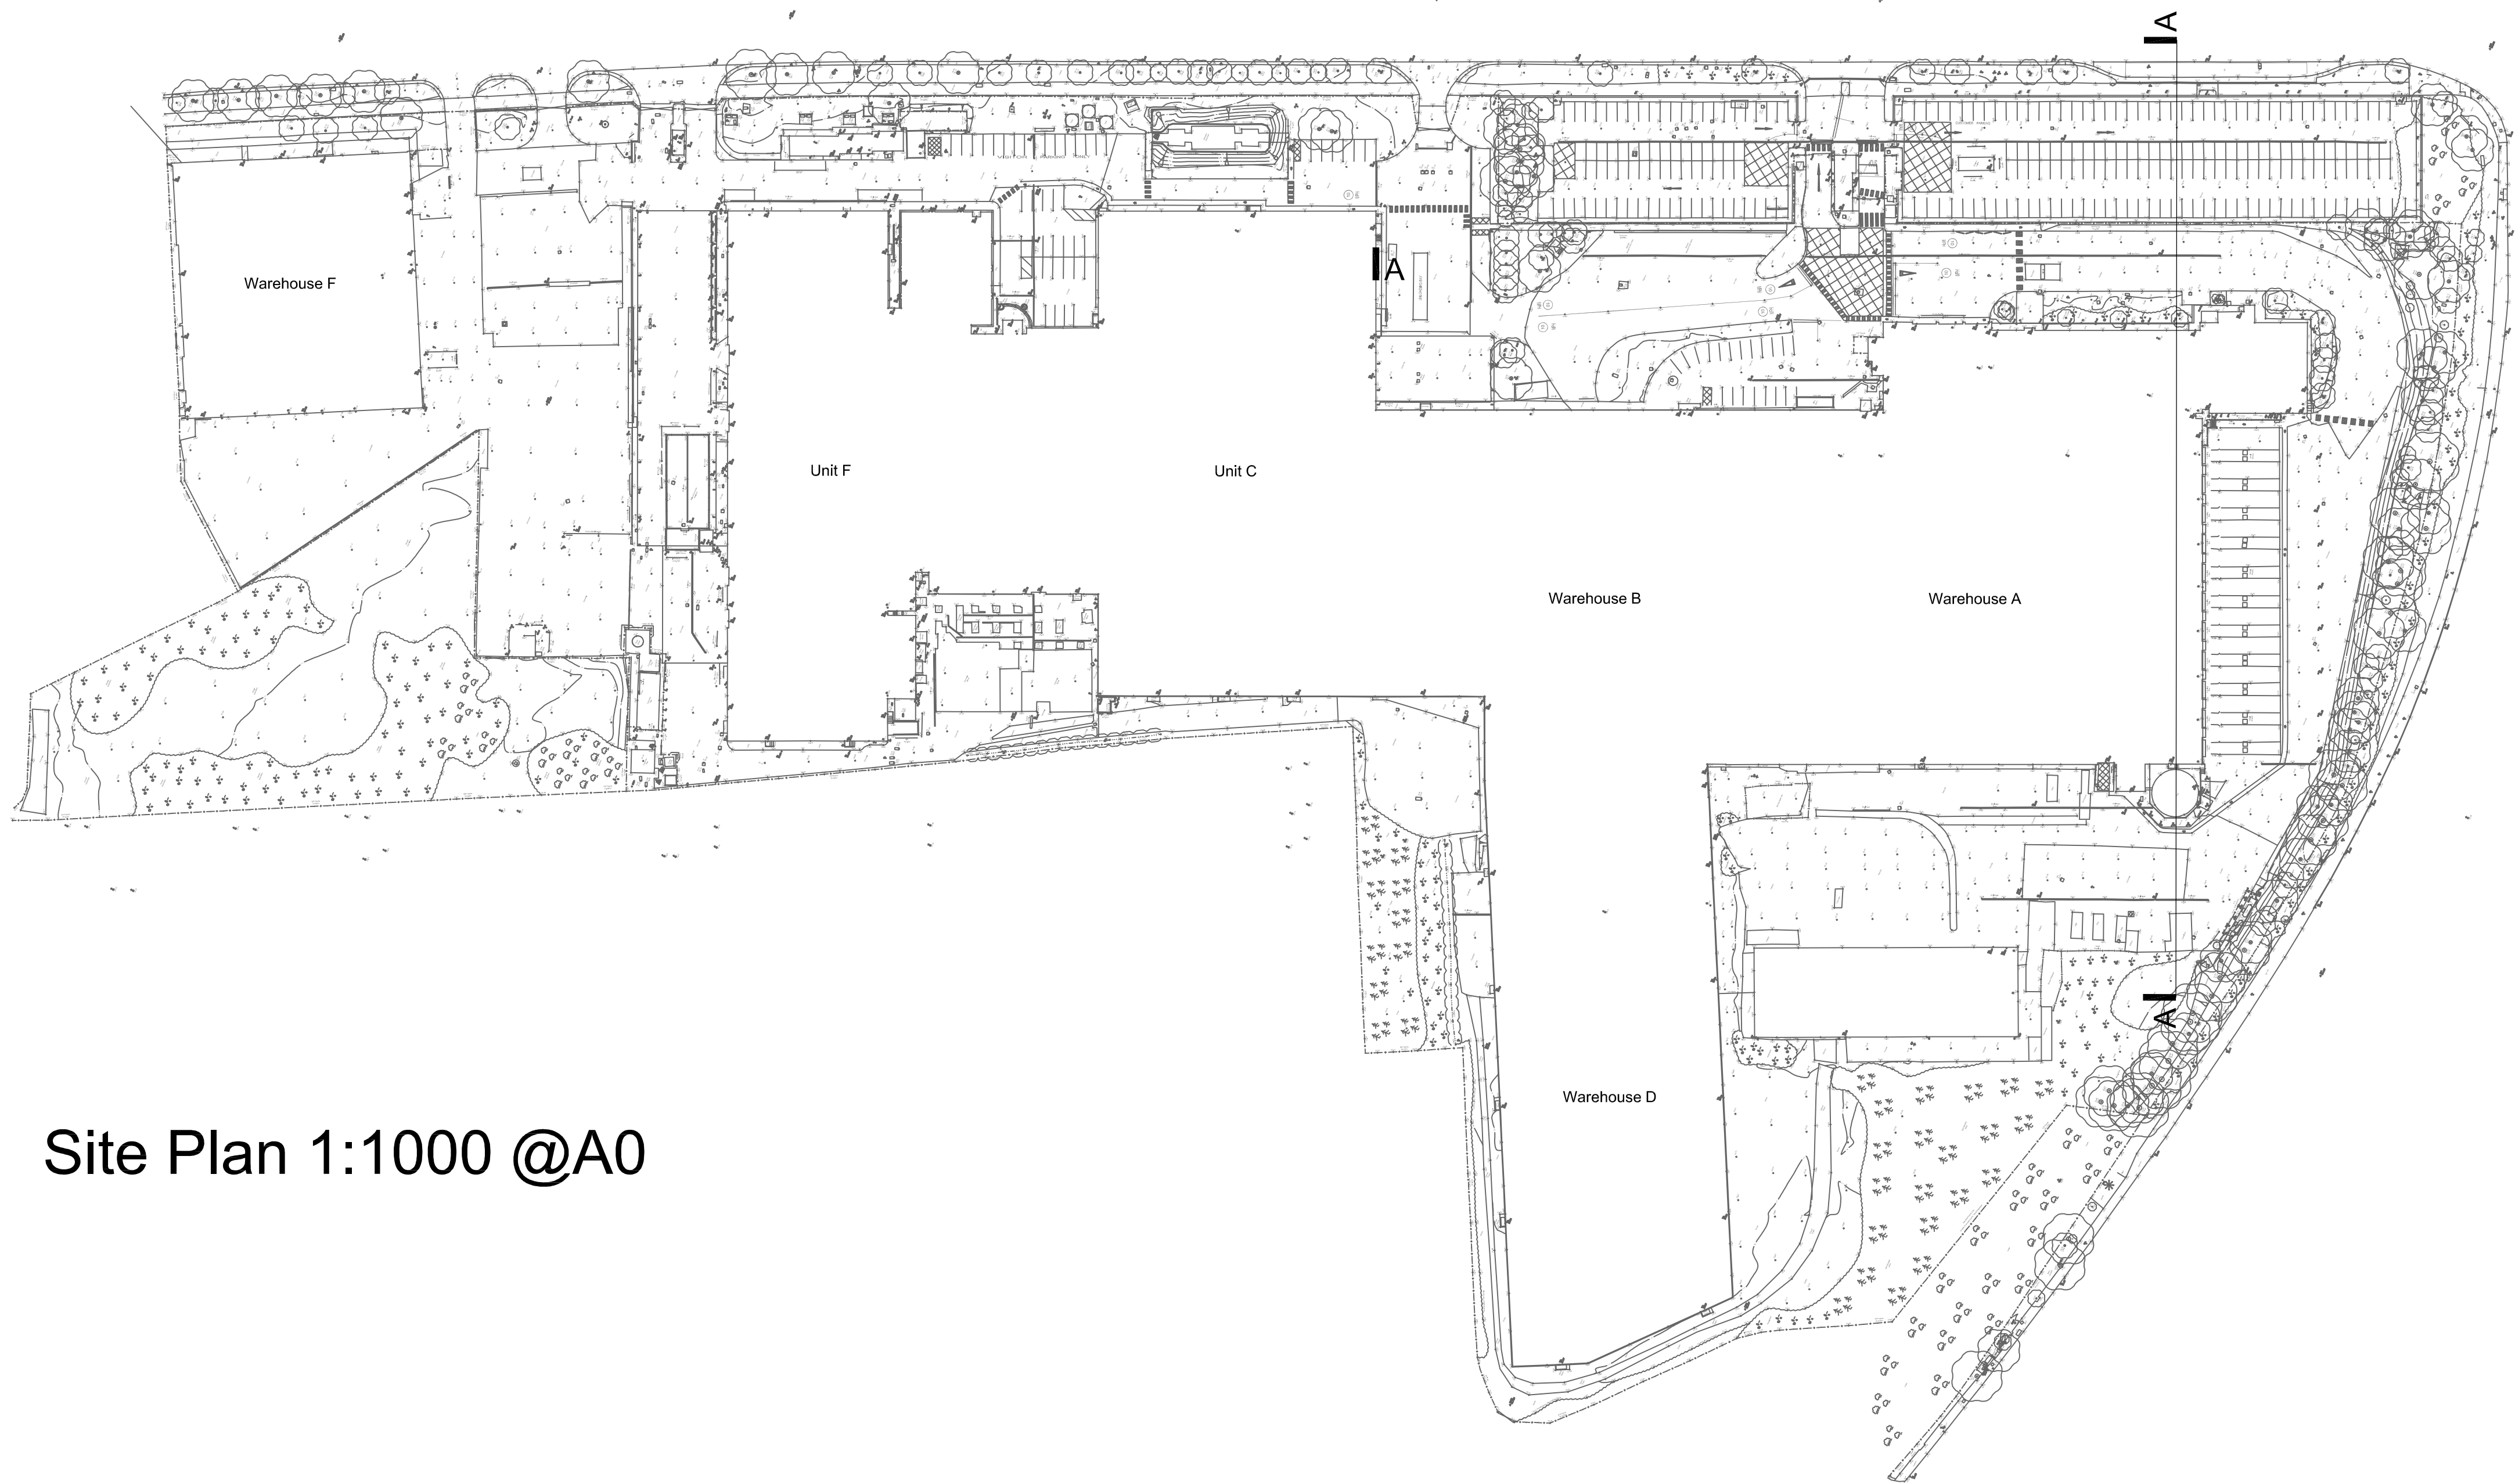


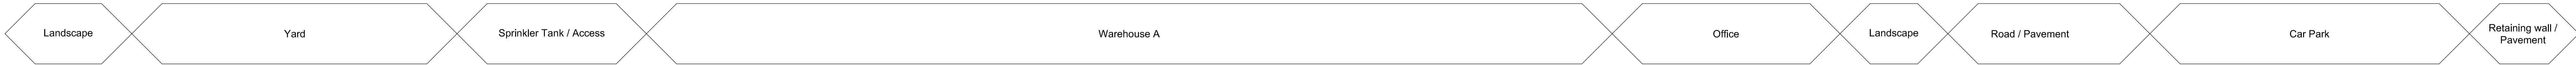

Site Plan 1:1000 @A0

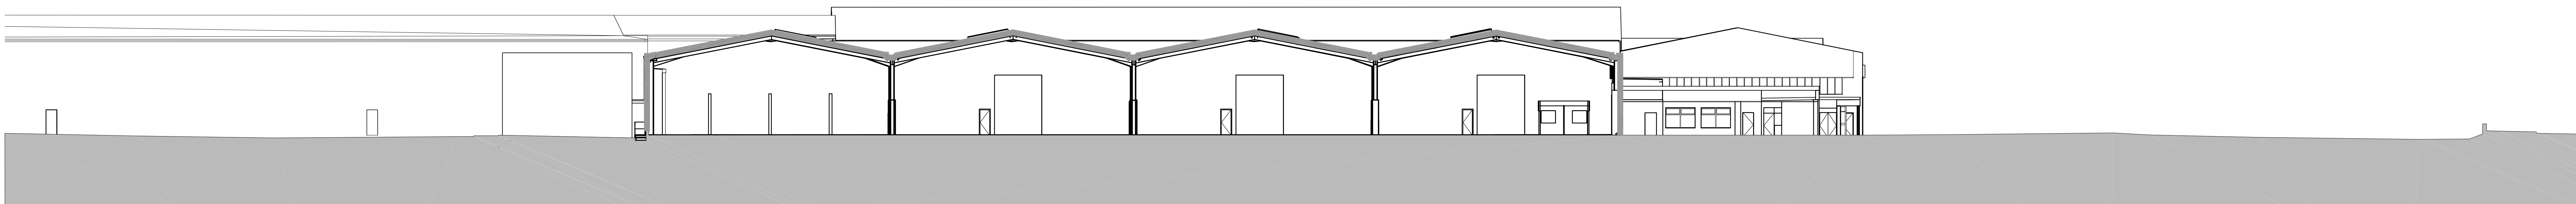

Section A - A 1:200 @A0

NOTES

AEWTP033B

- All dimensions and levels are to be checked on site.
- Any discrepancies are to be reported to the architect before any work commences.
- This drawing shall not be scaled to ascertain any dimensions. Work to ground dimensions only.
- This drawing shall not be reproduced without express written permission from AEW.
- Title overlay drawings and ownership boundaries are produced using all reasonable endeavours. AEW cannot be responsible for the accuracy or scale discrepancy of base plans supplied to them.
- All works are to be undertaken in accordance with Building Regulations and the latest British Standards.
- All proprietary materials and products are to be used strictly in accordance with the manufacturers recommendations.

CDM 2015

Client notified of duties: 27/11/20

Principal Designer: Client

Unless noted below, all known hazards have been highlighted on the drawing:

Sections based on Topographical survey information provided by Greenhatch.
Drawing ref: 40493_T_REV0 dated 20.06.21

P01	29/02/24	DW	DRS
Initial Issue			
REV	Date	Drawn by -	Checked by -
S2		For Information	
drawing stage	Stage 3 Spatial Coordination		
client	Davos Industrial Ltd.		
project	Sovereign Distillery Huyton		
drawing title	Existing Site Section A - A		
date	Feb 2024	drawn	DW
scale@A0	1:200 / 1000	checked	DRS