


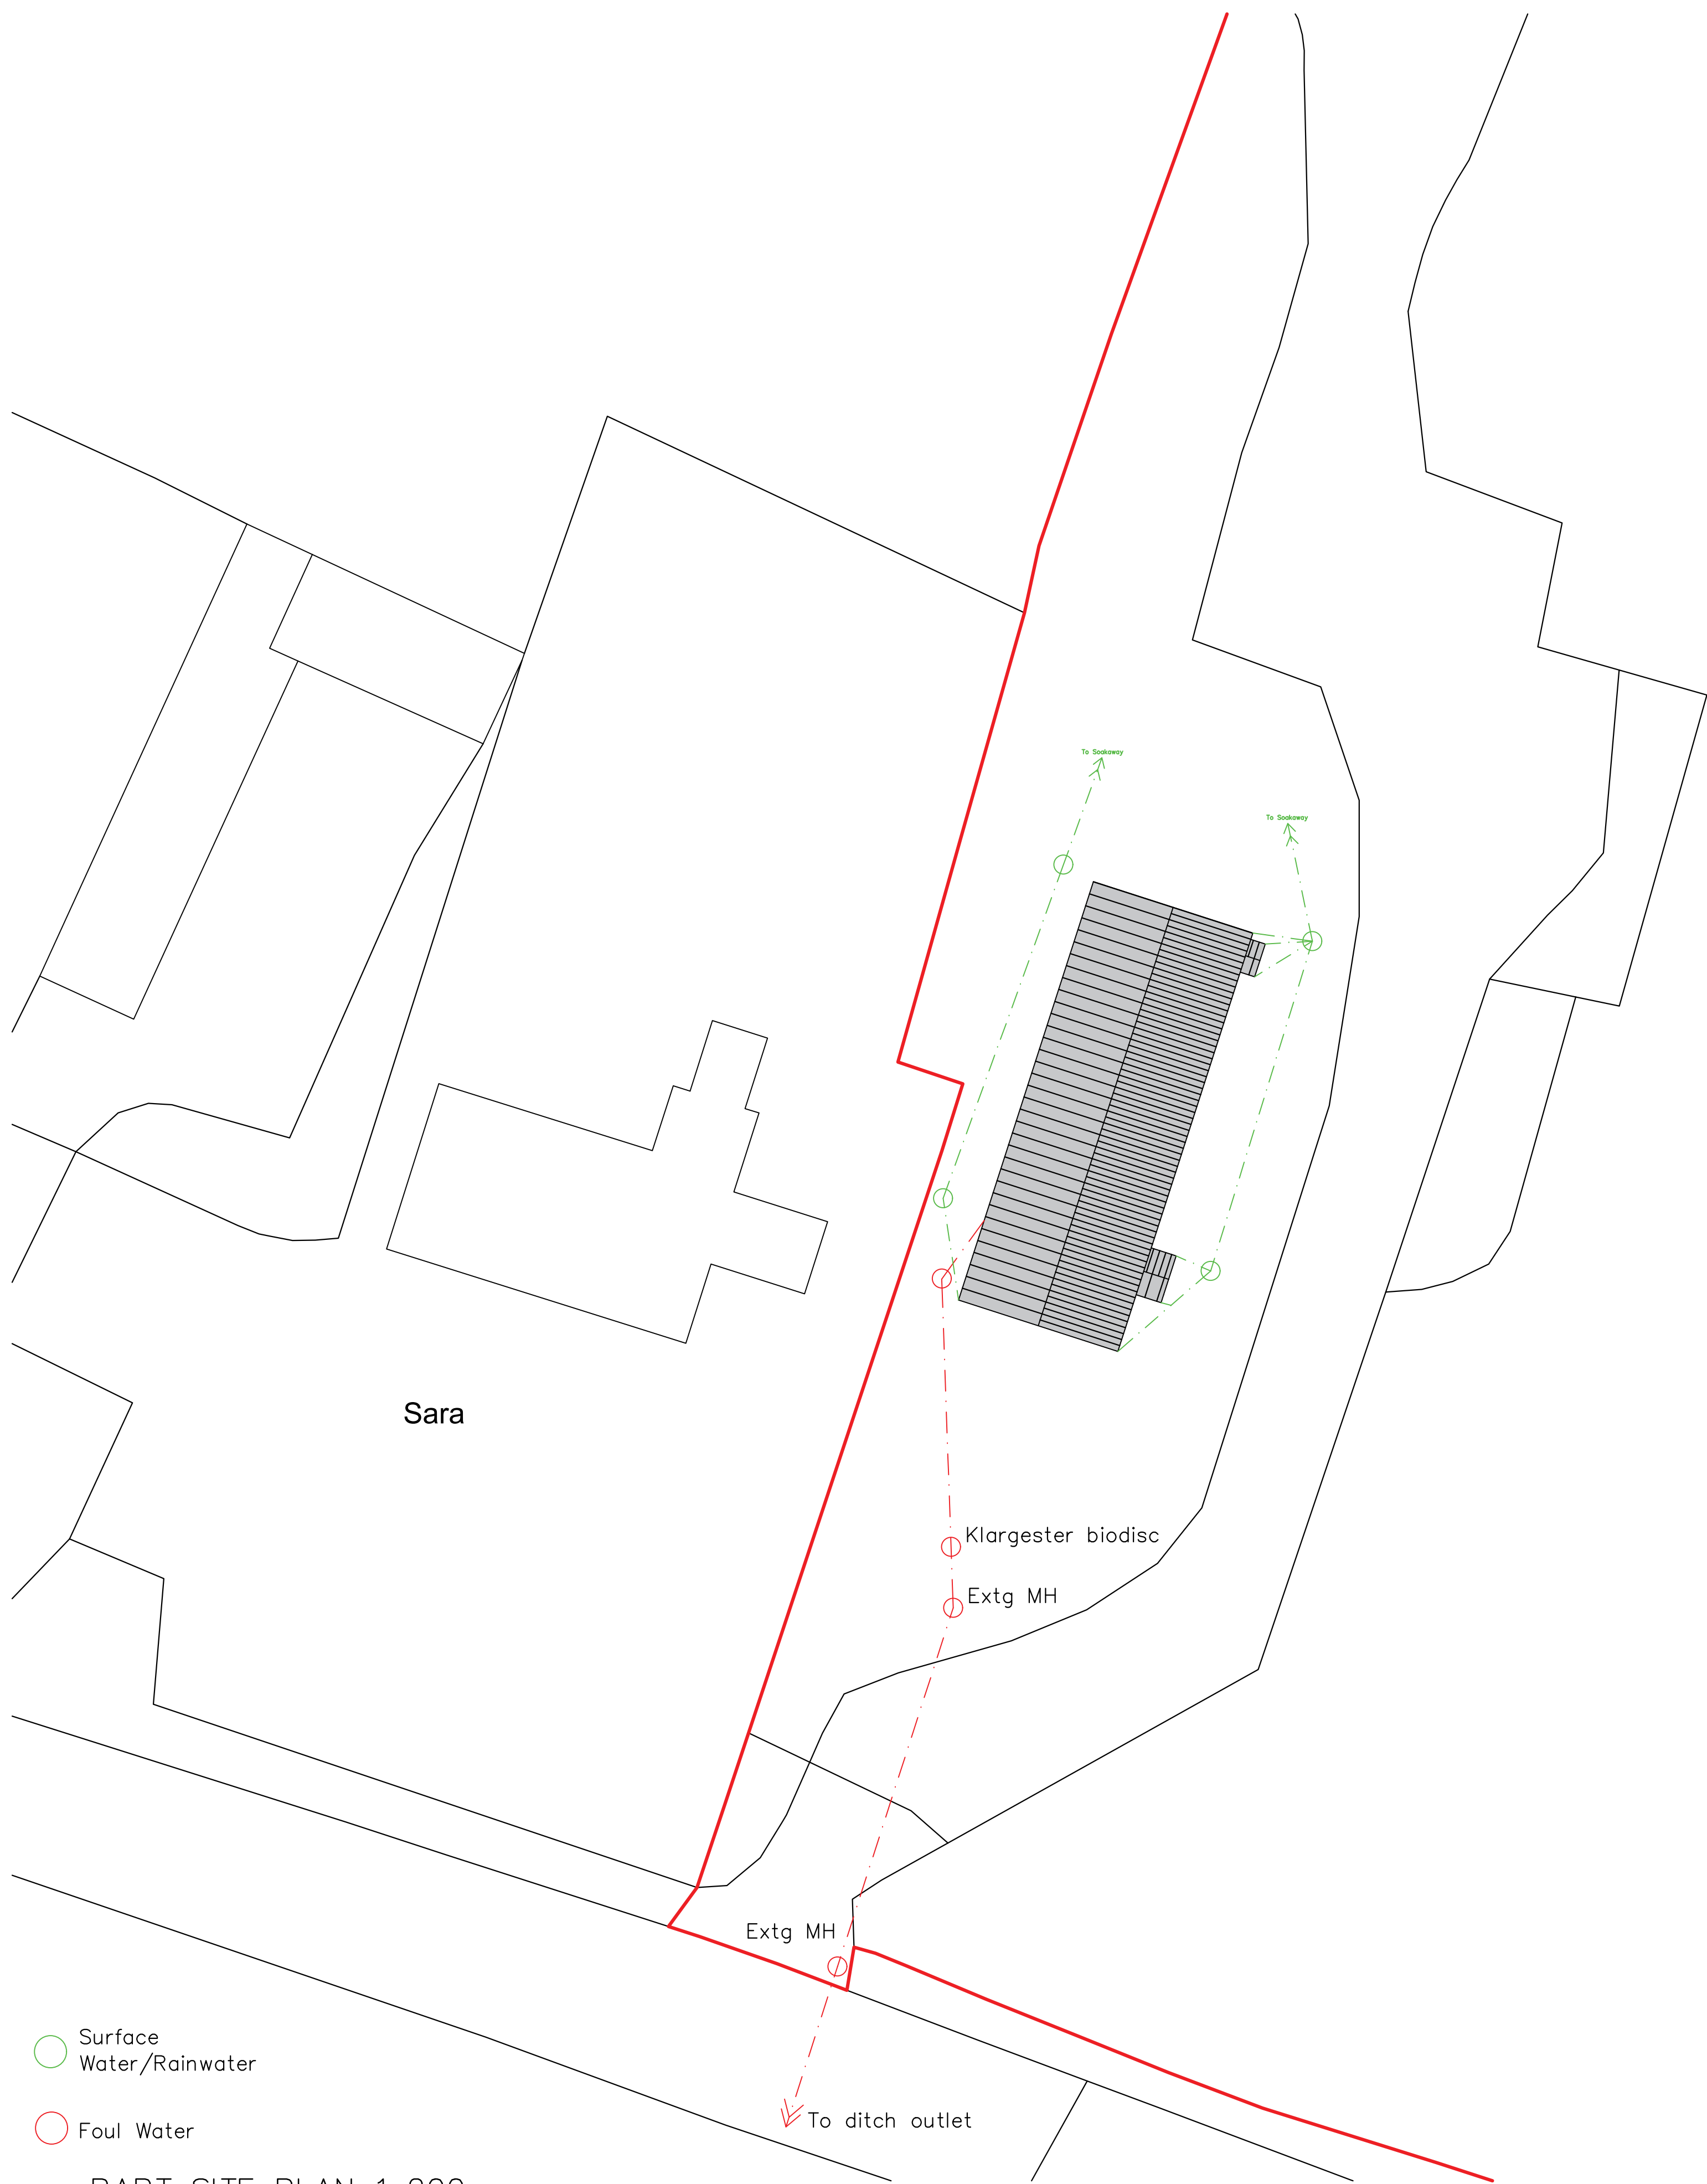

PART SITE PLAN 1:200



SITE LOCATION PLAN 1:1250

THIS DRAWING MUST BE READ IN CONJUNCTION WITH THE FOLLOWING INFORMATION:


- ALL OTHER ARCHITECTURAL DRAWINGS
- STRUCTURAL ENGINEERS DRAWINGS/INFORMATION

ALL DIMENSIONS ARE TO BE CHECKED ON SITE WITH ANY DISCREPANCIES REPORTED TO THE CLIENT PRIOR TO WORKS COMMENCING ON SITE.

ALL MATERIALS TO BE FIXED, APPLIED OR MIXED STRICTLY IN ACCORDANCE WITH MANUFACTURERS RECOMMENDATIONS AND CURRENT HEALTH AND SAFETY LEGISLATION.

ALL INTERNAL DIMENSIONS ARE TAKEN FROM FACE OF BLOCKWORK/STUDS NOT THE FACE OF THE FINISHED PLASTERBOARD.

Fairlawn

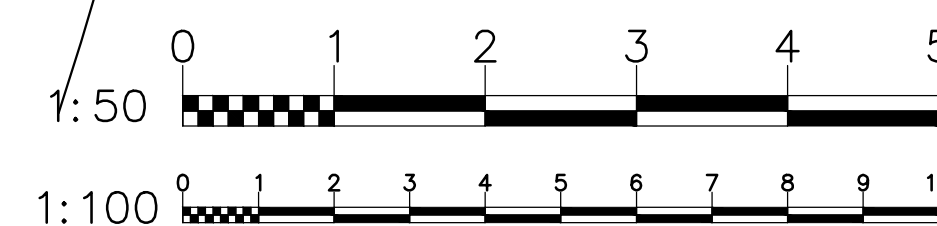

Rev	Date	Info
A	10.10.23	Drainage route updated

ba
architects

beeston aspinall architects

Architects and Building Consultants
The Studio, Fir Tree Farm, Fir Tree Lane, Chorley,
Cheshire, CW5 8JX
Tel: 01270 524896 Email: info@ba-architects.co.uk
Web: www.ba-architects.co.uk

Client			
Mrs O Starkey			
Project			
Replacement Office/Store on Land at Netherley Road, Tarbock Green, Prescott, Knowsley L35 1QE			
Scale/Sheet Size		Drawn	Date
1:50 @ A1		A. Edwards	22.06.2023
Drawing Title			
Site Plan and Site location Plan			
DRAFT			
Drawing Number			Revision
2755.BR1			A
This drawing is copyright. Figured dimensions are to be followed, DO NOT SCALE DRAWING. Any discrepancy must be reported to the Designer immediately and before proceeding.			

BUILDING REGULATIONS ISSUE

DRAFT