

THESE DRAWINGS HAVE BEEN PRODUCED SOLELY FOR PLANNING AND BUILDING REGULATIONS APPROVAL ONLY. ANY AMENDMENTS BY THE CONTRACTOR TO THE APPROVED DESIGN, MUST BE AGREED WITH BOTH THE PLANNING OFFICER AND BUILDING CONTROL OFFICER BEFORE ANY WORKS ARE UNDERTAKEN.
CONTRACTORS MUST VERIFY ALL DIMENSIONS ON SITE BEFORE COMMENCING ANY WORKS ON SITE. ANY DISCREPANCIES MUST BE REPORTED BEFORE WORKS ARE UNDERTAKEN OR MATERIAL ORDERED.


NOTE
All errors, omissions, discrepancies should be reported to the originator immediately. All dimensions to be checked before site fabrication by the contractor, his sub-contractor or supplier.

Any deviation from the drawing to be reported to the originator immediately.


Drawing issue status:
PRELIMINARY ☐ CLIENT APPROVAL ☐ PLANNING ☐
BUILDING REGS ☐ TENDER ☐ CONSTRUCTION ☐ AS-BUILT ☐




0M 5M 10M 15M 20M

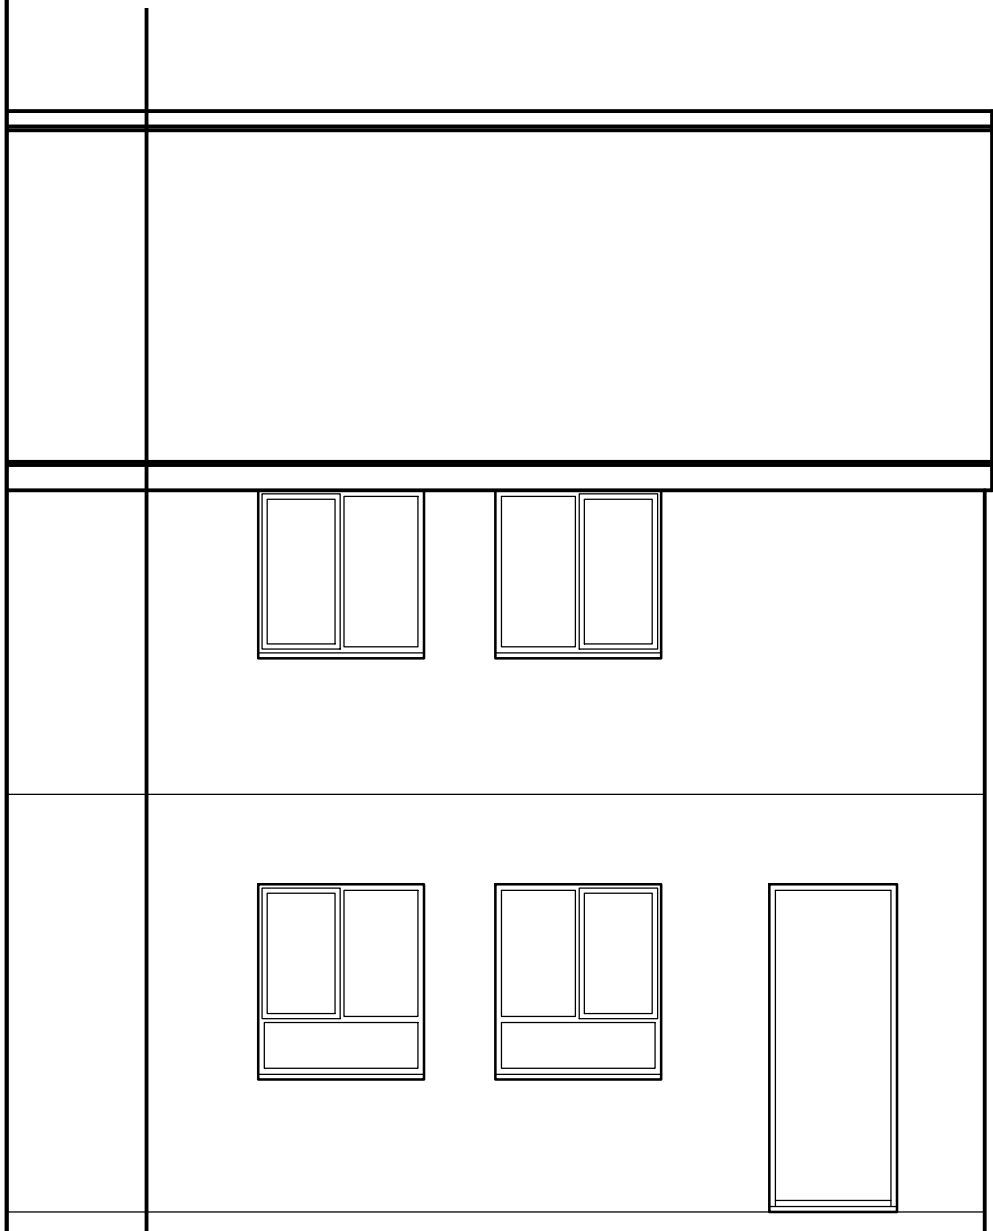


EXISTING FRONT ELEVATION

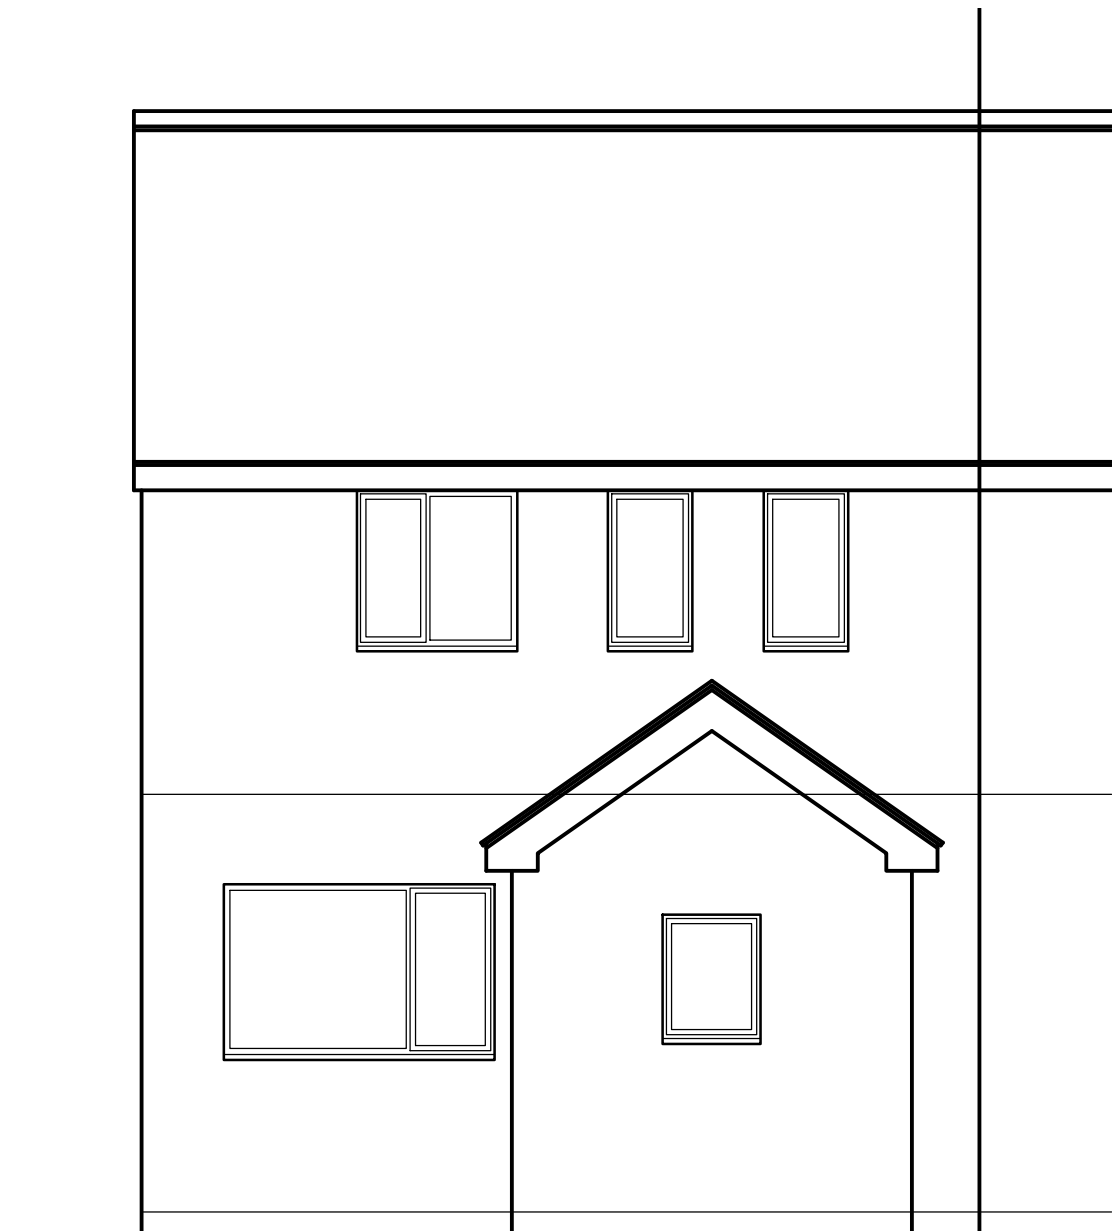


EXISTING REAR ELEVATION

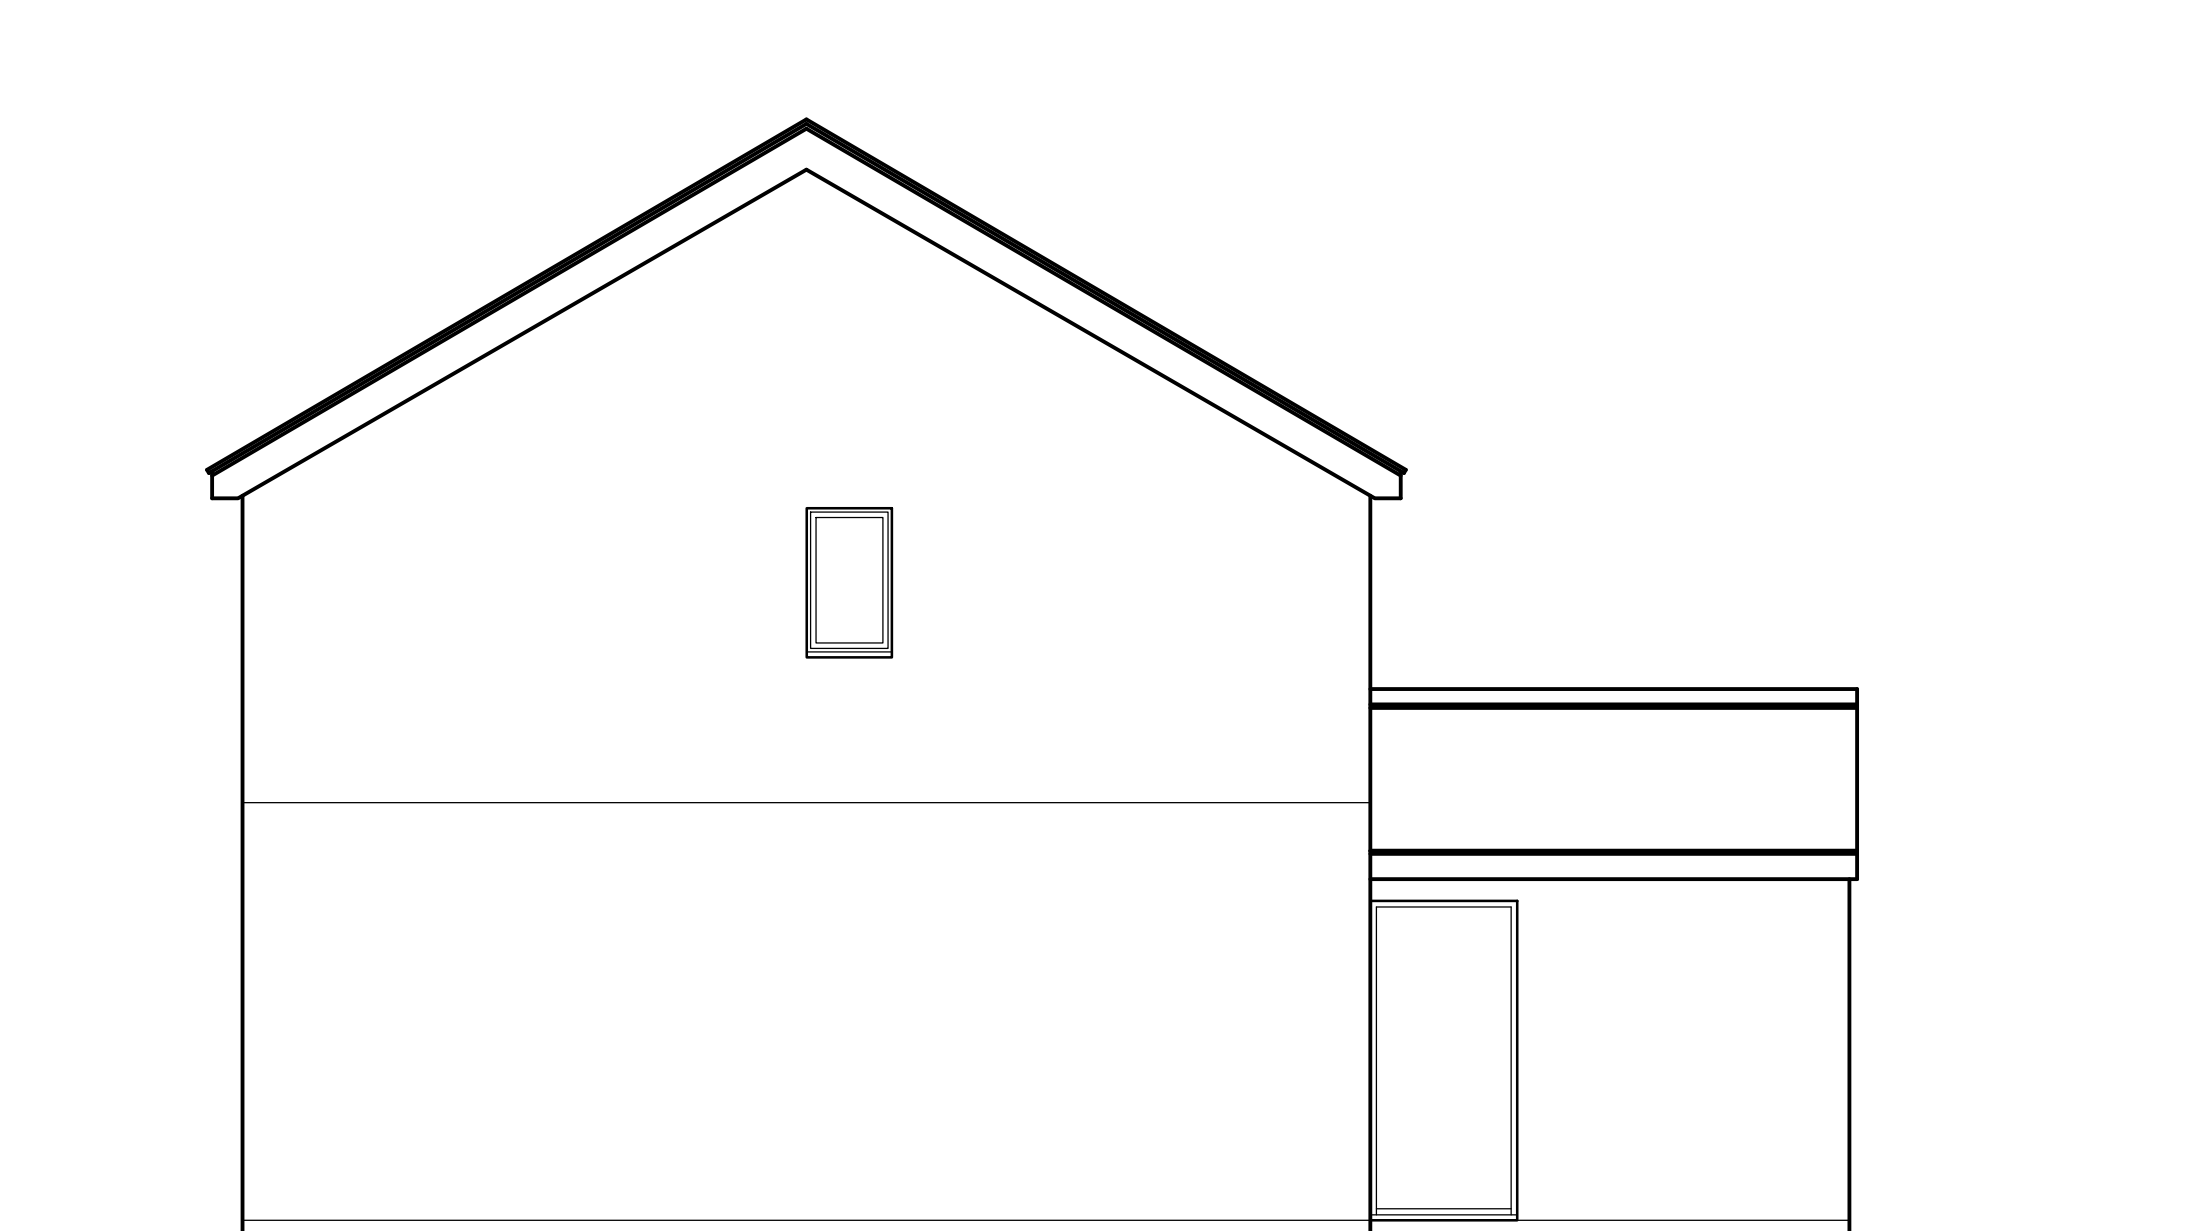

EXISTING SIDE ELEVATION

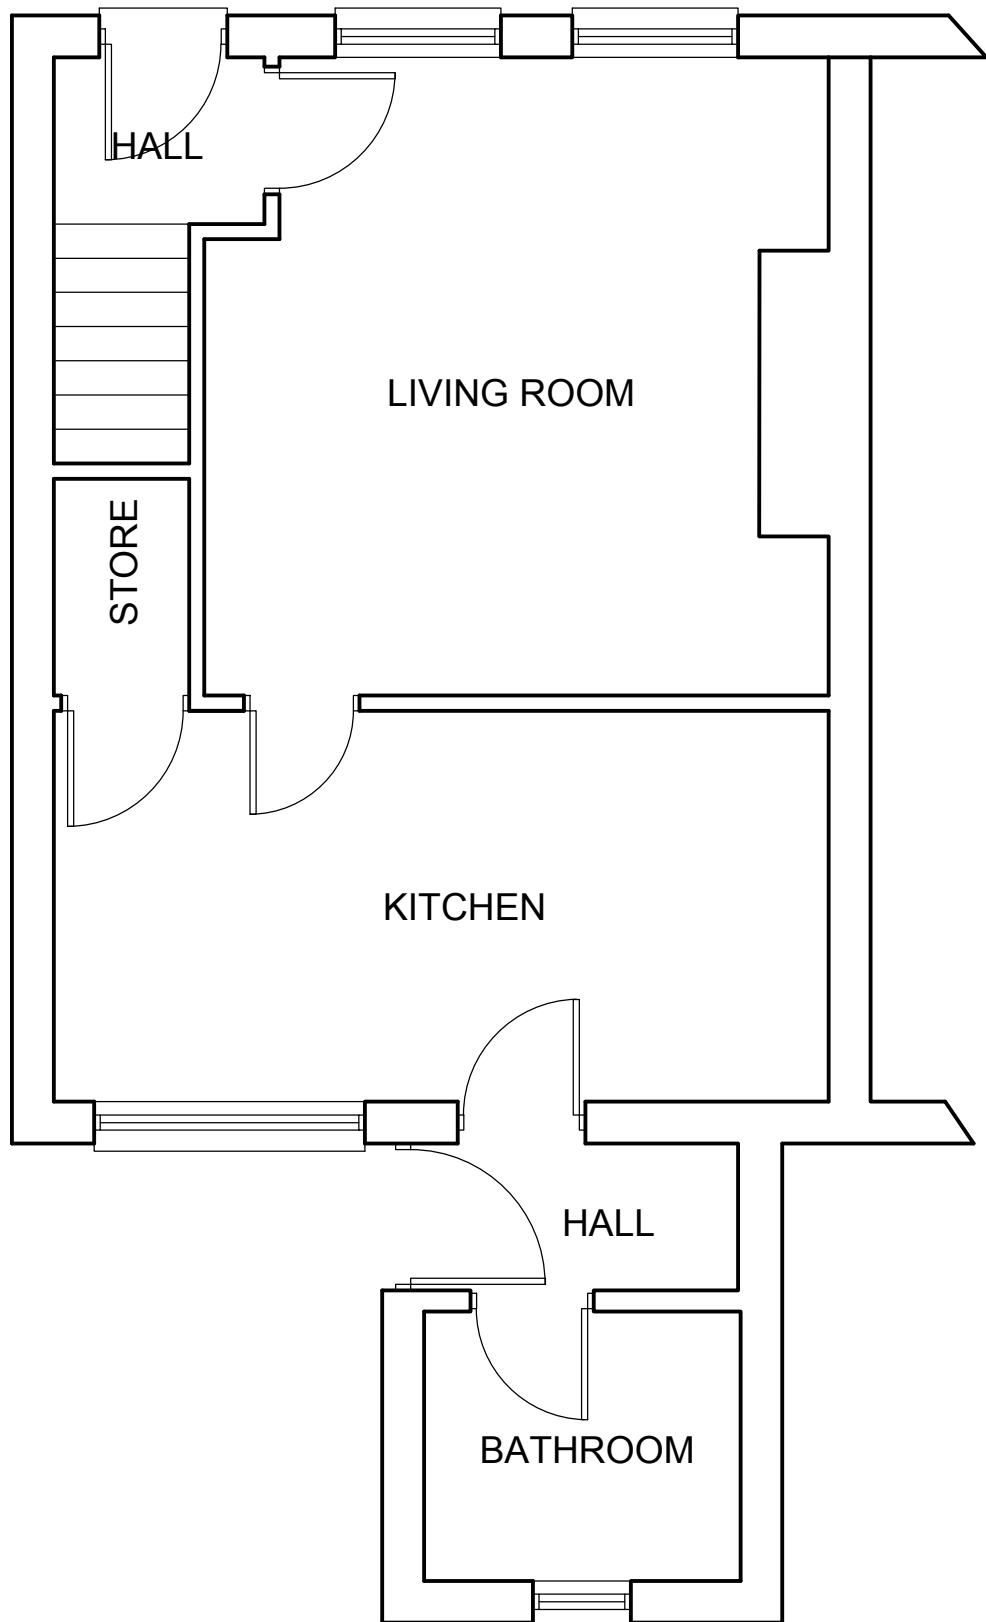


EXISTING GROUND FLOOR PLAN

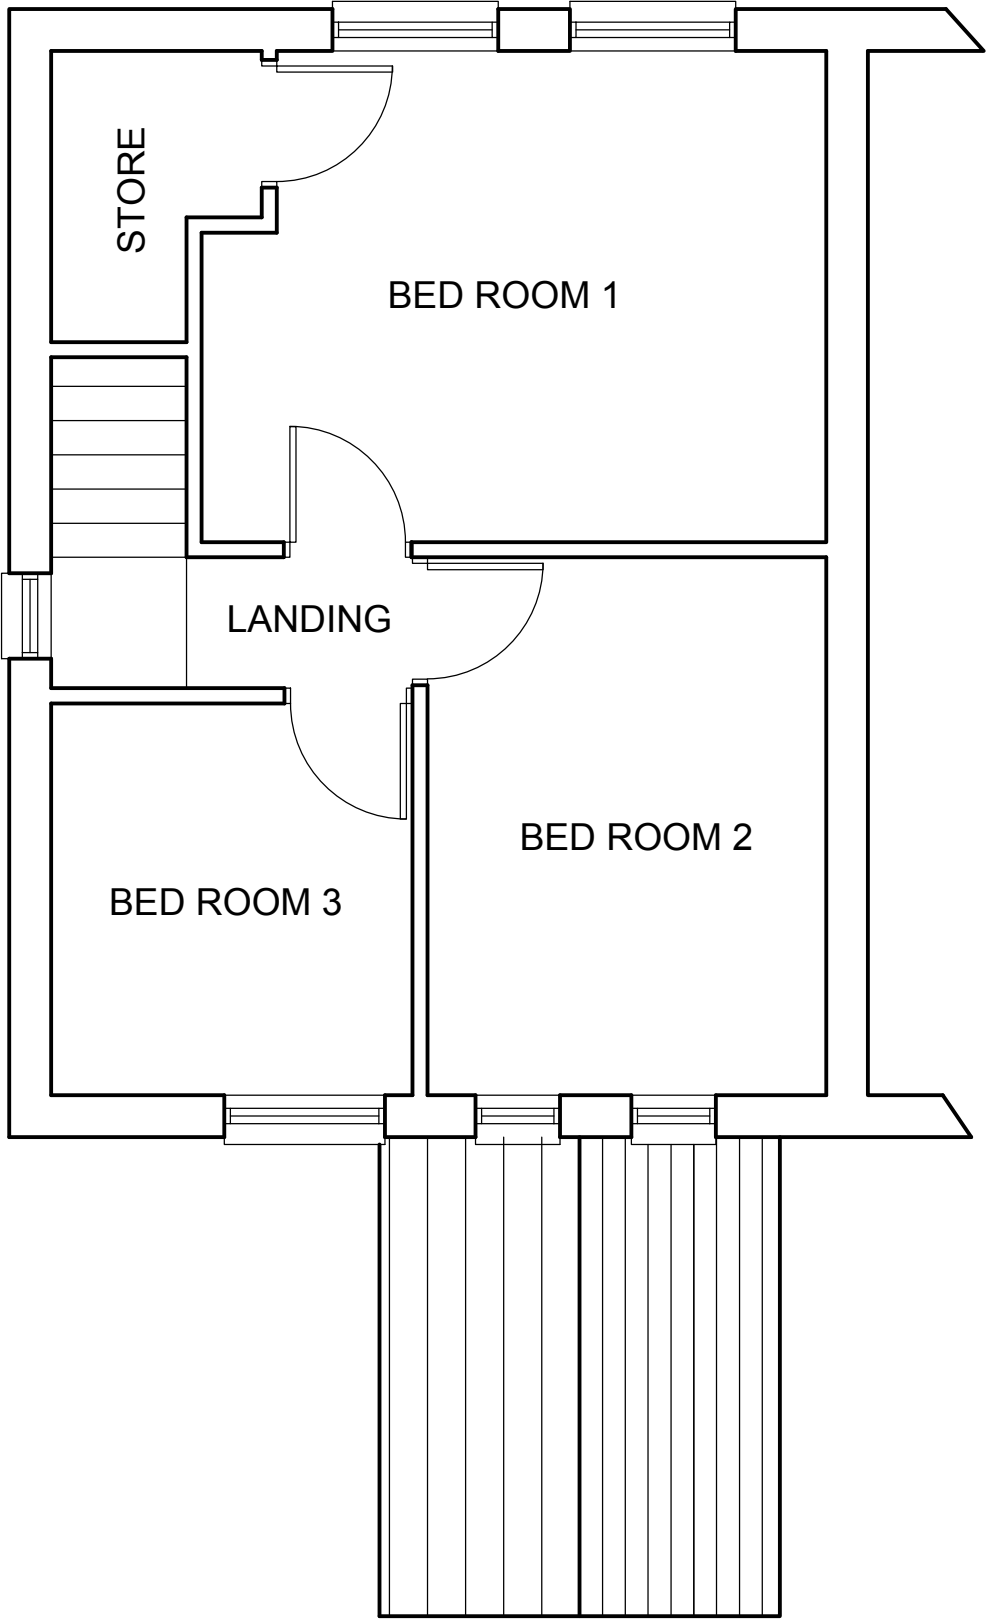

EXISTING FIRST FLOOR PLAN



EXISTING BLOCK PLAN

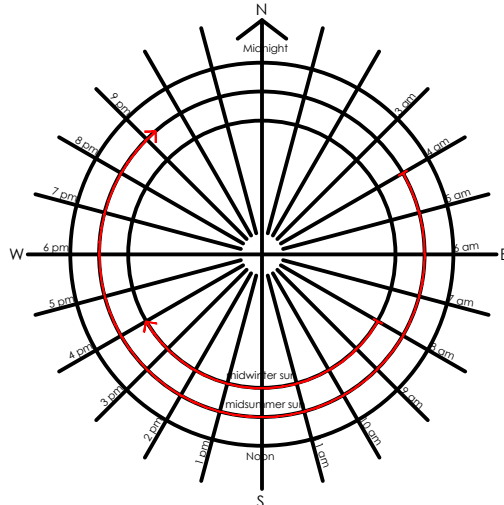

REV		DATE	DESCRIPTION		
PROJECT			CLIENT		
Two Storey and Single Storey Extension.and Basement			2 Fazakerley Road, Prescott L35 5DH		
SUBJECT			SHEET SIZE	DATE	SCALE
Existing Plans and Elevations.			A1	17/02/2025	1:50 1:200
PROJECT NR		DRAWING NR	REV	DRAWN	CHECKED
-		FR-01	-		-