



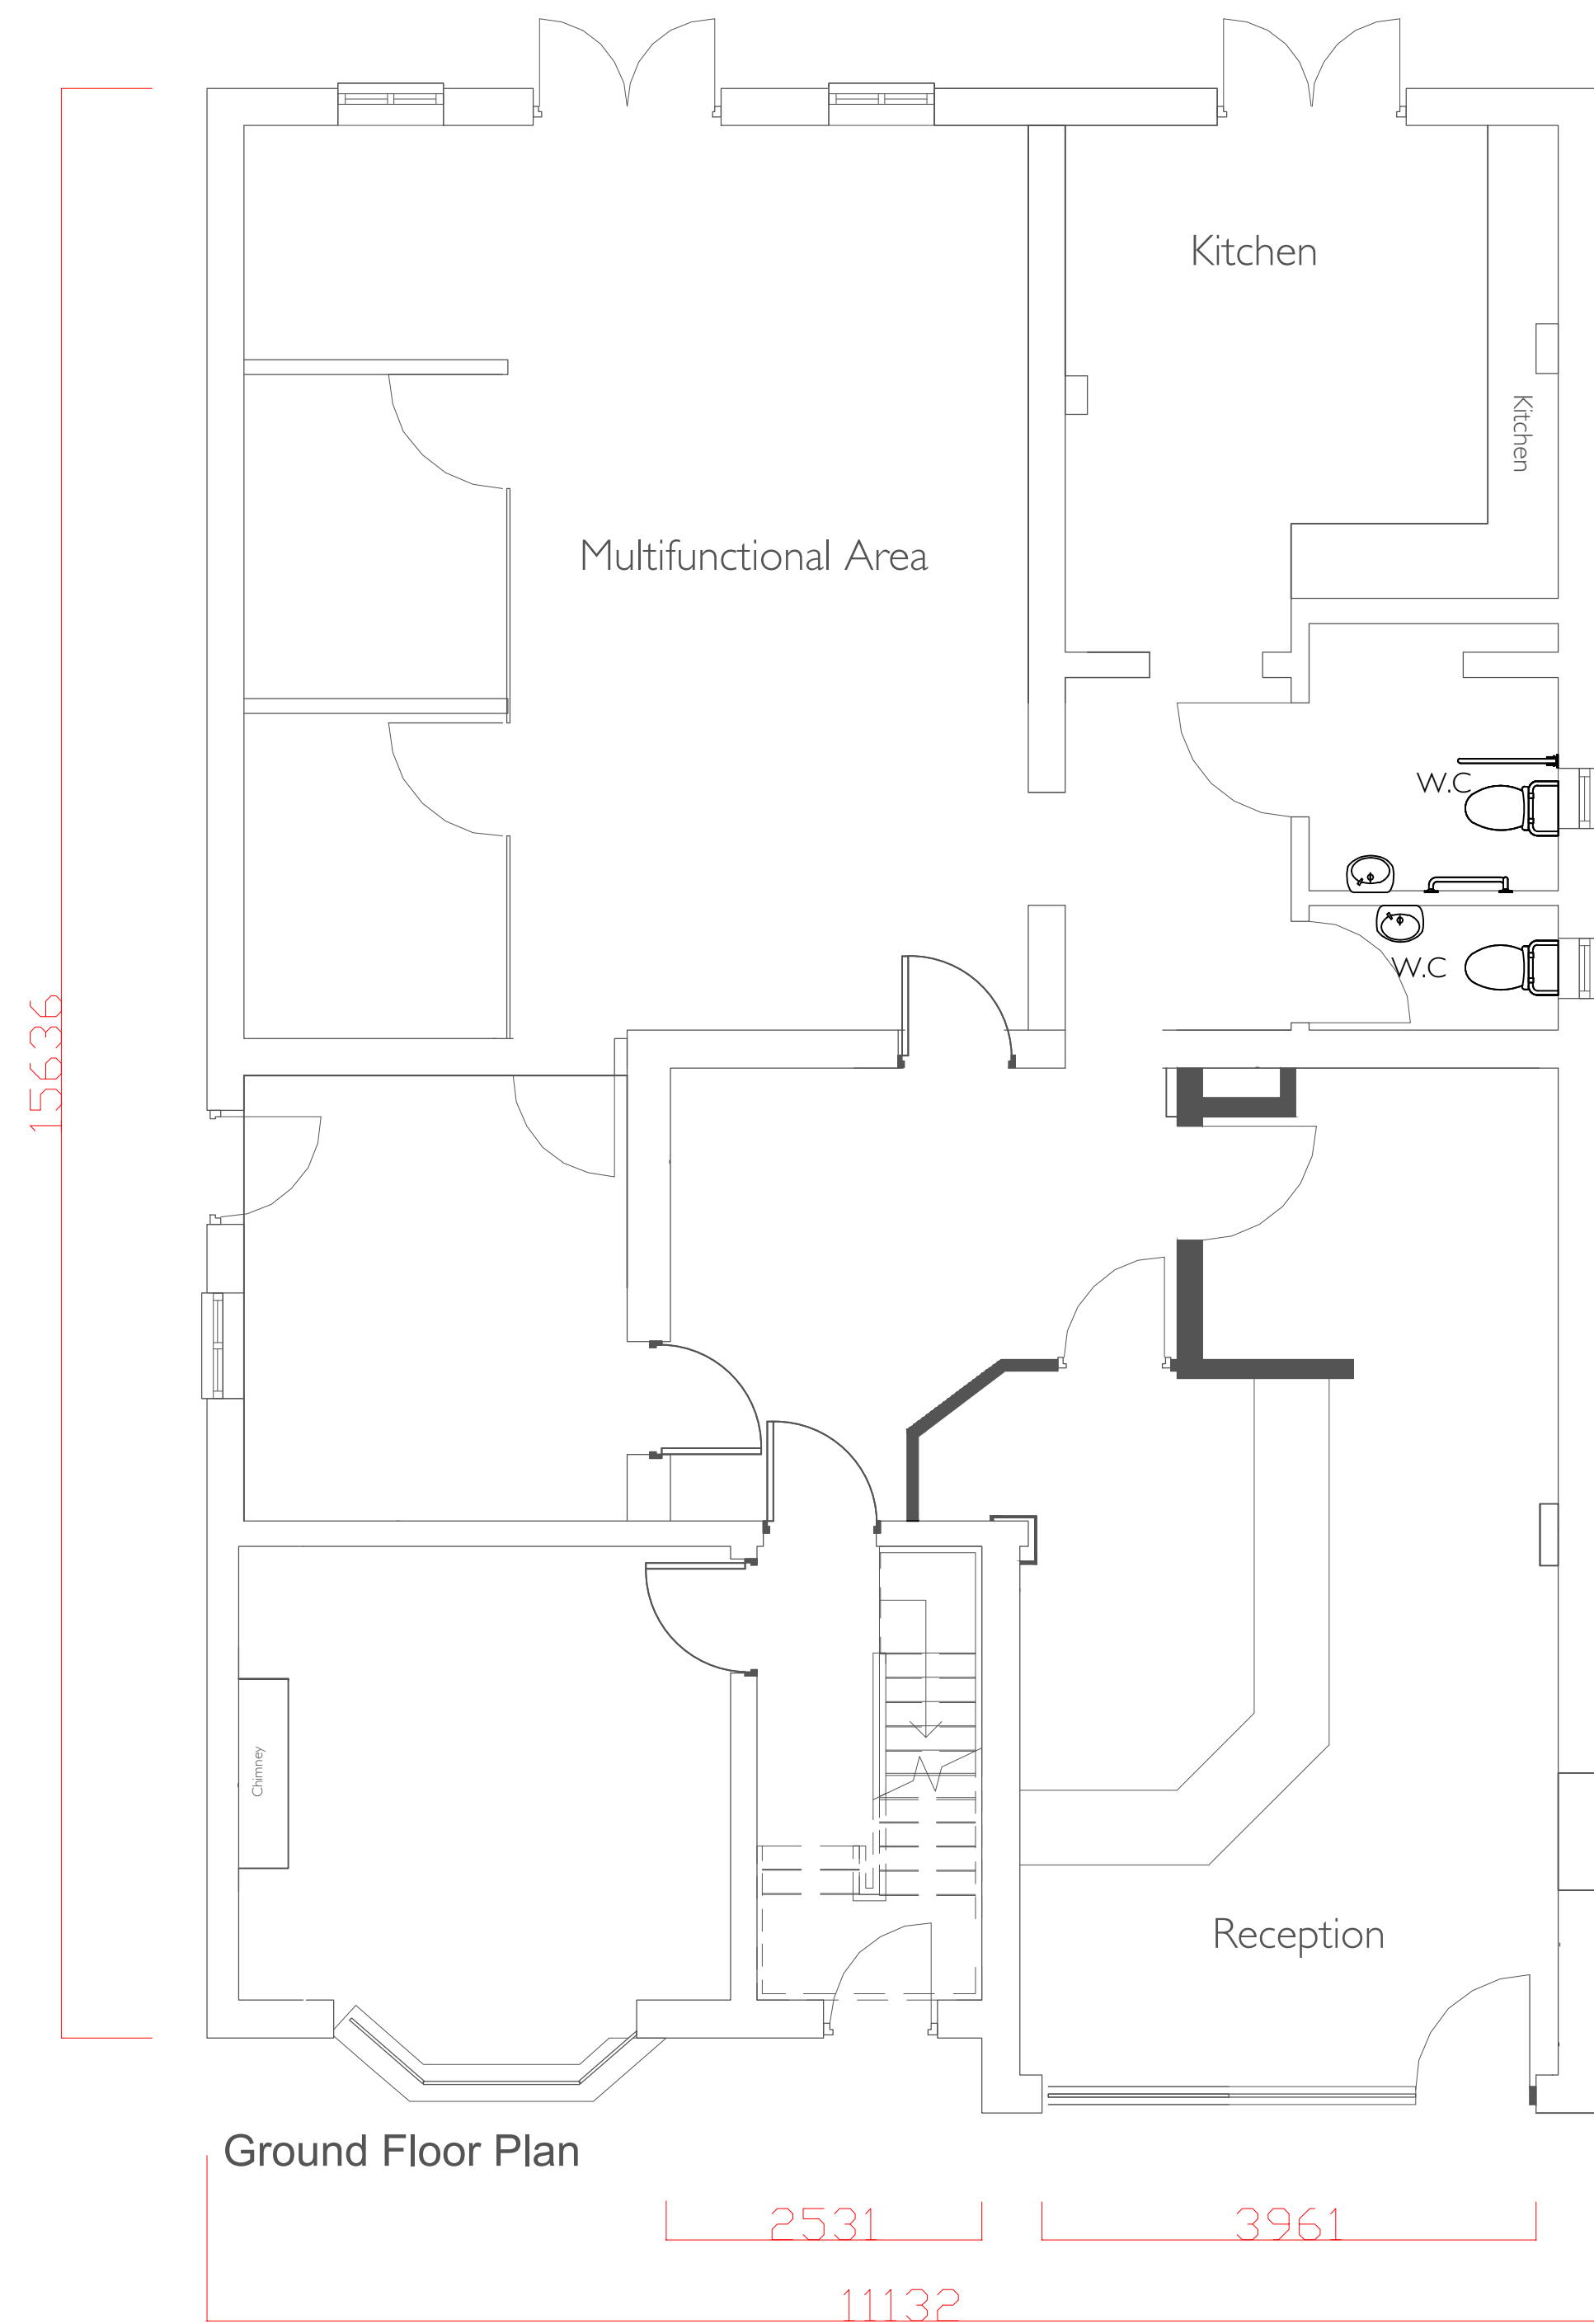

Ground Floor Plan

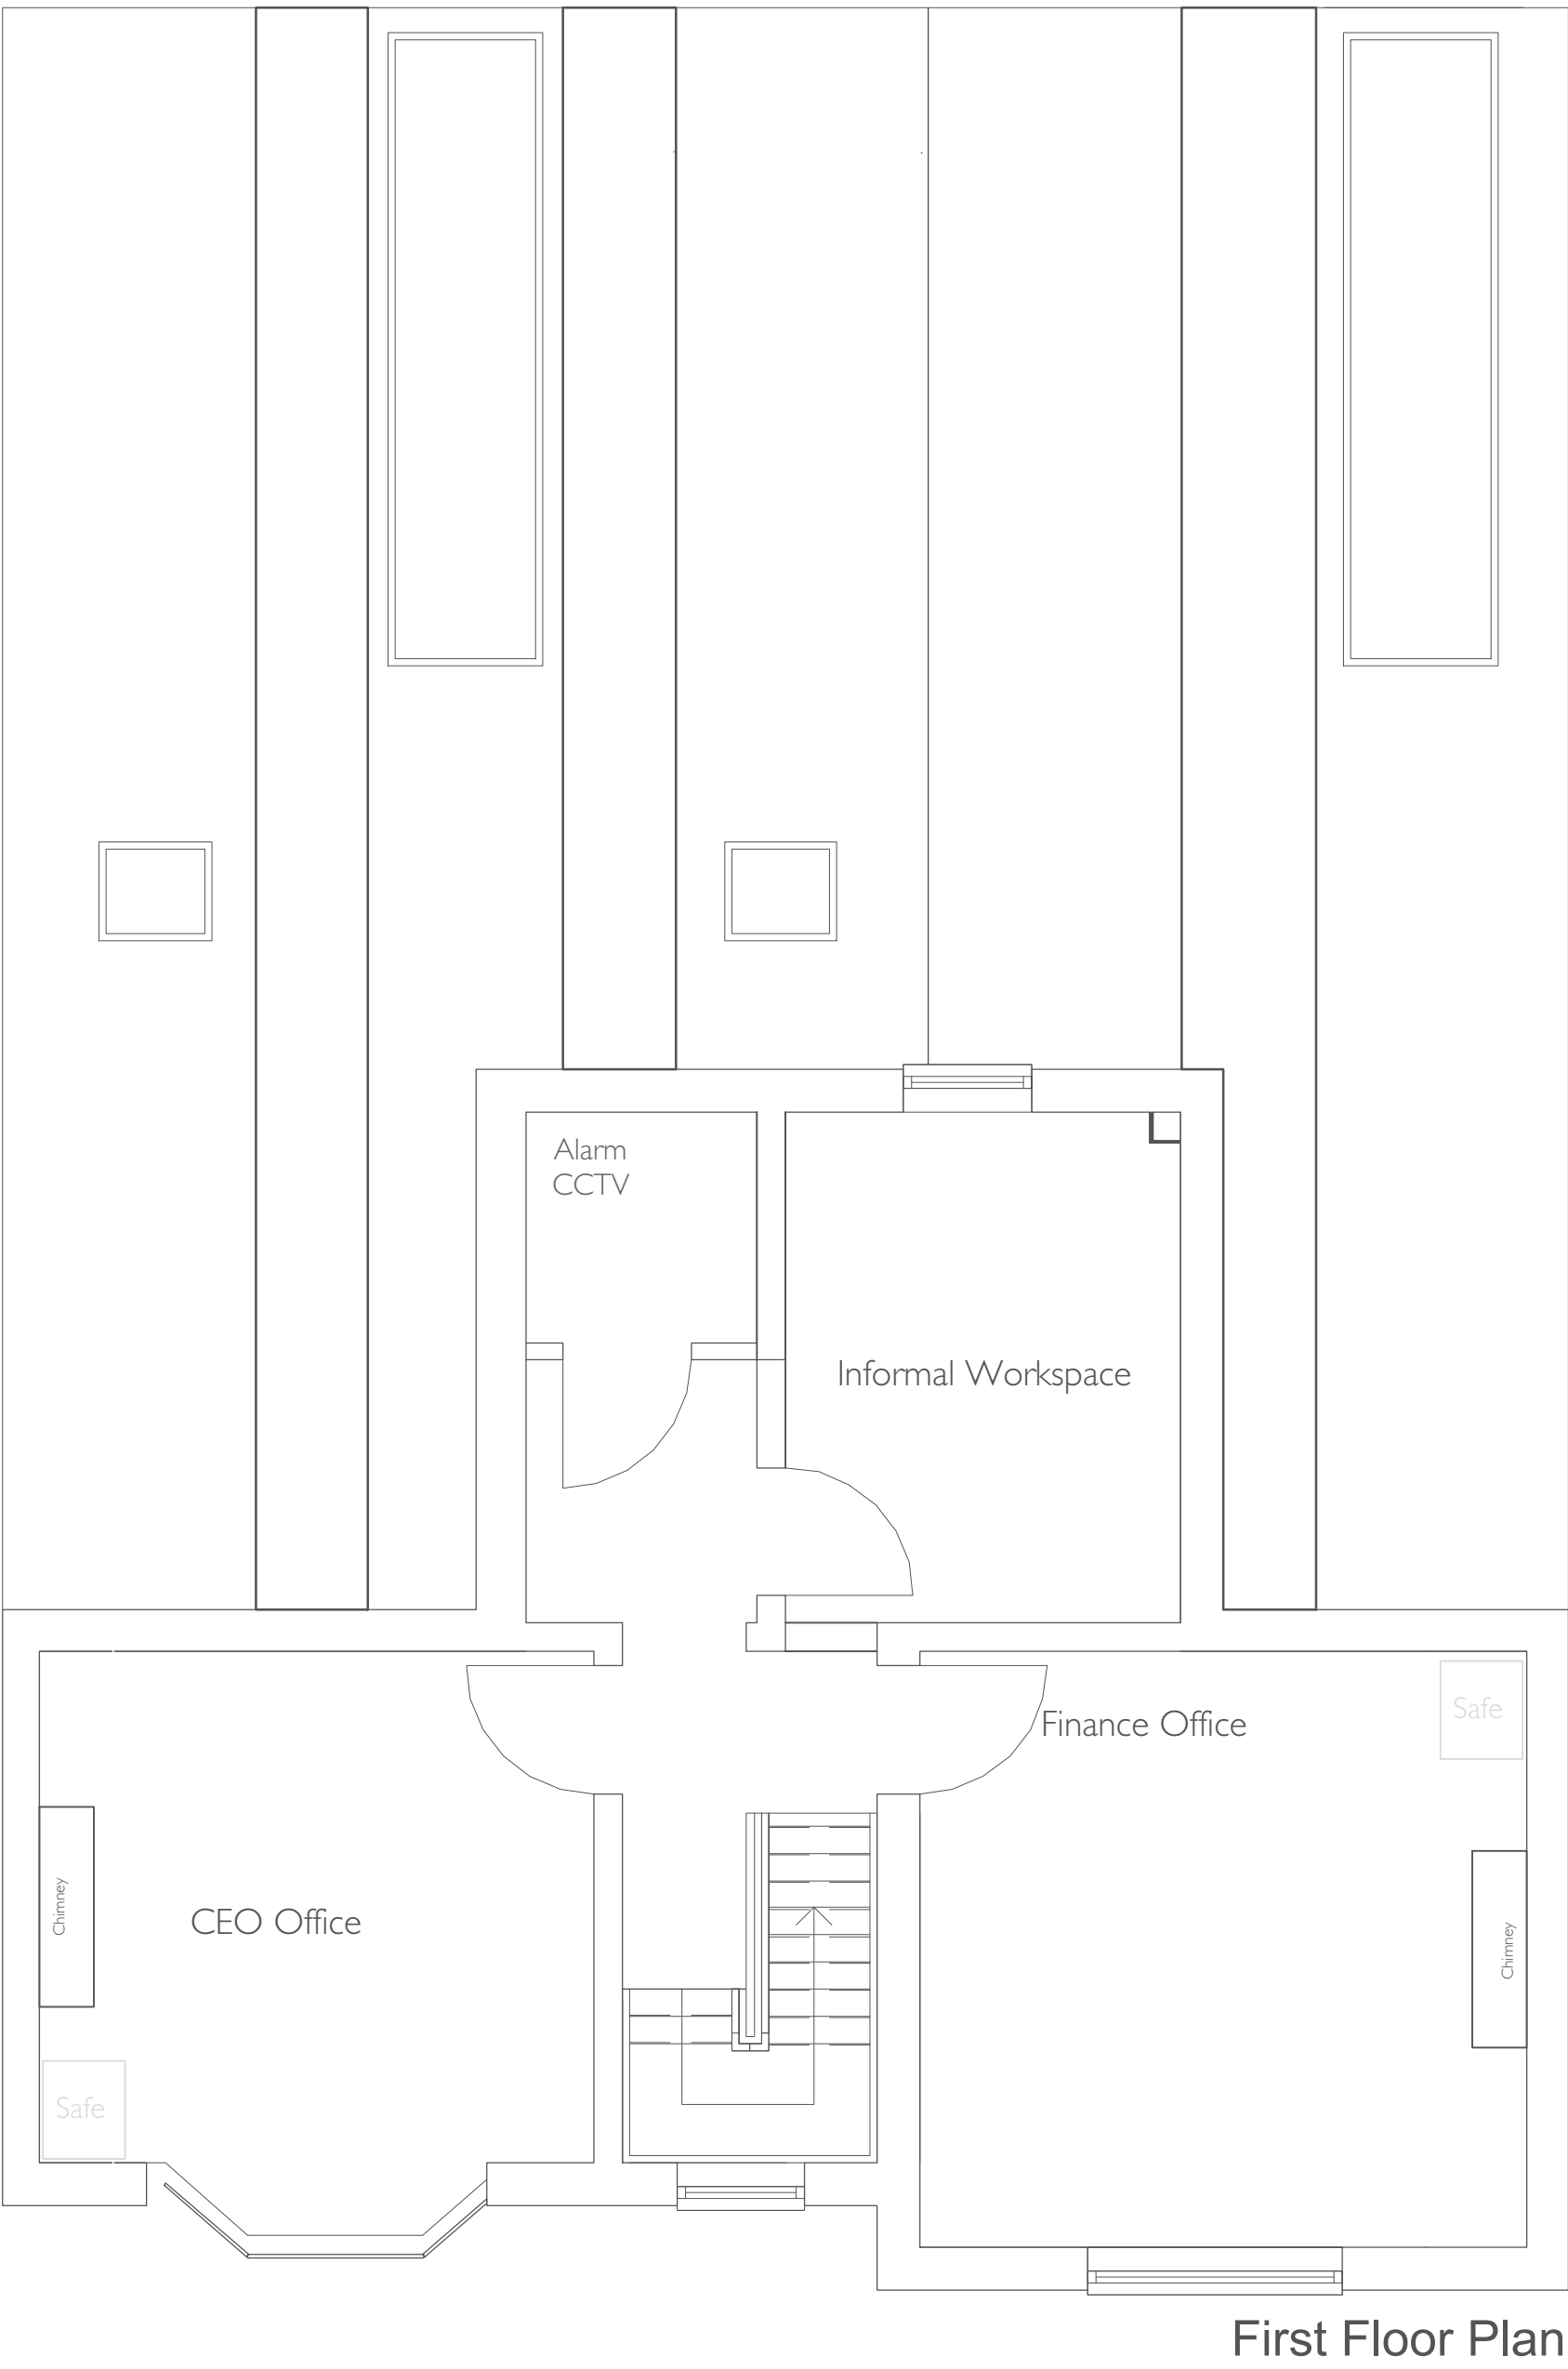

First Floor Plan

CONSTRUCTION

Issue Date: Drawn By:

OPUS 4
HAPPY SPACES - HAPPY PEOPLE

The Bank Building, 11 Melbourne Street
Stalybridge, Cheshire - SK15 2JE

T: 0161 402 3340
W: www.opus-4.com
E: hello@opus-4.com

Client Name
Enterprise
Floor Number
Ground & First Floor
Client Address
Hall Lane,
Liverpool
L36 6AX

Drawing Title:
EXISTING LAYOUT

Drawn By:
AMR

Scale:
1:50 @ A1

Drawing No	Revision
D6 702 001 001	A