



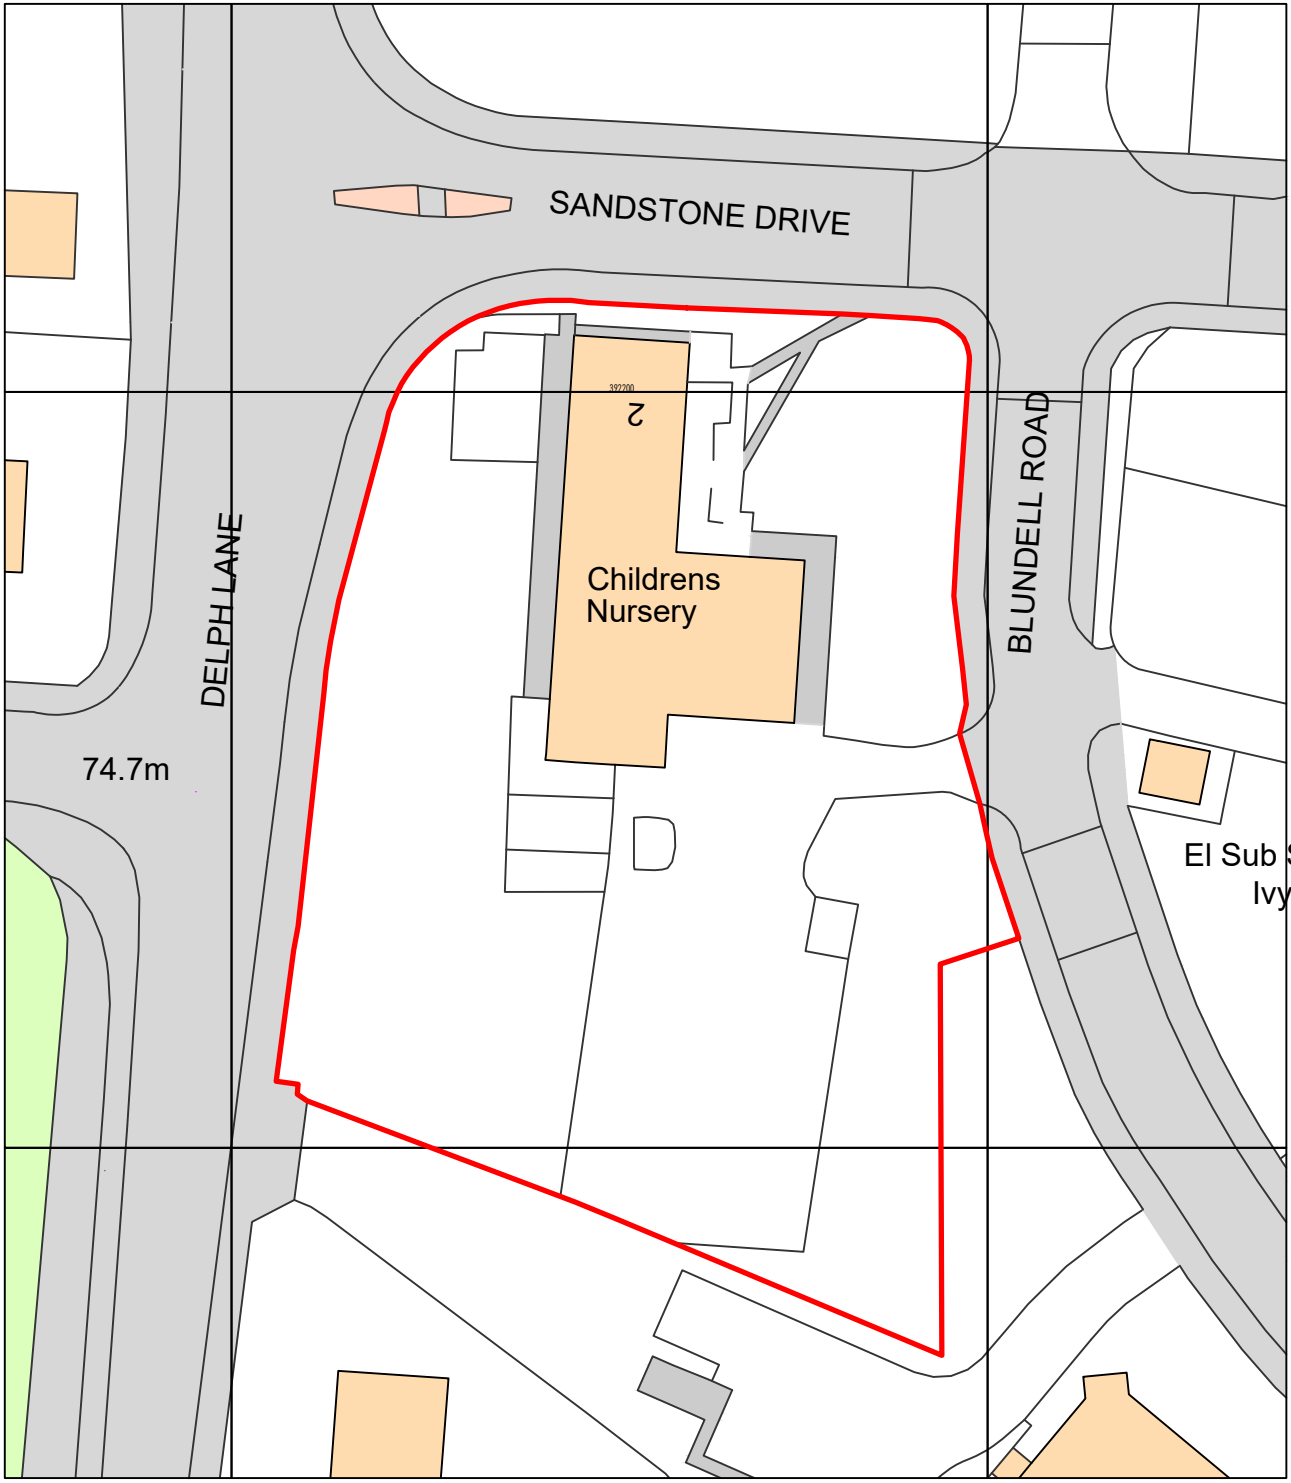


Ordnance Survey, (c) Crown Copyright 2026. All rights reserved. Licence number 100022432

Existing Block Plan
[1:500]

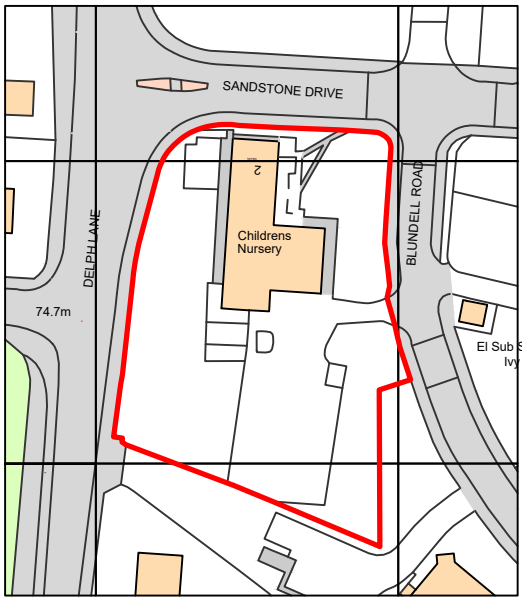


Ordnance Survey, (c) Crown Copyright 2026. All rights reserved. Licence number 100022432


Existing OS Plan
[1:1250]

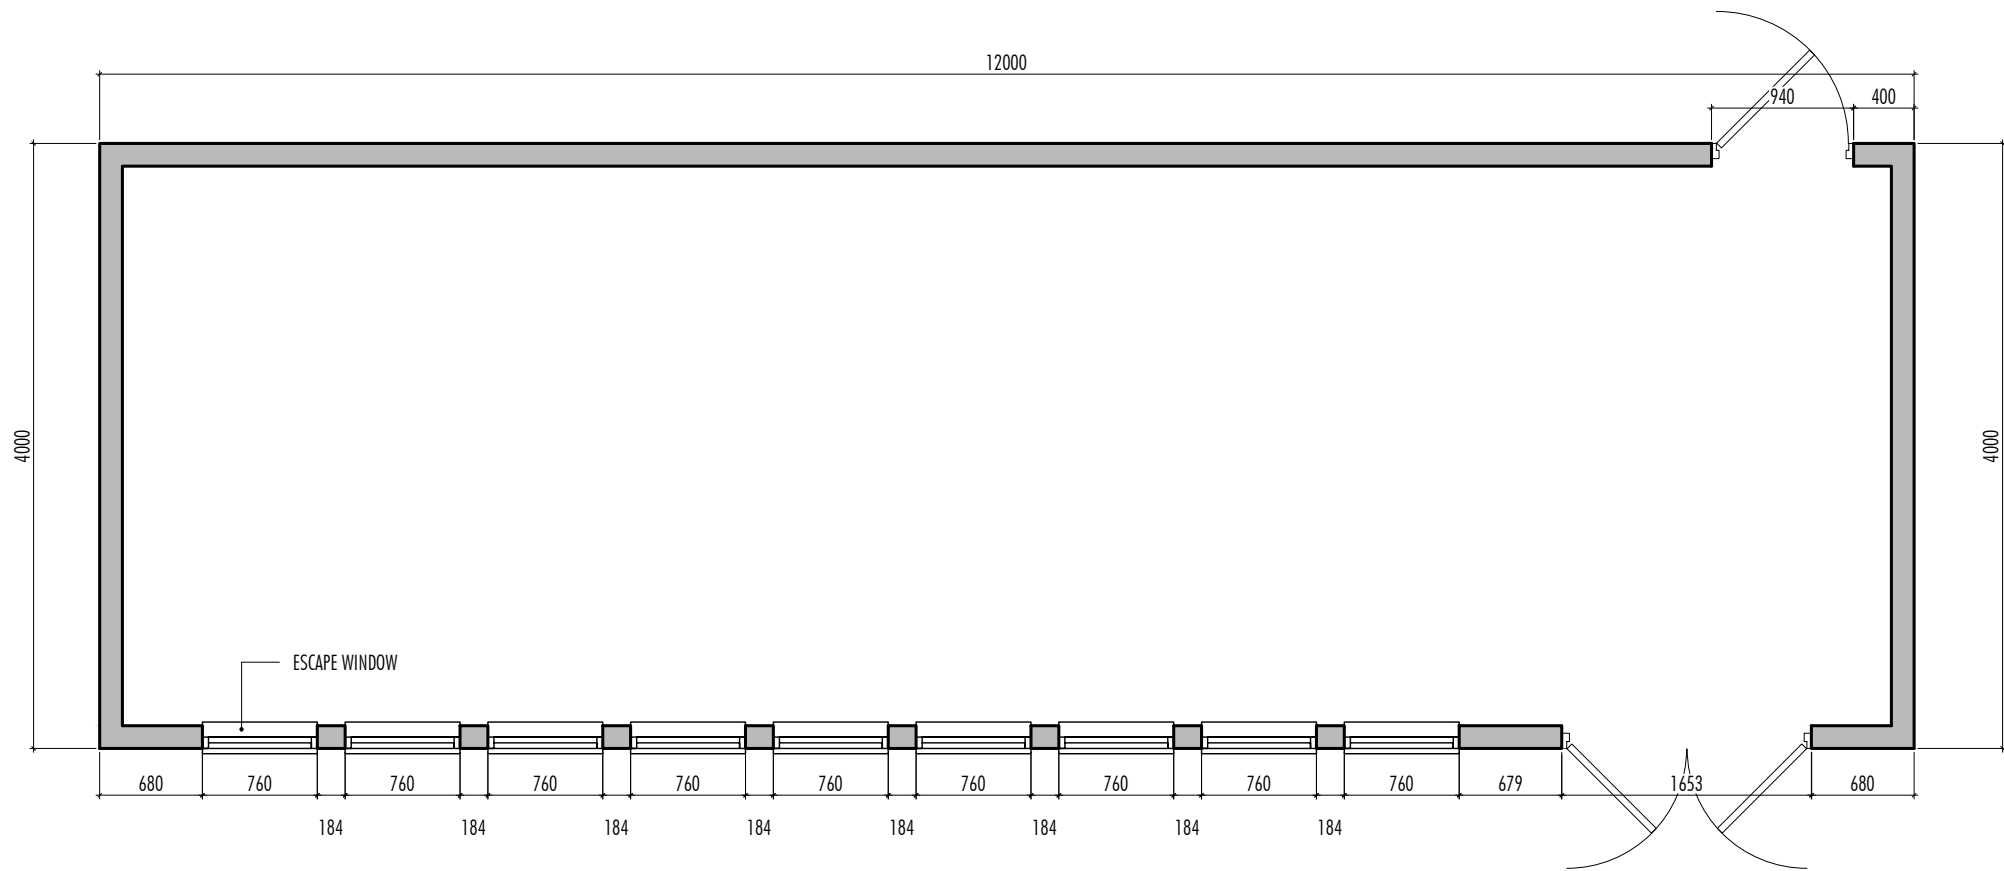


Floor Plan [1:50]

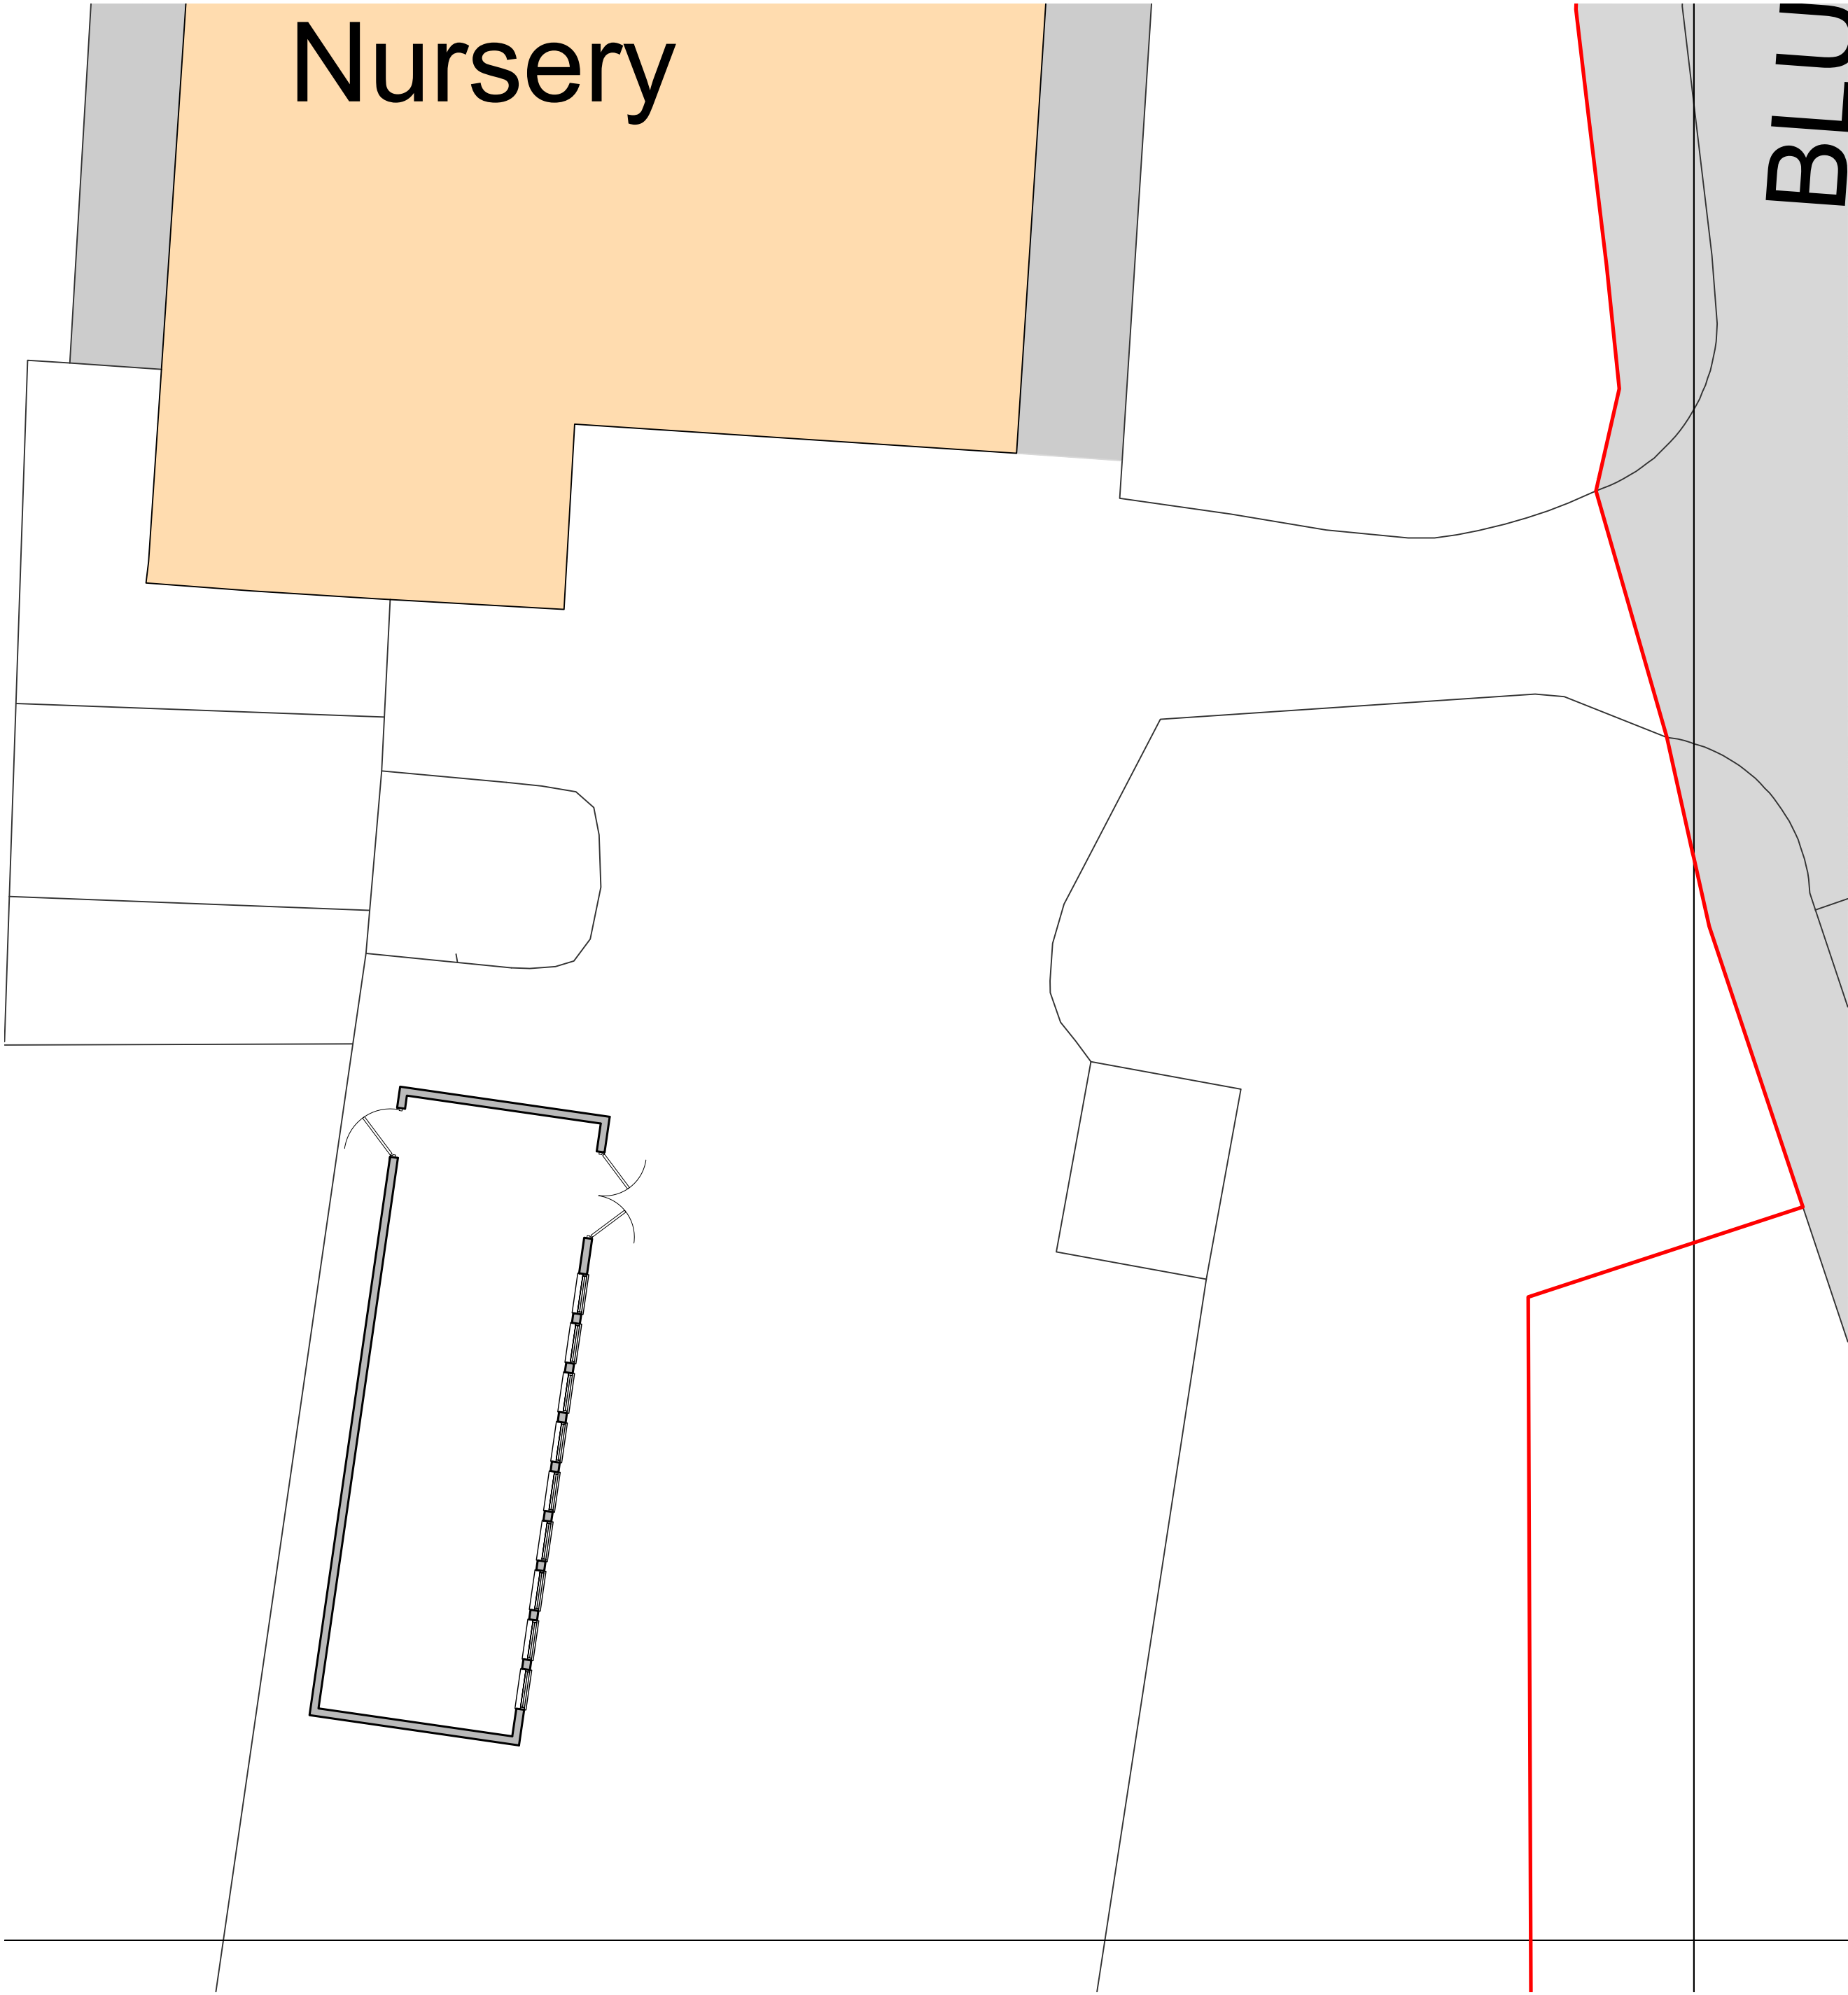


Proposed Site Plan [1:100]

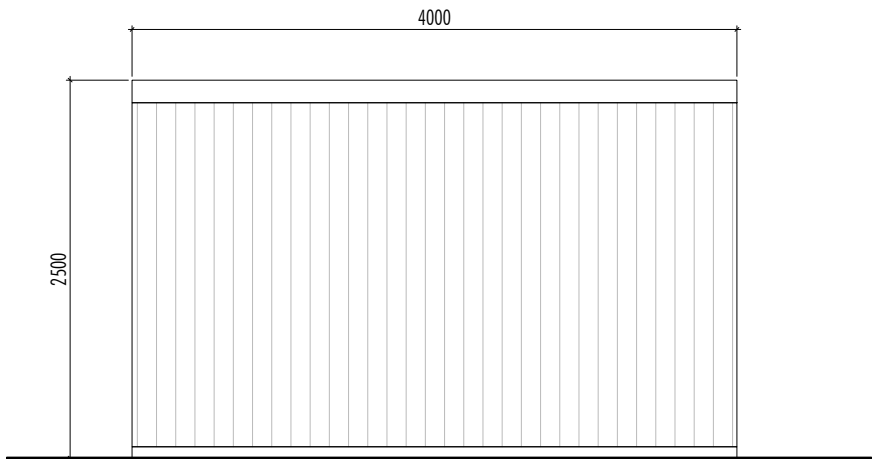


North Elevation [1:50]

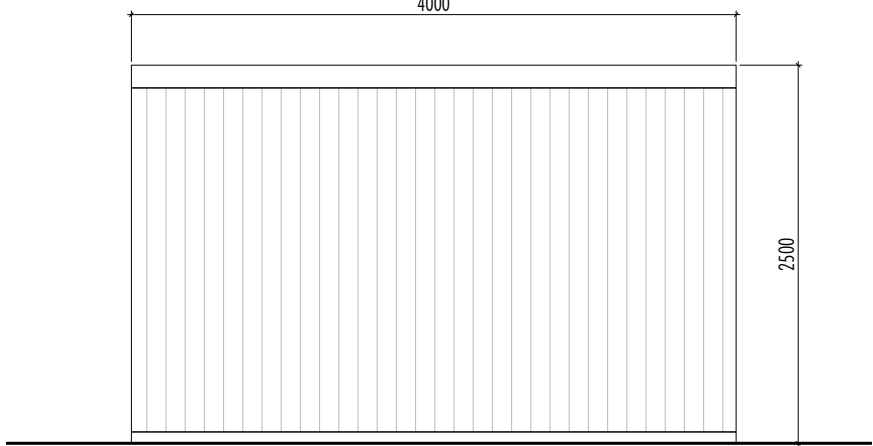


South Elevation [1:50]

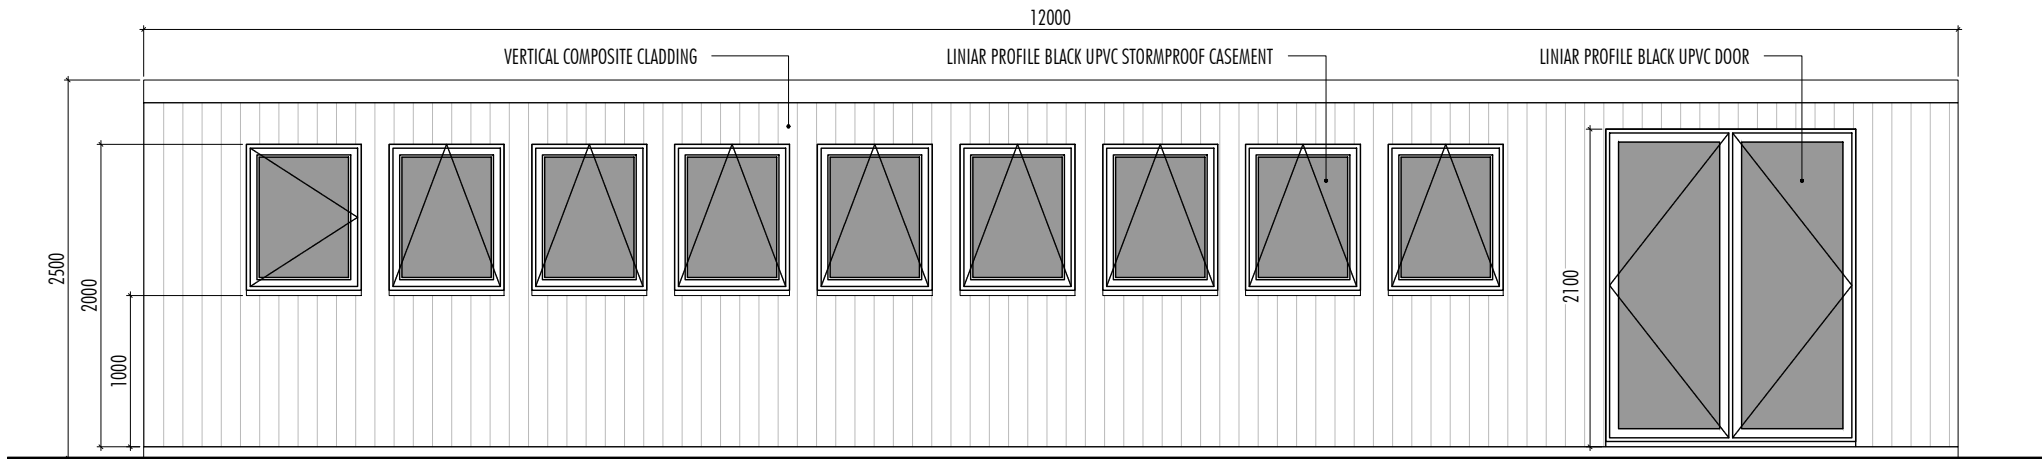


East Elevation [1:50]

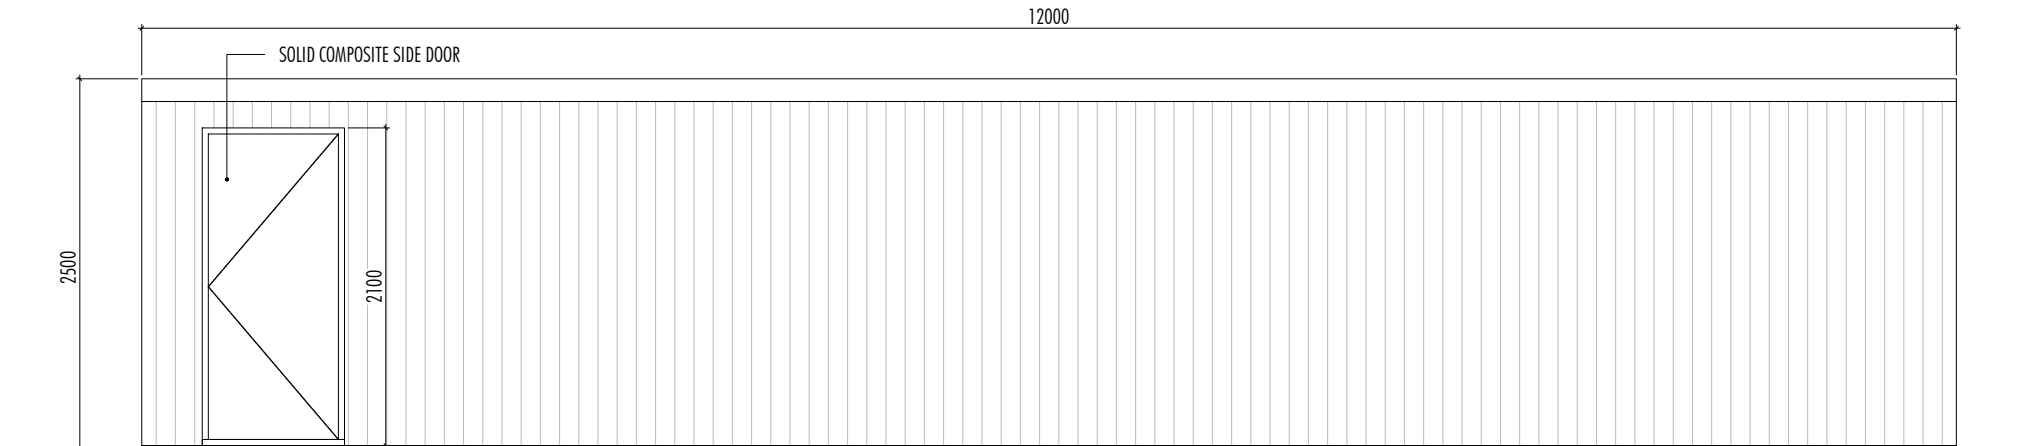

West Elevation [1:50]

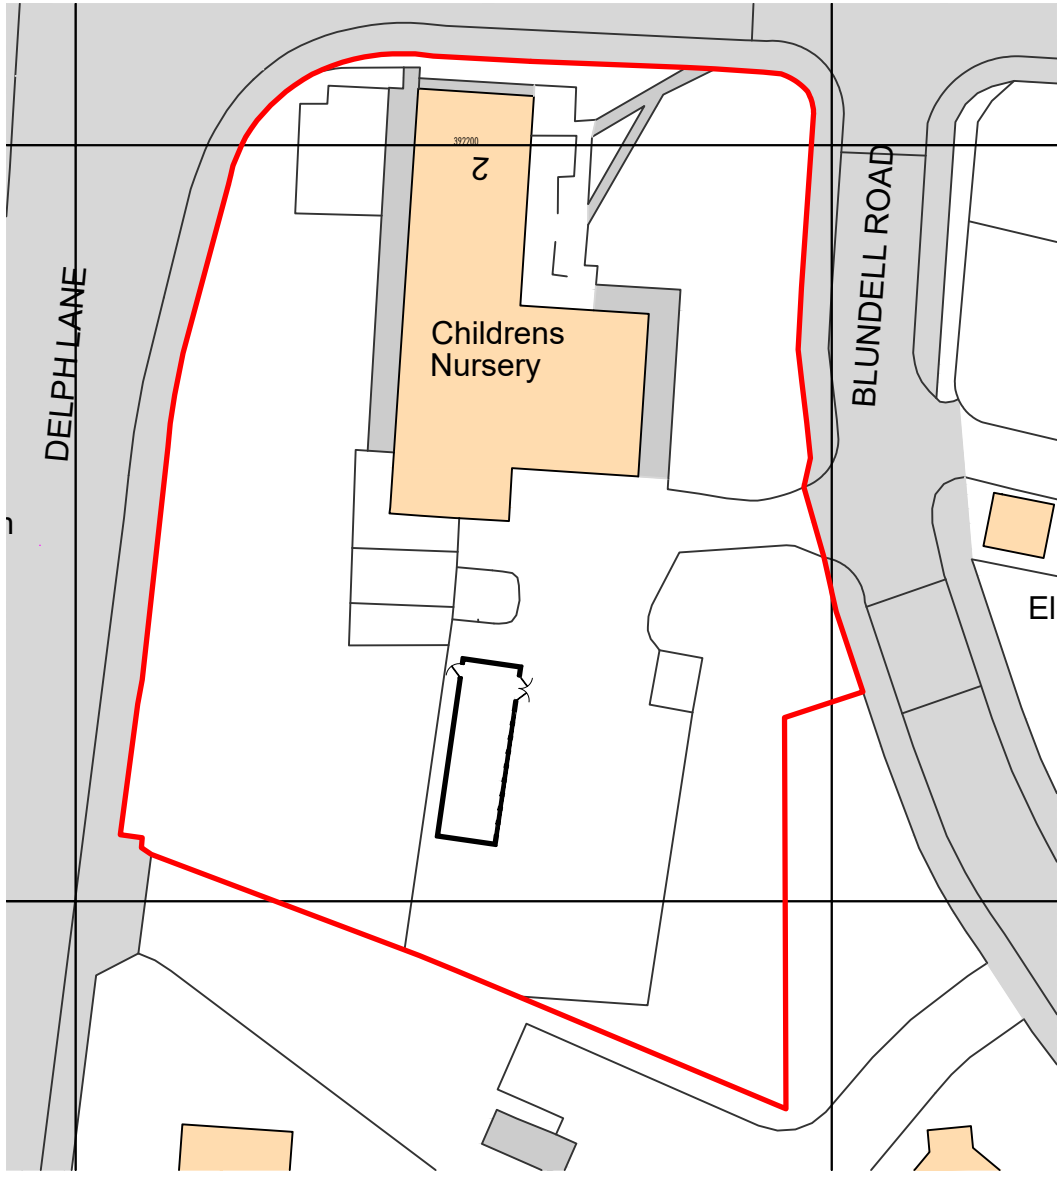

Proposed Block Plan
[1:500]

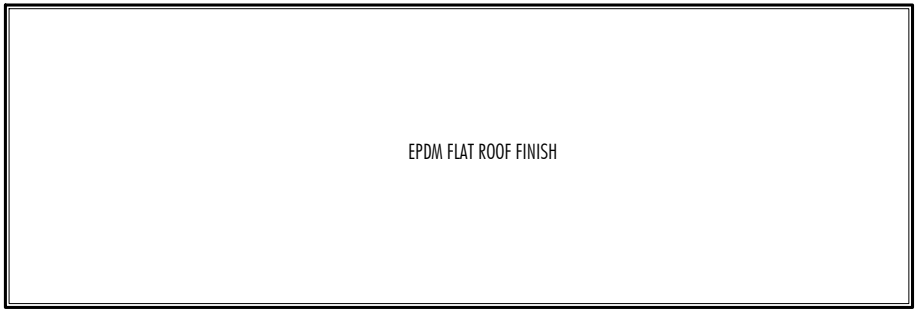

Roof Plan [1:100]

This drawing remains the copyright property of Turner & Co Ltd and must not be reproduced without written consent.

All dimensions are given for indicative purposes only.

All measurements should be checked on site prior to commencement and manufacturing.

If in doubt - ASK

Rev	Date	Details	Drawn
Rev D	10.04.26	Road Names Added	DB



Turner & Co (Consulting) Ltd | Architectural Design
1st Floor, Cherry House | Duke Street | Telford
Burton upon Trent | DE13 9HE
01823 813 368 | www.tccoltd.net | enquiries@tccoltd.net

PLANNING DRAWING

Paper Size: A1
Scale: As Shown

Date: 10.04.26
Drawn: DB

Client: Roundpeg Outdoor Buildings Ltd

Project Title: Kids Planet, 2 Sandstone Drive, Whiston, Prescot
L35 7NJ

Drawing Title: Location and Proposed Plans

Reference	Drawing Nr	Revision
26014	P001	Rev D