




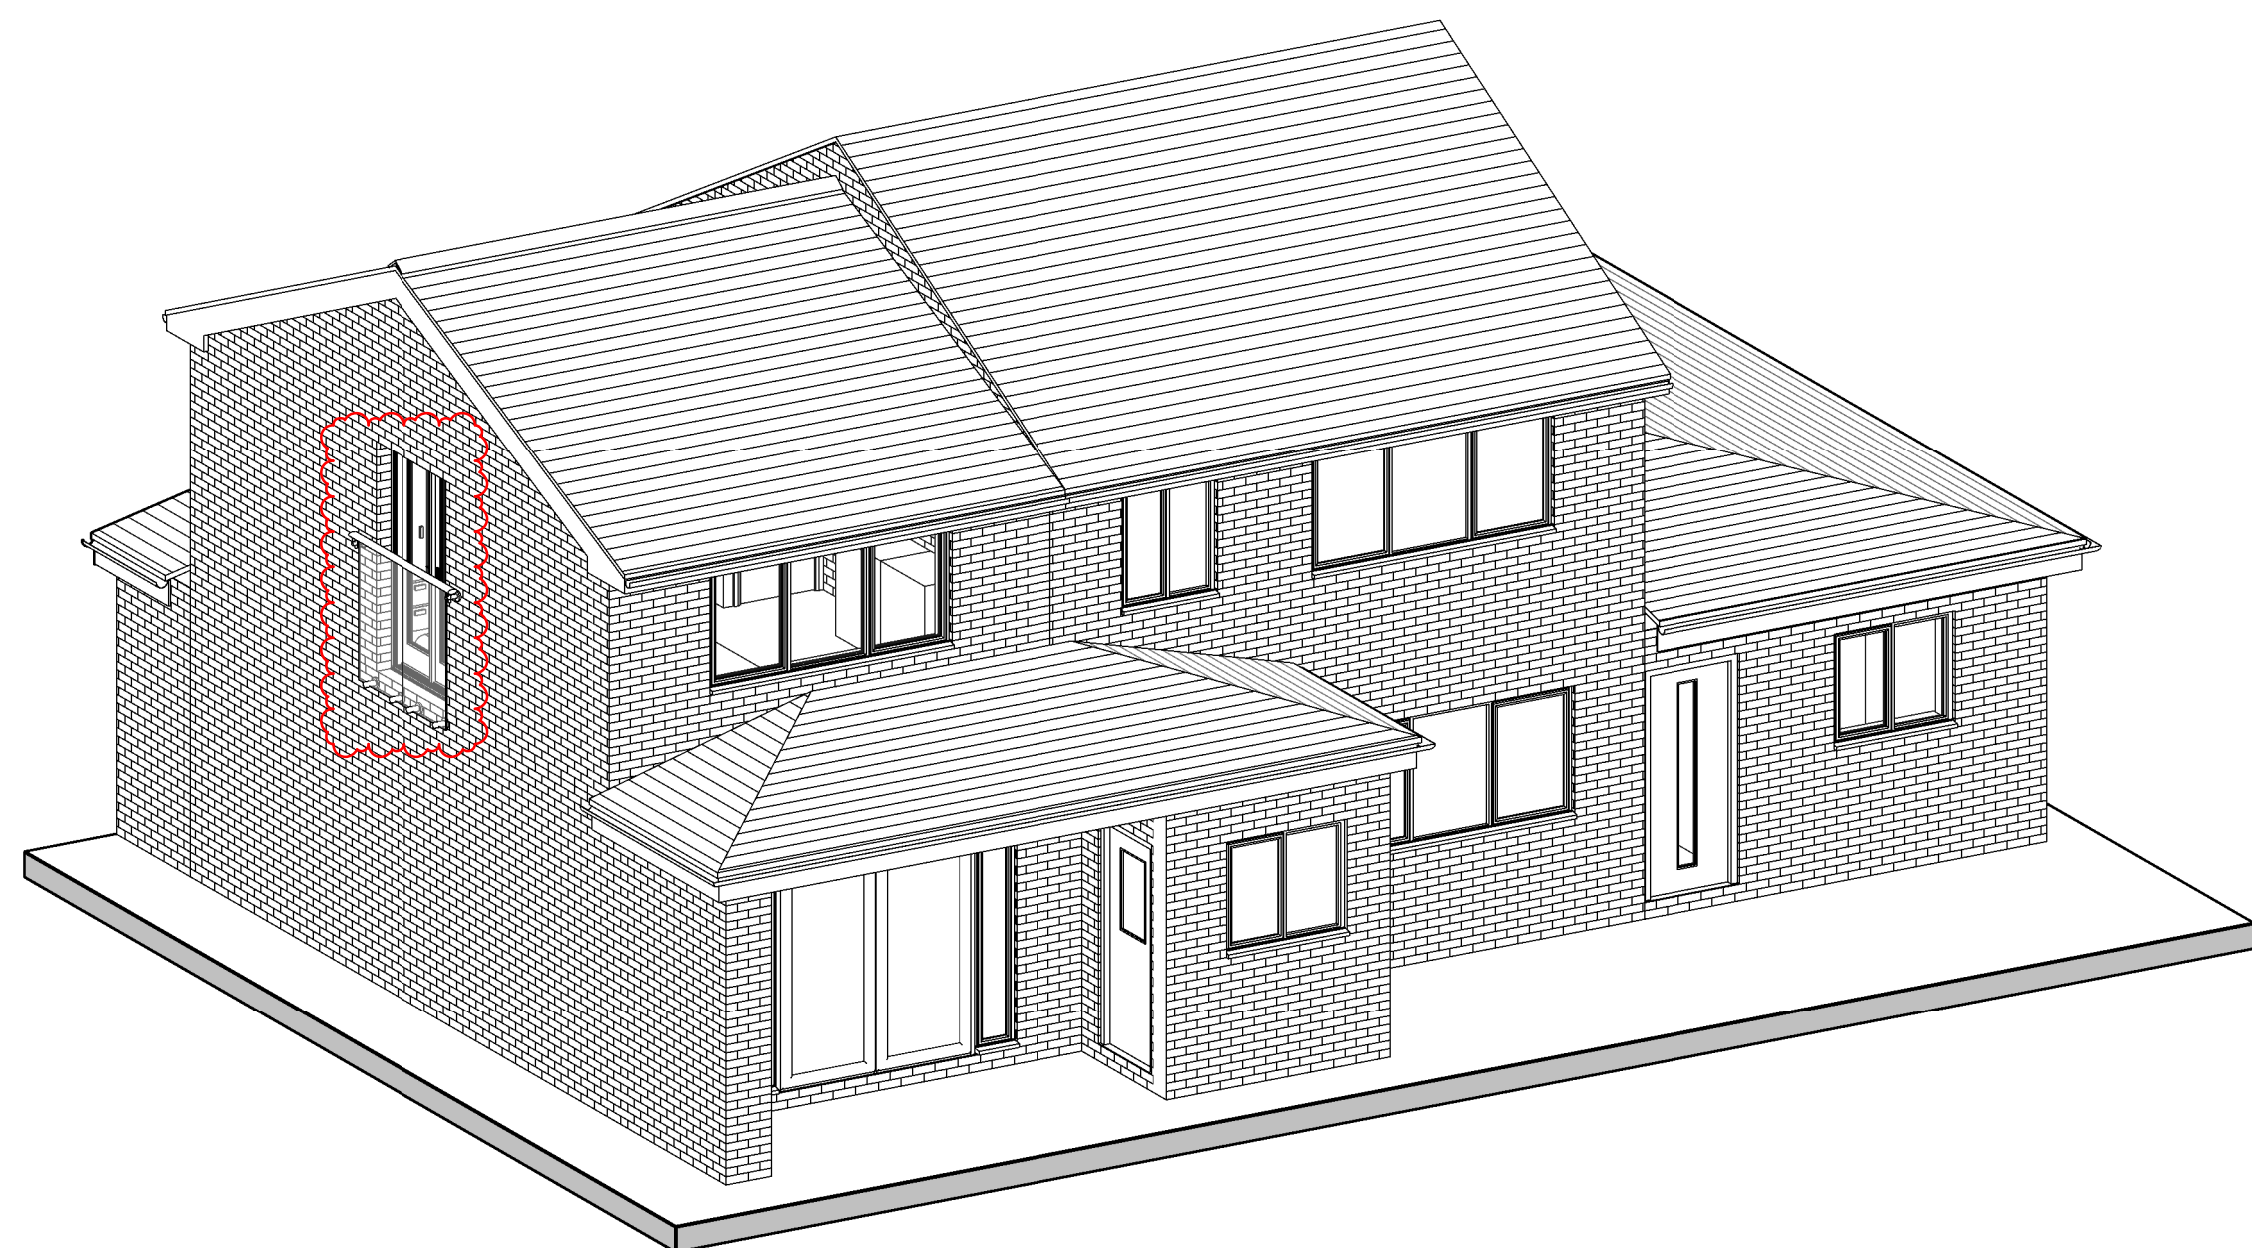

Existing 3D View 1

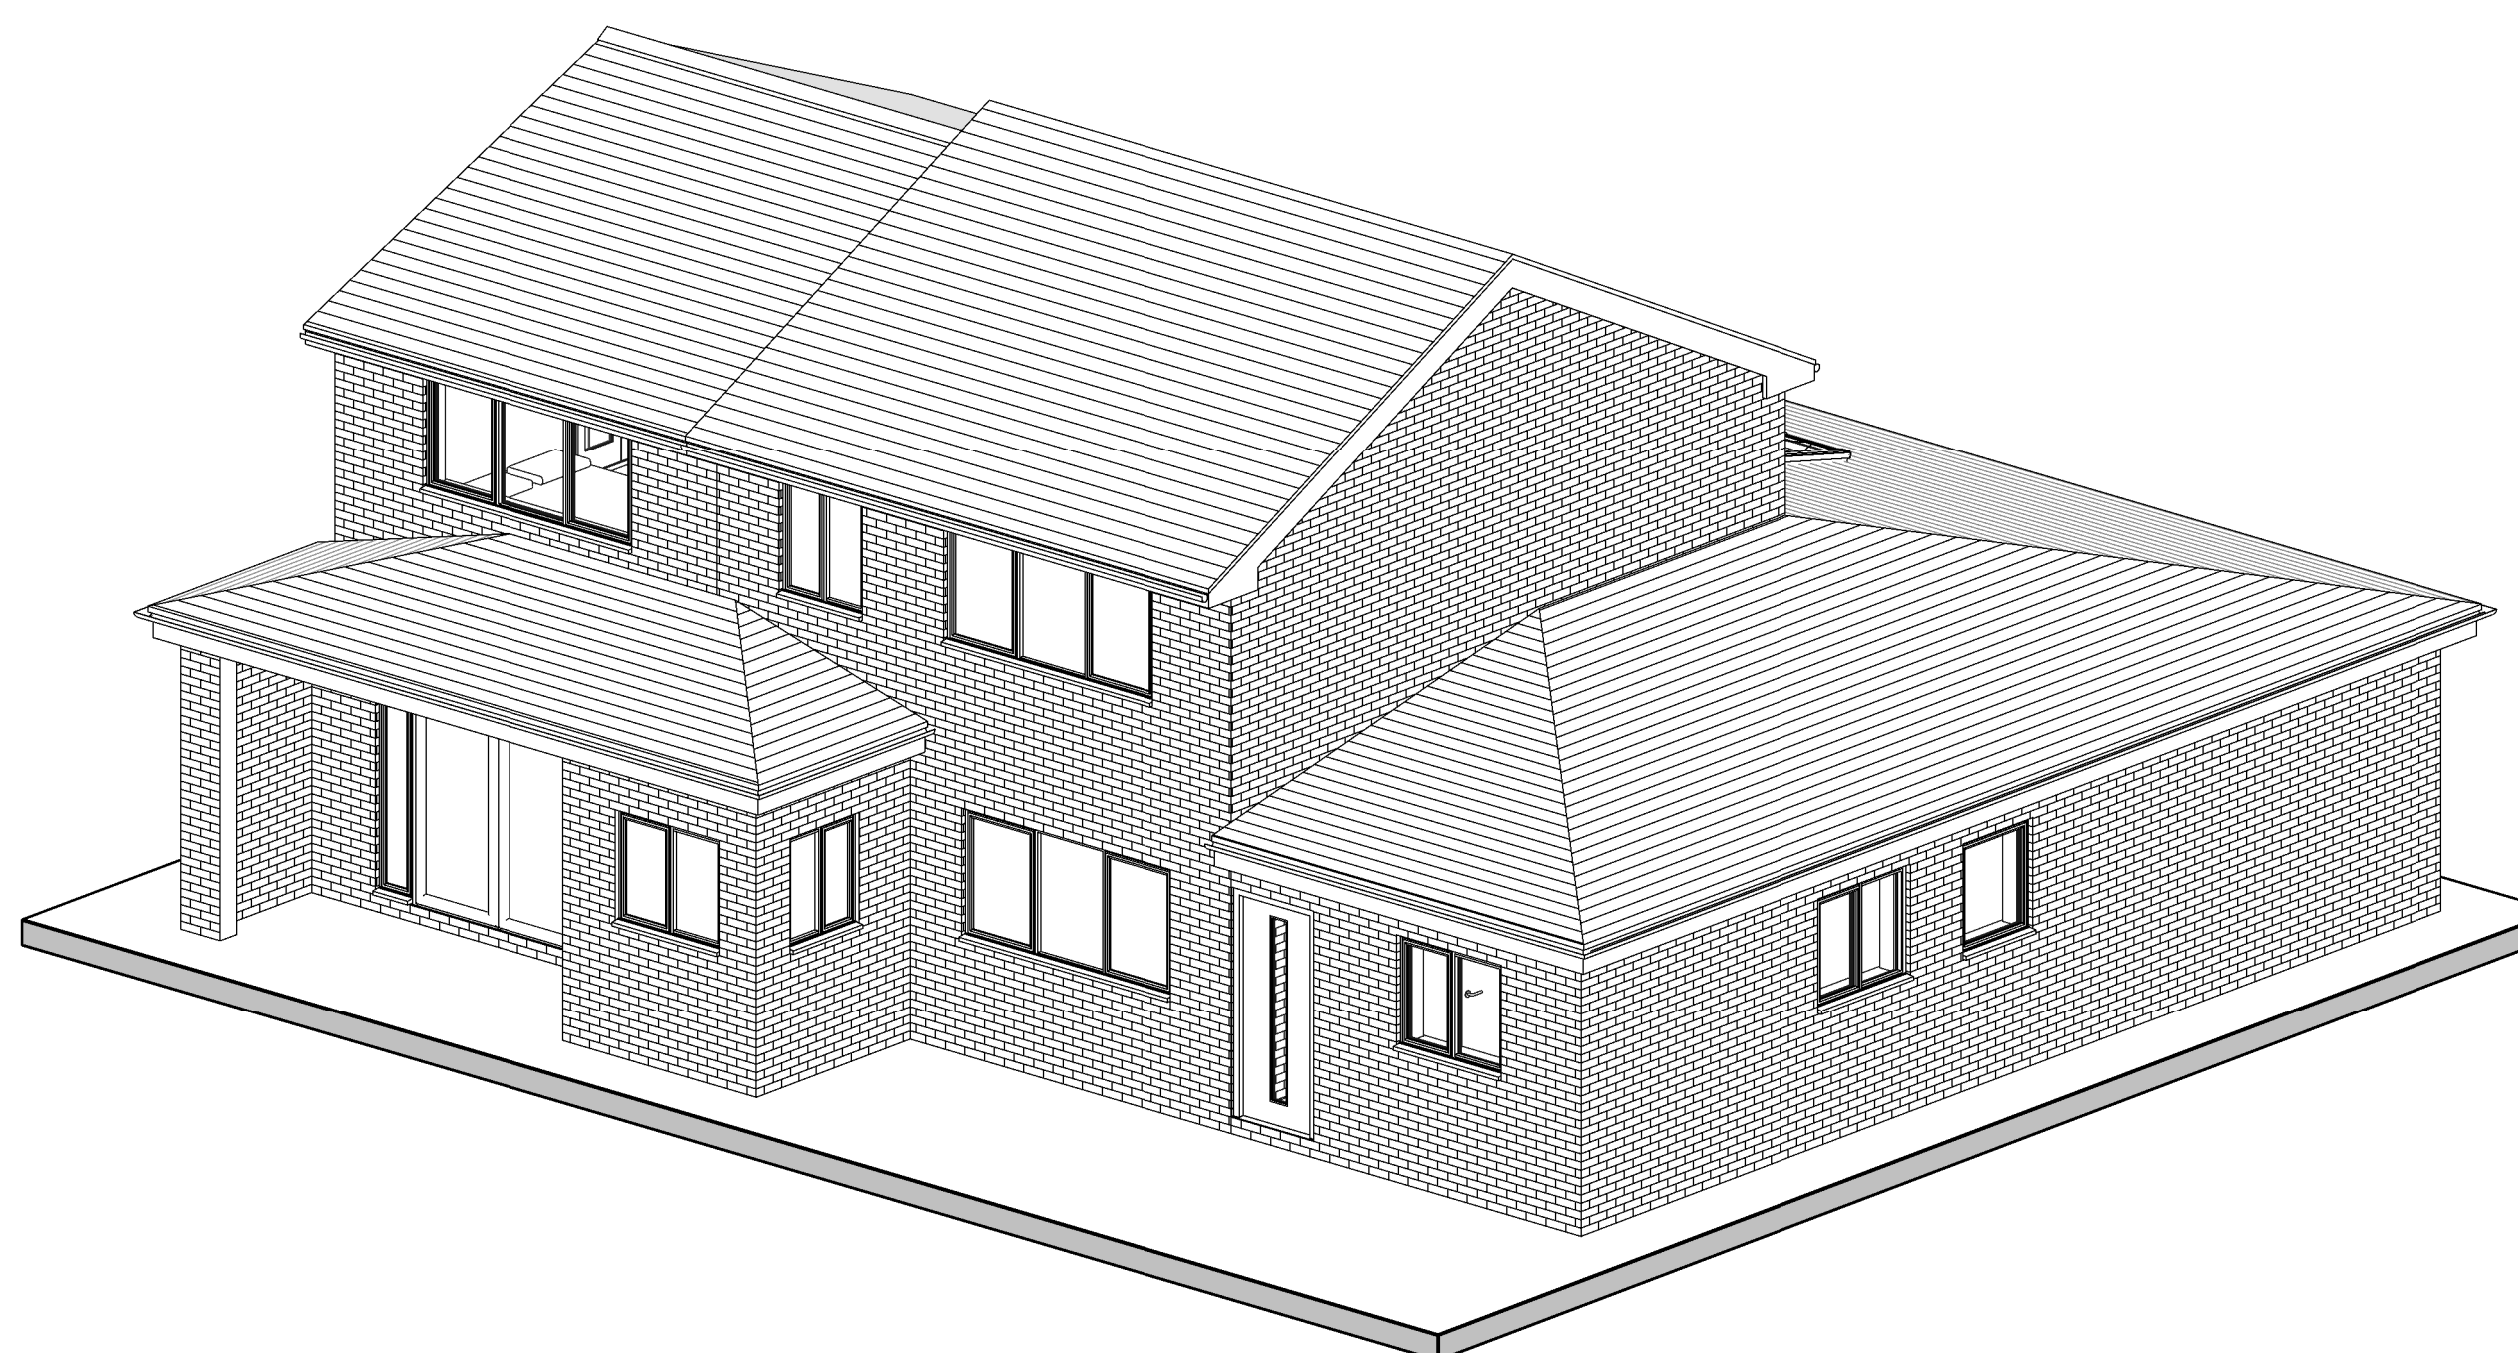

Existing 3D View 2

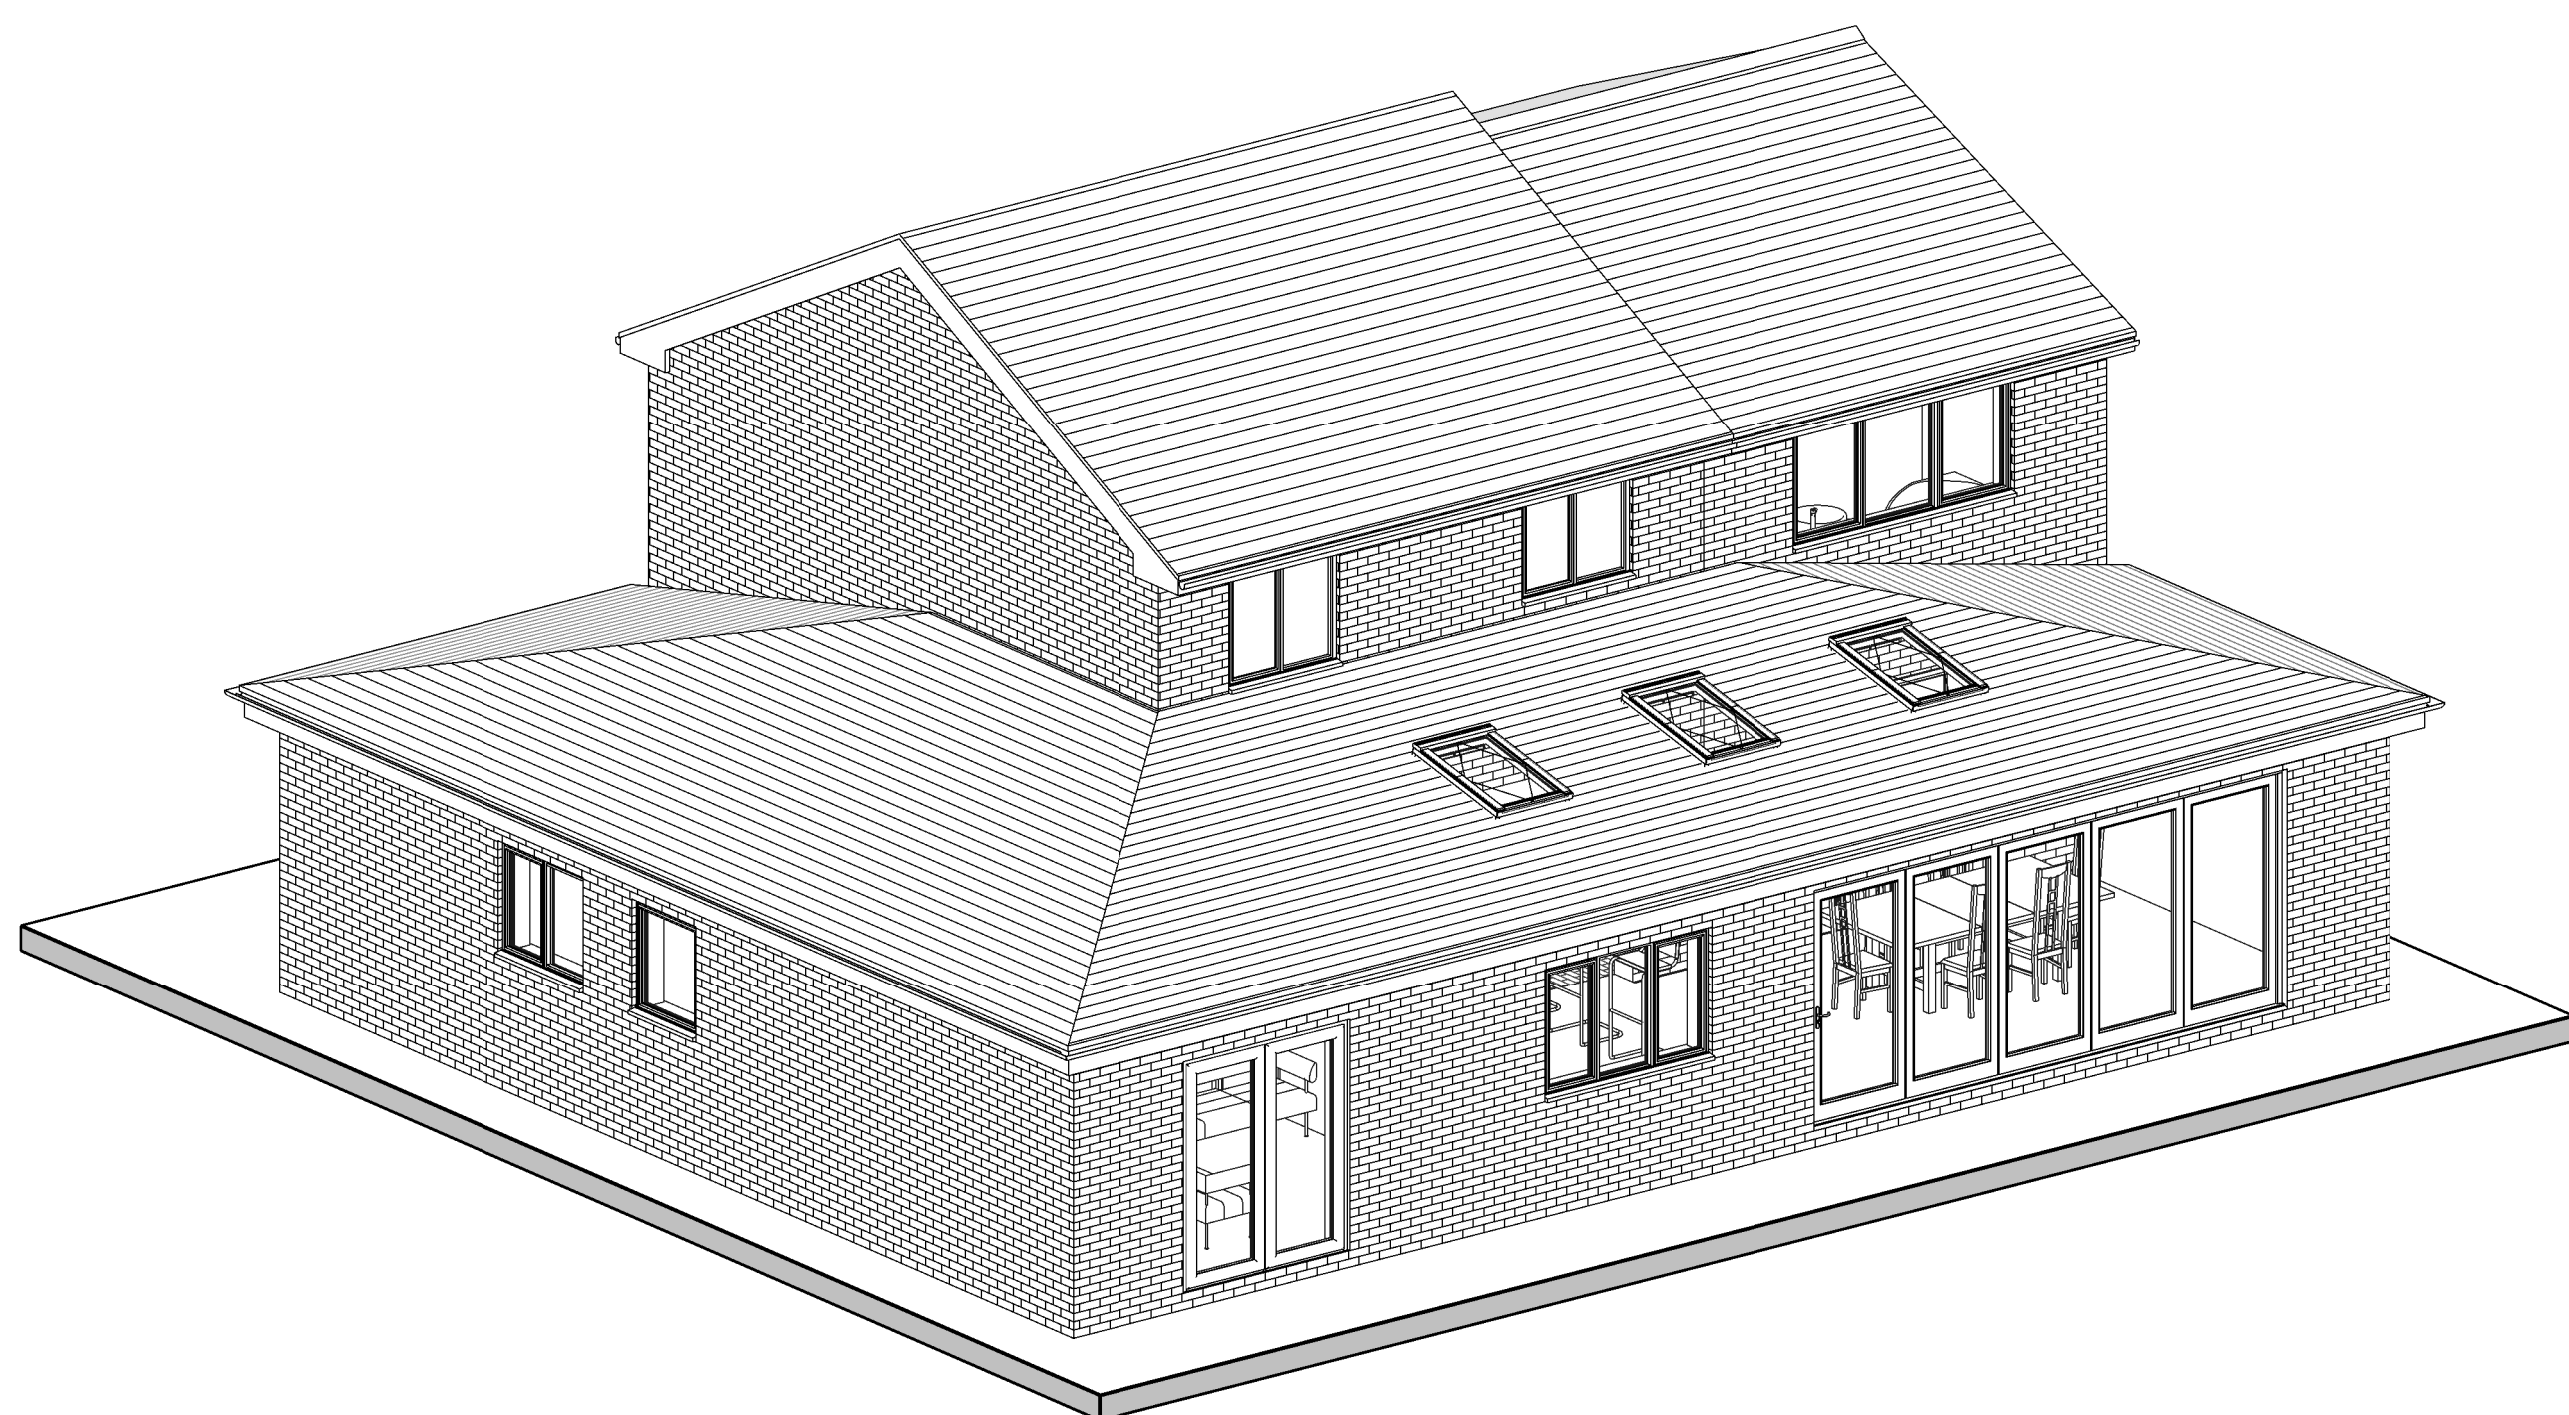

Existing 3D View 3



Existing 3D View 4

Prior to commencing work the contractor shall carry out an internal and external condition survey of the existing building and shall take into account everything necessary for the proper execution of the works, to the satisfaction of the 'Inspector' whether indicated on the drawing or not.

Drawing Reference List	
Drawing Number	Drawing Title
001	Existing Plans and Site & Block Plans
002	Existing Elevations and 3D Views
101	Proposed Plans
102	Proposed Elevations
103	Proposed Sections
104	Proposed Isometric Views
107	Site Plan
110	Specification Notes and Details

Rev	Description	Date
P01	Juliet balcony added to the (south-facing) side elevation. Submitted to Planning as a Non-Material Amendment application. Revised as clouded.	13.02.2026



Client Name:
Mr & Mrs Dunn

Site Address:
2 Kingfisher Close,
Kirkby,
L33 4DP

Drawing Title:
Proposed Isometric Views

Drawn: JC	Status: Full Planning Application
--------------	--------------------------------------

Project No:	Drawing No:	Scale @ A1	Revision:
25.009	104	1 : 50	P01