




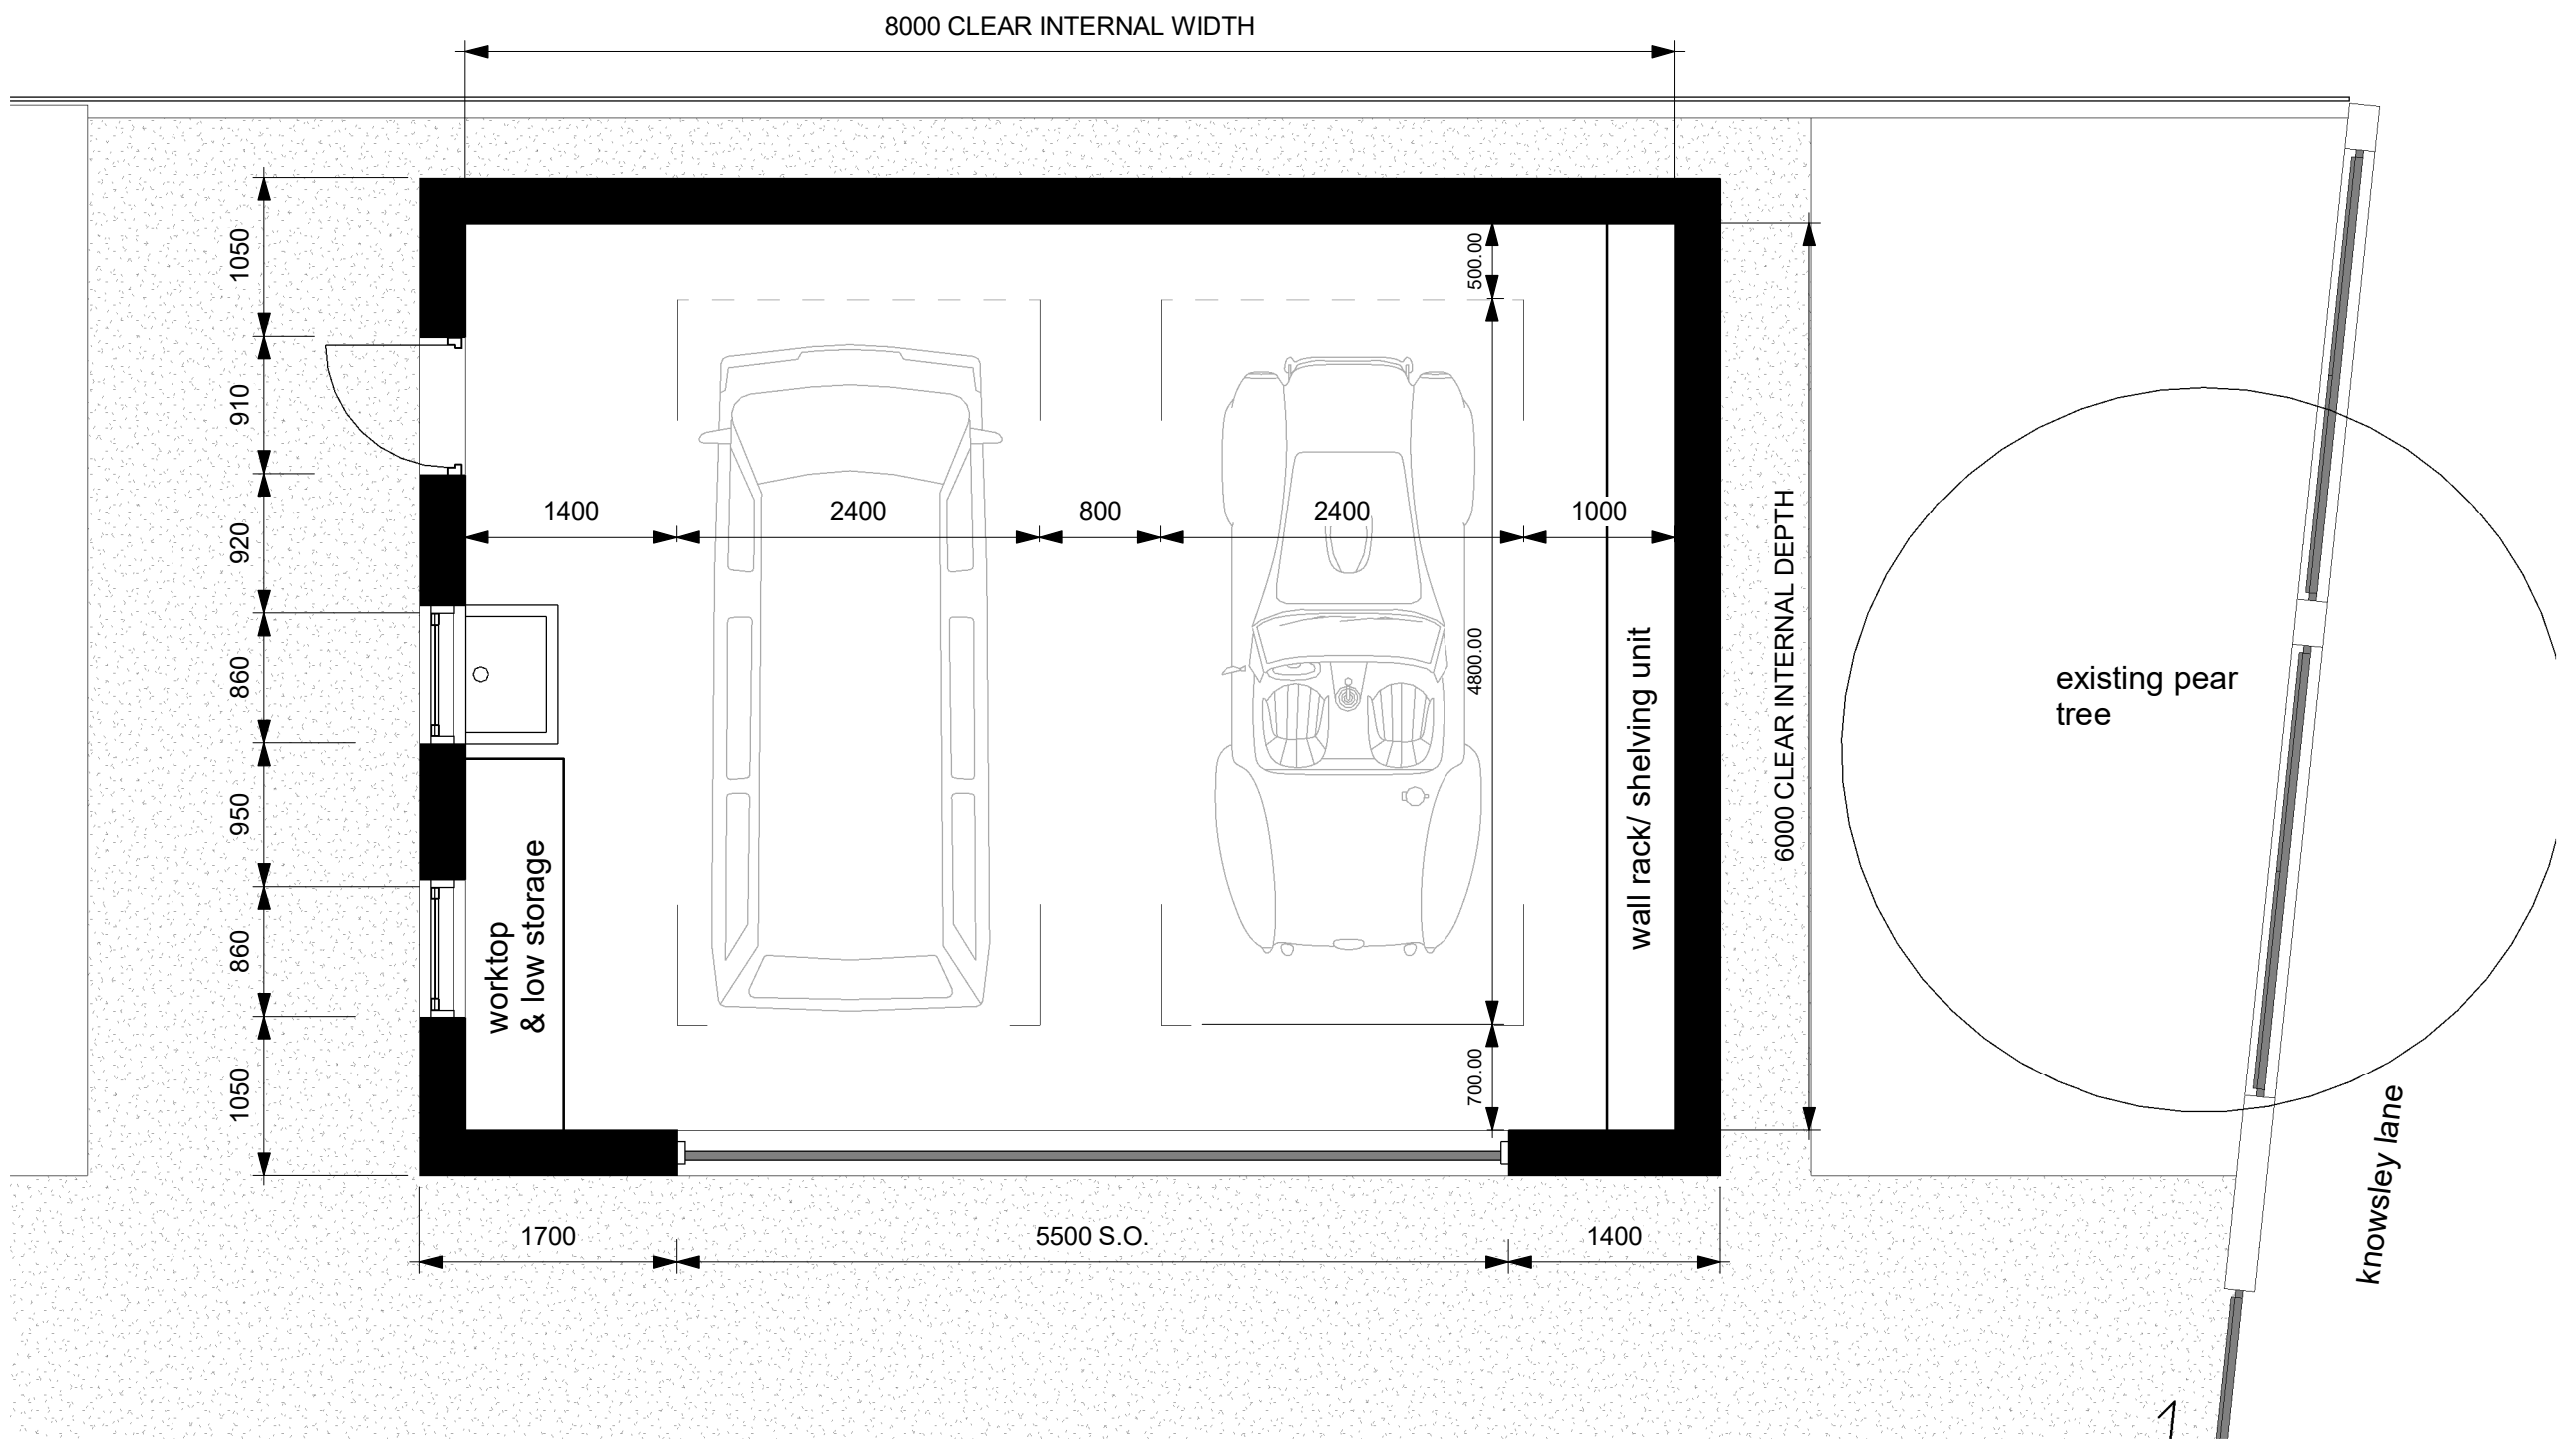


1 GA Plan - Garage
1 : 50

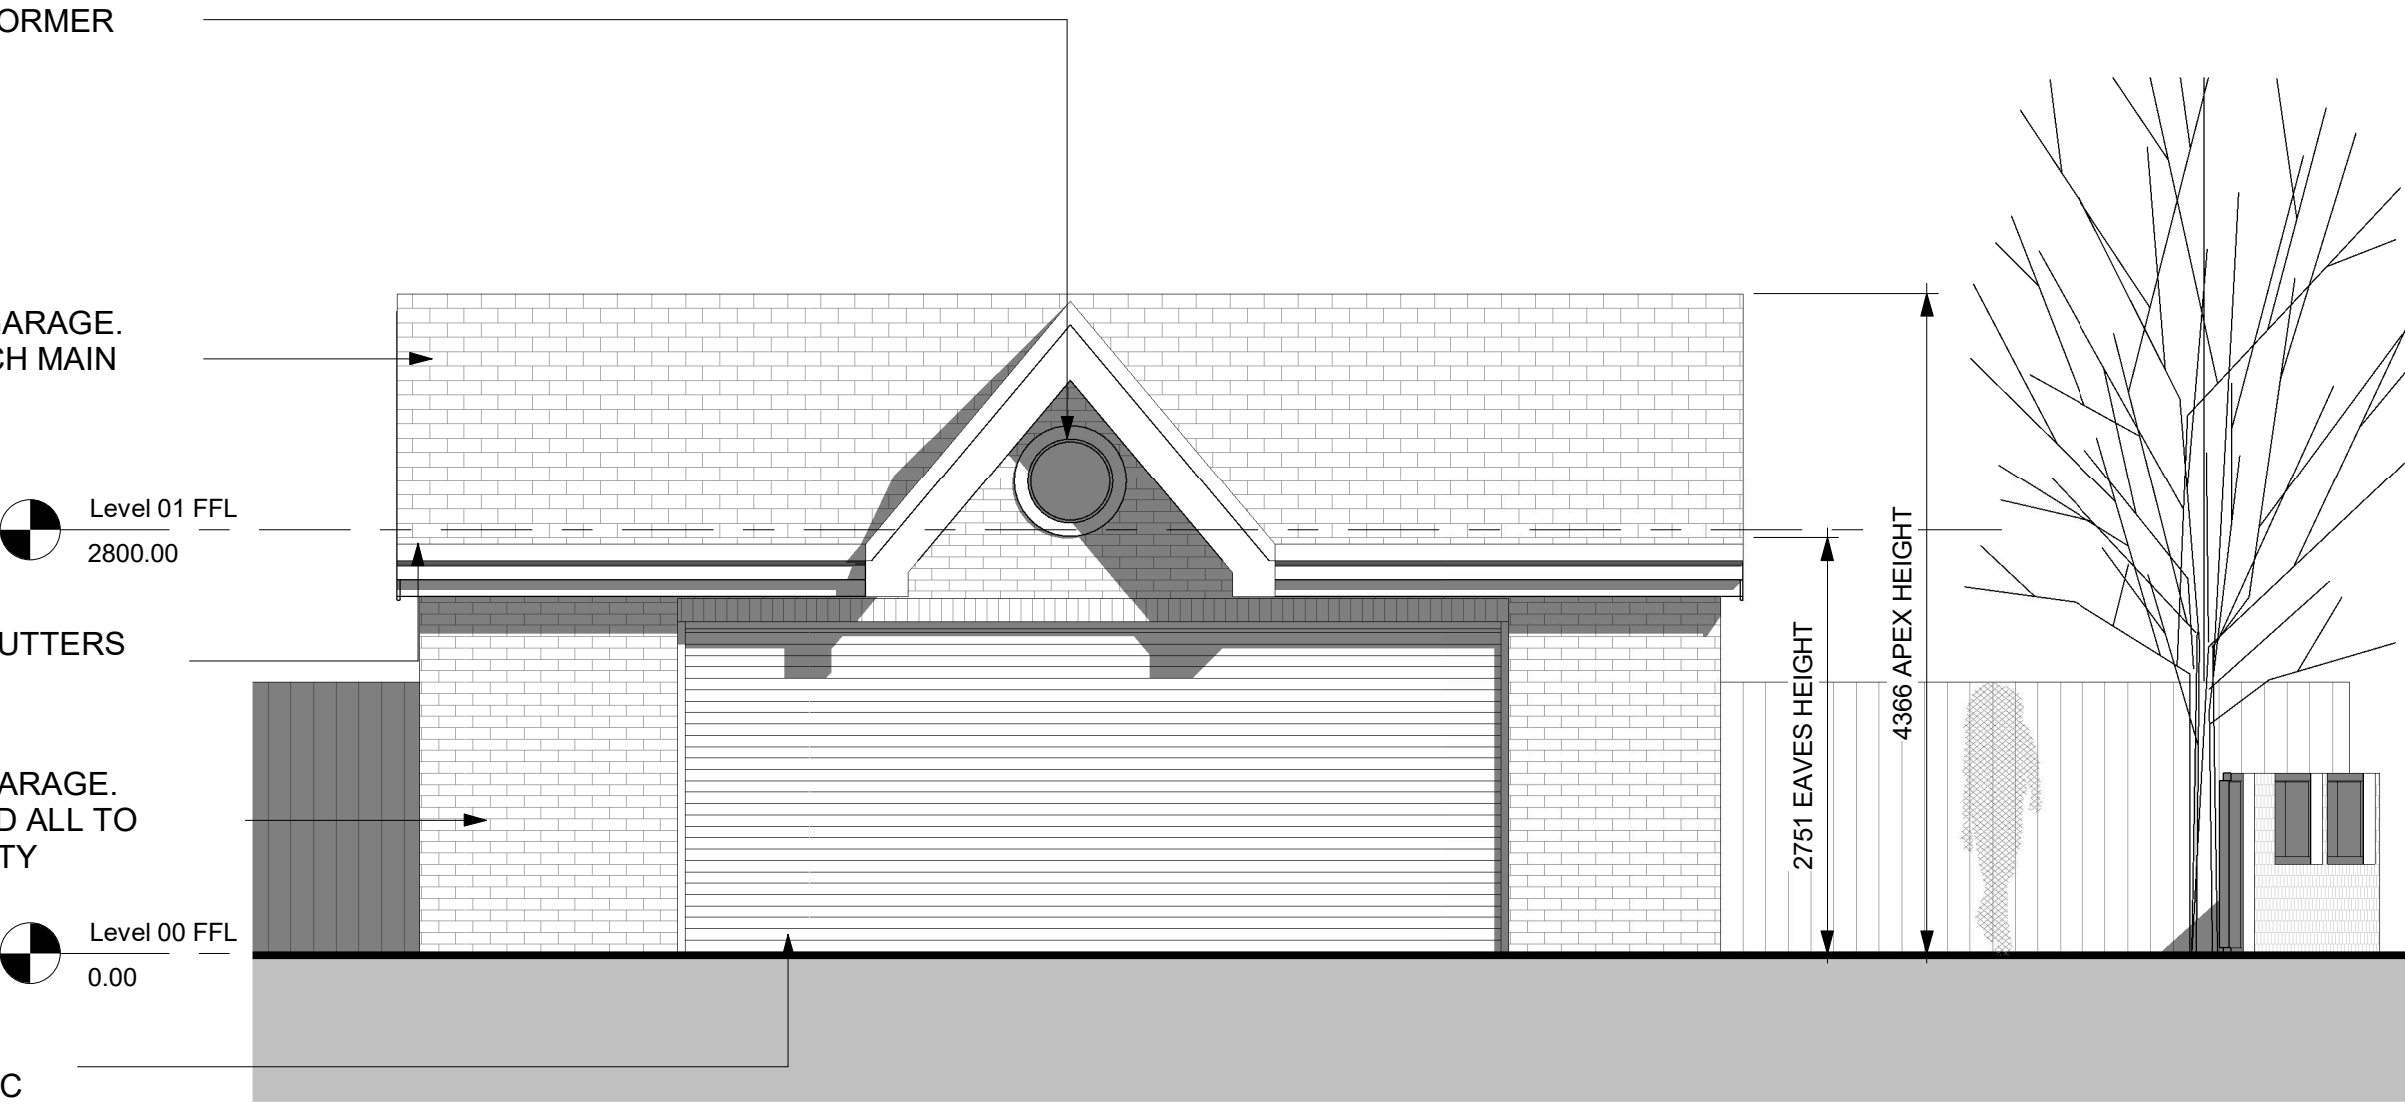


2 Front Elevation - Garage
1 : 50

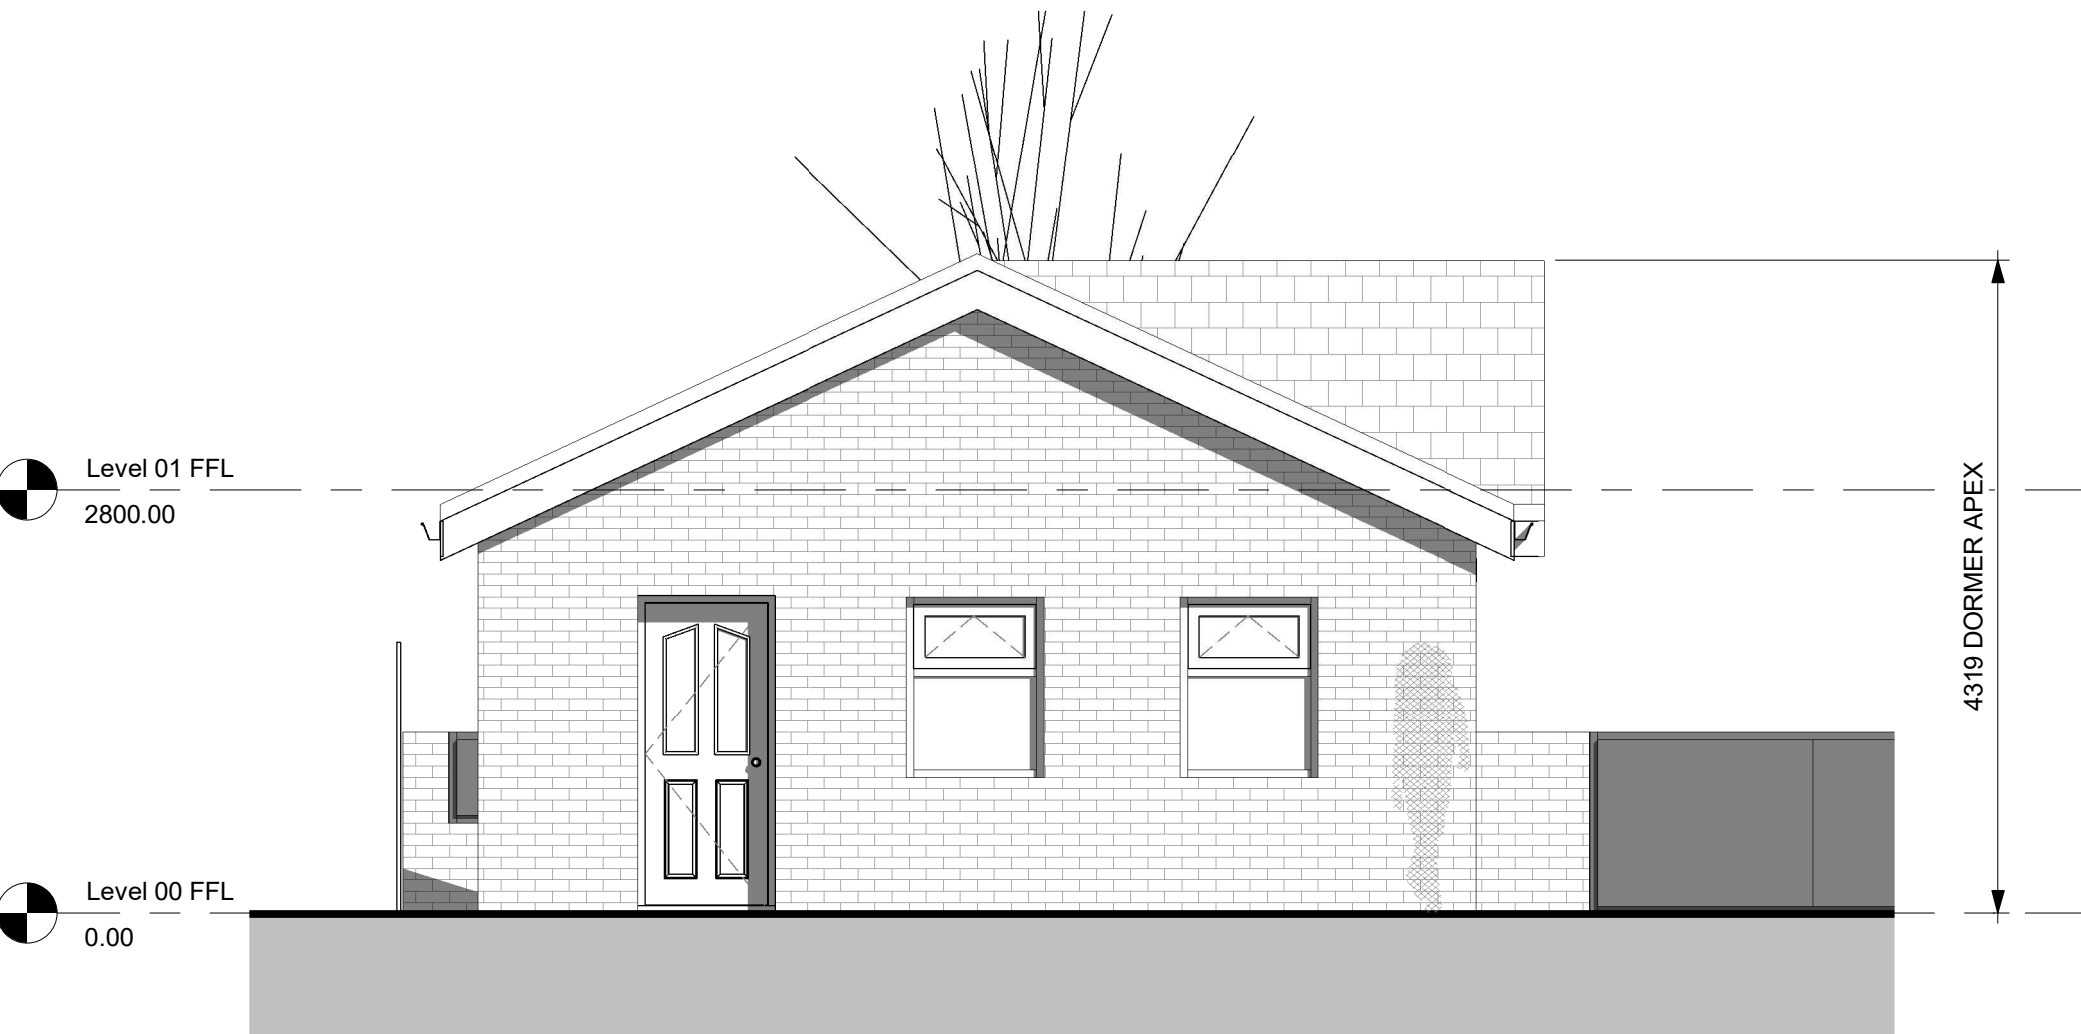


4 Side 1 Elevation - Garage
1 : 50

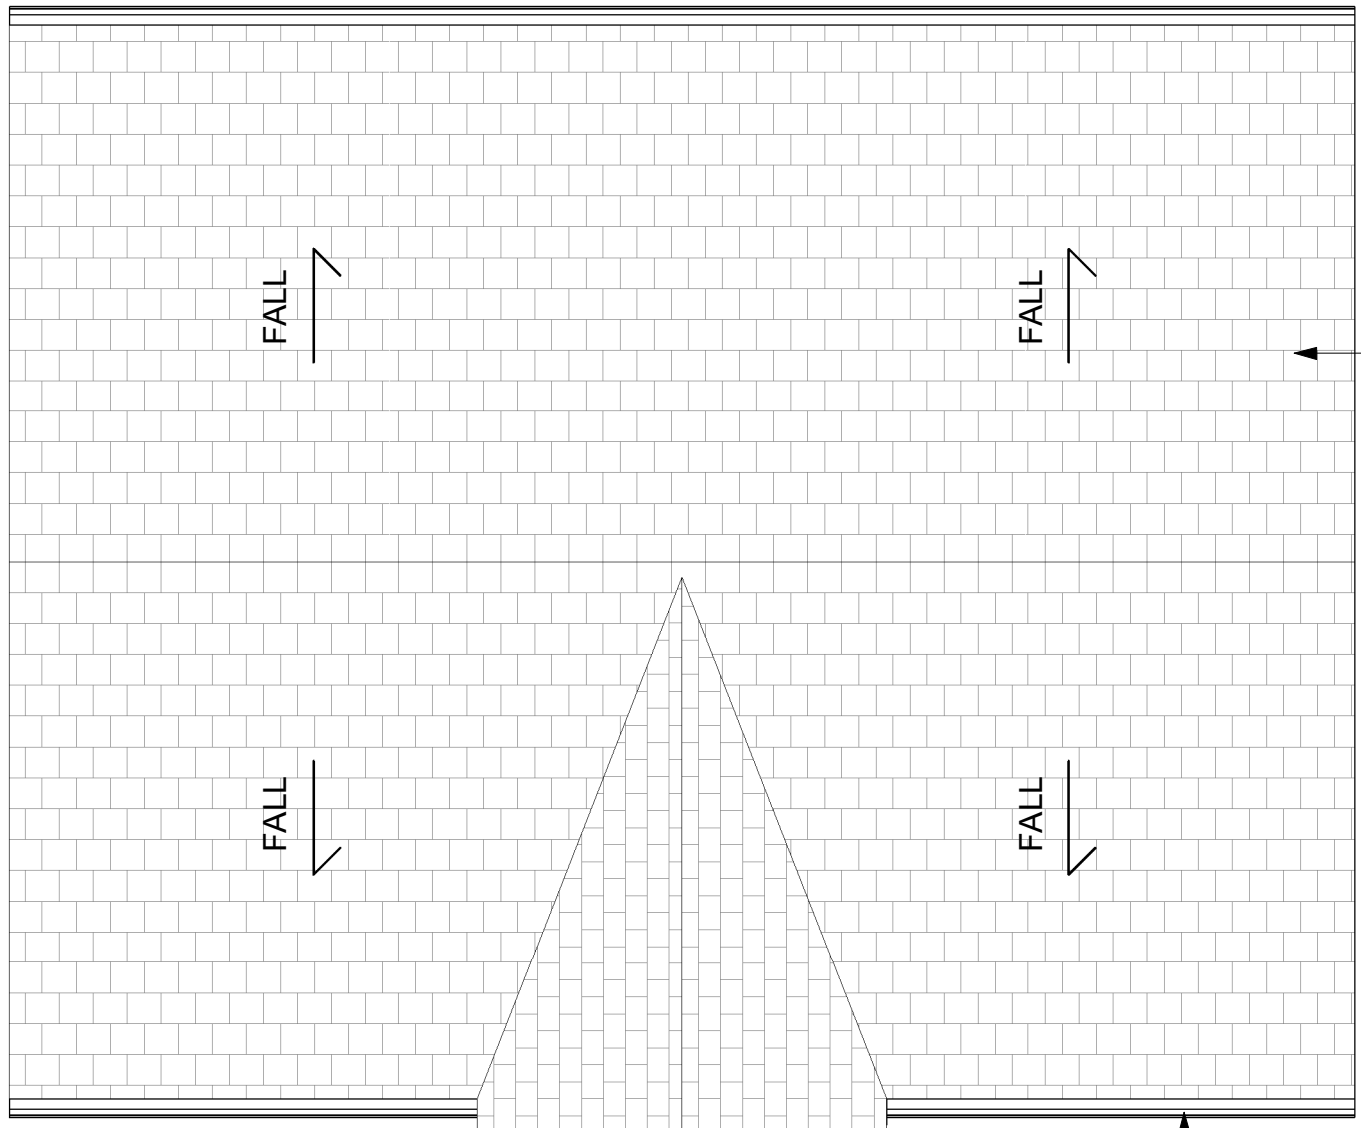

3 01 - Proposed Garage Roof Plan
1 : 50

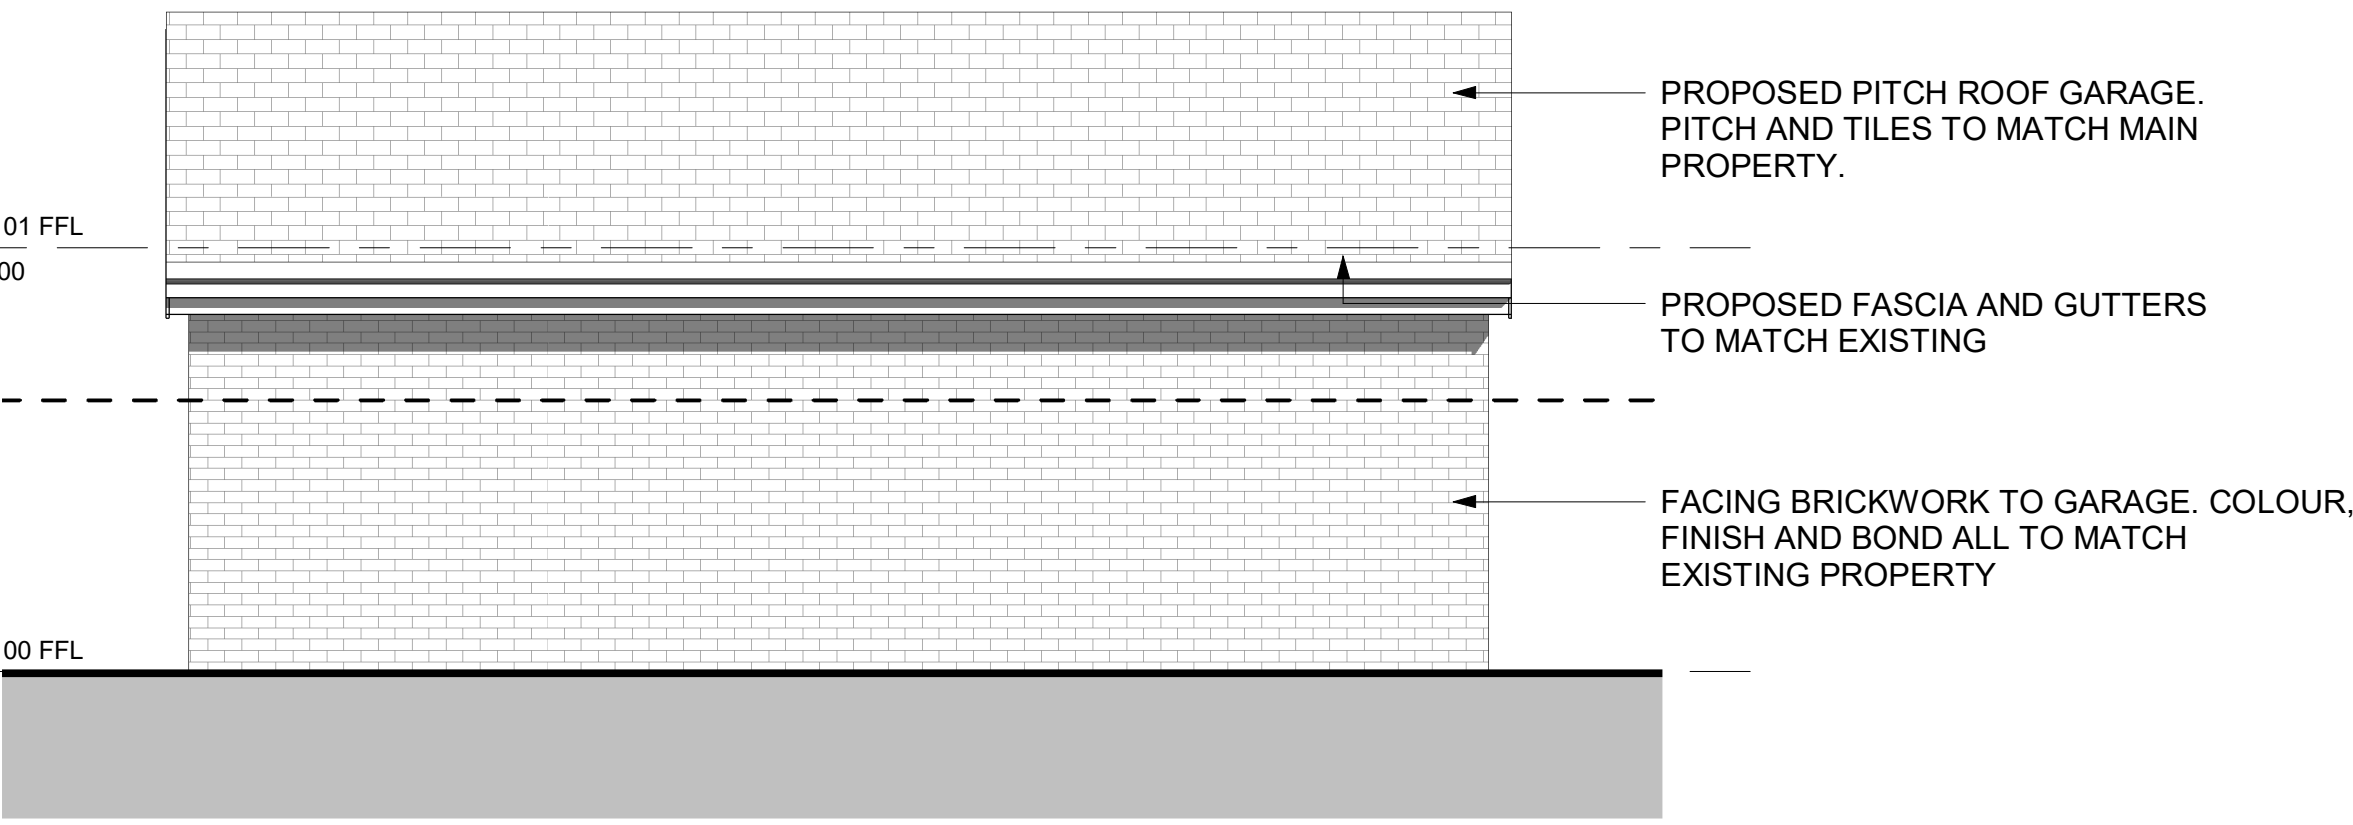

6 Rear Elevation - Garage
1 : 50

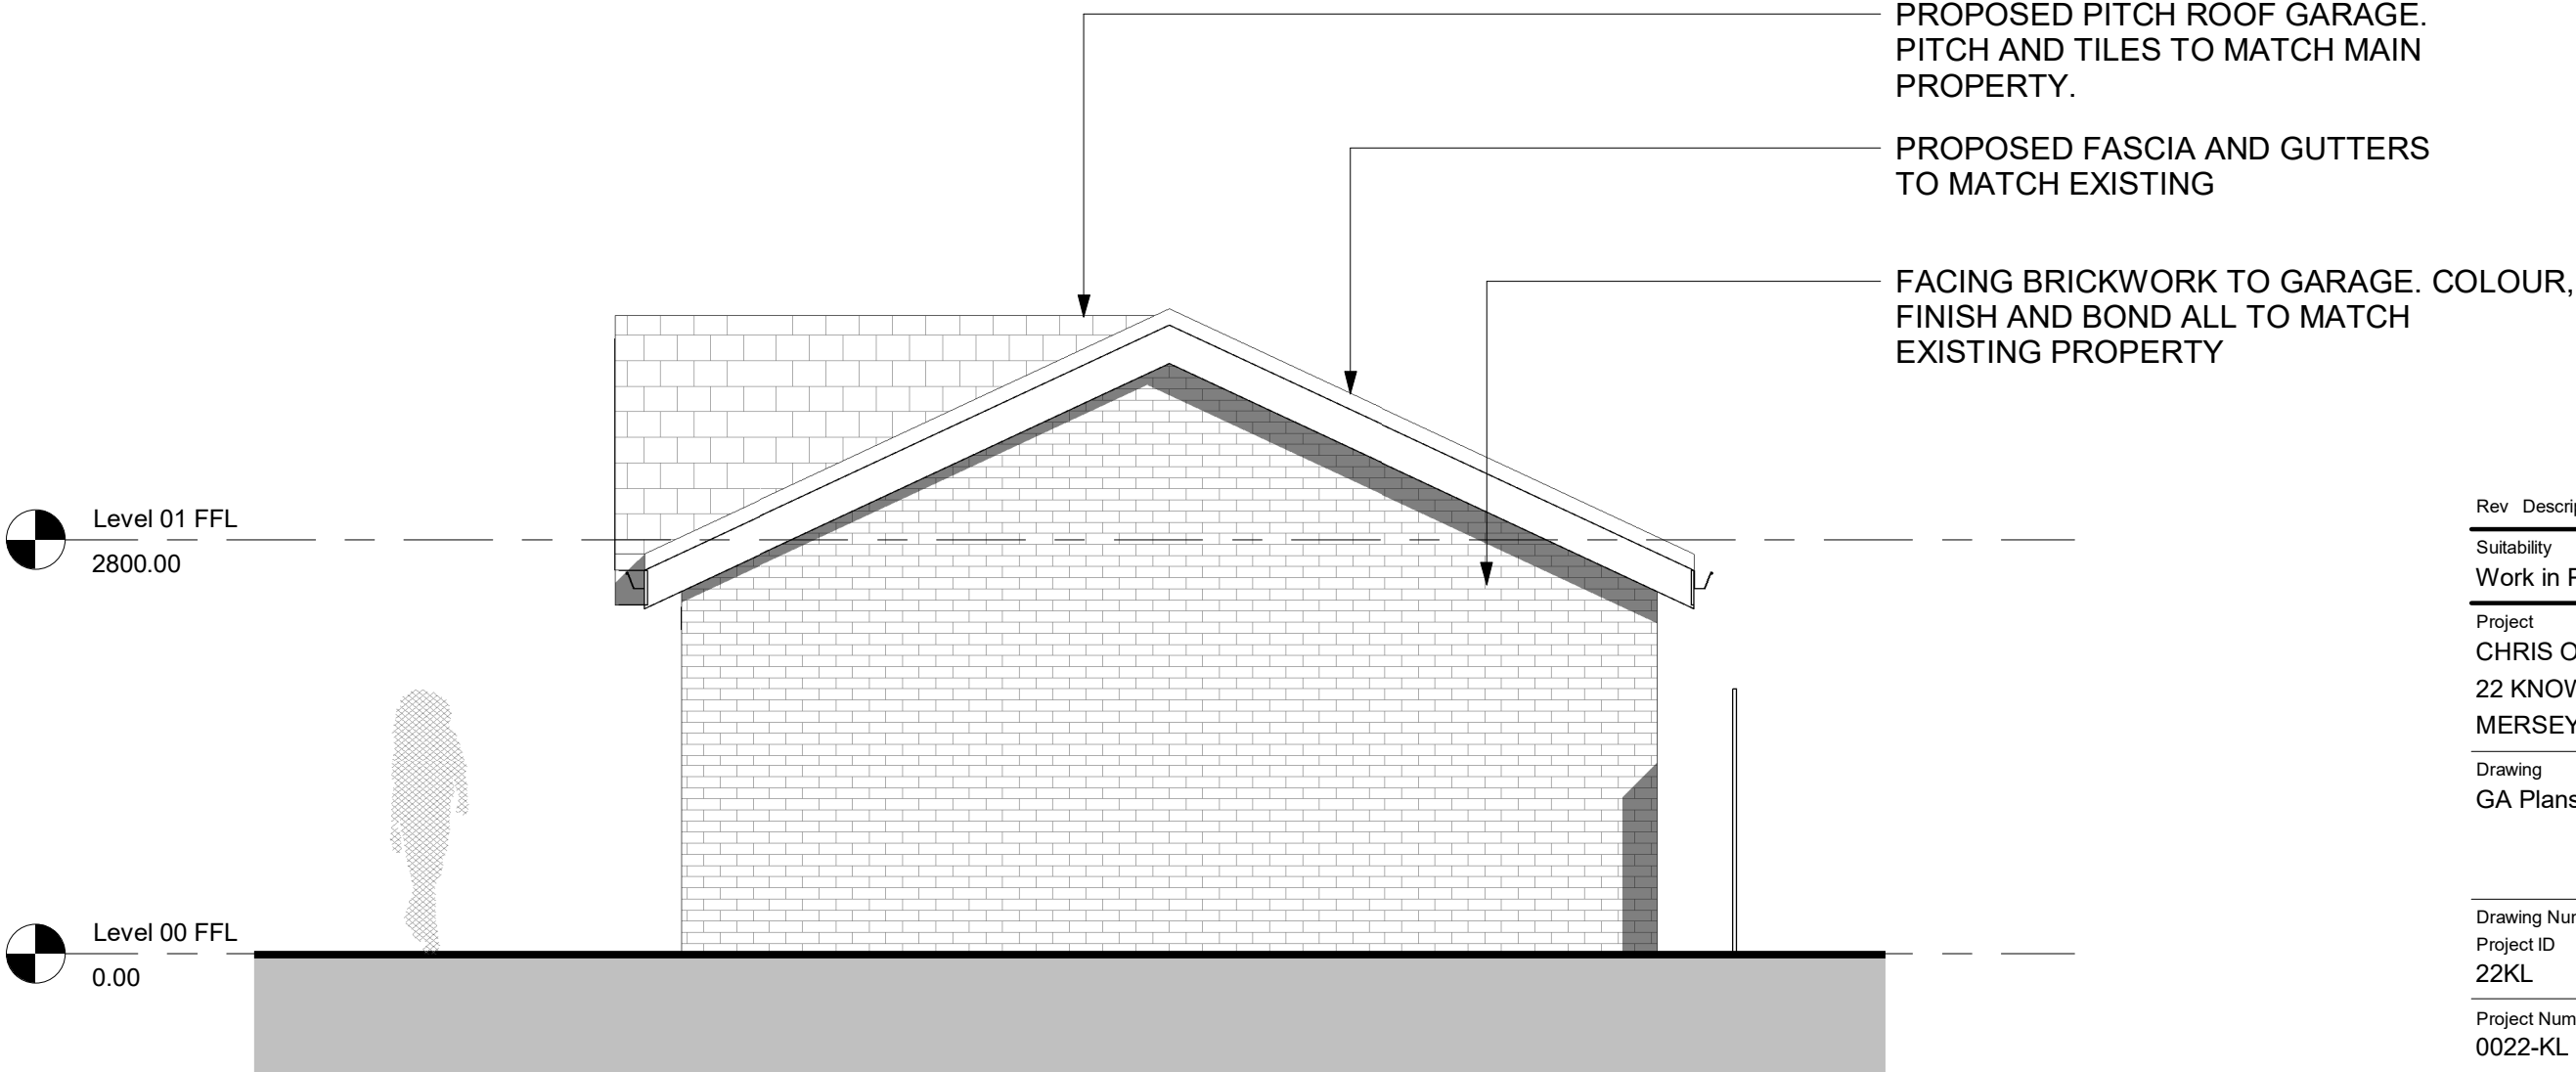

5 Side 2 Elevation - Garage
1 : 50

The use of this data by the recipient acts as an agreement of the following statements. Do not use this data if you do not agree with any of the following statements:-
MSM has co-ordinated relevant information received from third parties, but are not responsible for the content of the information received from others.
The controlled version of this drawing should be viewed in DWF or PDF format not DWG or other formats. All prints of this drawing must be made in full colour.
Do not scale the drawing. Use figured dimensions in all cases. Check all dimensions on site. Report any discrepancies in writing to Ryder before proceeding.

Rev	Description	Drawn	Checked	Date
Subsidiary				
Work in Progress				
Project				
CHRIS O'HARE				
22 KNOWSLEY LANE				
MERSEYSIDE				
Drawing				
GA Plans & Elevations				
Drawing Number				
Project ID	Originator	Zone	Level	Type
22KL	- MSM	- 00	- ZZ	- DR
0022-KL				
Project Number		Scale at		Role
		1 : 50		A
		Status		Number
		S0		- 3010