




Standard Details 1:20

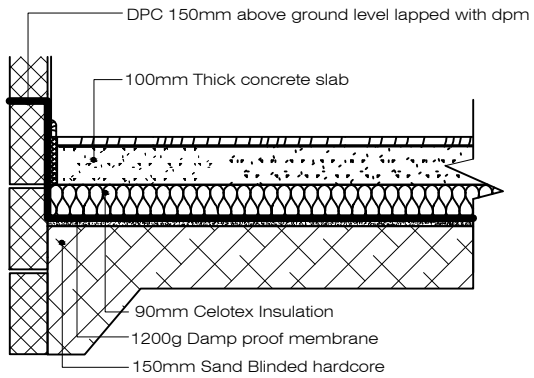


Solid Ground Floor

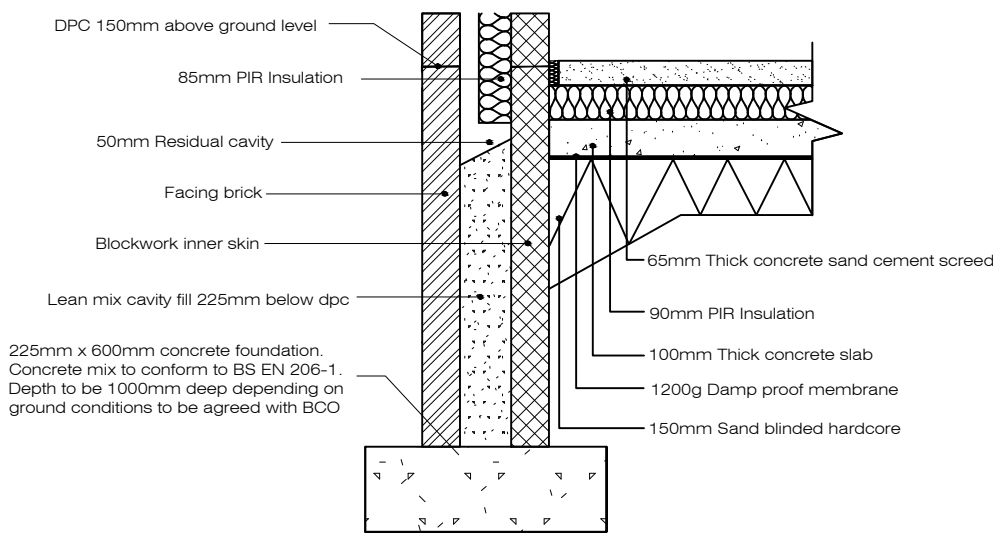

Strip Foundation

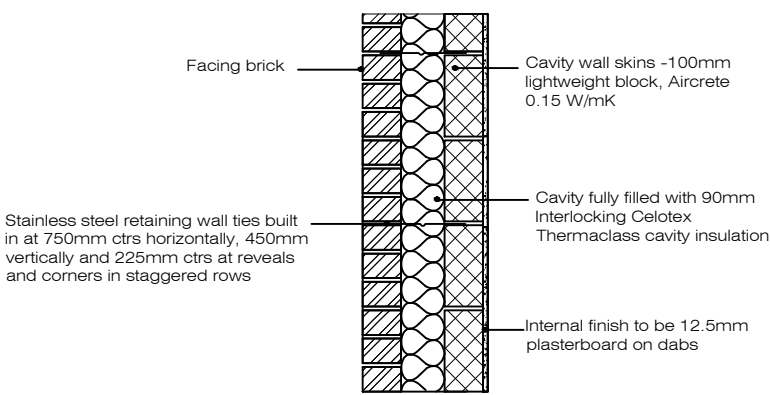

Full fill cavity wall

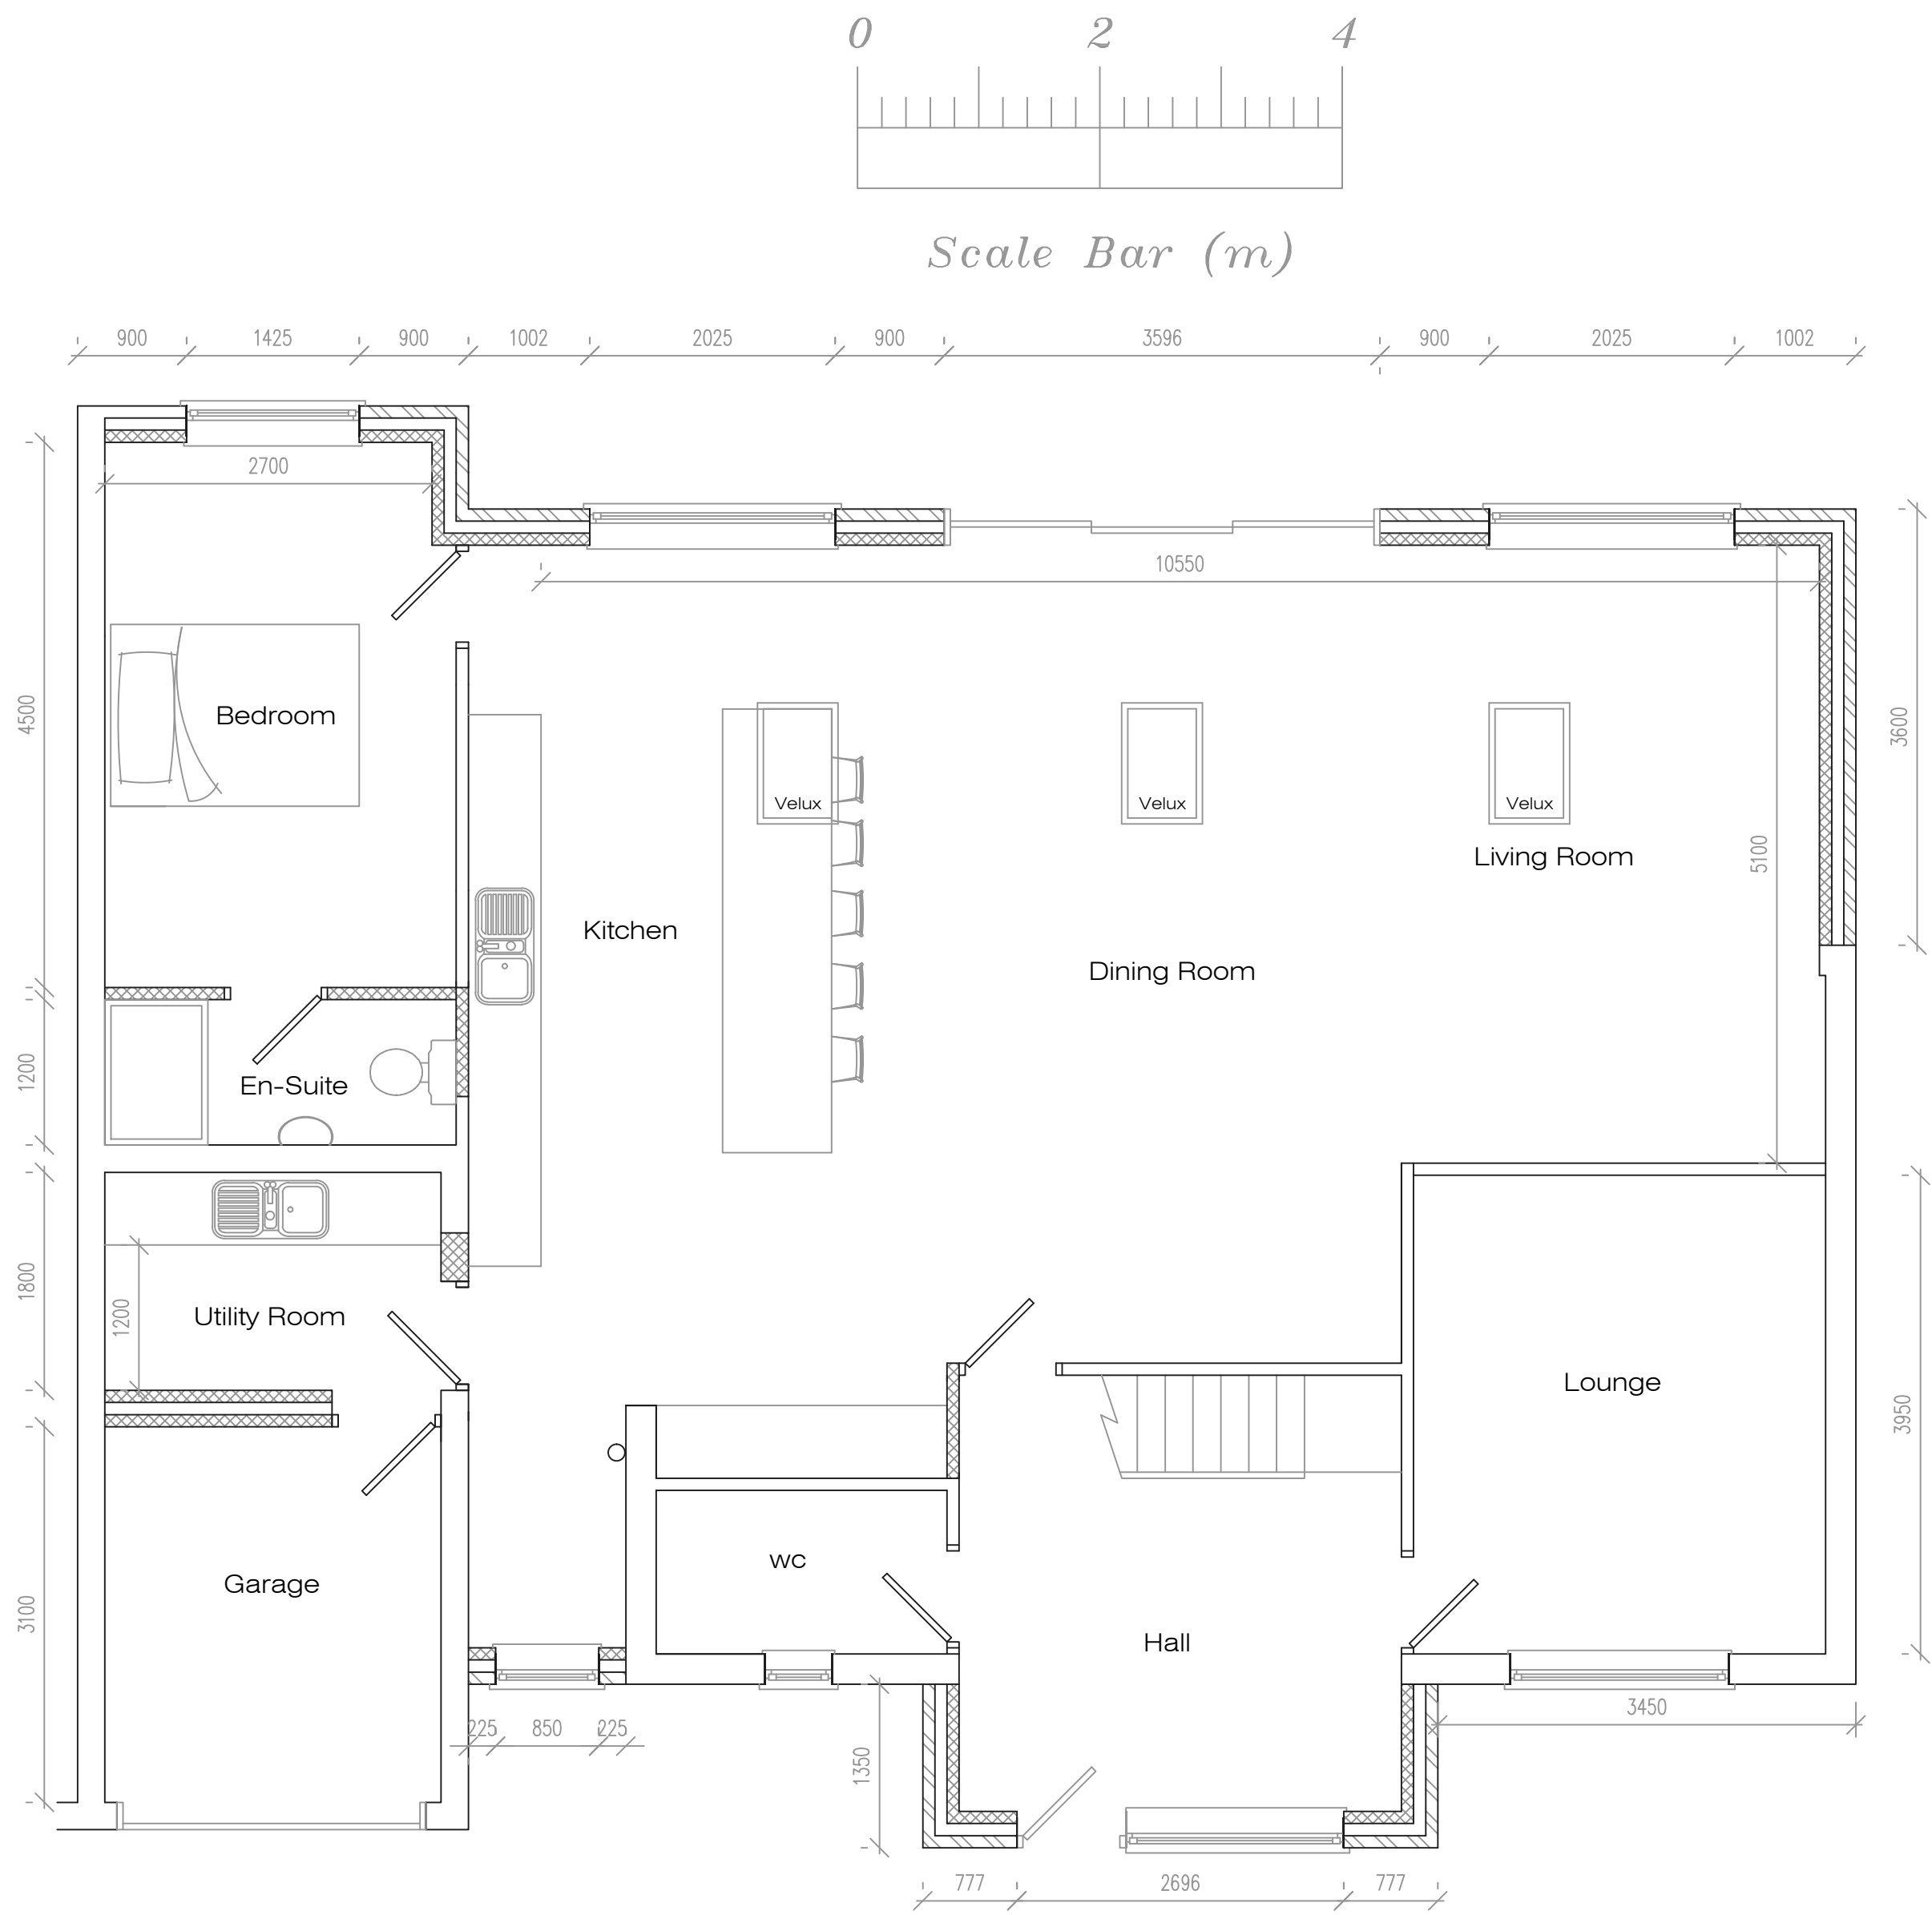

Proposed Ground Floor Plan

Address			
5 Knowsley Park Lane, L34			
Job Title			
Single storey extension to rear with conversion and alterations to garage and two storey extension to front			
Drawing title			
Proposed Plans			
Chkd	Appvd	date	scale
		May '24	1:50/1:20/1:100
			• A1
			Dwg No. 002