




Existing Front Elevation

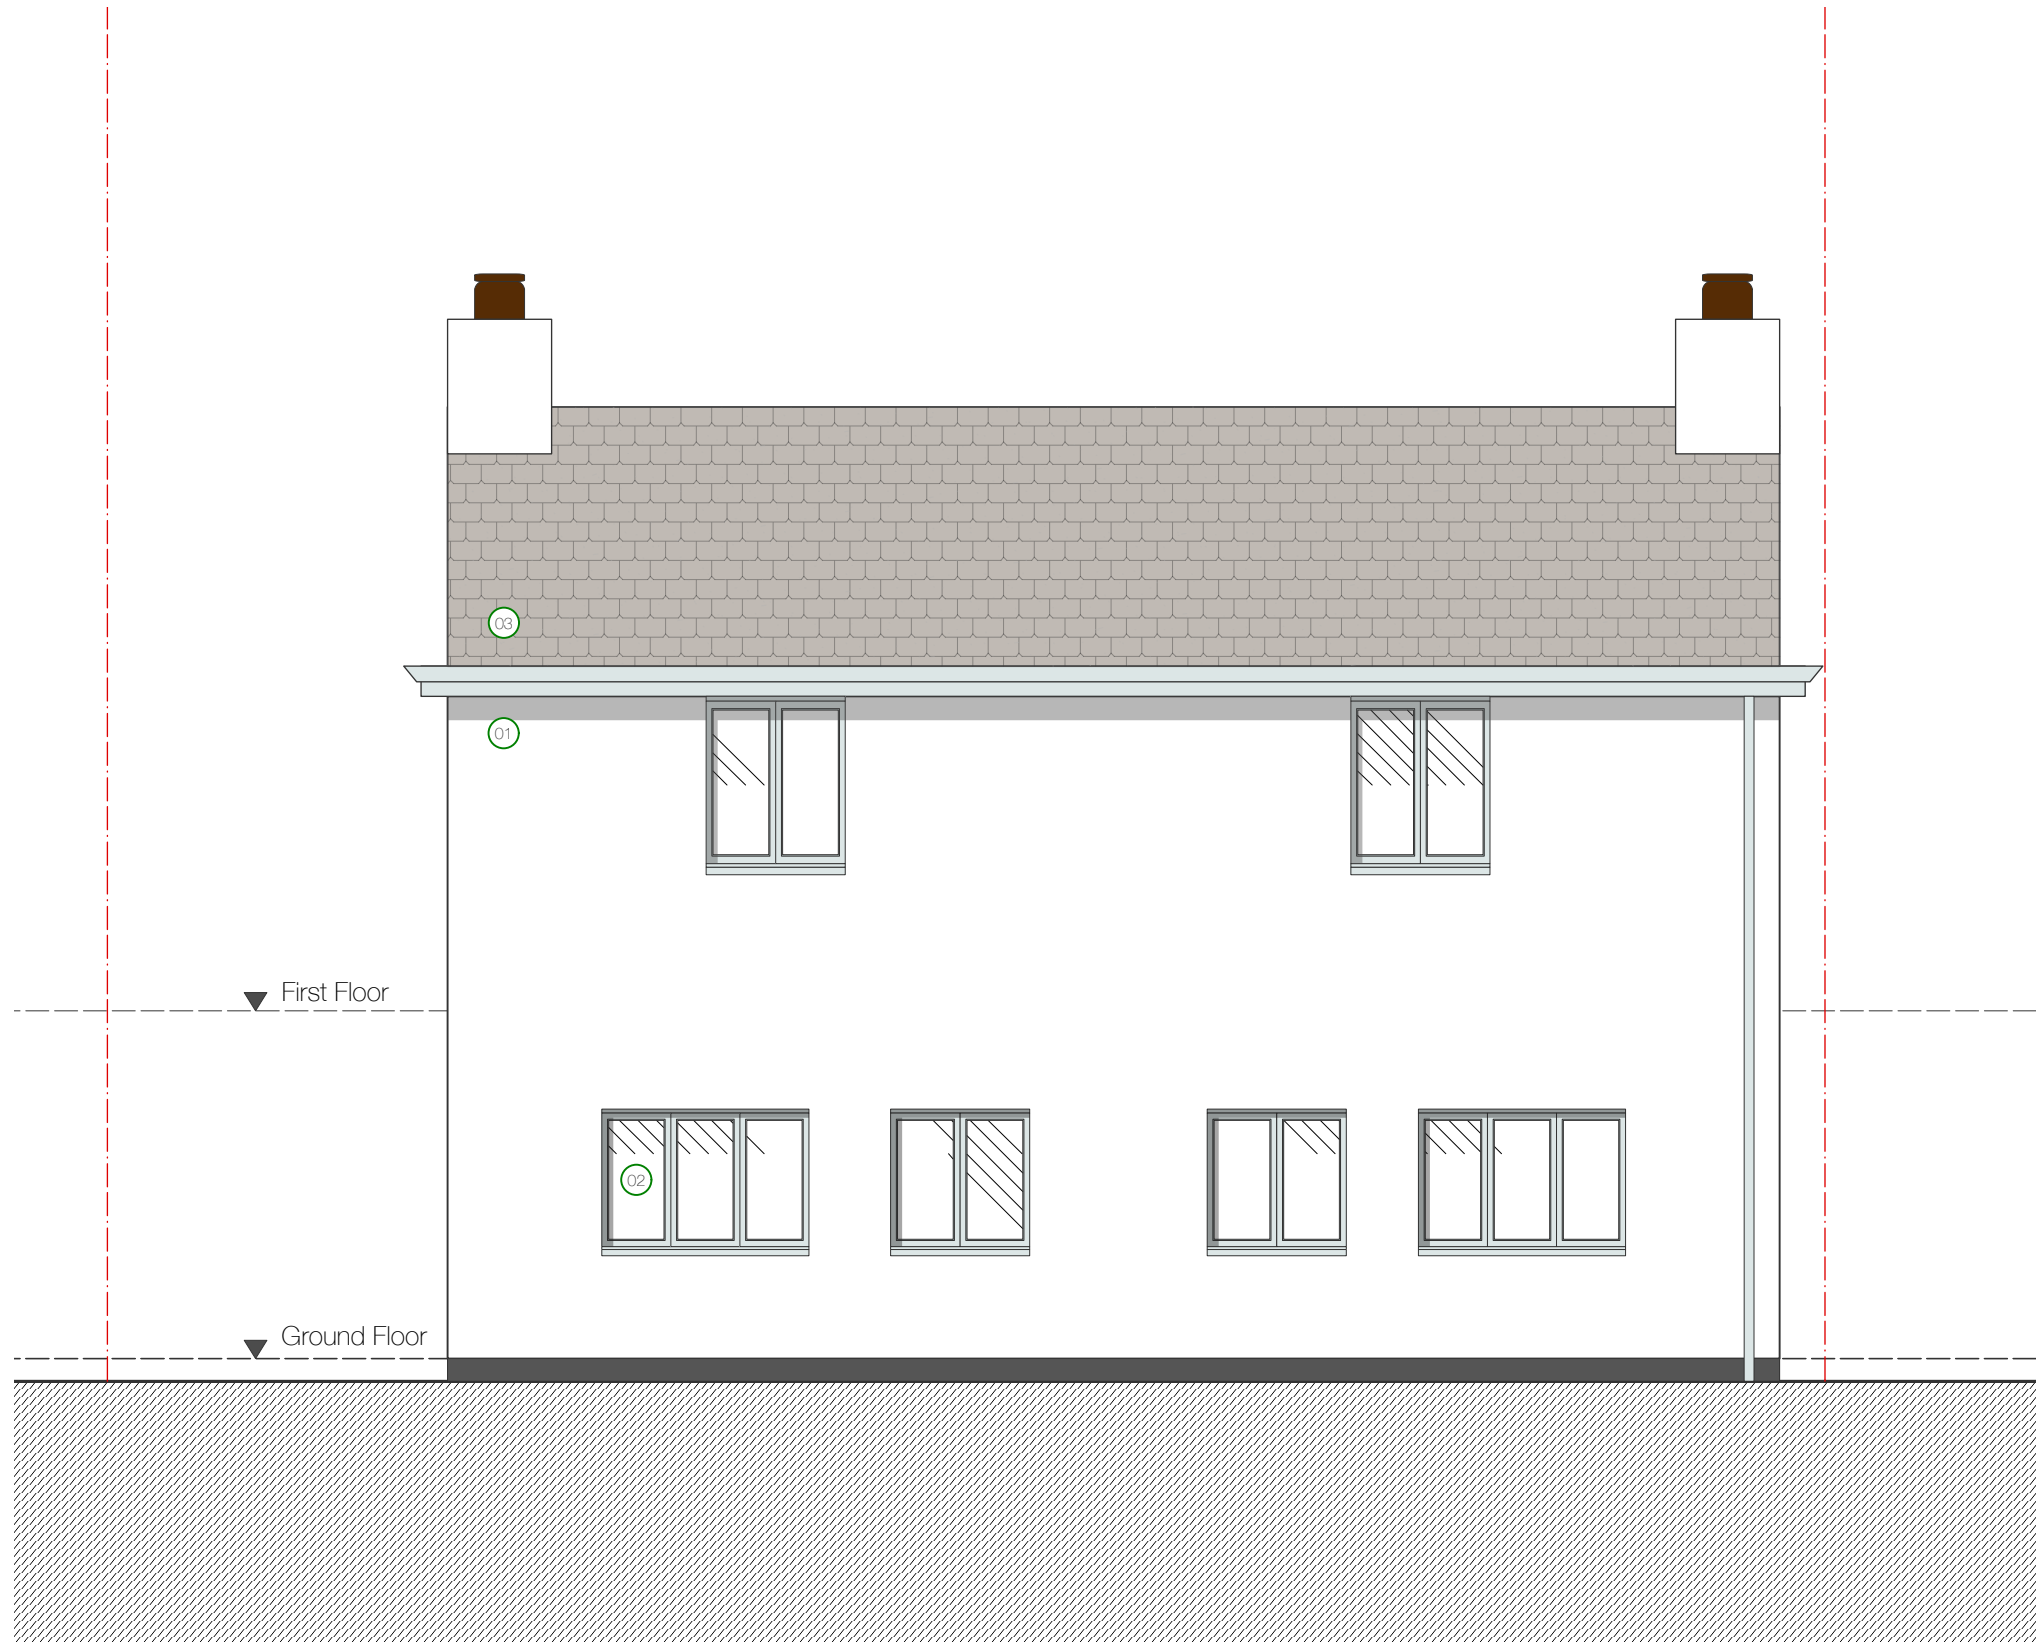


Existing Rear Elevation

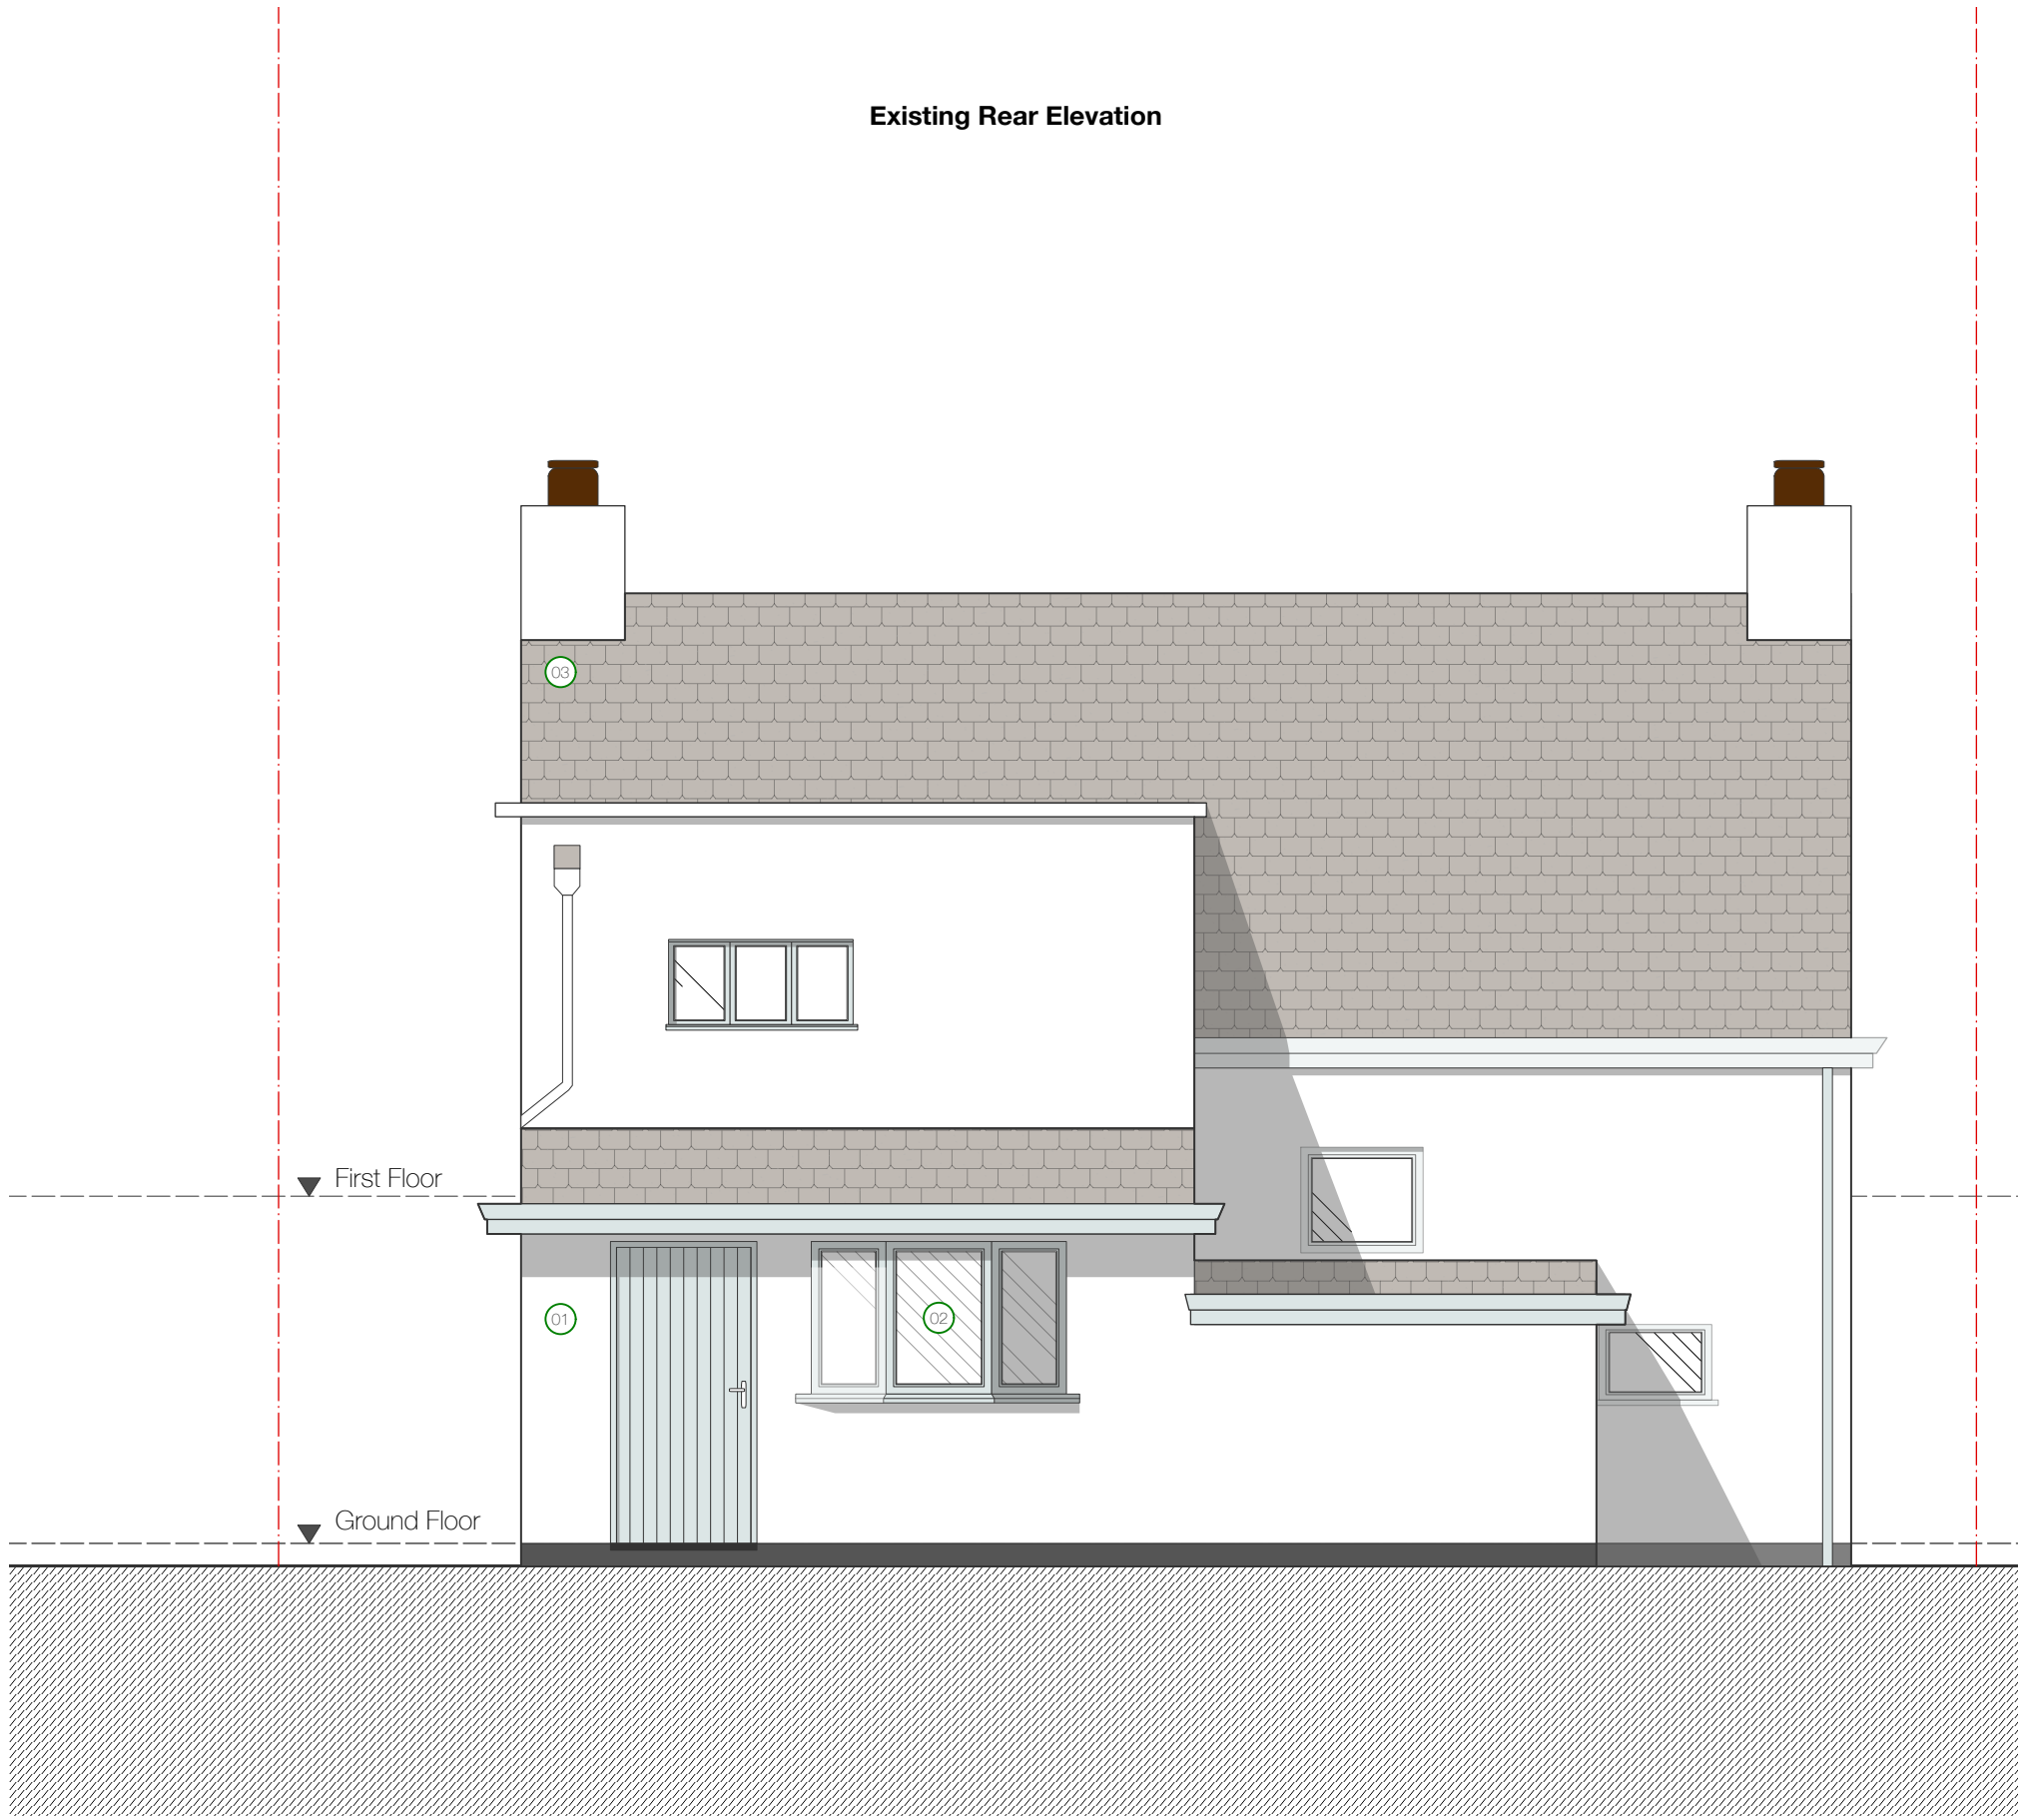

Existing East Elevation

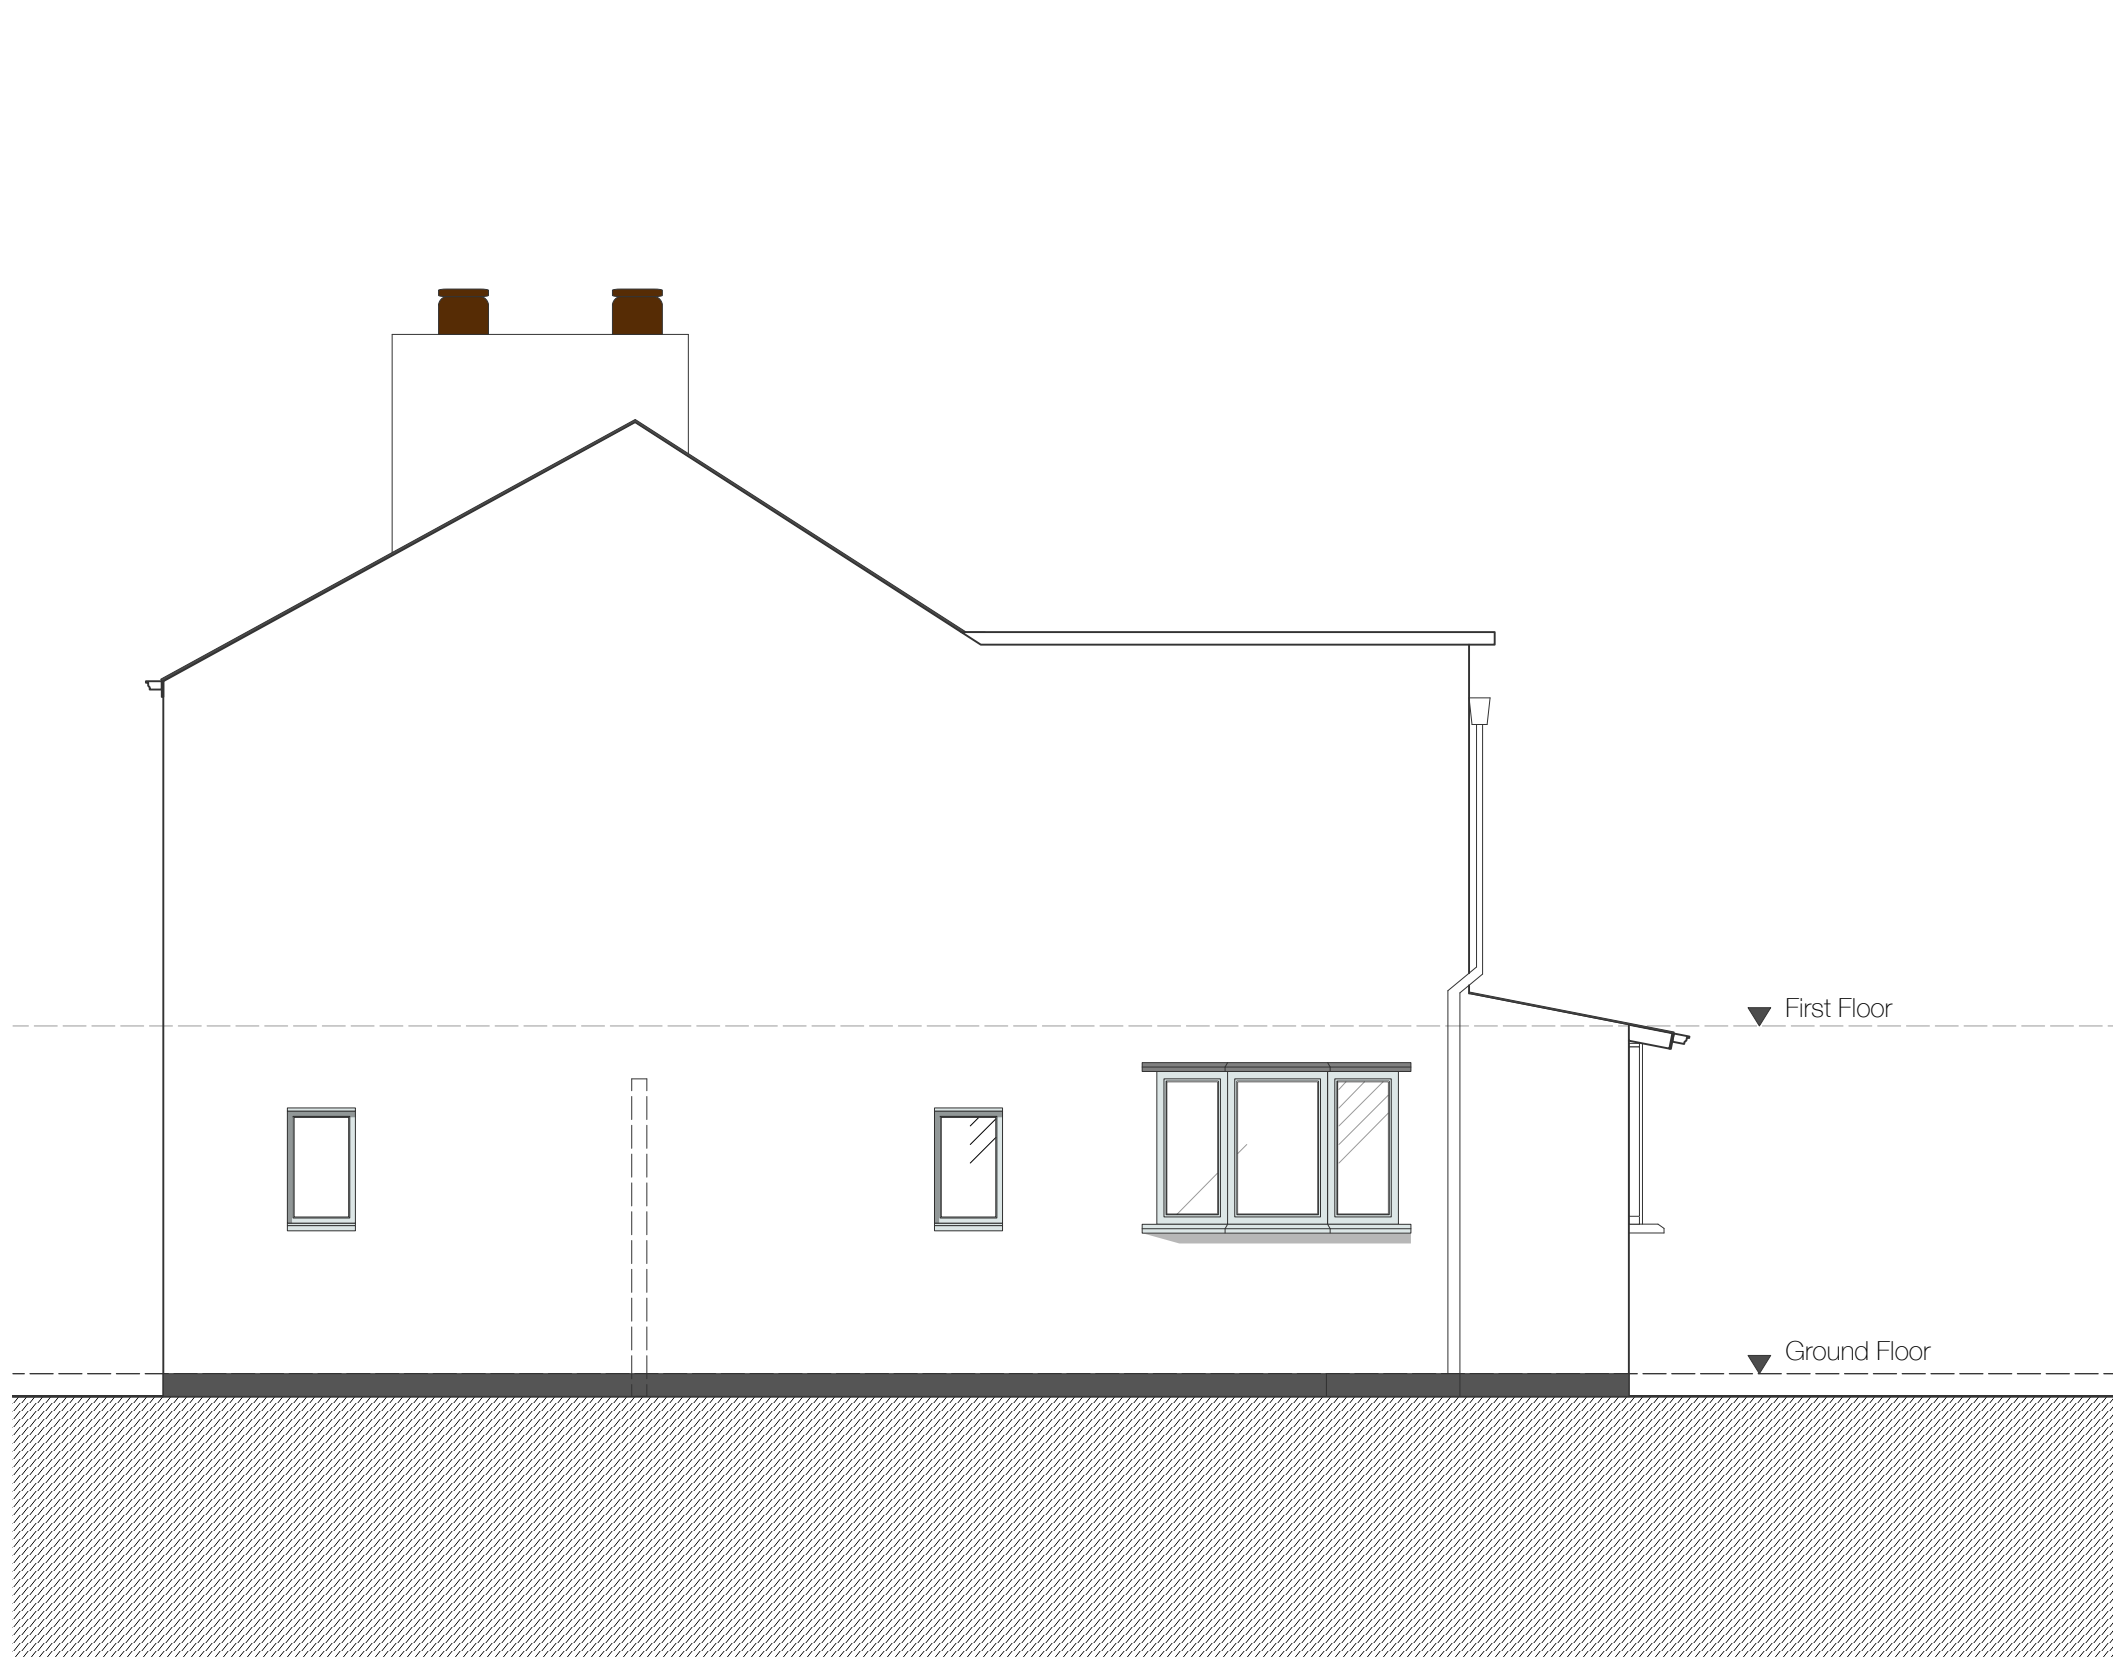

Existing West Elevation

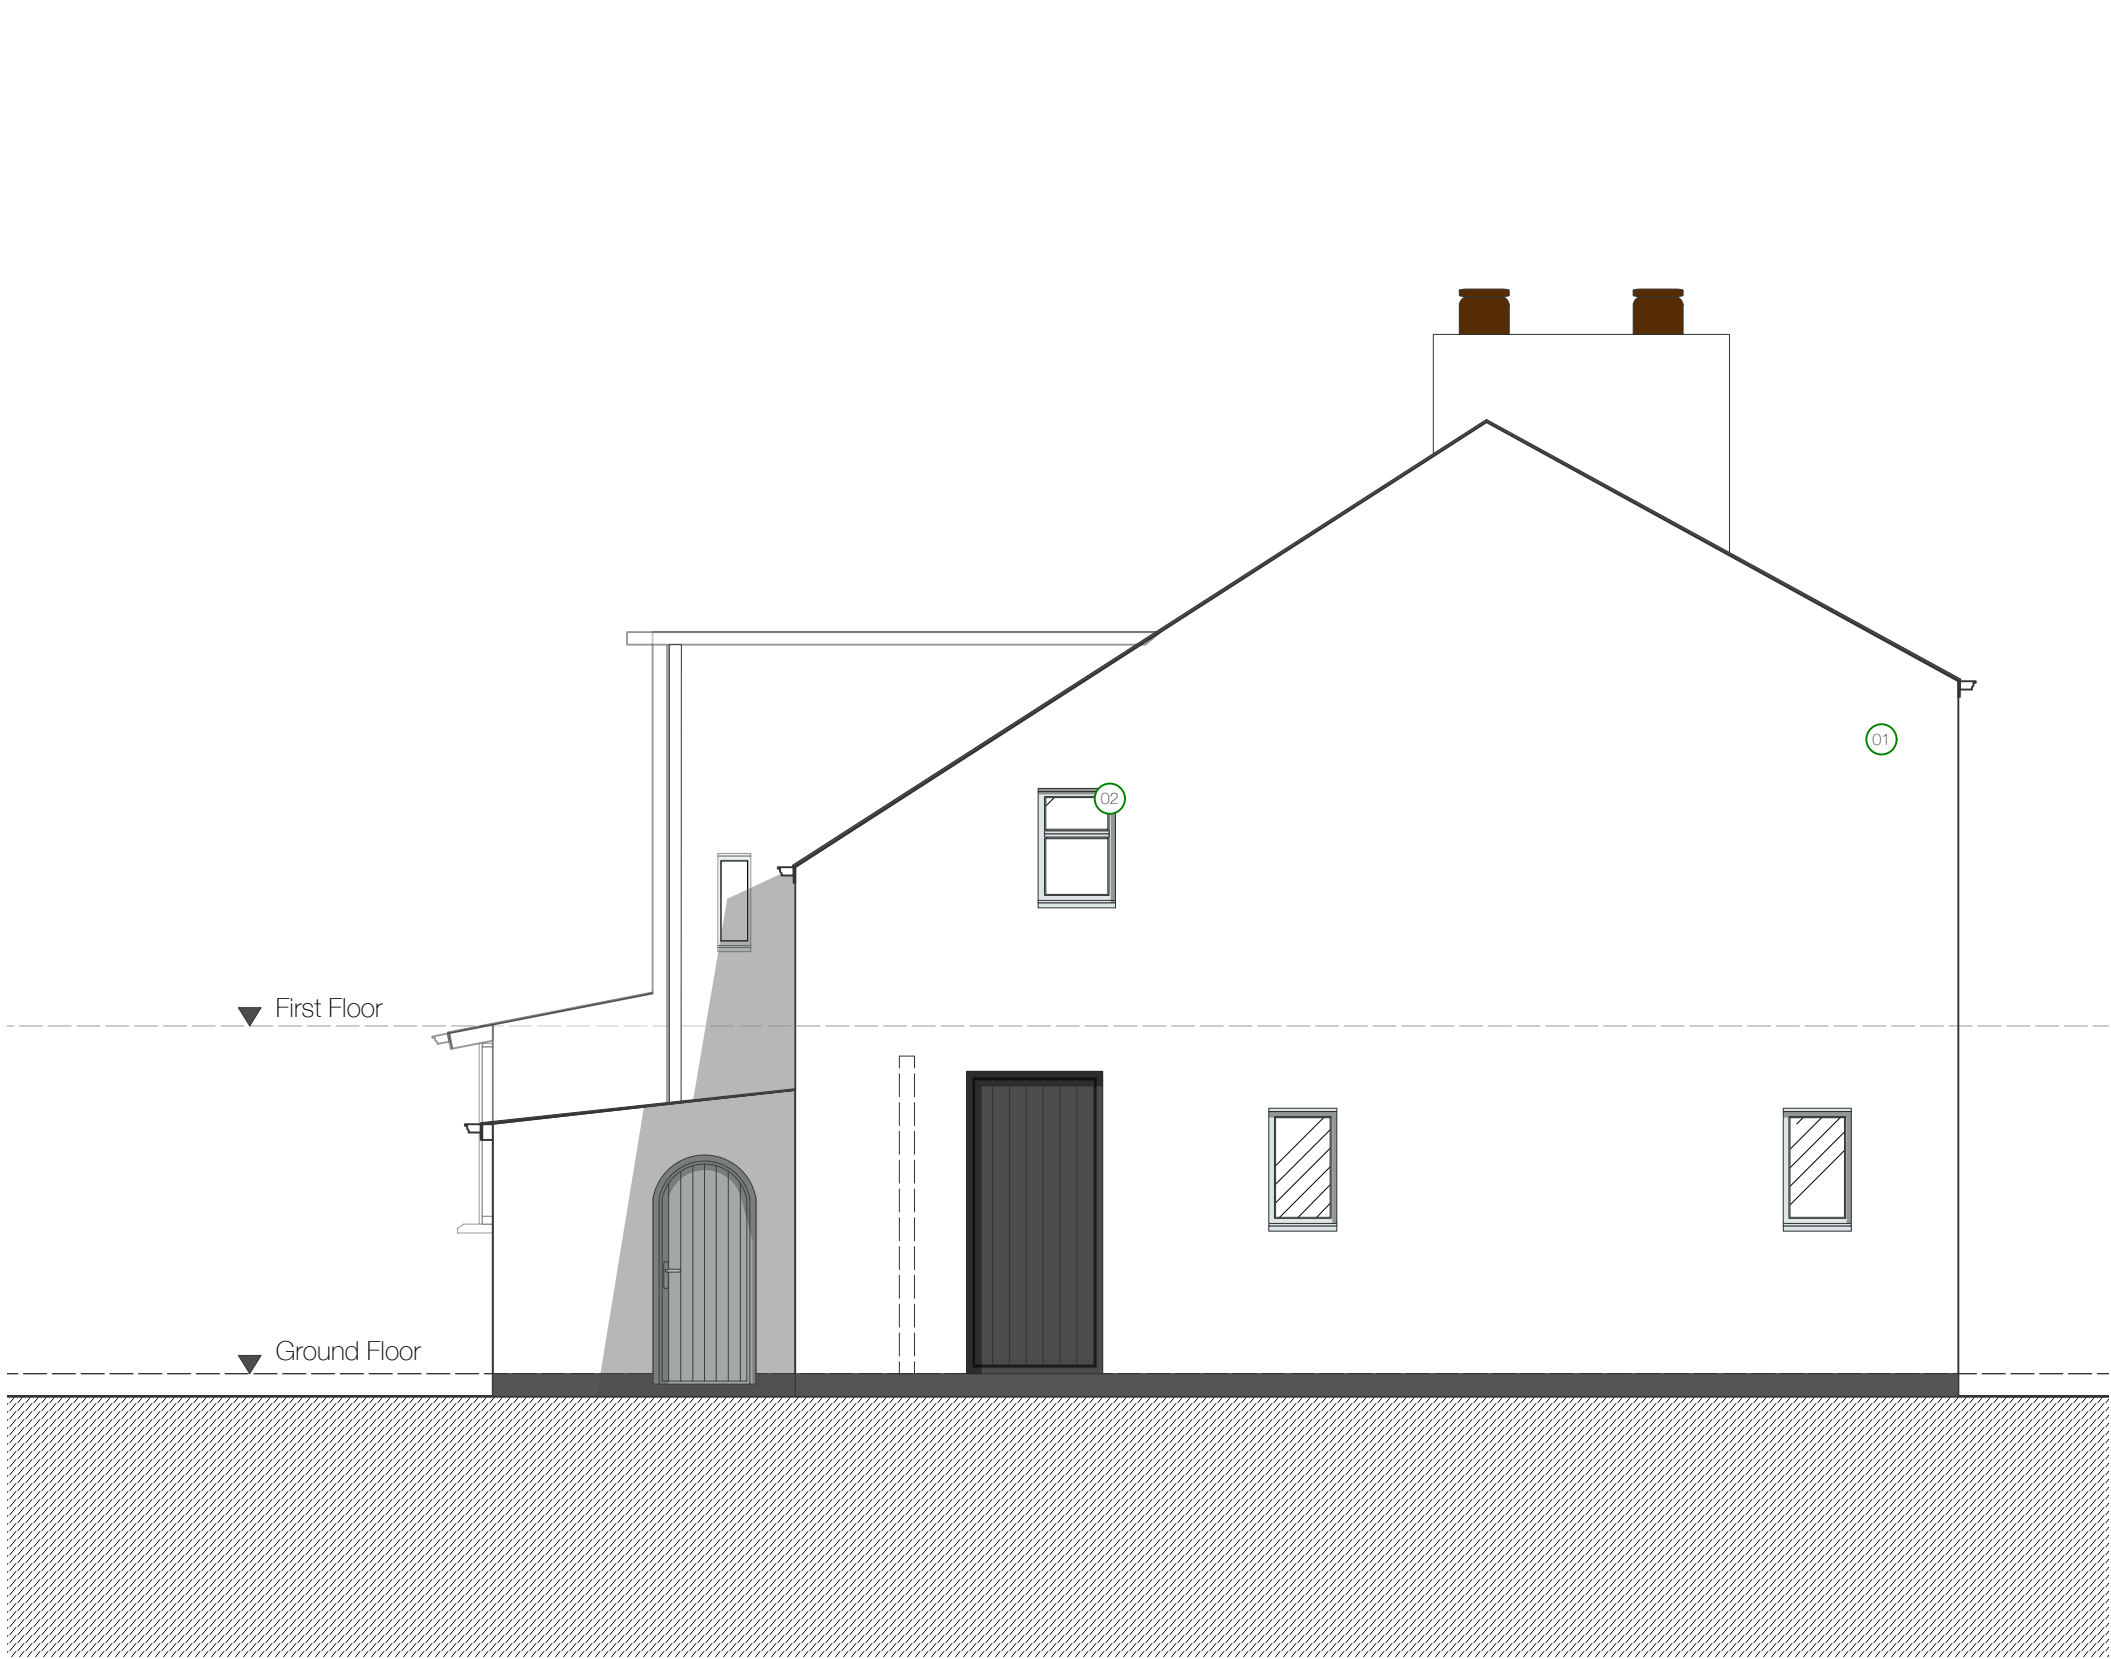

- MATERIAL KEY**
- 1. Render
 - 2. UPVC Door/Window
 - 3. Slate Roof



Revision	Date	Description
----------	------	-------------

REVISION NOTES

Additional Notes

Copyright of this drawing belongs solely to Acacia Architects
All dimensions on this drawing are shown in millimeters unless stated otherwise.
All dimensions and levels on this drawing are to be checked by the contractor and any discrepancies must be reported back to the Architect prior to the commencement of works.
Please refer to M+E drawings for all Mechanical and Electrical information.
Please refer to SE Drawings for all Structural, Connection and Underground Details.

ACACIA Architects

acaciaarchitects acacia.architects@outlook.com

ISSUED FOR:

PLANNING	
Job:	01 Blacklow Brow
Cliant:	Michele McHally
Drawing Title:	Existing Elevations
Date:	05/10/2022
Drawing no:	039 - 03 revision
Scale:	1:50 @ A1