


LEGEND

- Existing
- Proposed
- Demolition
- Steel Beam / Lintel to S.E Details



Proposed Ground Floor Plan

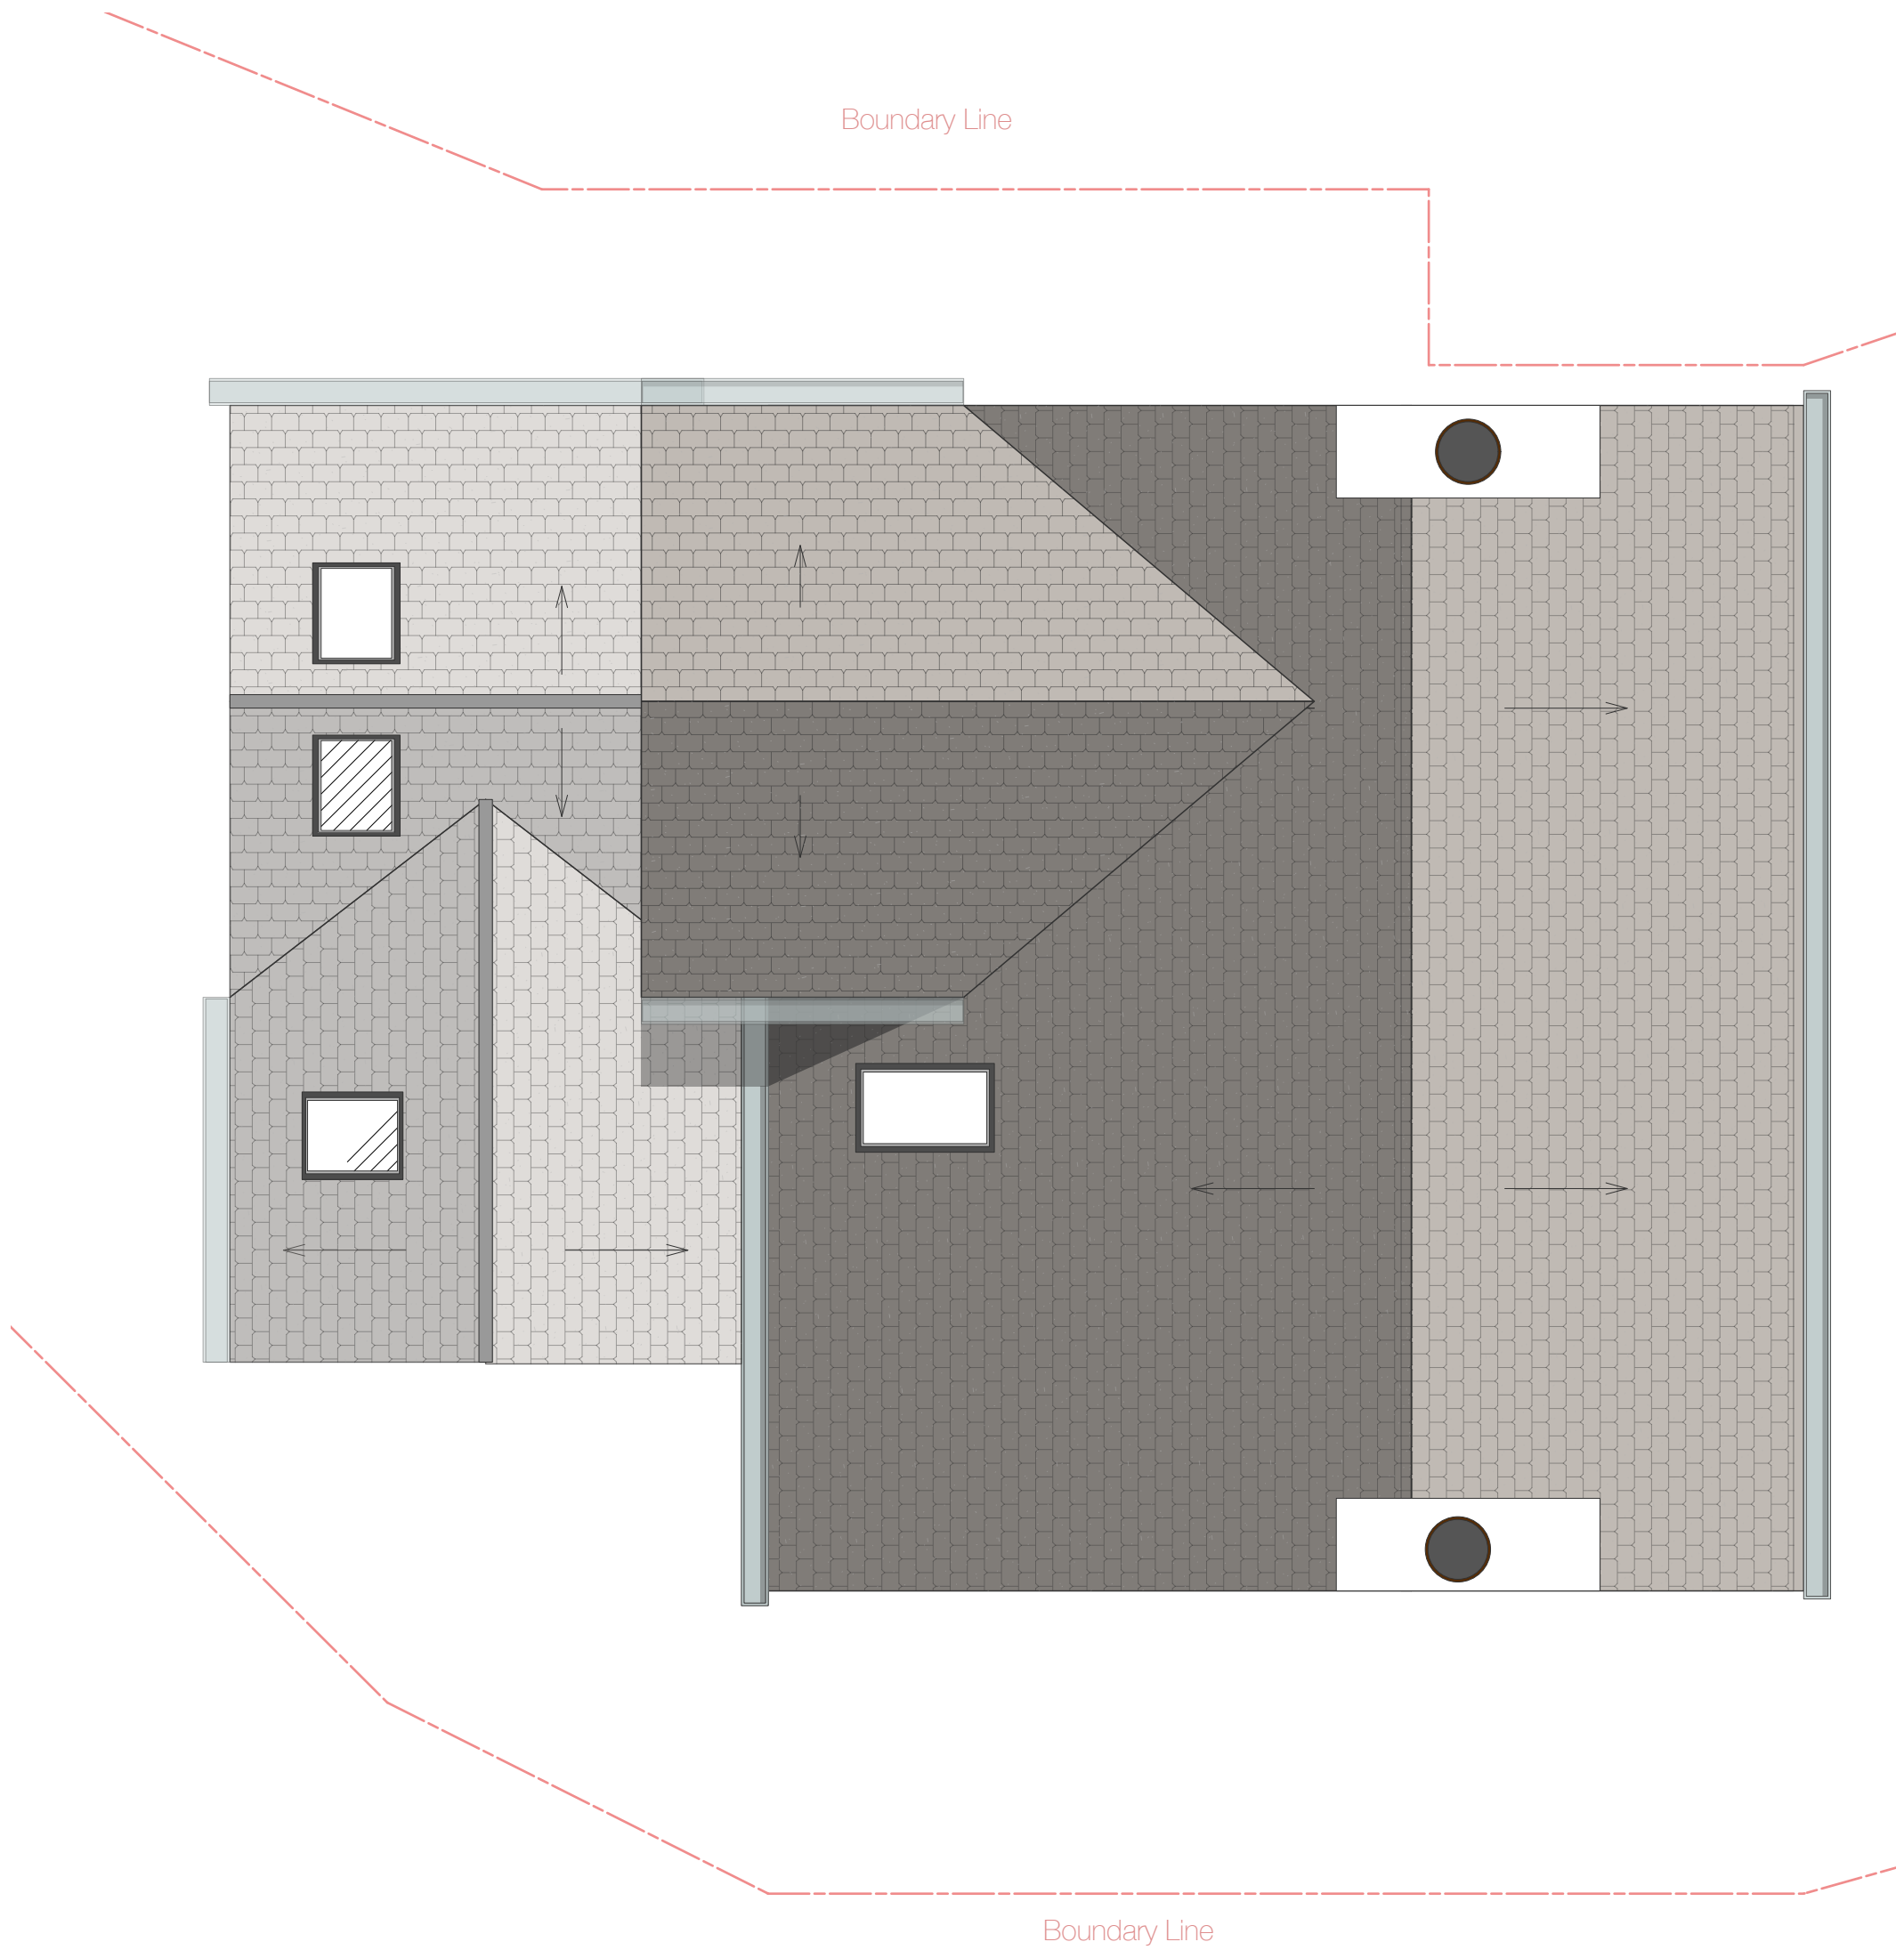

Proposed Roof Plan

Revision	Date	Description
----------	------	-------------

REVISION NOTES

Additional Notes

Copyright of this drawing belongs solely to Acacia Architects
All dimensions on this drawing are shown in millimeters unless stated otherwise.
All dimensions and levels on this drawing are to be checked by the contractor and any discrepancies must be reported back to the Architect prior to the commencement of works.
Please refer to M+E drawings for all Mechanical and Electrical information.
Please refer to SE Drawings for all Structural, Connection and Underground Details.

ACACIA Architects

acaciaarchitects acacia.architects@outlook.com

ISSUED FOR:

PLANNING

Job:	01 Blacklow Brow
Client:	Michele McNally
Drawing Title:	Proposed General Arrangement Plans
Date:	05/10/2022
Drawing no:	039 - 04
Scale:	1:50 @ A1