



Proposed Front Elevation

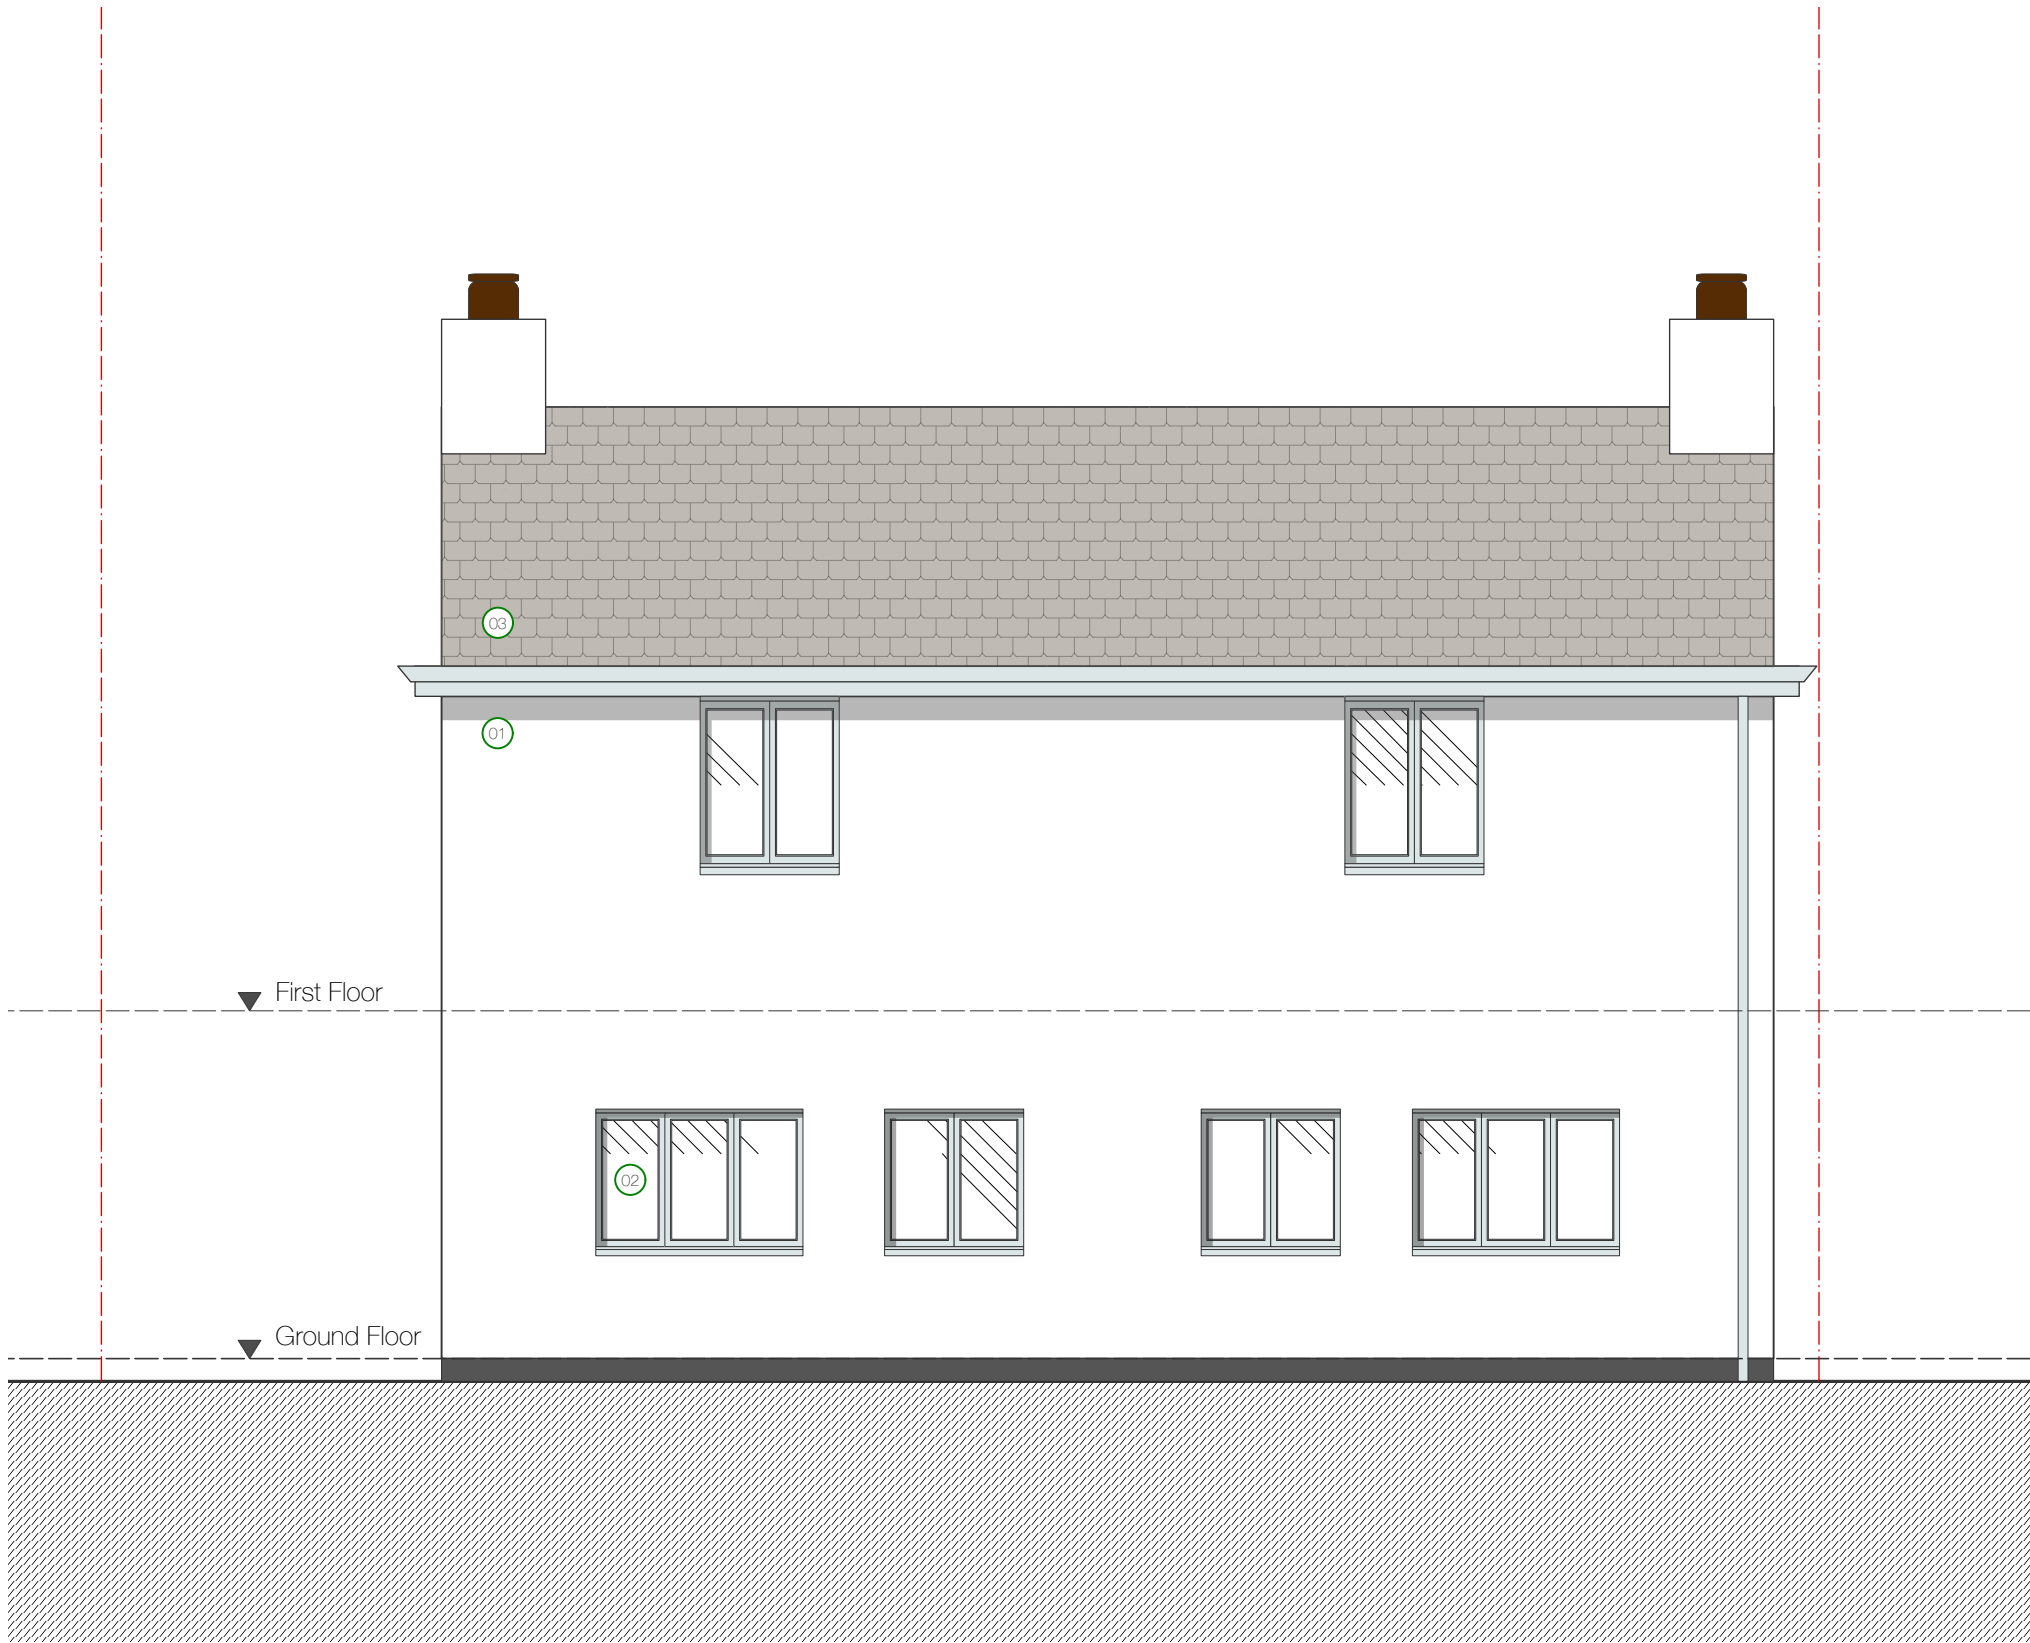


Proposed Rear Elevation

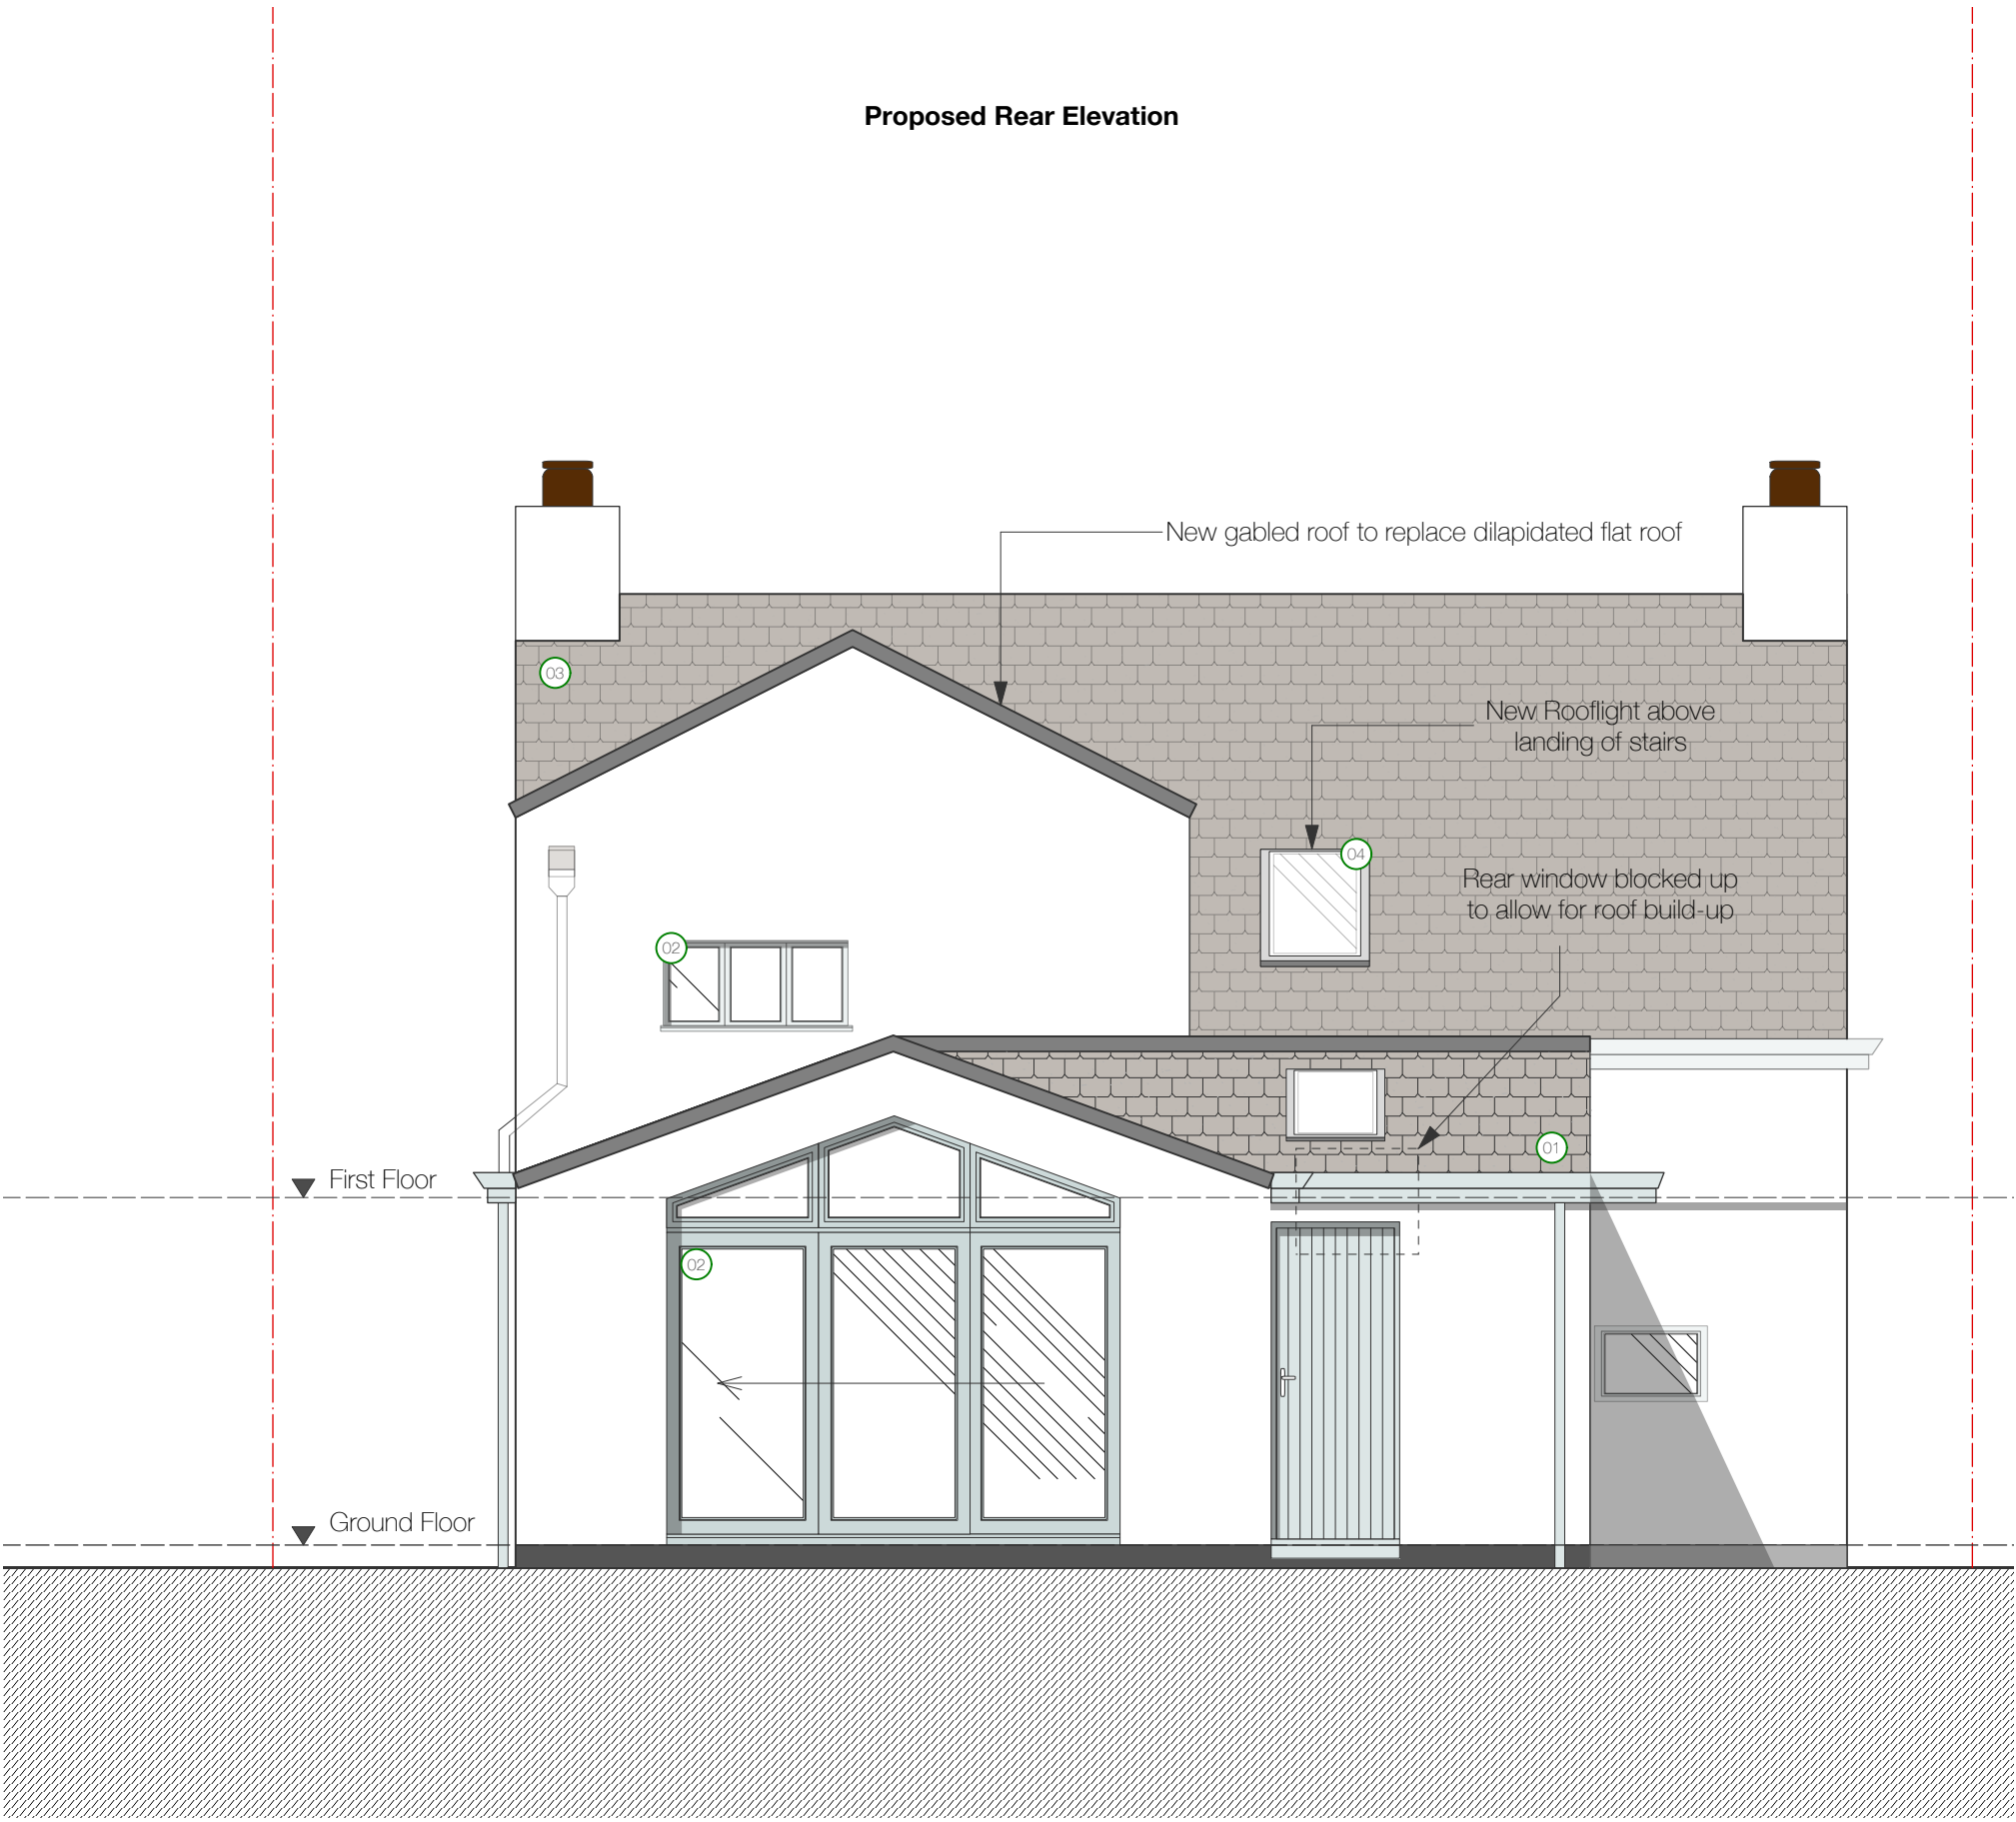

Proposed East Elevation



Proposed West Elevation

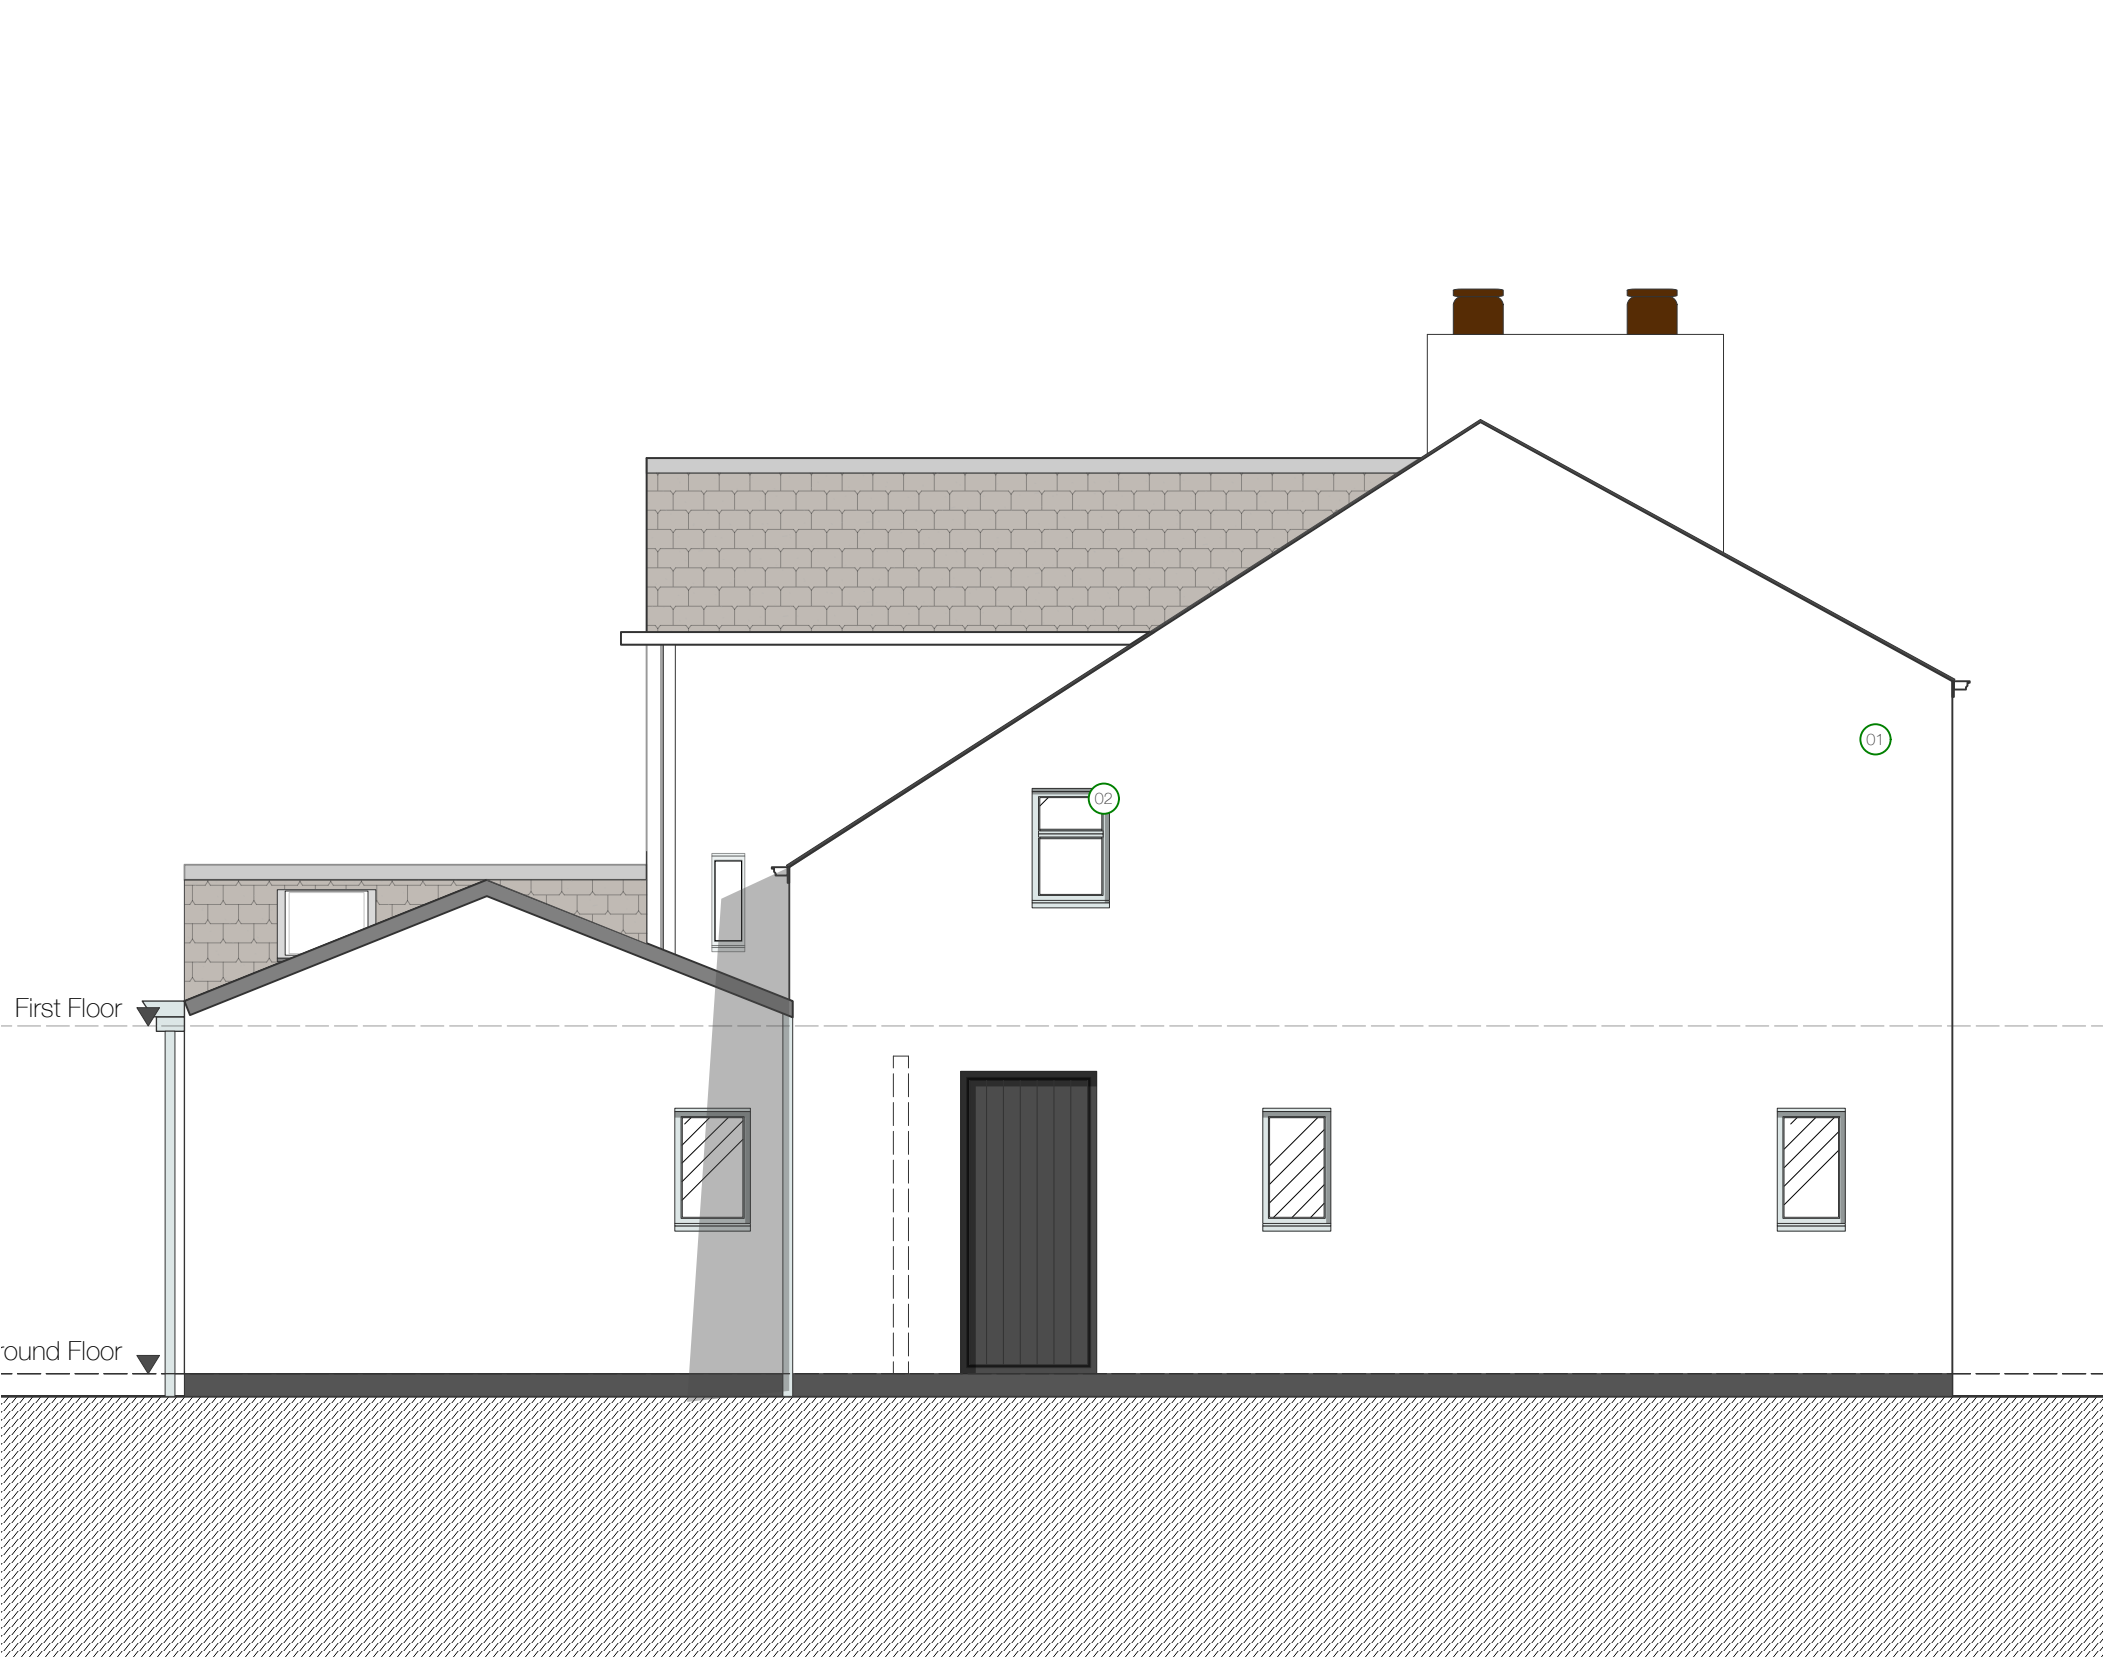

MATERIAL KEY

- 1. Render
- 2. UPVC Door/Window
- 3. Slate Roof
- 04. Rooflight



| Revision | Date | Description |
|----------|------|-------------|
|----------|------|-------------|

REVISION NOTES

Additional Notes

Copyright of this drawing belongs solely to Acacia Architects  
All dimensions on this drawing are shown in millimeters unless stated otherwise.  
All dimensions and levels on this drawing are to be checked by the contractor and any discrepancies must be reported back to the Architect prior to the commencement of works.  
Please refer to M+E drawings for all Mechanical and Electrical information.  
Please refer to SE Drawings for all Structural, Connection and Underground Details.

ACACIA Architects

acaciaarchitects acacia.architects@outlook.com

ISSUED FOR:

PLANNING

|                |                     |
|----------------|---------------------|
| Job:           | 01 Blacklow Brow    |
| Client:        | Michele McHally     |
| Drawing Title: | Proposed Elevations |
| Date:          | 05/10/2022          |
| Drawing no:    | 039 - 05            |
| Scale:         | 1:50 @ A1           |