




SOUTH-EAST ELEVATION 1:100

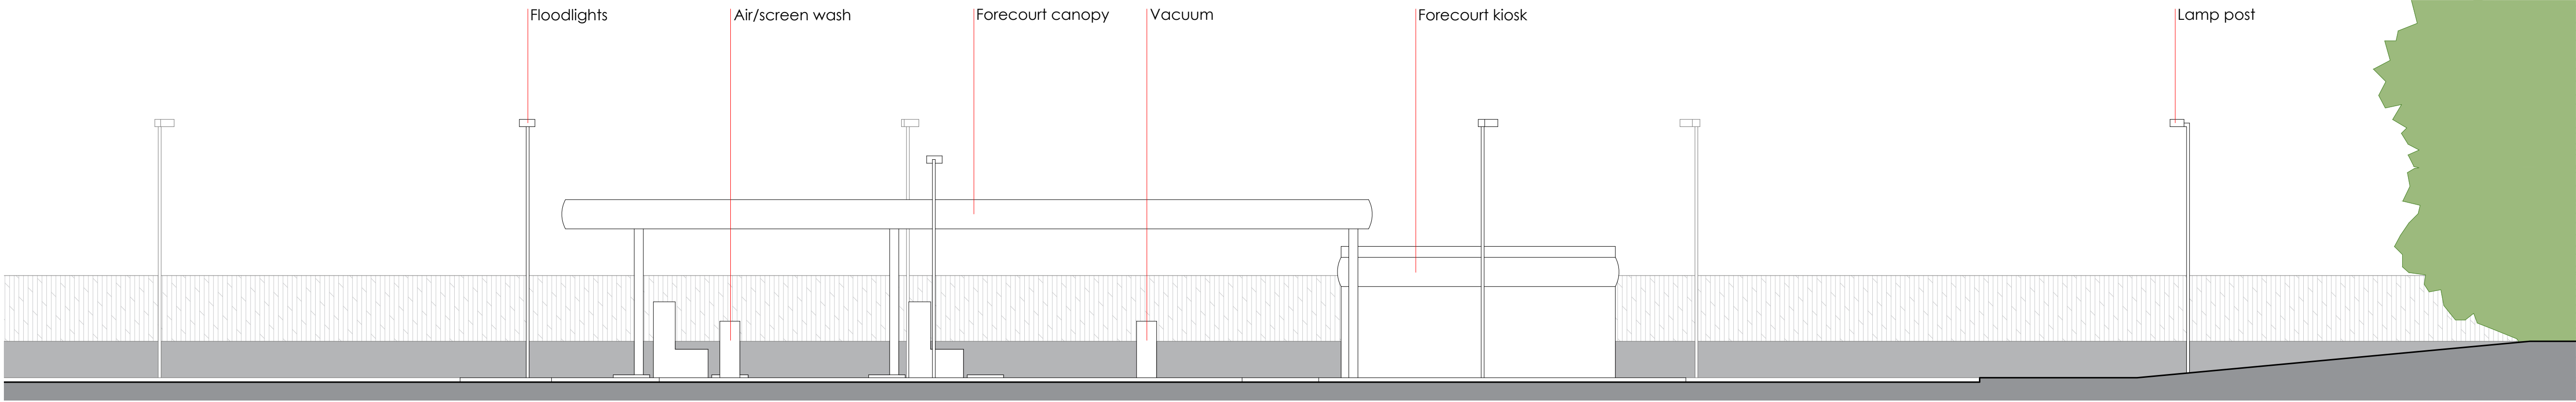

NORTH-WEST ELEVATION 1:100


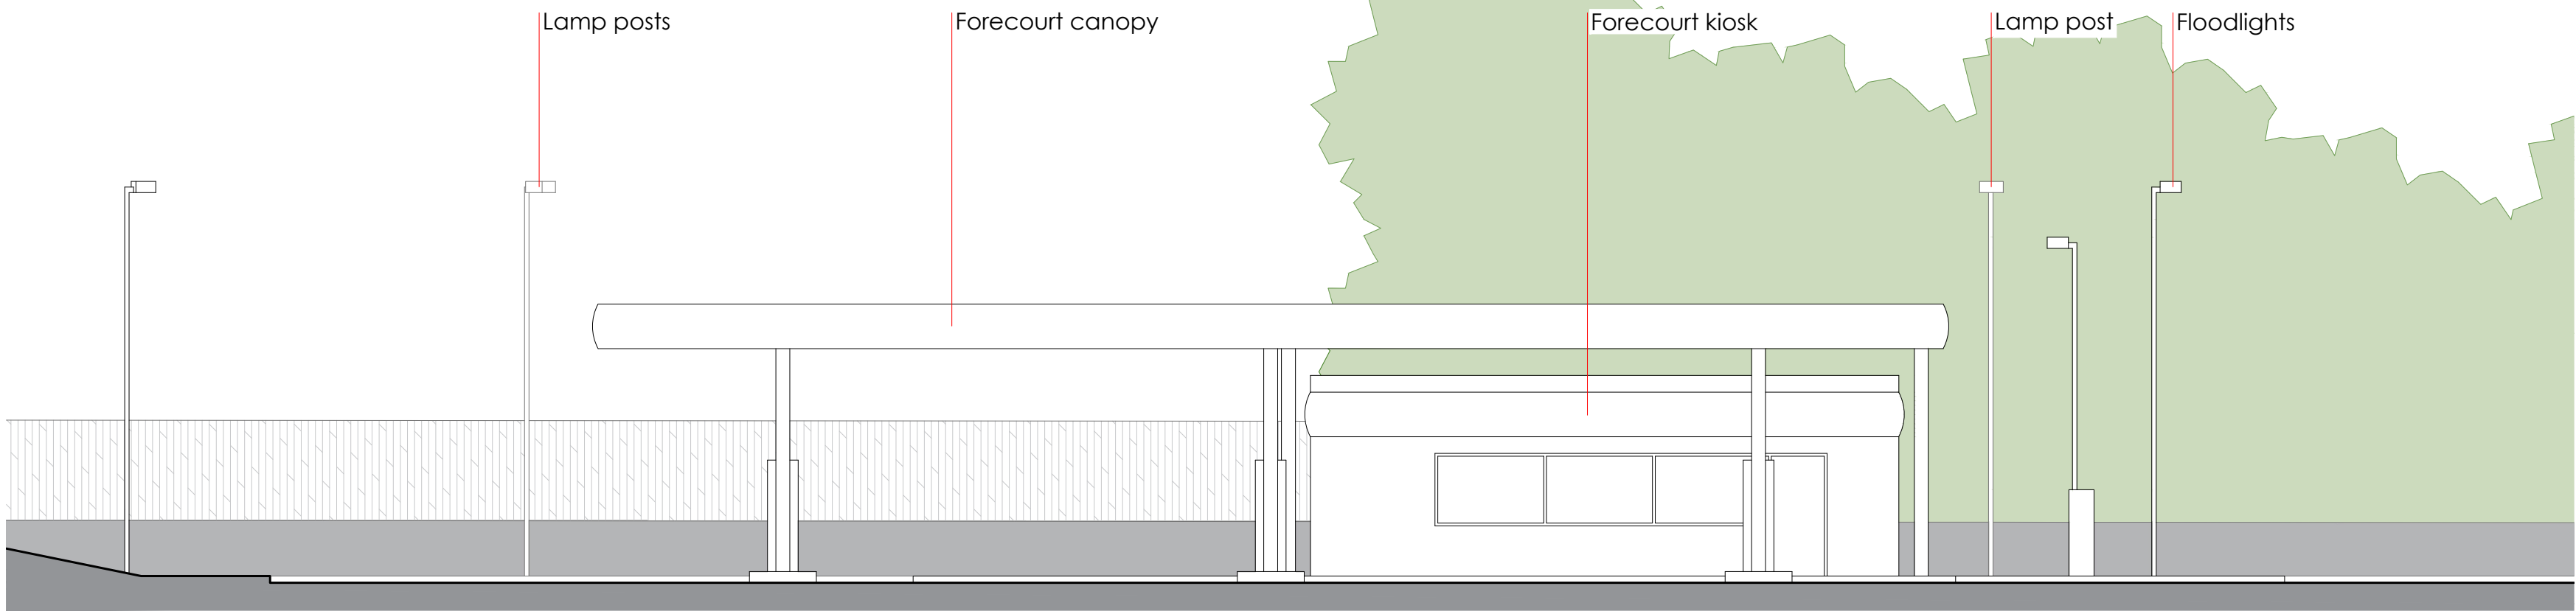


NORTH-EAST ELEVATION 1:100

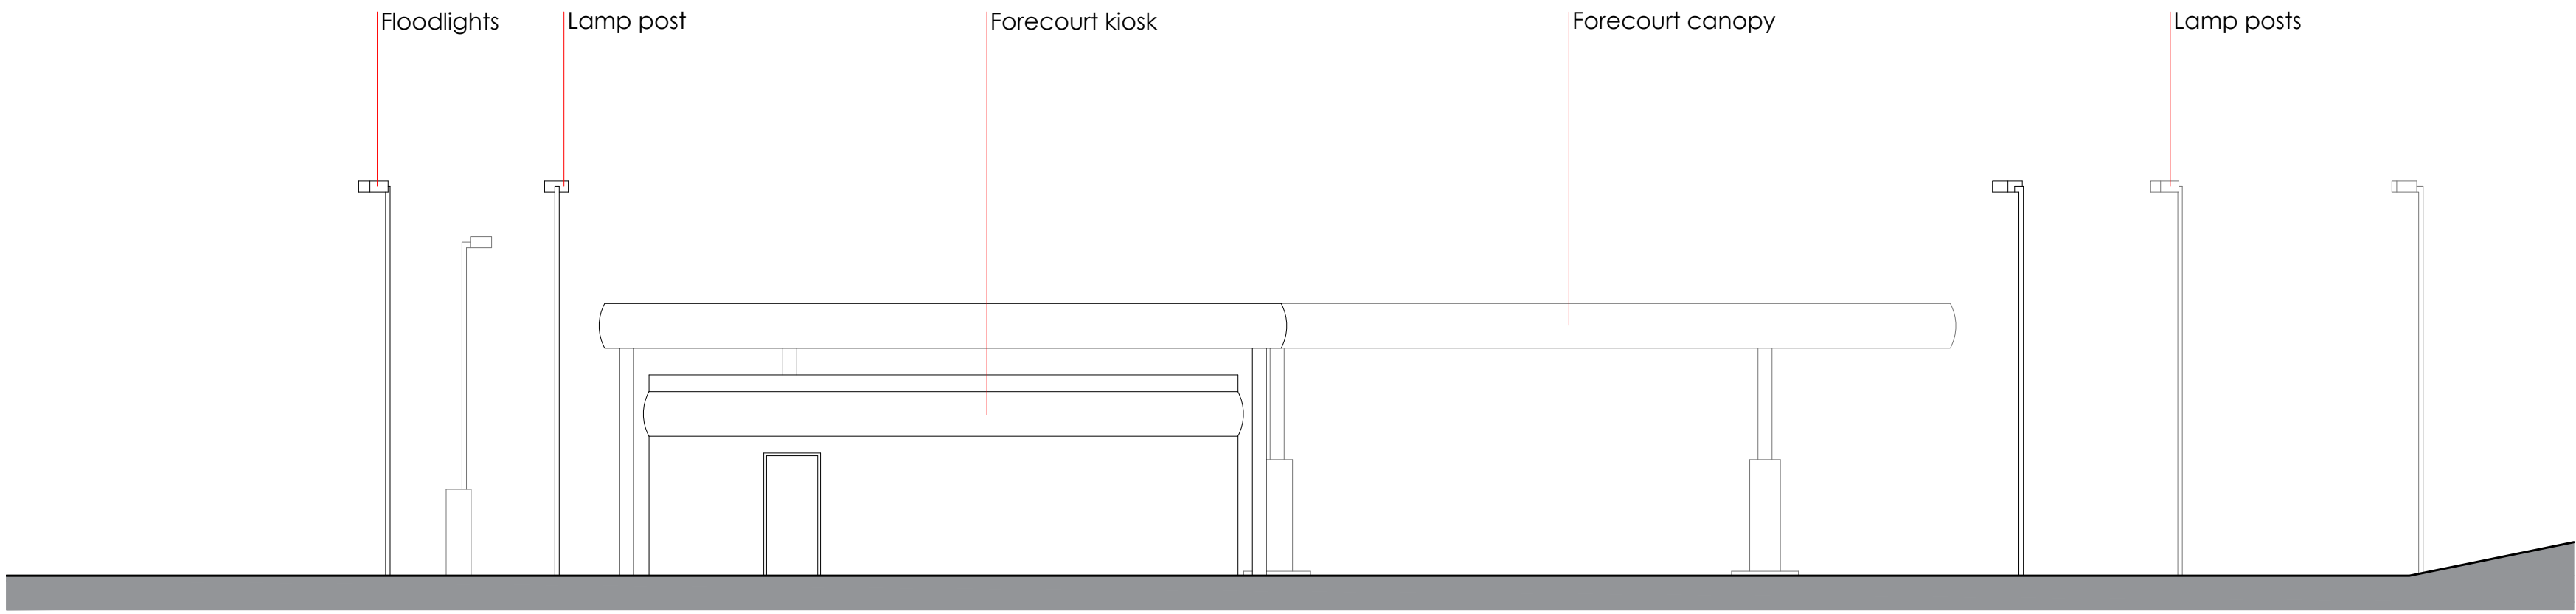

SOUTH-WEST ELEVATION 1:100

EXISTING SITE ELEVATIONS

 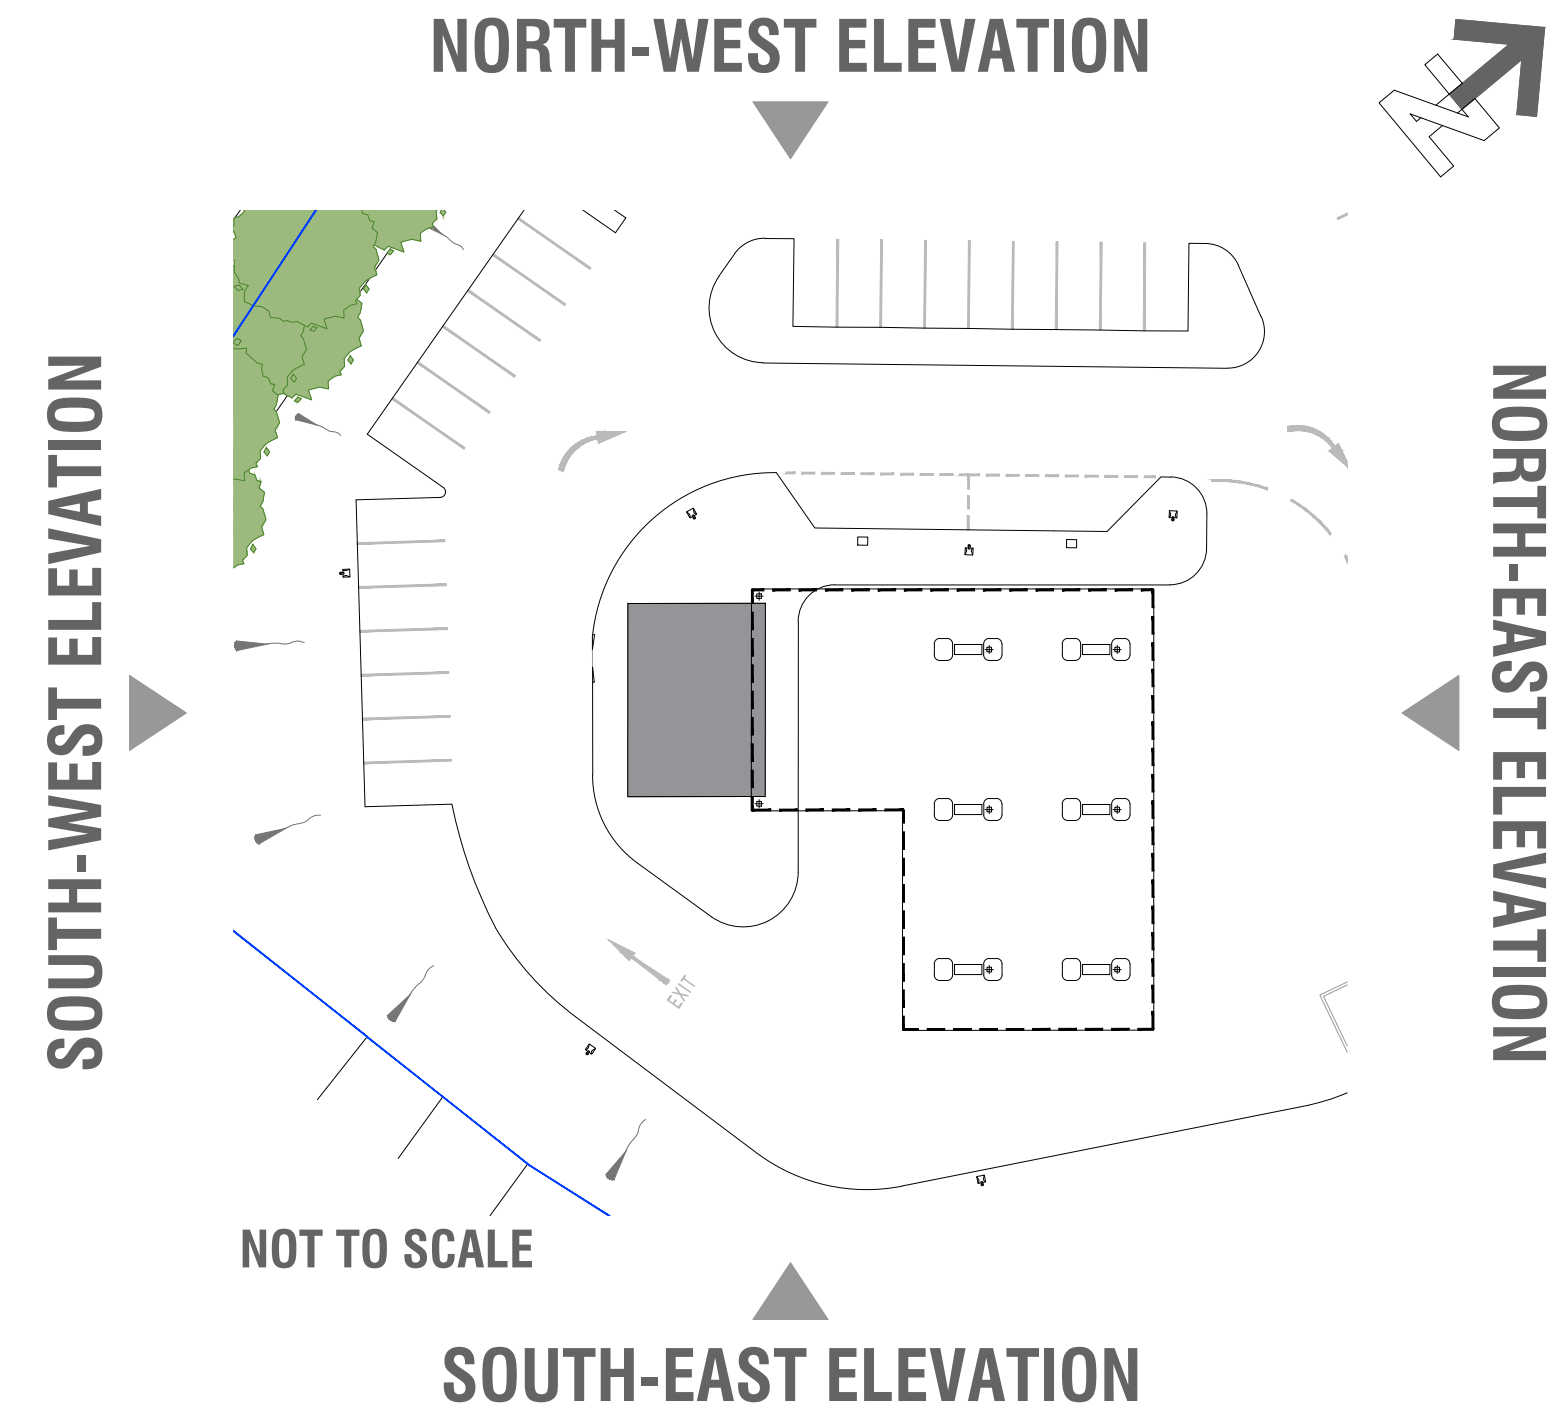

REVISIONS:

REV	NOTE	DATE
-----	------	------

NOTES:

Adcock Associates have prepared this drawing for the sole and specific use of the client and are not responsible for any use of its contents by others.
Hard copy prints may not scale accurately. All levels are in metres and dimensions in millimeters unless specified otherwise. To be read in conjunction with all other relevant drawings and specifications.
It must not be used for land transfer purposes and not for construction purpose.
The shape and size of the site has been taken from existing drawings prepared by others, accuracy and physical boundaries have not been authenticated.

Local Planning Authority:
Knowsley Metropolitan Borough Council

PLANNING APPLICATION PRESCOT 2022

CLIENT **HB HAMLEE BUILD LTD**

PROJECT **FORMATION OF JET WASH BAY**

ADDRESS
**TESCO PRESCOT PETROL STATION
CABLES RETAIL PARK
STELEY WAY, PRESCOT
MERSEYSIDE, L34 5NQ**

TITLE **EXISTING SITE ELEVATIONS**

SCALE	JOB NO
1:100 @ A1	22931-06

DRAWN DATE	DWG NO
25/10/2022	PA03

CHECKED DATE	REVISION DATE

RETAIL ROADSIDE DESIGN AND PLANNING
10a House
Birmingham Road
Stretford, Cheshire
M32 9JG
+44(0)1845 440000
enquiries@adcockassociates.co.uk
ADCOCK ASSOCIATES