

Project Title
101 Rimmer Avenue

Client Name
Anthony Rawlinson

Project Address
**101 Rimmer Avenue,
L16 2NF**


Additional Notes

REV	Date	Description	Issued

Title
Ground Floor Plan - Existing

Drawing No.
1359-01-03-001

Scale	Date	Sheet Size	Drawn by	Checked by
1:50	27/07/26	A3	JA	DB

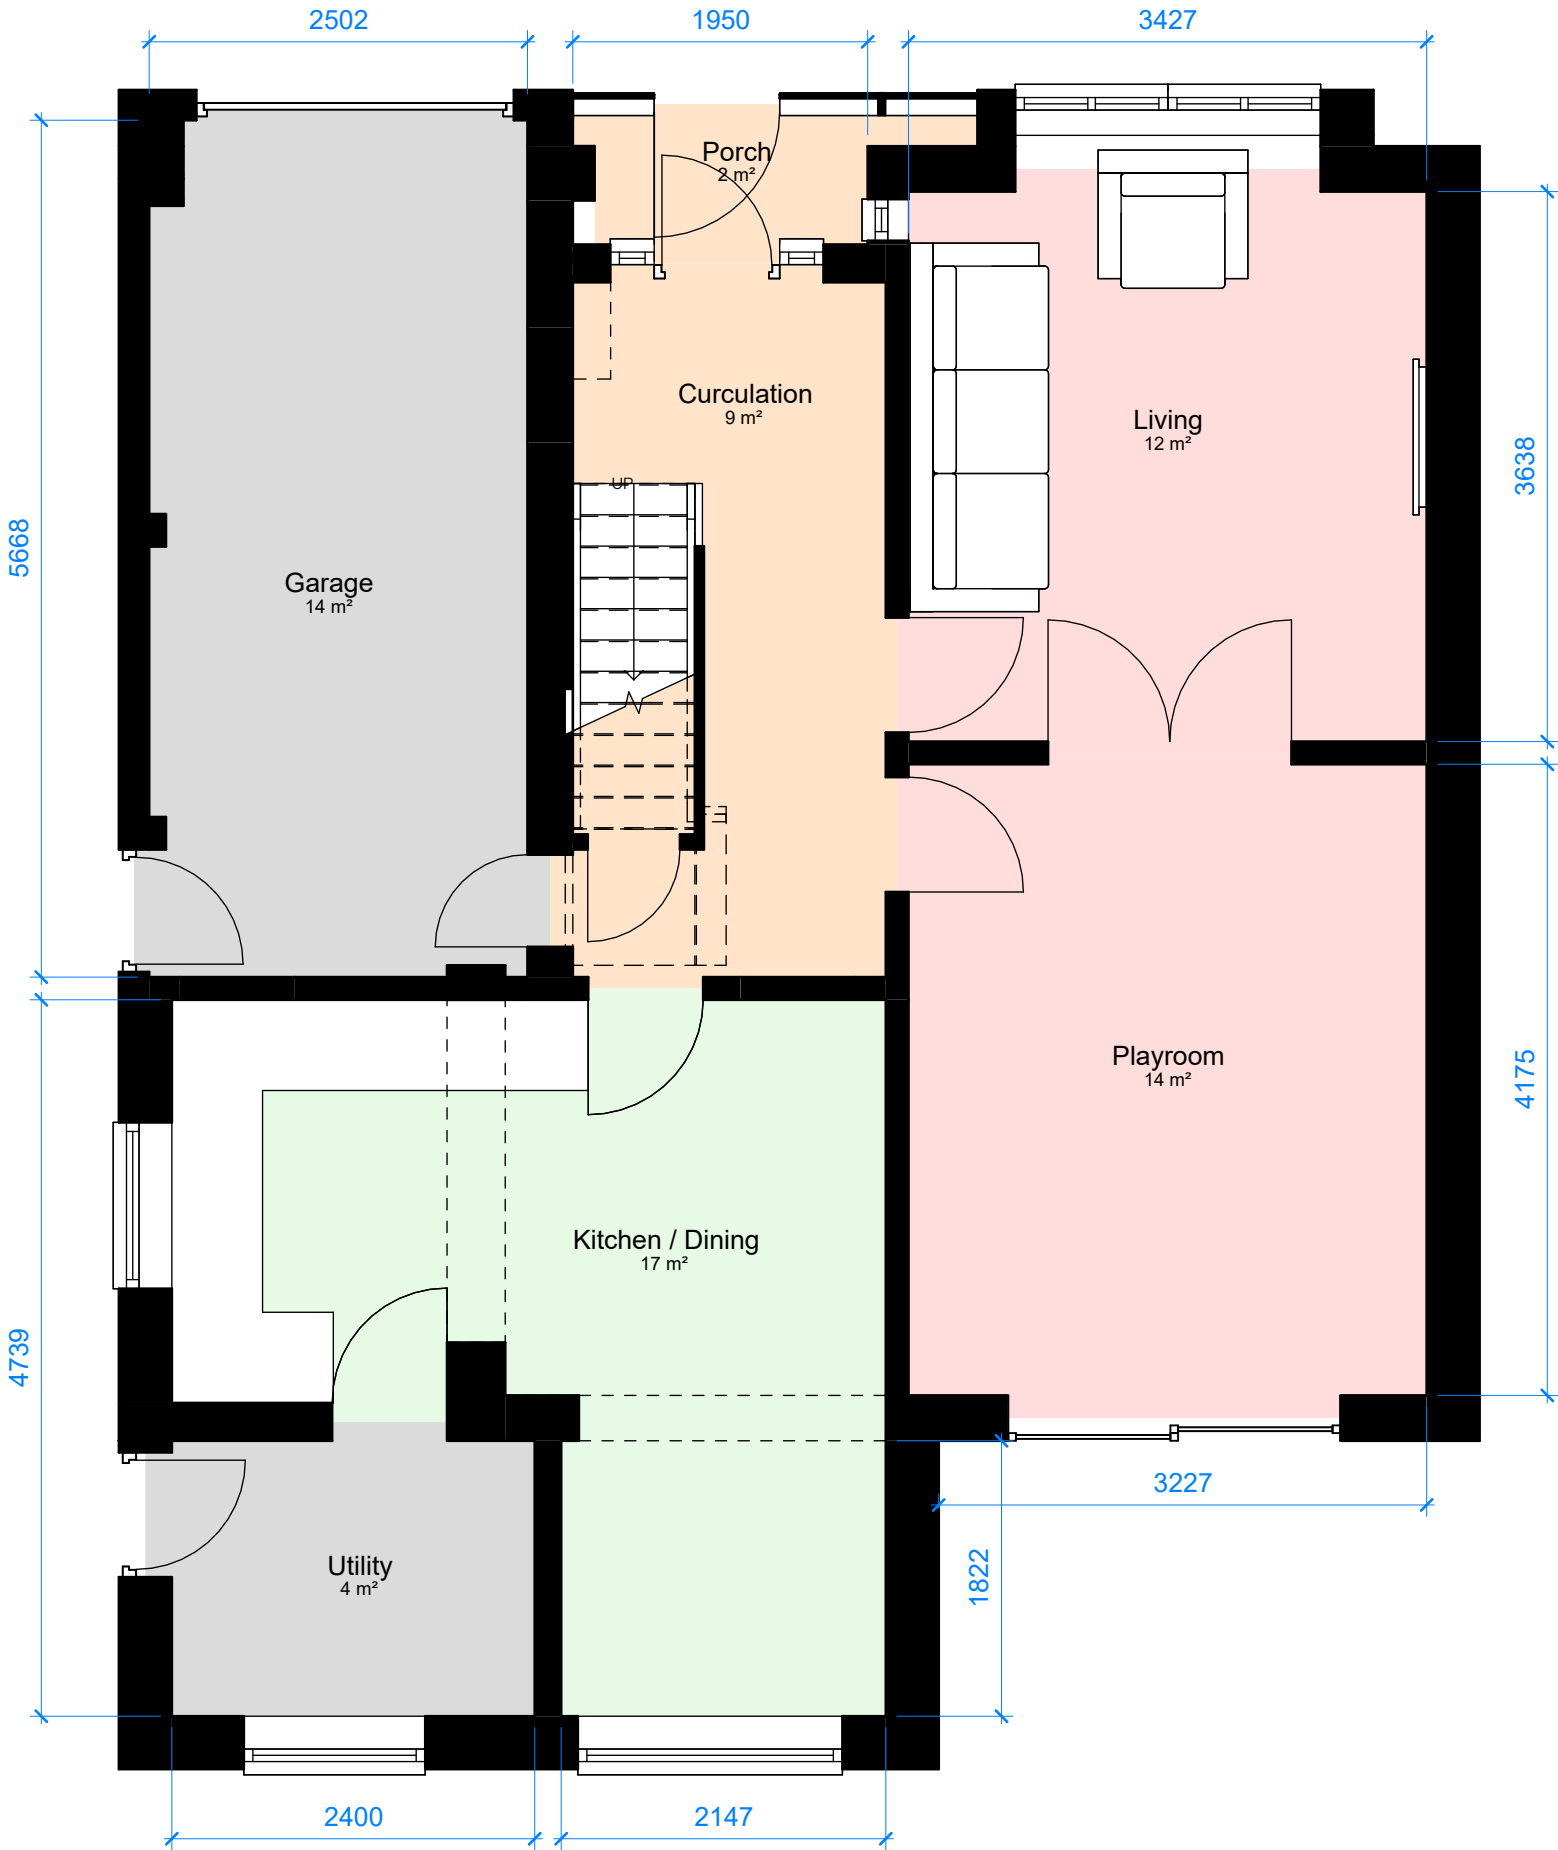

Ground Floor - Existing

