
 


Ground Floor - Proposed

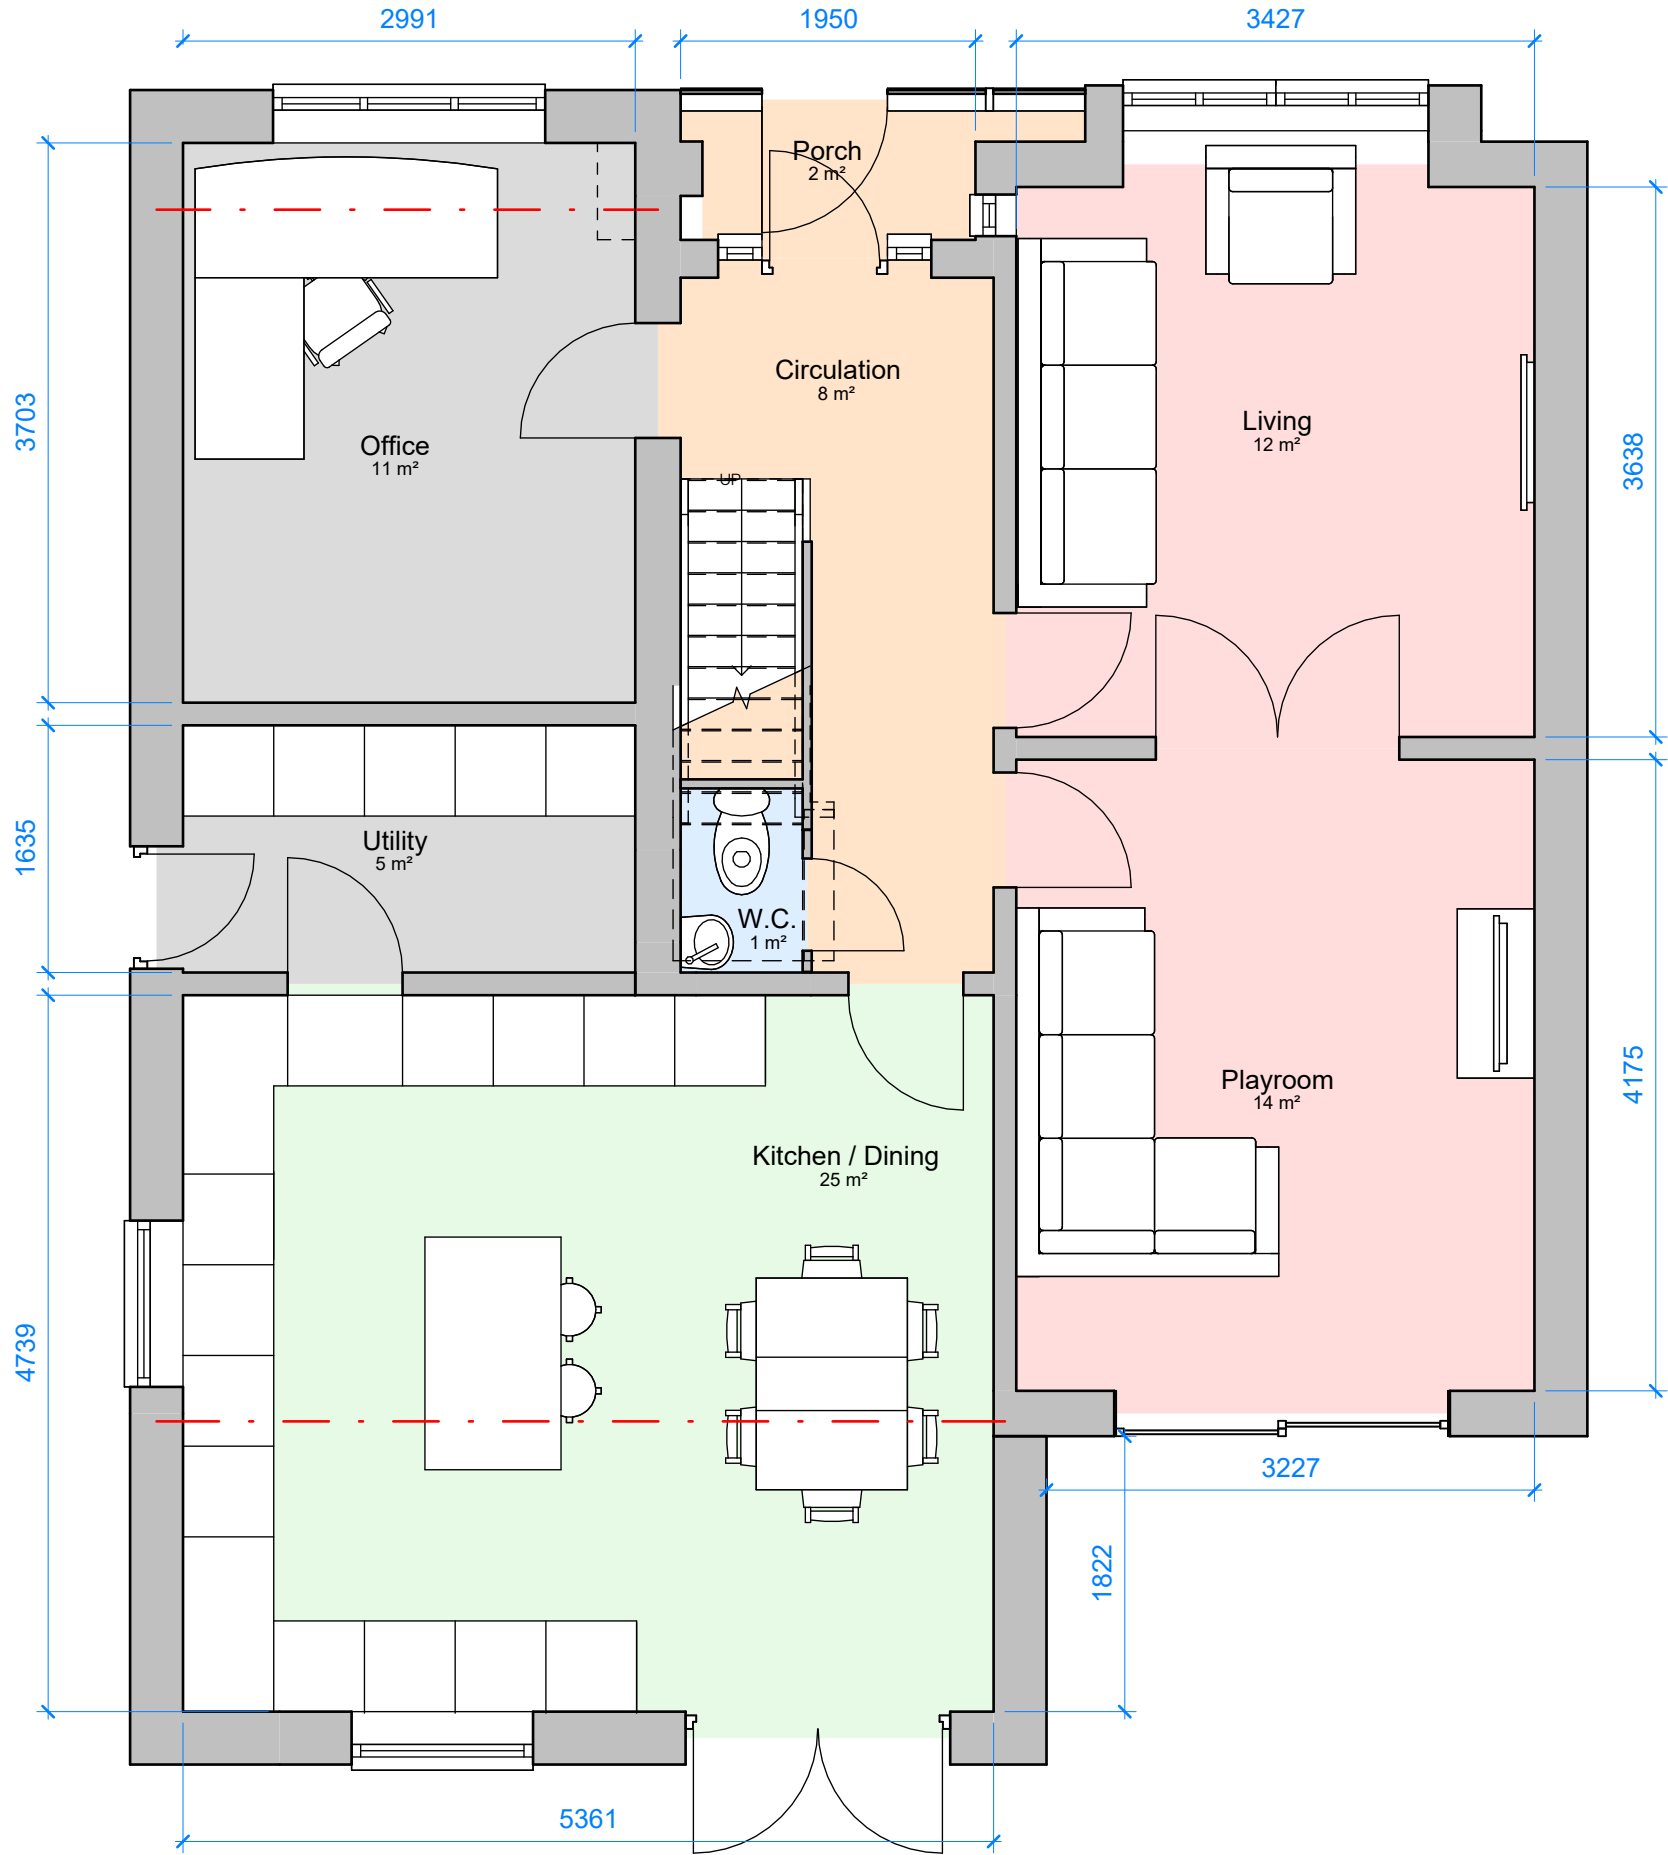

Project Title
101 Rimmer Avenue

Client Name
Anthony Rawlinson

Project Address
**101 Rimmer Avenue,
L16 2NF**

Additional Notes

REV	Date	Description	Issued

Title
Ground Floor Plan - Proposed

Drawing No.
1359-01-03-003

Scale	Date	Sheet Size	Drawn by	Checked by
1:50	27/07/26	A3	JA	DB