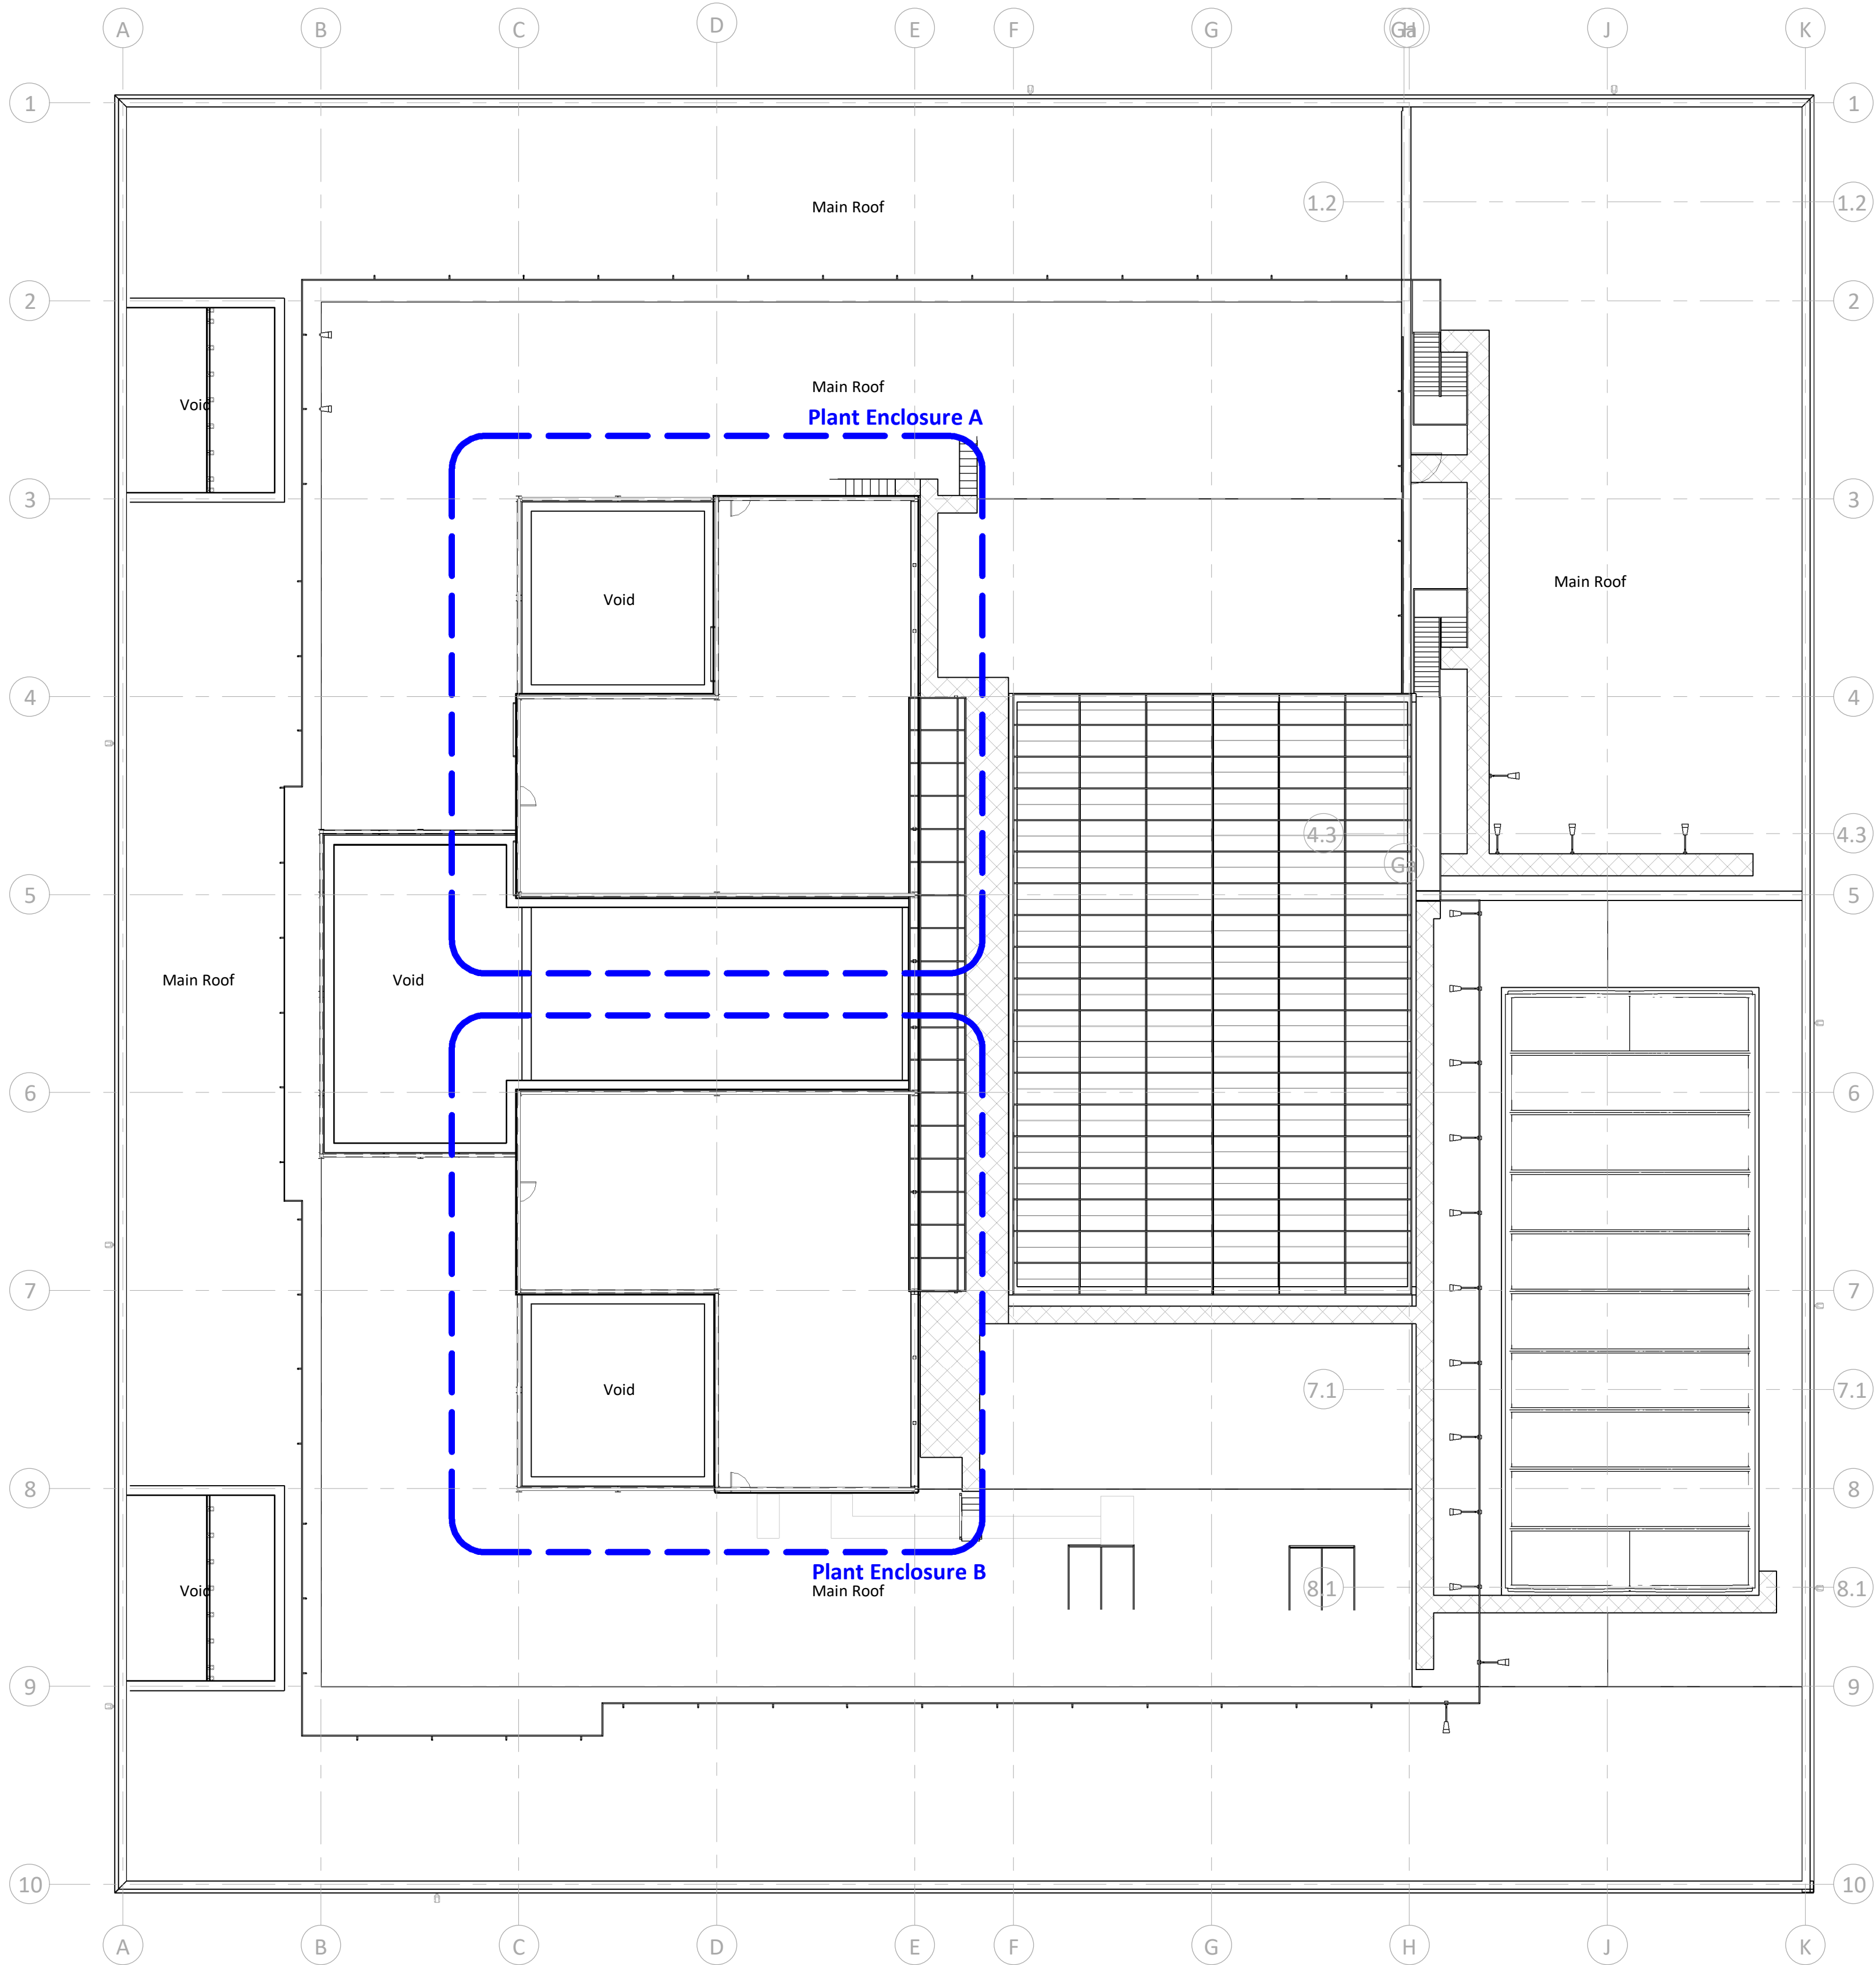


Note: All dimensions and levels are indicative and to be checked on site by cladding installers prior to fabrication of cladding and associated components

PL	PL07	26/06/2026	Planning re-submission	REVISED BY	AG
S2	P13	15/05/2026	First Issue	CHECKED BY	AW
STATUS	REV	DATE	DESCRIPTION	ORIGINATOR NO	156162
CLIENT					

Balfour Beatty

CONSULTANT
STRIDE TREGLOWN
www.stridetreglown.com © Stride Treglown Limited 2020_
PROJECT
LC9 Kirkby High School
Bracknell Avenue, Southdene
Kirkby
Knowsley

DRAWING TITLE
Existing - Roof Plan

Existing Roof Plan
1 : 200

STATUS CODE	SCALE
PL : Planning Issue	1 : 200@A1
DRAWING USAGE: Planning	
PROJECT - ORIGINATOR - VOLUME - LEVEL - TYPE - ROLE - CLASS - NUMBER	STATUS _ REVISION
156162-STL-RF-03-DR-A-10100	PL_PL07