
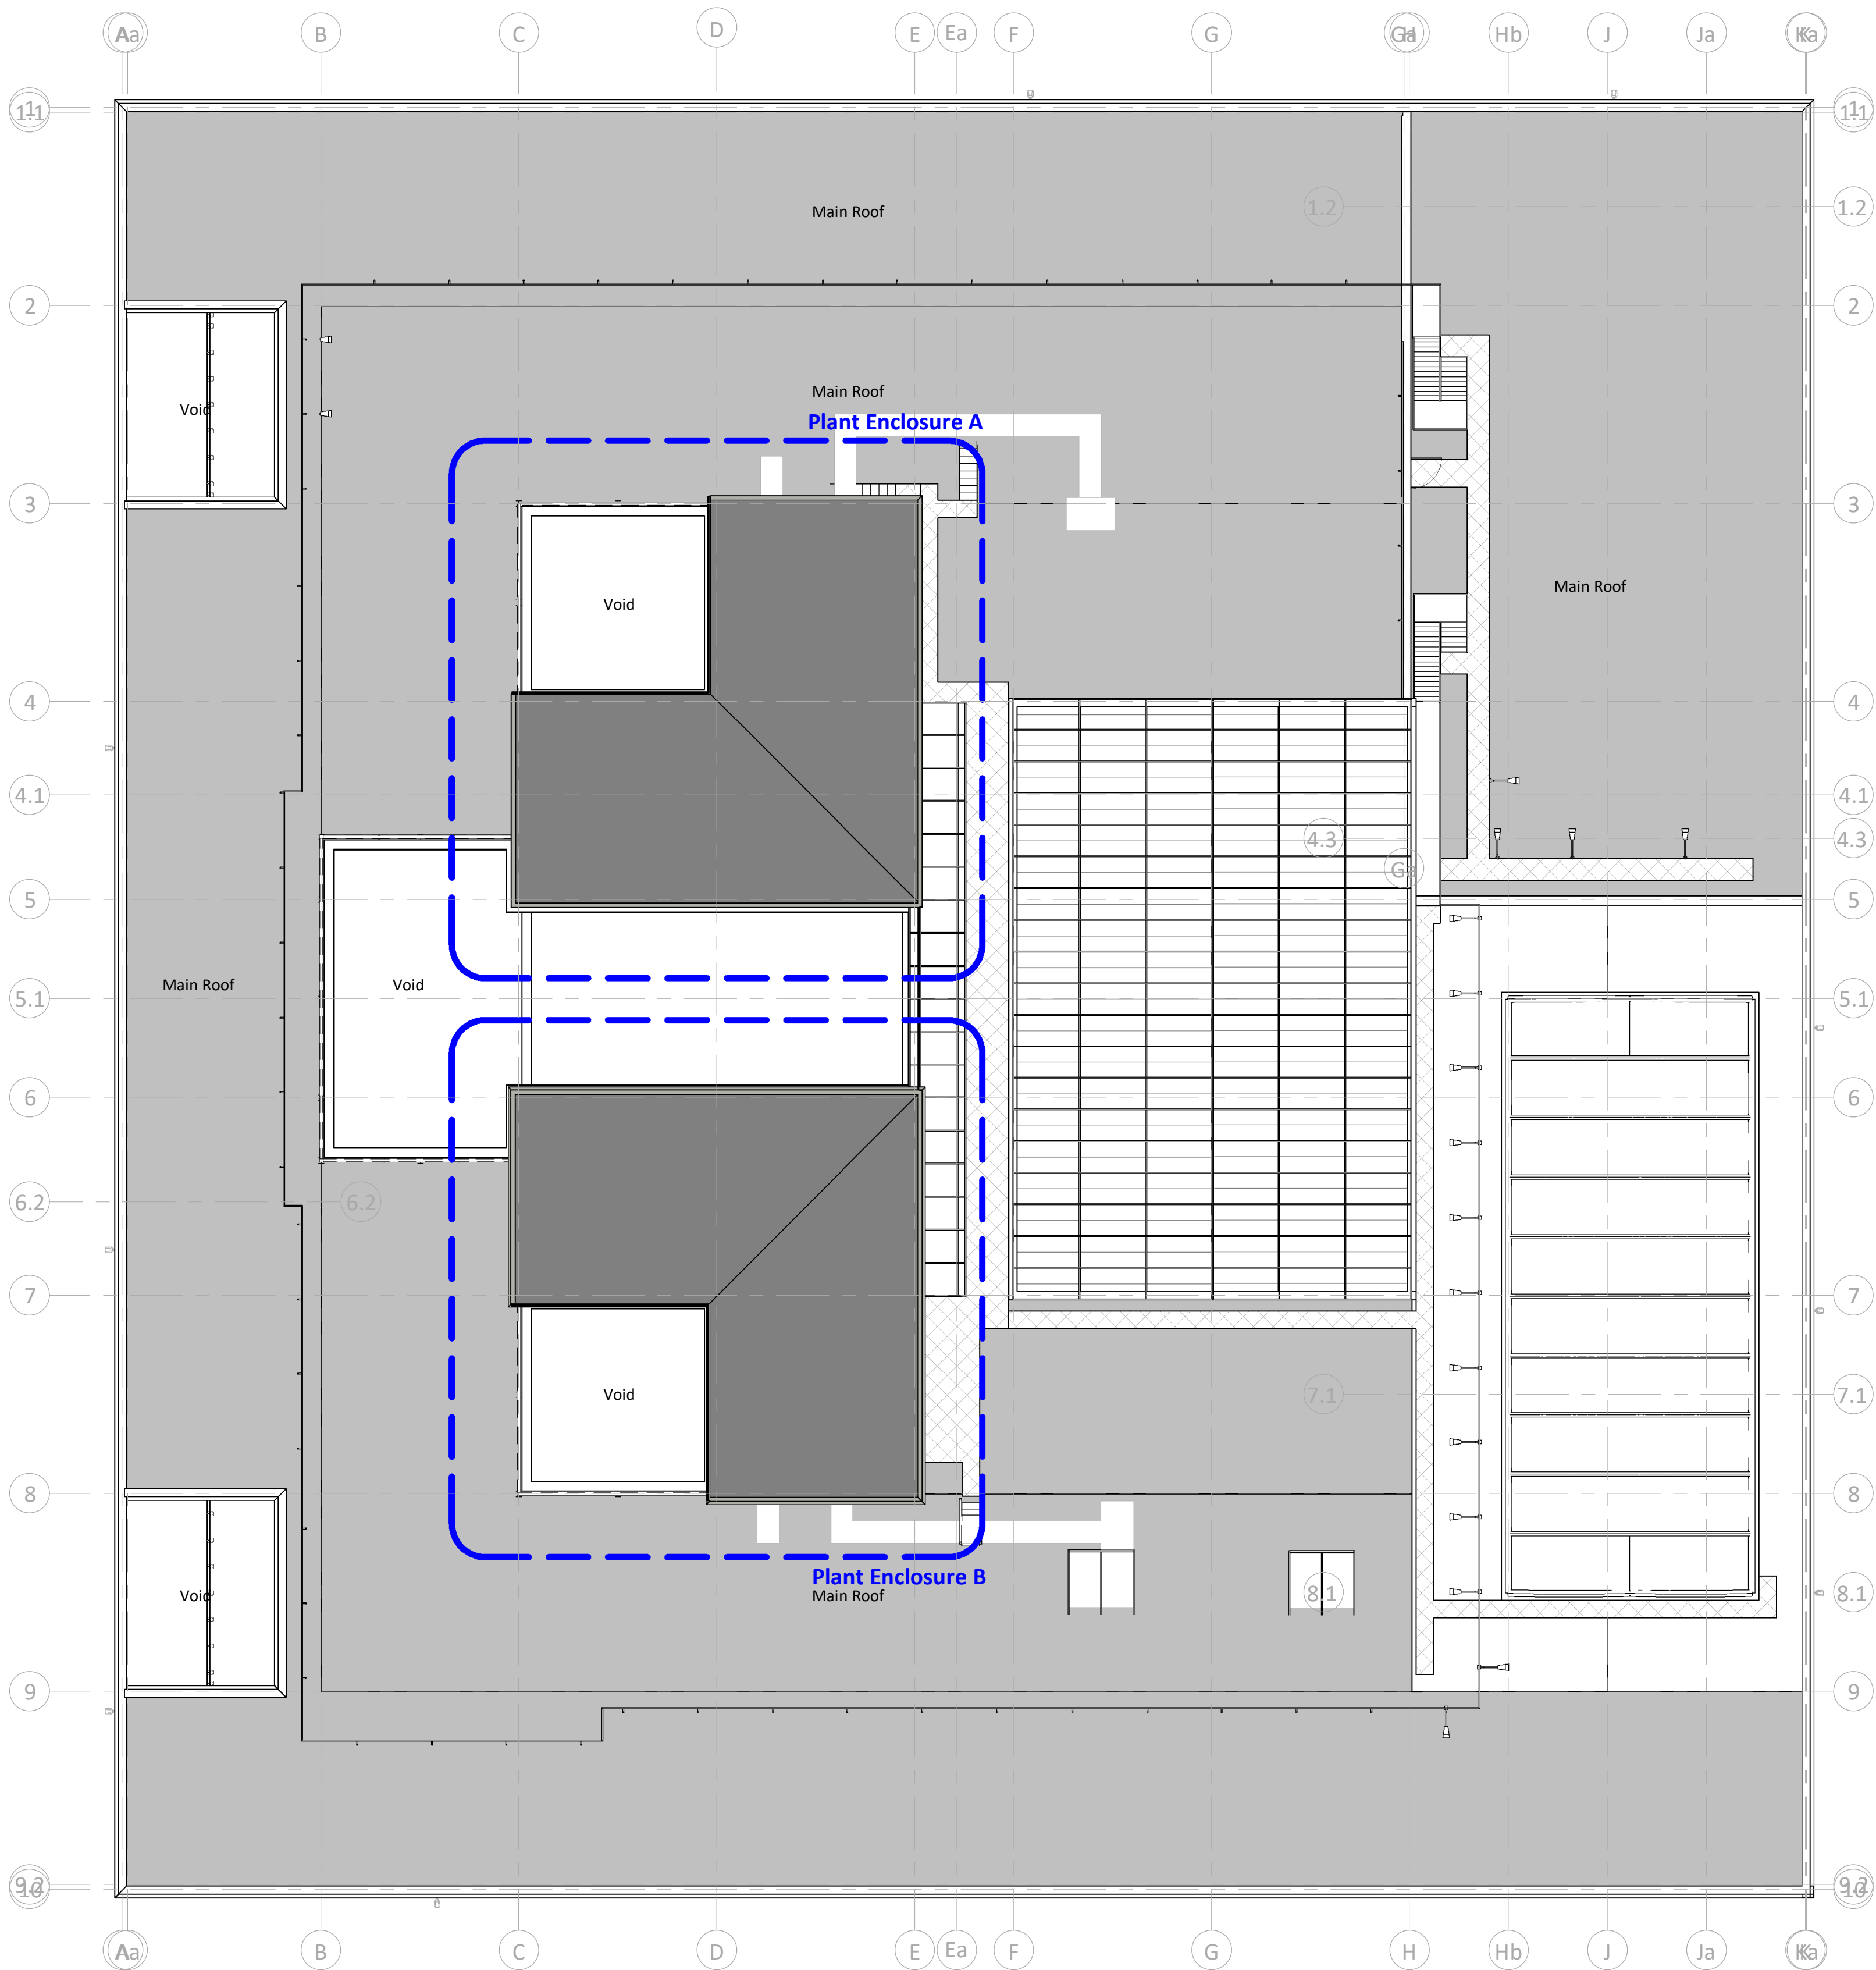


Plant Enclosure

Main Roof

 

Note: All dimensions and levels are indicative and to be checked on site by cladding installers prior to fabrication of cladding and associated components

PL PL07 26/06/2026 Planning re-submission

S2 P13 15/05/2026 First Issue

STATUS REV DATE DESCRIPTION

CLIENT REVISED BY

MGL

Balfour Beatty

CHECKED BY

AMW

ORIGINATOR NO

156162

CONSULTANT

STRIDE TREGLOWN

www.stridetreglown.com

© Stride Treglown Limited 2020

PROJECT

LC9 Kirkby High School

Bracknell Avenue, Southdene

Kirkby

Knowsley

DRAWING TITLE

Proposed - Roof Plan

Proposed Roof Plan
1 : 200

STATUS CODE SCALE

PL : Planning Issue 1 : 200@A1

DRAWING USAGE: *Planning*

PROJECT - ORIGINATOR - VOLUME - LEVEL - TYPE - ROLE - CLASS - NUMBER STATUS REVISION

156162-STL-RF-03-DR-A-10101 PL_PL07