




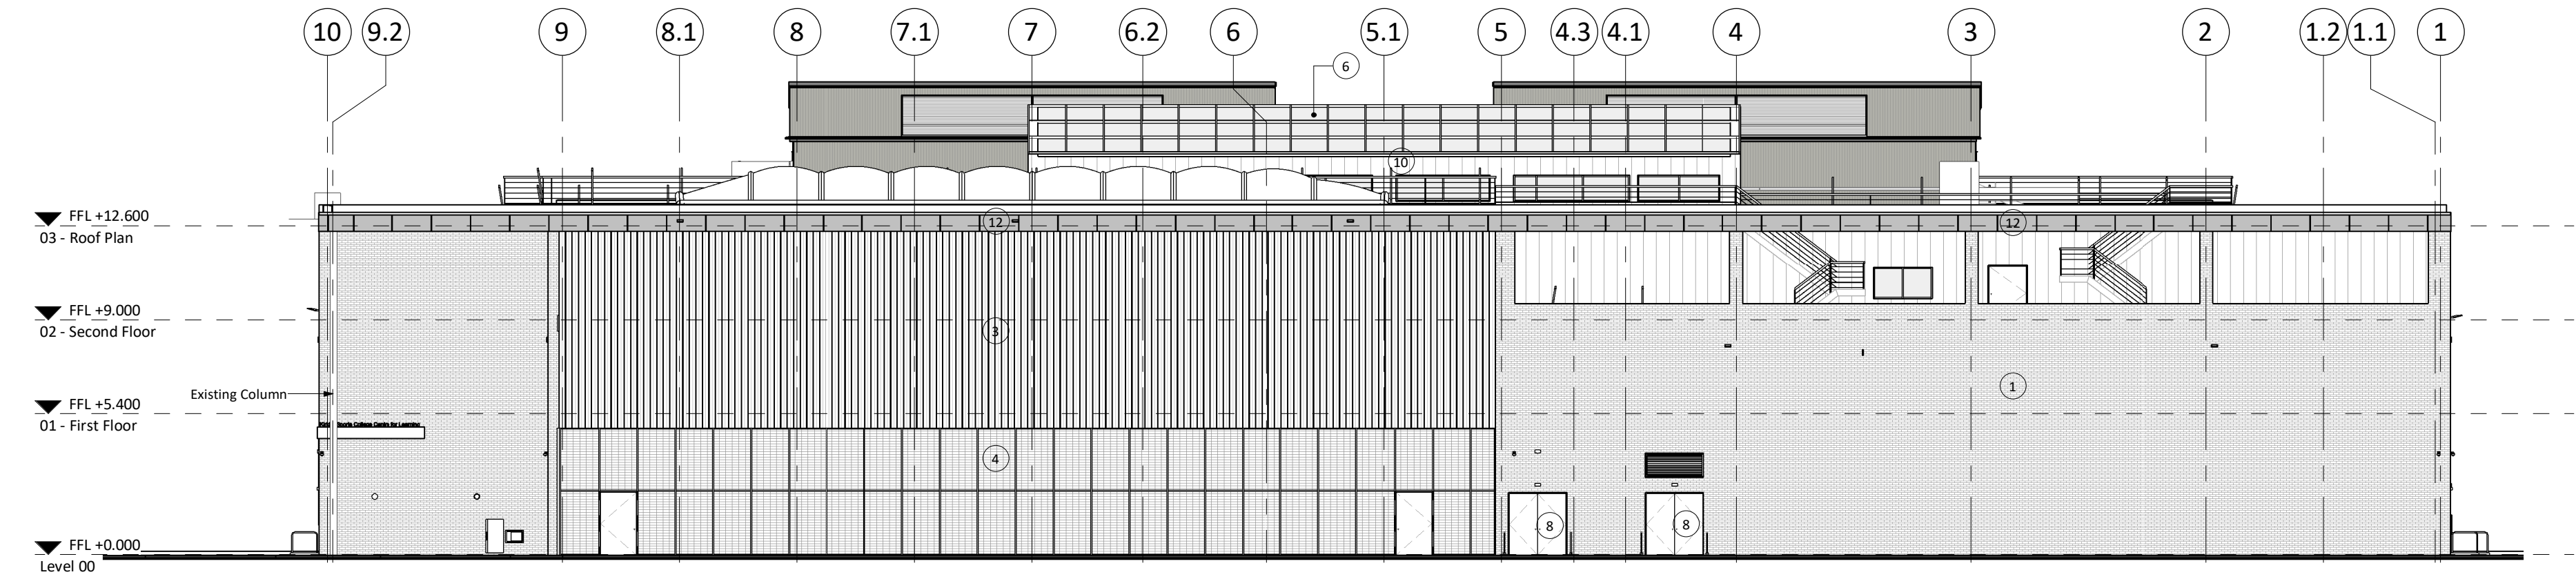


1 Proposed North Elevation
1 : 200

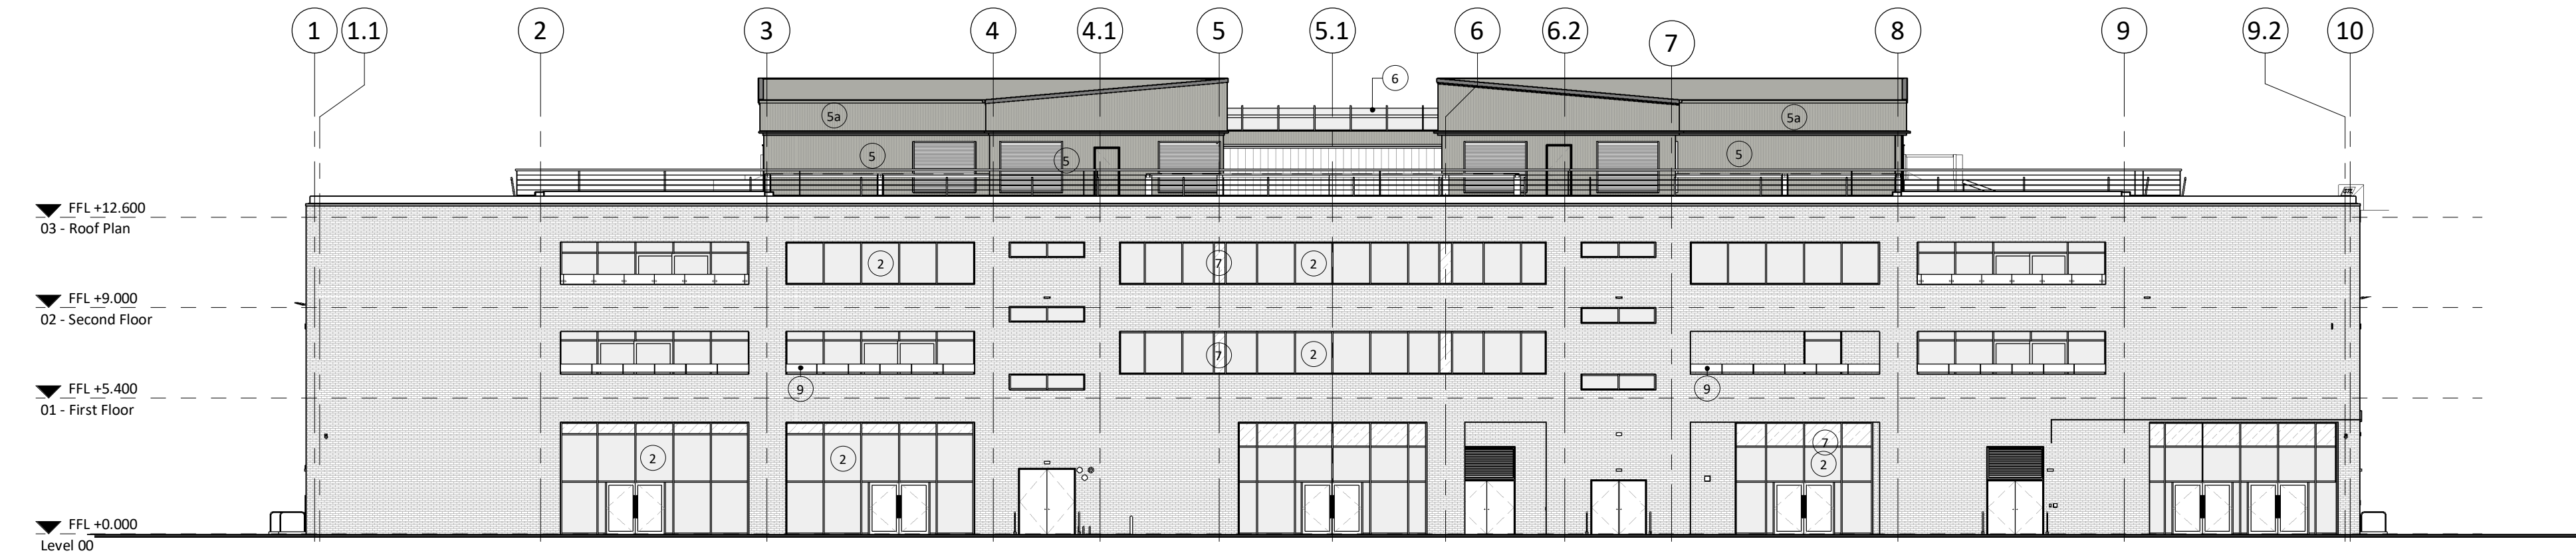

2 Proposed South Elevation
1 : 200

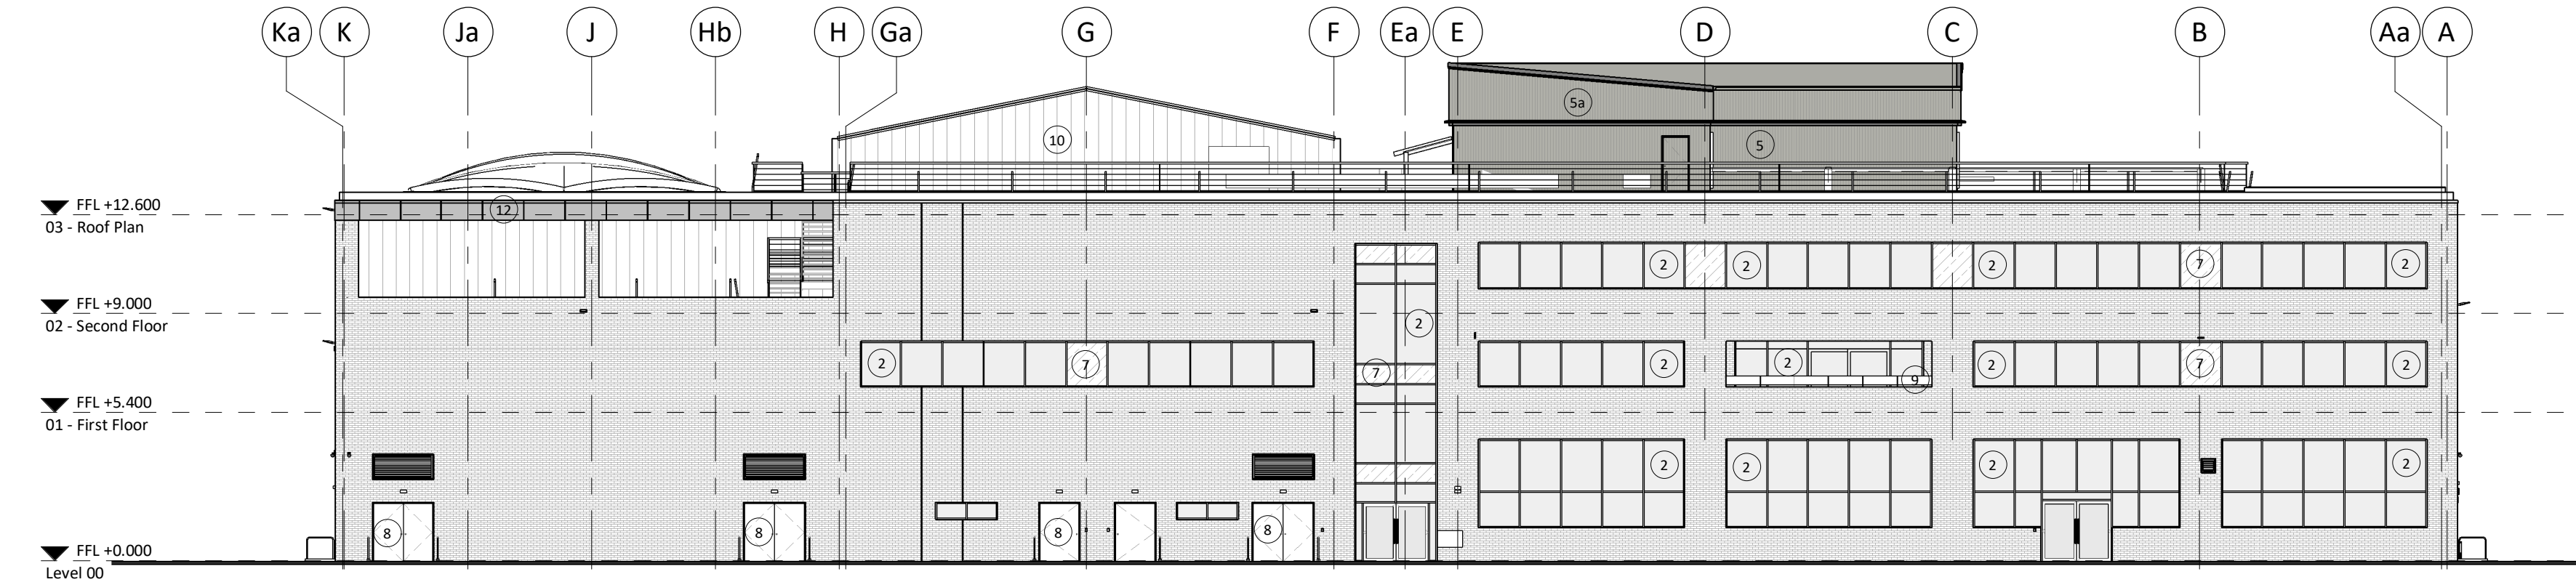

3 Proposed West Elevation
1 : 200

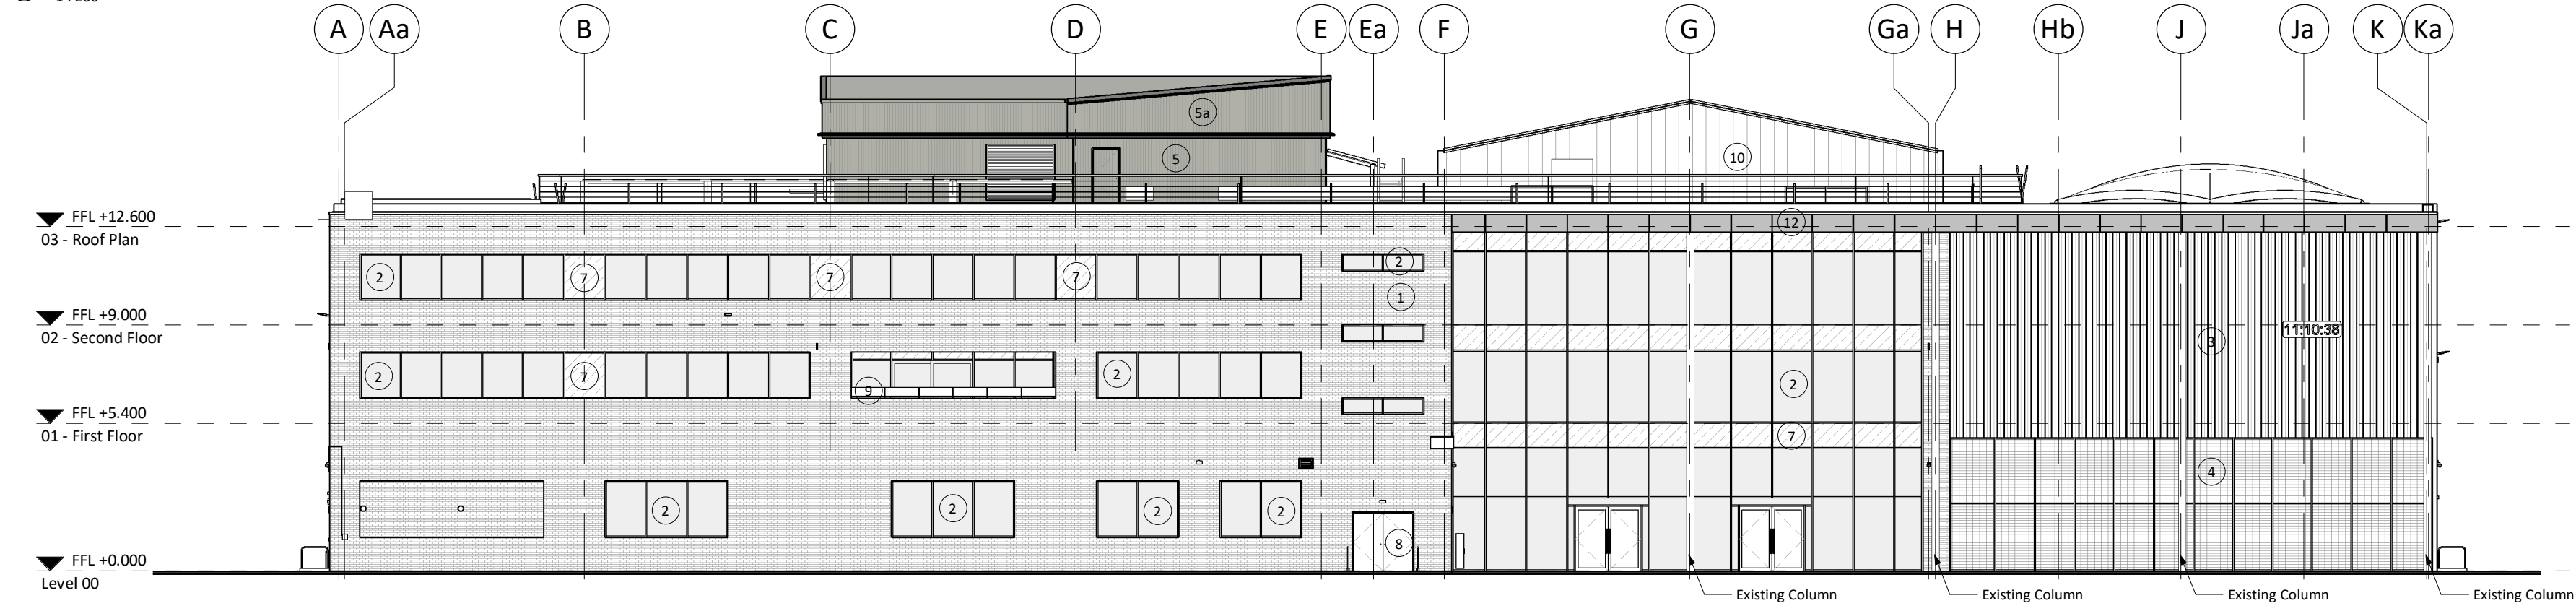

4 Proposed East Elevation
1 : 200


MATERIAL KEY

- 1 - NaturAL-X Brick Slip Cladding System. H92/120 Type C
- 2 - Curtain Walling - Reynaer System Profile Ref. CW50
Satin Anodised Aluminium
Where regular, Mullions @ 1500mm Centres
- 3 - Reglit Cladding - Pilkington Profilit
Cast Wired - Clear / Sand Blasted
- 4 - Expamet Super Security Mesh Cladding
Horizontally laid - Ref: 7732 Galvanized
- 5 - Steel Profile Screening to Rooftop plant areas
32mm Plastisol Sheetting
Colour BS10A05 - Profile Code C32-1000
- 5 - Steel Profile Additional Screening to Rooftop plant areas
34mm Plastisol Sheetting
Colour RAL 7016 - Profile Code C34-1000
- 6 - Kalwall Roof Lights
- 7 - Glazed Infill Panels - Signal Yellow
RAL Colour : 1003
- 8 - Steel Security Doorset
RAL Colour: 7012
- 9 - Glass Balustrades
Stainless Steel Handrails
- 10 - Insulated Panels Kingspan KS1000MR
Goosewinggrey colour (BS10A45)
- 11 - Timber Cladding Vertically Oriented
- 12 - VariAL-CF3 Aluminium Cladding System. H92/120 Type D

Note - Vertical & horizontal cavity barrier locations based on historic information.
Final extent/ requirement to be confirmed by fire Engineer and to building control approval.

These elevations have been produced for illustration purpose only and are subject to further detailed coordination with specialist suppliers to establish the support system including structure, fixing details, interfaces, reveals etc

Note: All dimensions and levels are indicative and to be checked on site by cladding SFCs prior to fabrication of cladding and associated components

 

PL	PL07	26/06/2026	Planning re-submission
PL	PL01	25/10/2023	Planning
S2	P02	02/06/2023	Issued for proof of concept
S2	P01	09/05/2023	First issue for client presentation

STATUS	REV	DATE	DESCRIPTION	REVISED BY
CLIENT				MGL

Balfour Beatty

CONSULTANT

STRIDE TREGLOWN
www.stridetreglown.com © Stride Treglown Limited 2020

PROJECT
LC9 Kirkby High School
Bracknell Avenue, Southdene
Kirkby
Knowsley

DRAWING TITLE
Proposed Elevations

STATUS CODE
PL : Planning Issue
DRAFTING USAGE: *Planning*
PROJECT - ORIGINATOR - VOLUME - LEVEL - TYPE - ROLE - CLASS - NUMBER
156162-STL-XX-ZZ-DR-A-ZZZZ-20901

SCALE
As indicated@A1
STATUS _ REVISION
PL_PL07