


MATERIAL KEY

- 1 - Gebrick 'Bown Multi'
Brick Module 250x75mm
- 2 - Curtain Walling - Reynaer System Profile Ref. CW50
Satin Anodised Aluminium
Where regular, Mullions @ 1500mm Centres
- 3 - Reglit Cladding - Pilkington Profilit
Cast Wired - Clear / Sand Blasted
- 4 - Expamet Super Security Mesh Cladding
Horizontally laid - Ref: 7732 Galvanized
- 5 - Steel Profile Screening to Rooftop plant areas
32mm Plastisol Sheeting
Colour BS10A05 - Profile Code C32-1000
- 6 - Kalwall Roof Lights
- 7 - Glazed Infill Panels - Signal Yellow
RAL Colour : 1003
- 8 - Steel Security Doorset
RAL Colour: 7012
- 9 - Glass Balustrades
Stainless Steel Handrails
- 10 - Insulated Panels Kingspan KS1000MR
Goosewinggrey colour (BS10A45)
- 11 - Timber Cladding Vertically Oriented

Temporary weather protection following previous remedial works to install cavity fire barriers to be removed and replaced with new cladding systems

Area of remedial works following previous site investigations to be removed. Balfour Beatty to reconfirm.

 

PL	PL07	26/06/2026	Planning re-submission
PL	PL09	25/10/2023	Planning
S2	P02	02/06/2023	Issued for proof of concept
S2	P01	09/05/2023	First issue for client presentation

STATUS	REV	DATE	DESCRIPTION	REVISED BY
CLIENT				MGL

Balfour Beatty


CONSULTANT
STRIDE TREGLOWN
www.stridetreglown.com © Stride Treglown Limited 2020

PROJECT
LC9 Kirkby High School
Bracknell Avenue, Southdene
Kirkby
Knowsley


DRAWING TITLE
Existing Elevations

STATUS CODE
PL : Planning Issue
DRAFTING USAGE: *Planning*
PROJECT - ORIGINATOR - VOLUME - LEVEL - TYPE - ROLE - CLASS - NUMBER
156162-STL-XX-ZZ-DR-A-ZZZZ-E2901


SCALE
As indicated@A1
STATUS - REVISION
PL_PL07

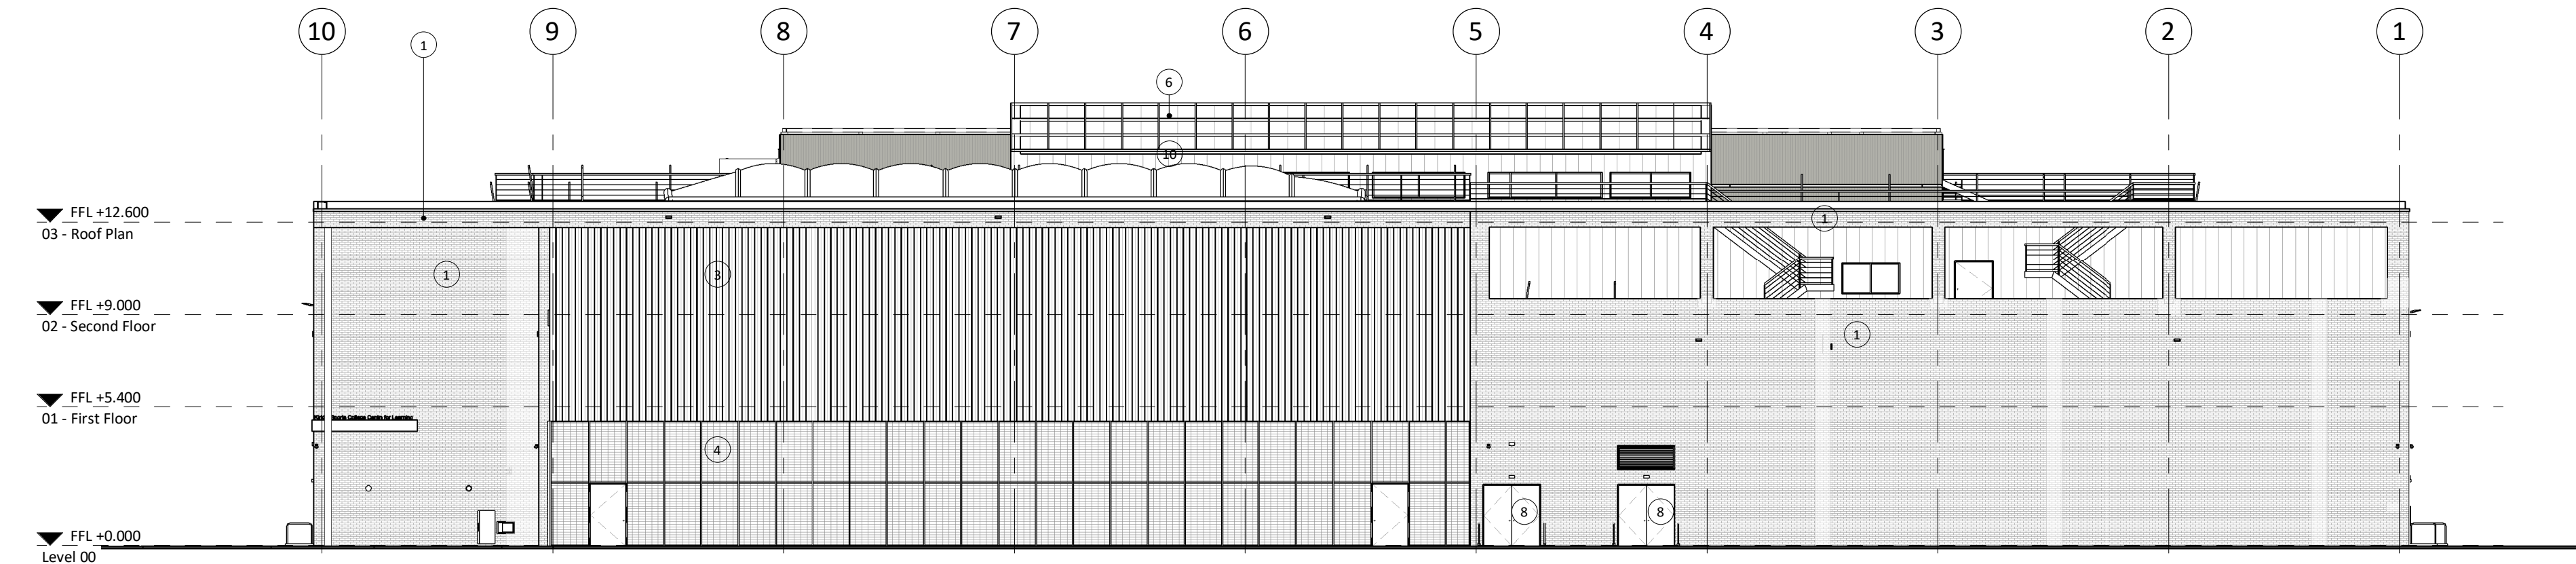


1 Existing - North Elevation
1 : 200

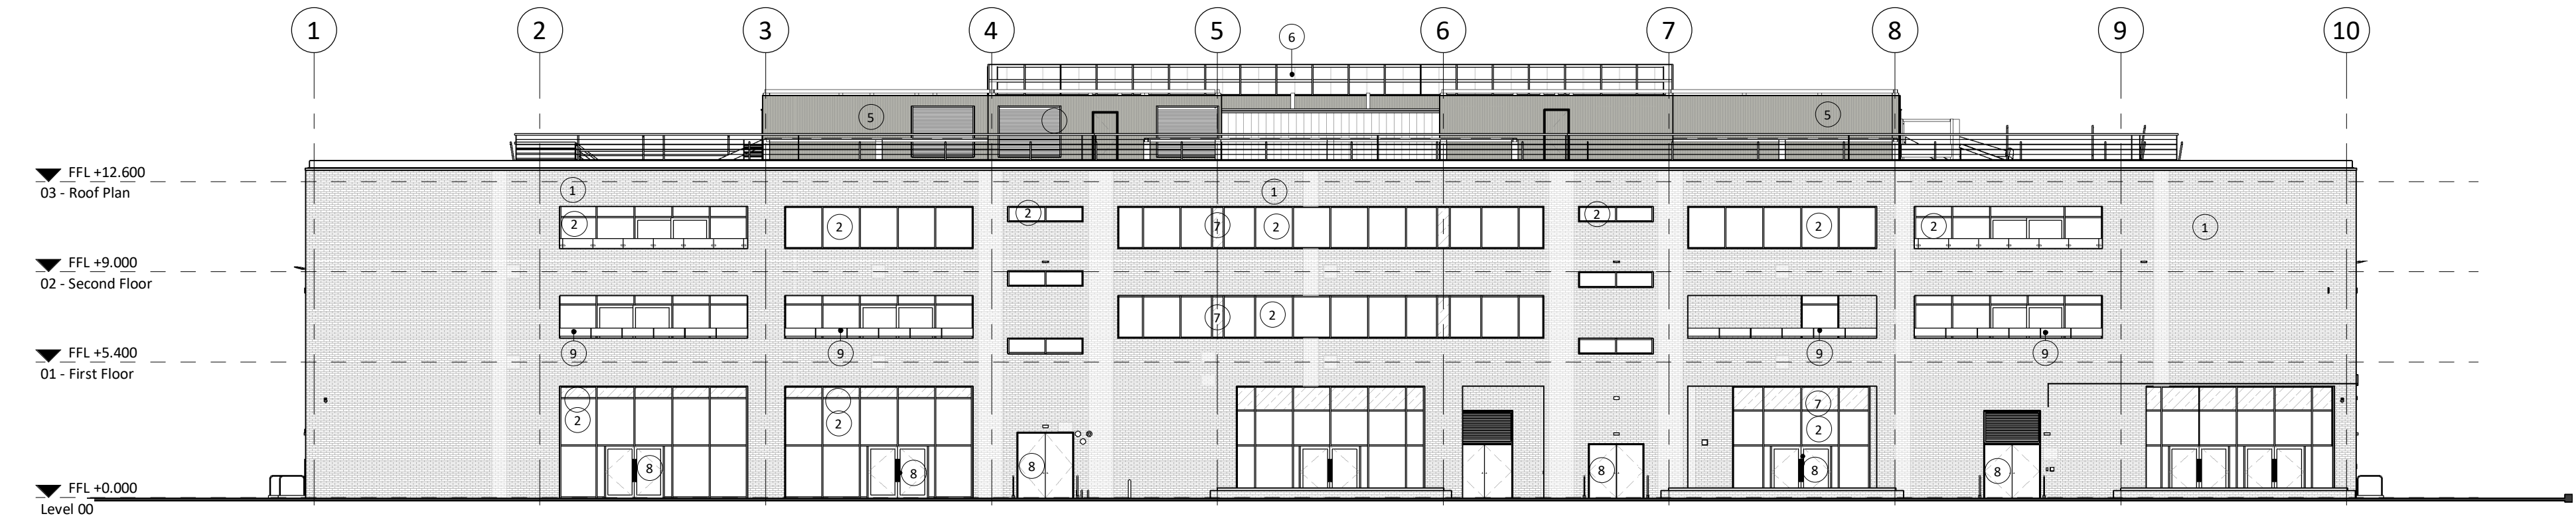

2 Existing - South Elevation
1 : 200

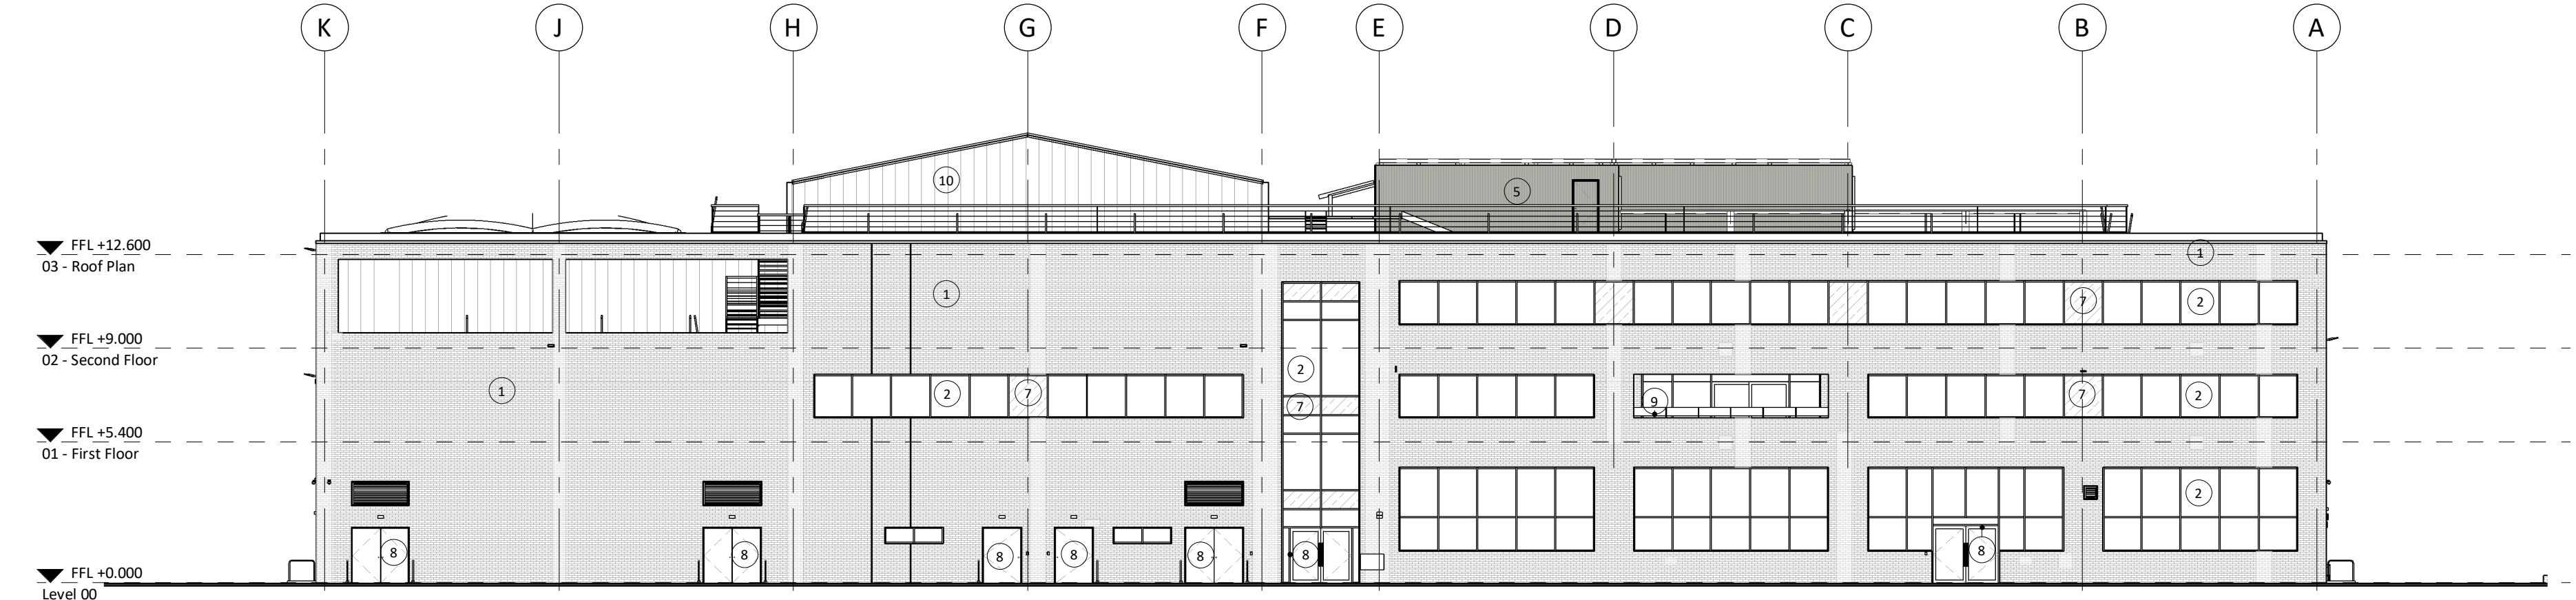

3 Existing - West Elevation
1 : 200

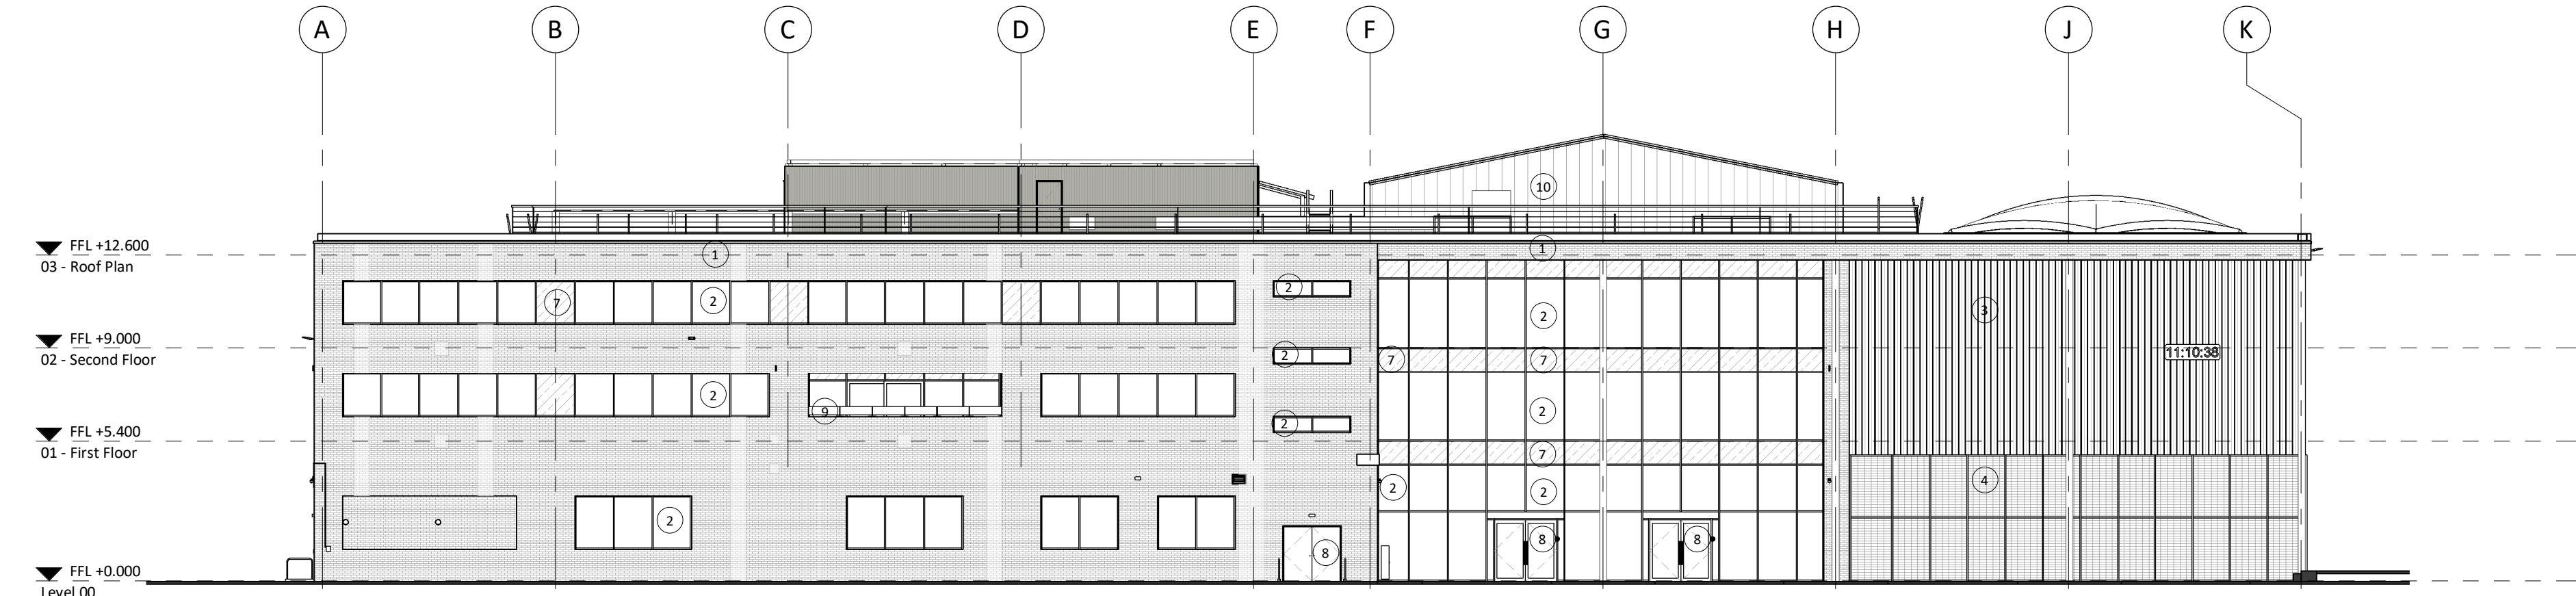

4 Existing - East Elevation
1 : 200

