



PLANS FOR: 11, ST ALDANS GROVE, HUXTON, L36 8JE SCALE 1:50 SCALE BAR 0 0.5 1m 1.5 2m 2.5 3m
PLAN N° 11/STA/06/23/015 DATE 17/06/23 PAGE SIZE A3 ELEVATIONS GARDEN STORE

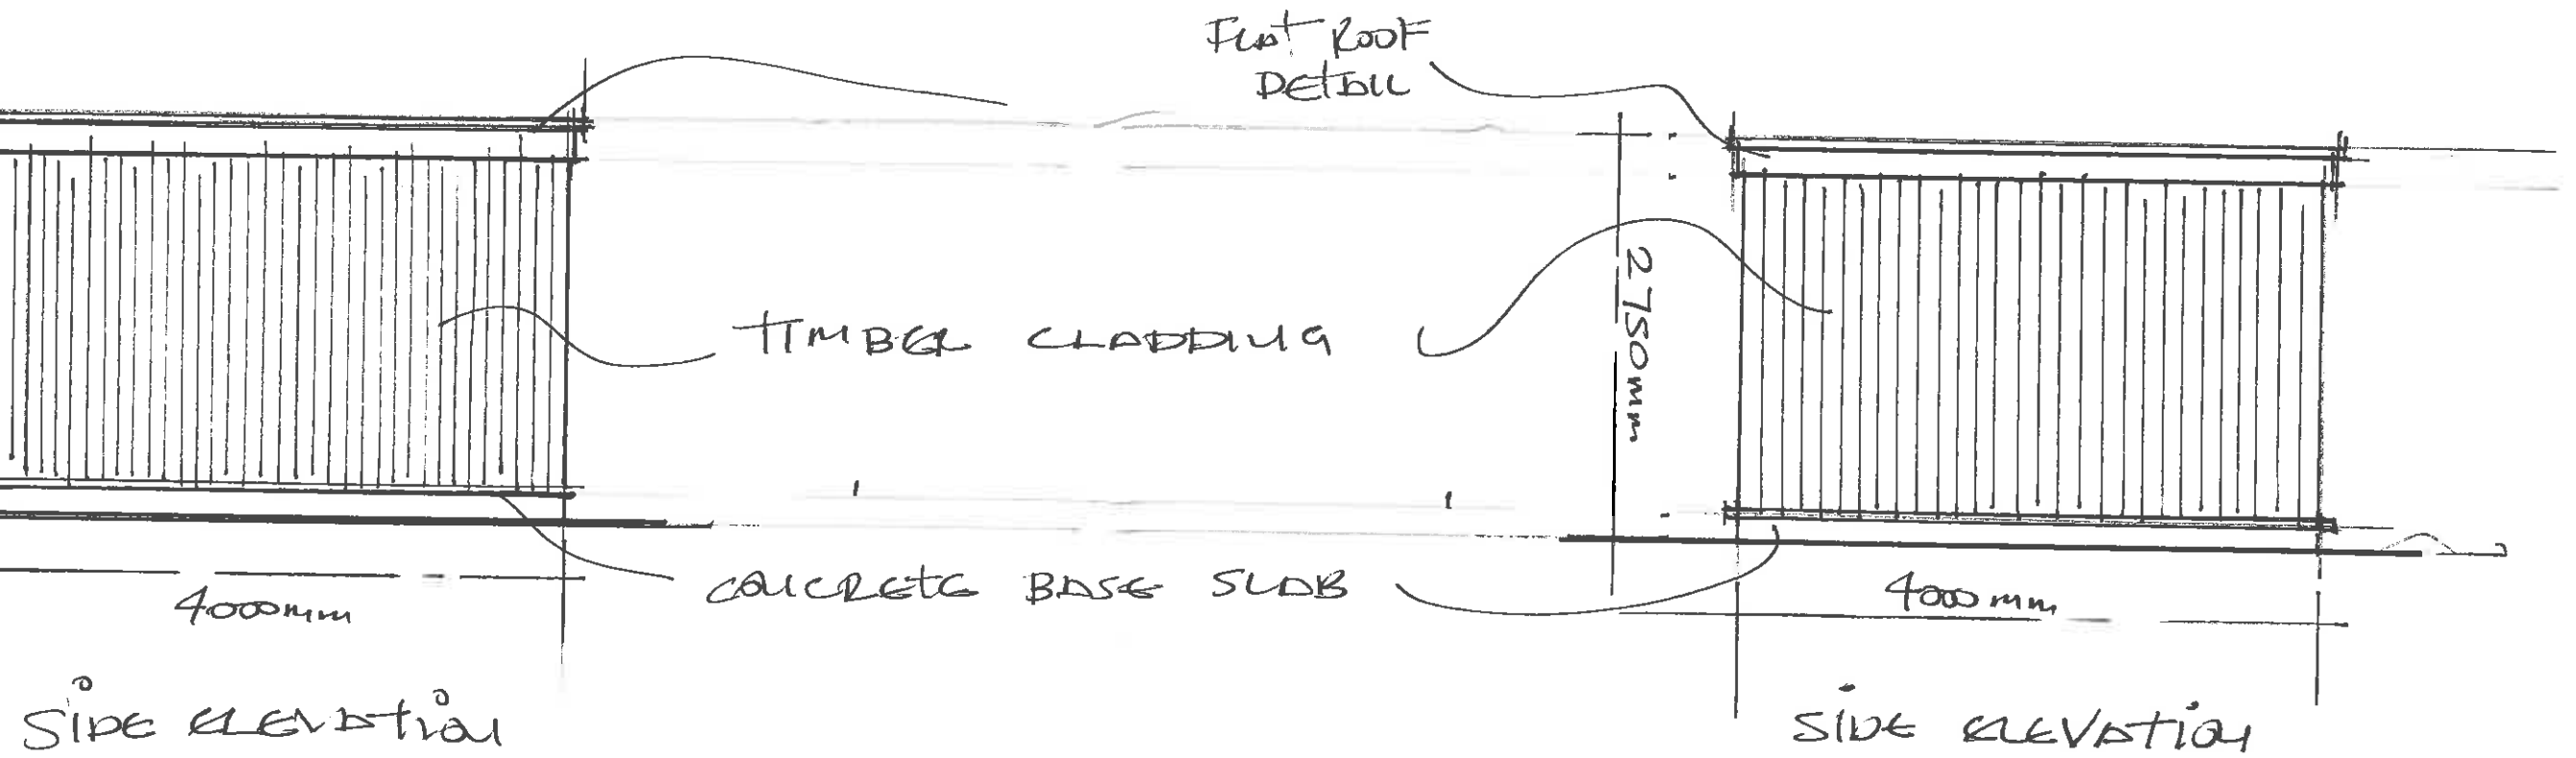

FRONT ELEVATION

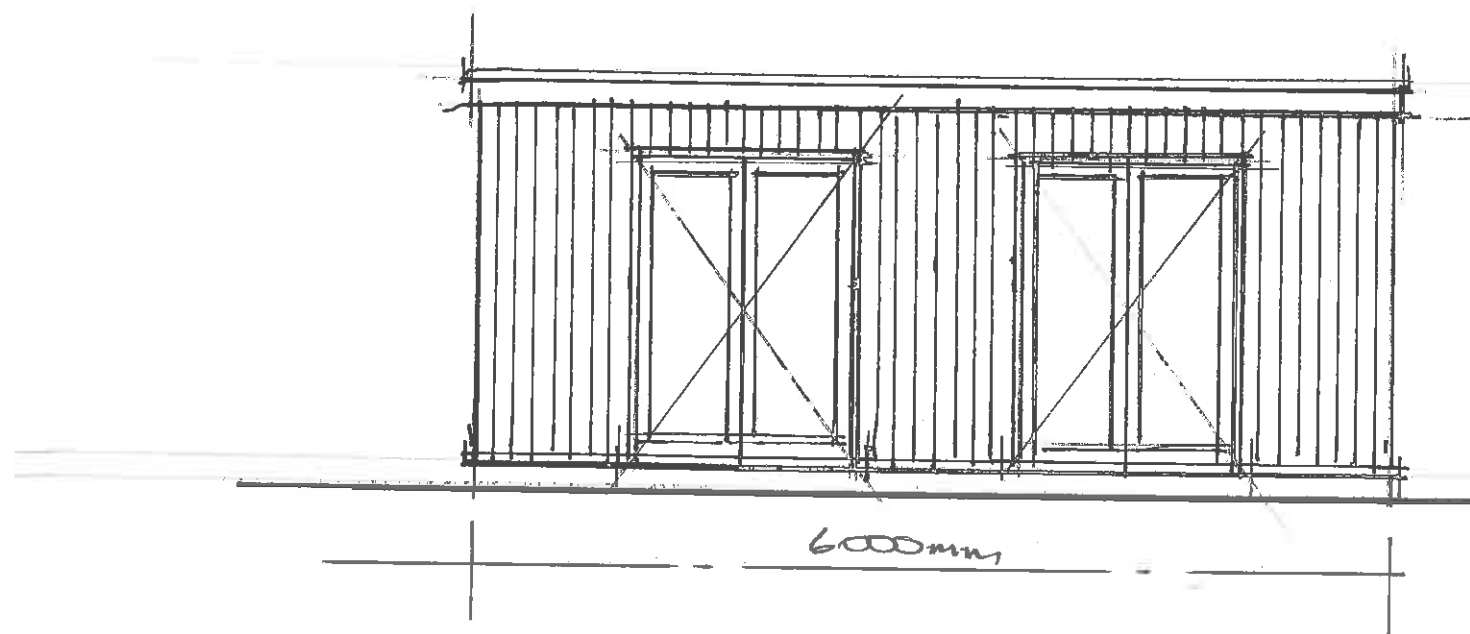

REAR ELEVATION

