



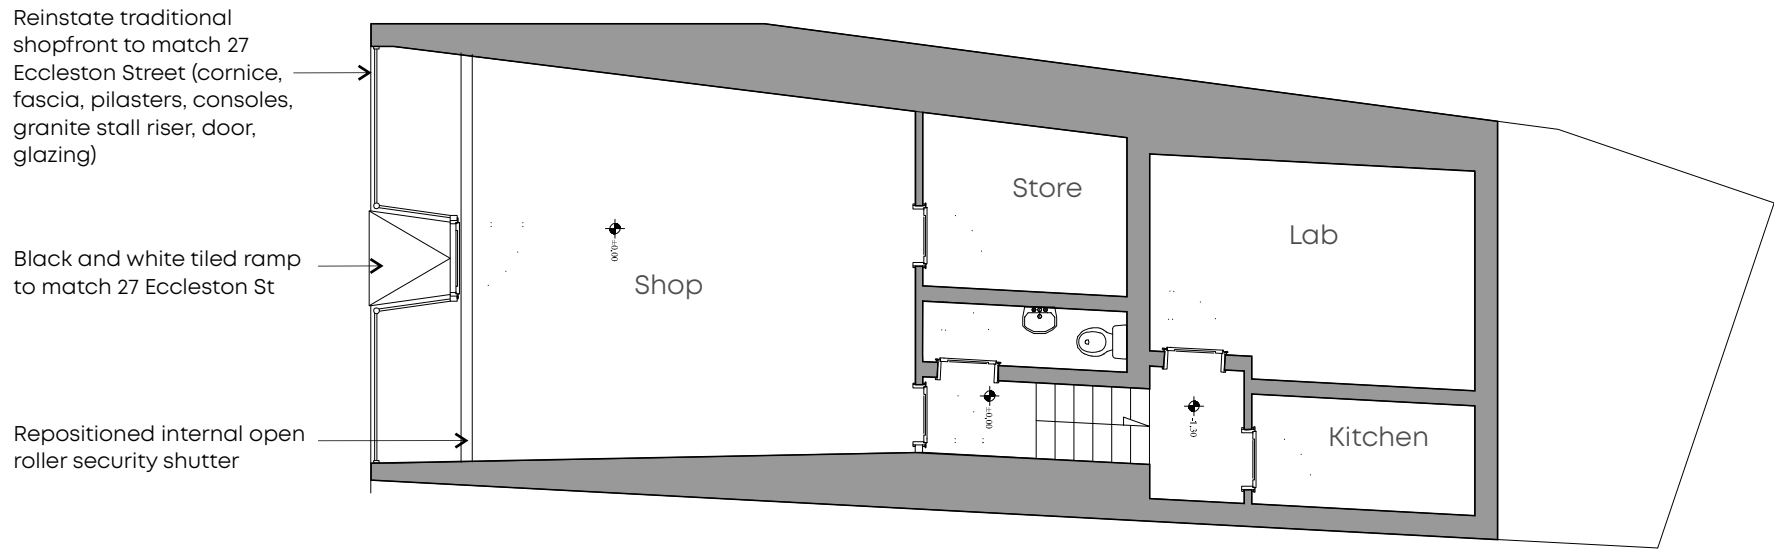

Ground Floor Plan

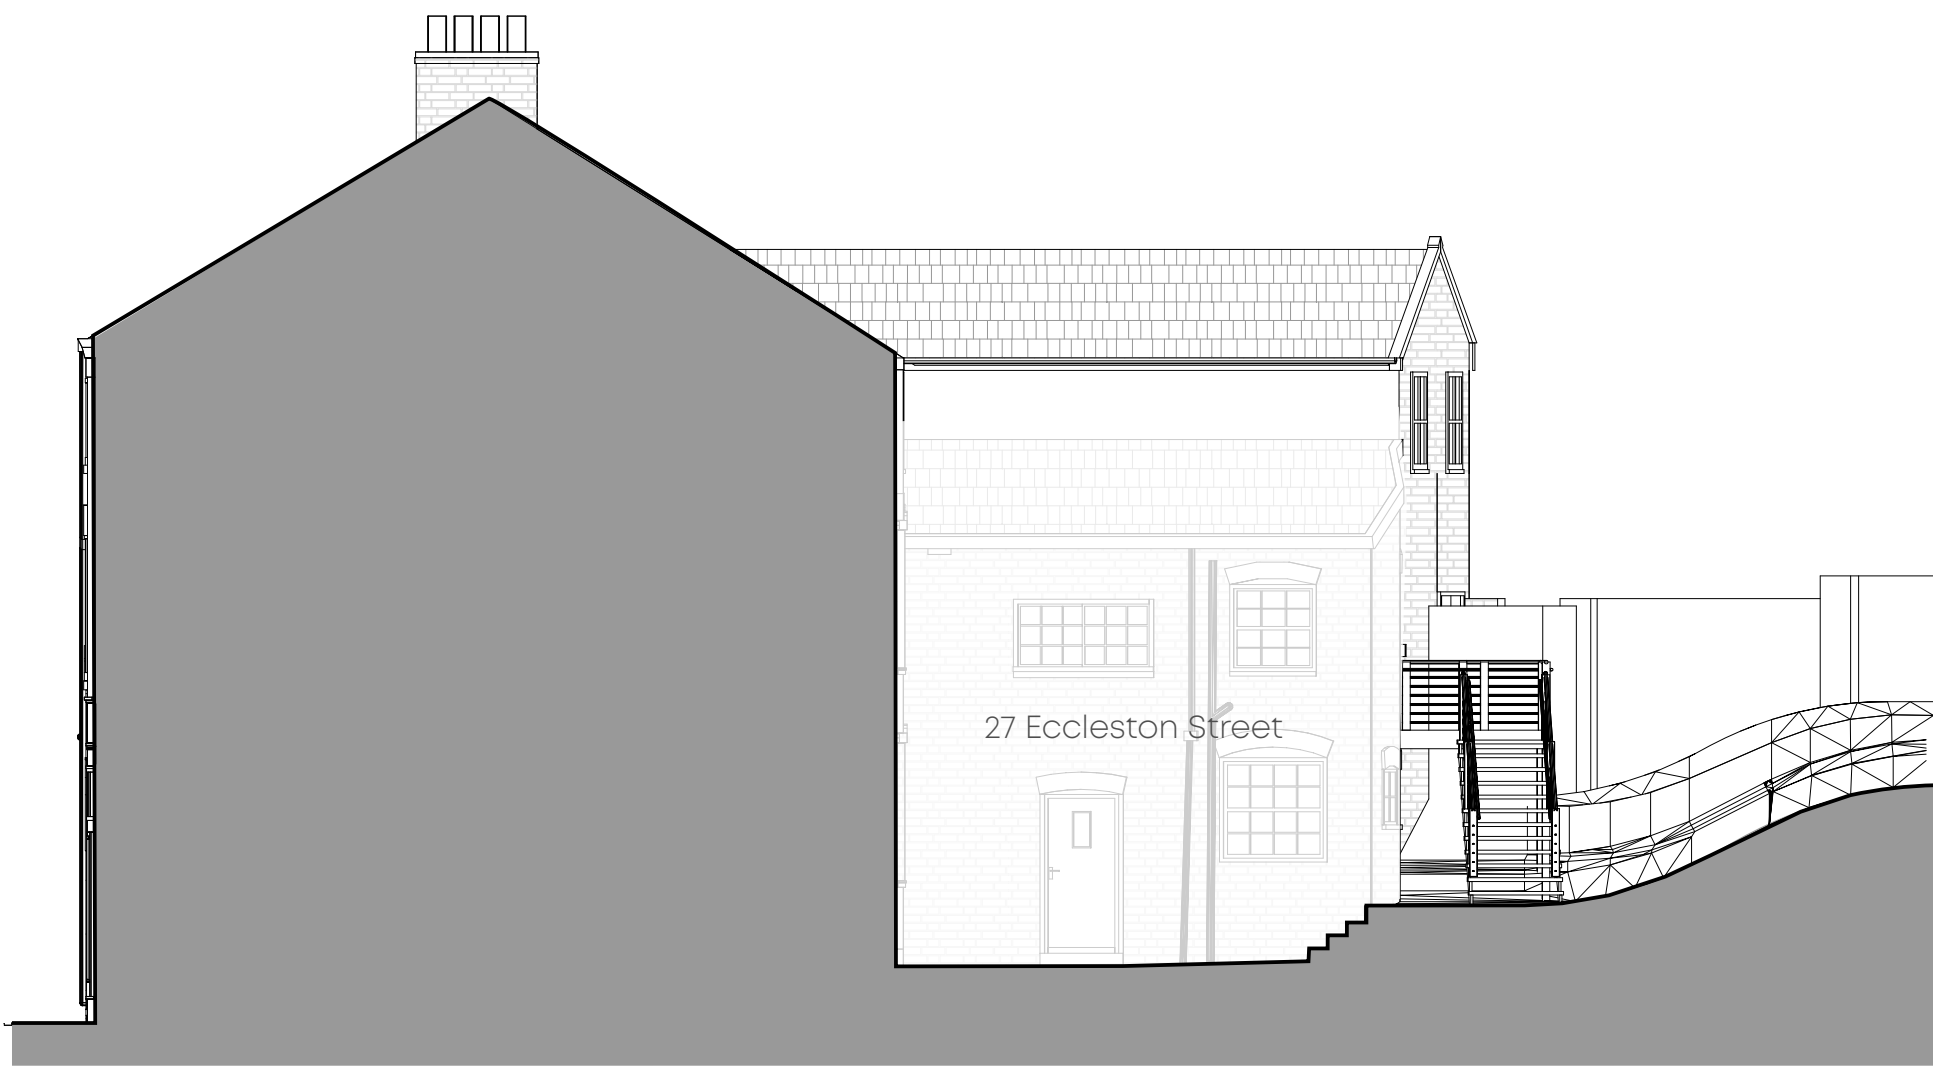

Side Elevation



Side Elevation




Front Elevation scale 1:50



Rear Elevation



27 Eccleston Street - Shop front to be matched at 25 Eccleston Street

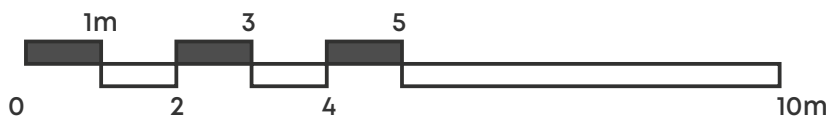

© Crown copyright and database rights 2020 OS 1000060149

CLIENT:
Kelcrest Consultancy Services

PROJECT:
25 Eccleston Street
Prescot
L34 5QA

DRAWING NUMBER:
21118-PJA-XX-ZZ-DR-A-200-A

DRAWING TITLE:
As Proposed Plans & Elevations

STATUS:

PLANNING

SCALE:

1:100@A1

DATE:

25.02.22

BY:

VA

CHECKED:

VA

PADDOCK
JOHNSON

Studio 2, The Lyceum,
Bath Street, Port Sunlight,
Merseyside, CH62 4UJ
0151 643 1234
info@paddockjohnson.com
www.paddockjohnson.com
Paddock Johnson Partnership
Limited. Registered in England
and Wales. No. 06684275