



Notes: This Drawing is the copyright of Paddock Johnson Partnership Limited and may not be used without prior written consent.  
Written dimensions to be taken in preference to scaled dimensions  
Due to inaccuracies of scanning, scanned images should not be scaled.


+ REV: DATE: DESCRIPTION: BY:

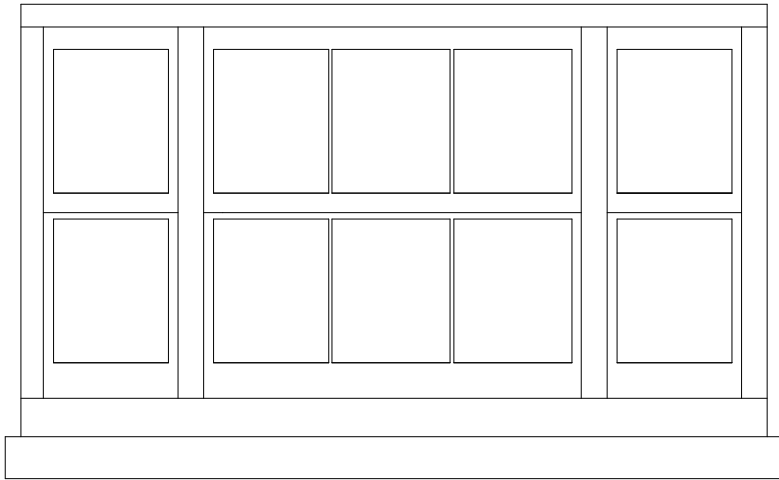


Front Elevation Second Floor Window  
elevation scale 1:20

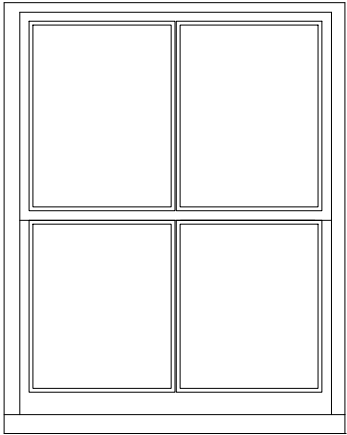


Side & Rear Elevation Windows  
elevation scale 1:20

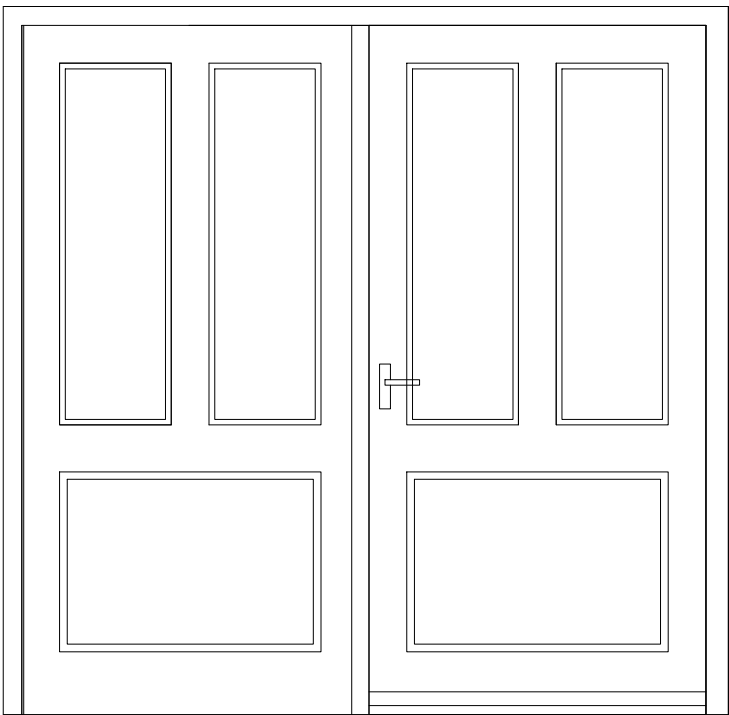

Rear Elevation Flat Entrance Door Screen  
elevation scale 1:20

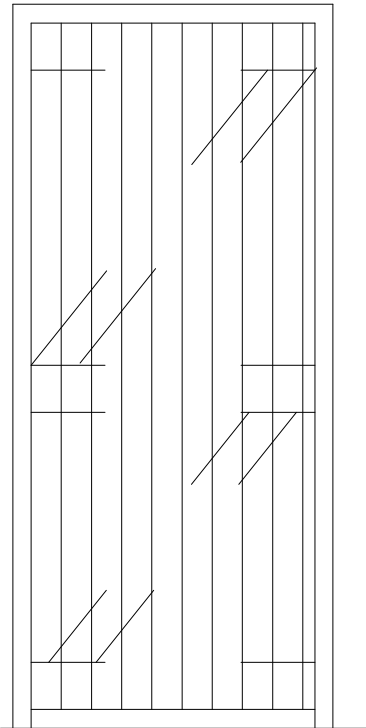

Side Elevation Gate  
elevation scale 1:20

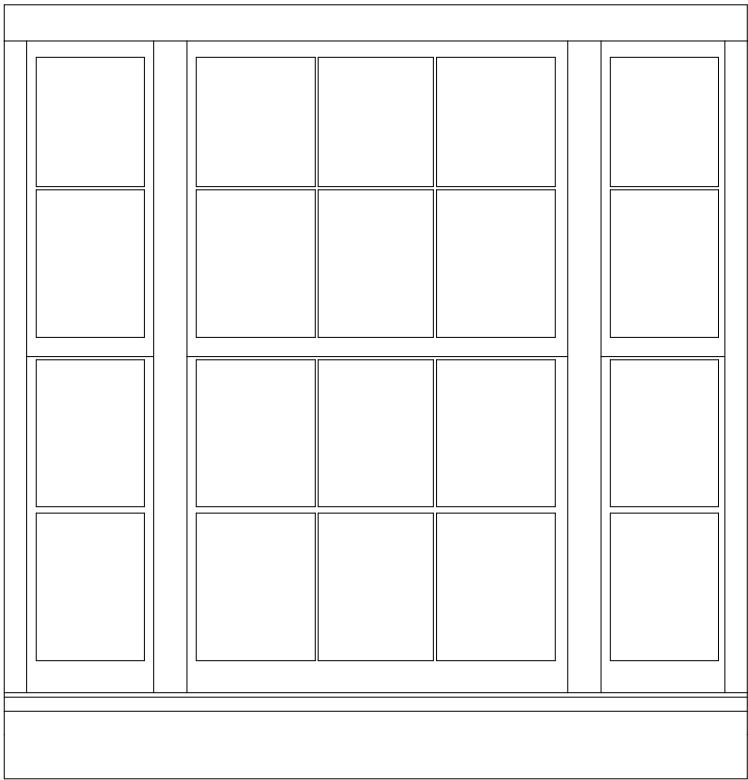

Front Elevation First Floor Window  
elevation scale 1:20

CLIENT:  
  
Kelcrest Consultancy Services

PROJECT:  
  
HSHAZ External Repairs 25  
Eccleston Street, Prescot  
CH34 5QA

DRAWING TITLE:  
  
Window & Door Schedule

DRAWING NUMBER: SCALE: DATE:  
  
**21118-PJA-XX-ZZ-DR-A-1101-A** as shown Feb 22

STATUS: BY: CHECKED:  
  
**PLANNING** GLLR VA

PADDOCK  
JOHNSON

Studio 2, The Lyceum,  
Bath Street, Port Sunlight,  
Merseyside, CH62 4UJ  
0151 643 1234  
Info@paddockjohnson.com  
www.paddockjohnson.com  
Paddock Johnson Partnership  
Limited. Registered in England  
and Wales. No. 06684275