


- | | |
|--------------------------|--------------------------------|
| BL BOLLARD | RS ROAD SIGN |
| BS BUS STOP | STN SURVEY STATION |
| CATV CABLE TV COVER | STY STAY WIRE |
| CL COVER LEVEL | T TELECOMMUNICATIONS COVER |
| CPS CONCRETE PAVING SLAB | TL TRAFFIC LIGHT |
| DP DRAIN PIPE | TP TELEGRAPH POLE |
| DS DOOR STOP | UTL UNABLE TO LIFT |
| EL ELECTRICITY COVER | UTM UNABLE TO MEASURE |
| EP ELECTRICITY POLE | VP VENT PIPE |
| ER EARTH ROD | WL WATER LEVEL |
| FH FIRE HYDRANT | WP WASTE PIPE |
| FL FLOOR LEVEL | WSV WATER STOP VALVE |
| FS FLAG STAFF | WB BARBED WIRE |
| G GAS COVER | CB CLOSE BOARD |
| GLY GULLY | |
| GSV GAS STOP VALVE | P/W POST AND WIRE |
| IC INSPECTION COVER | P/R POST AND RAIL |
| IL INVERT LEVEL | CL CLAIN LINK |
| LB LITTER BIN | C/P CHESTNUT PALE |
| LP LAMP POST | CW CHICKEN WIRE |
| MKR MARKER | |
| NB NOTICE BOARD | M/R METAL RAIL (SECURITY TYPE) |
| P POST | P/F PANEL FENCE |
| PH POST HOLE | C/I CORRUGATED IRON |
| PLP PEDESTRIAN LAMP POST | I/R IRON RAILING |
| RE RODDING EYE | RWL RETAINING WALL |

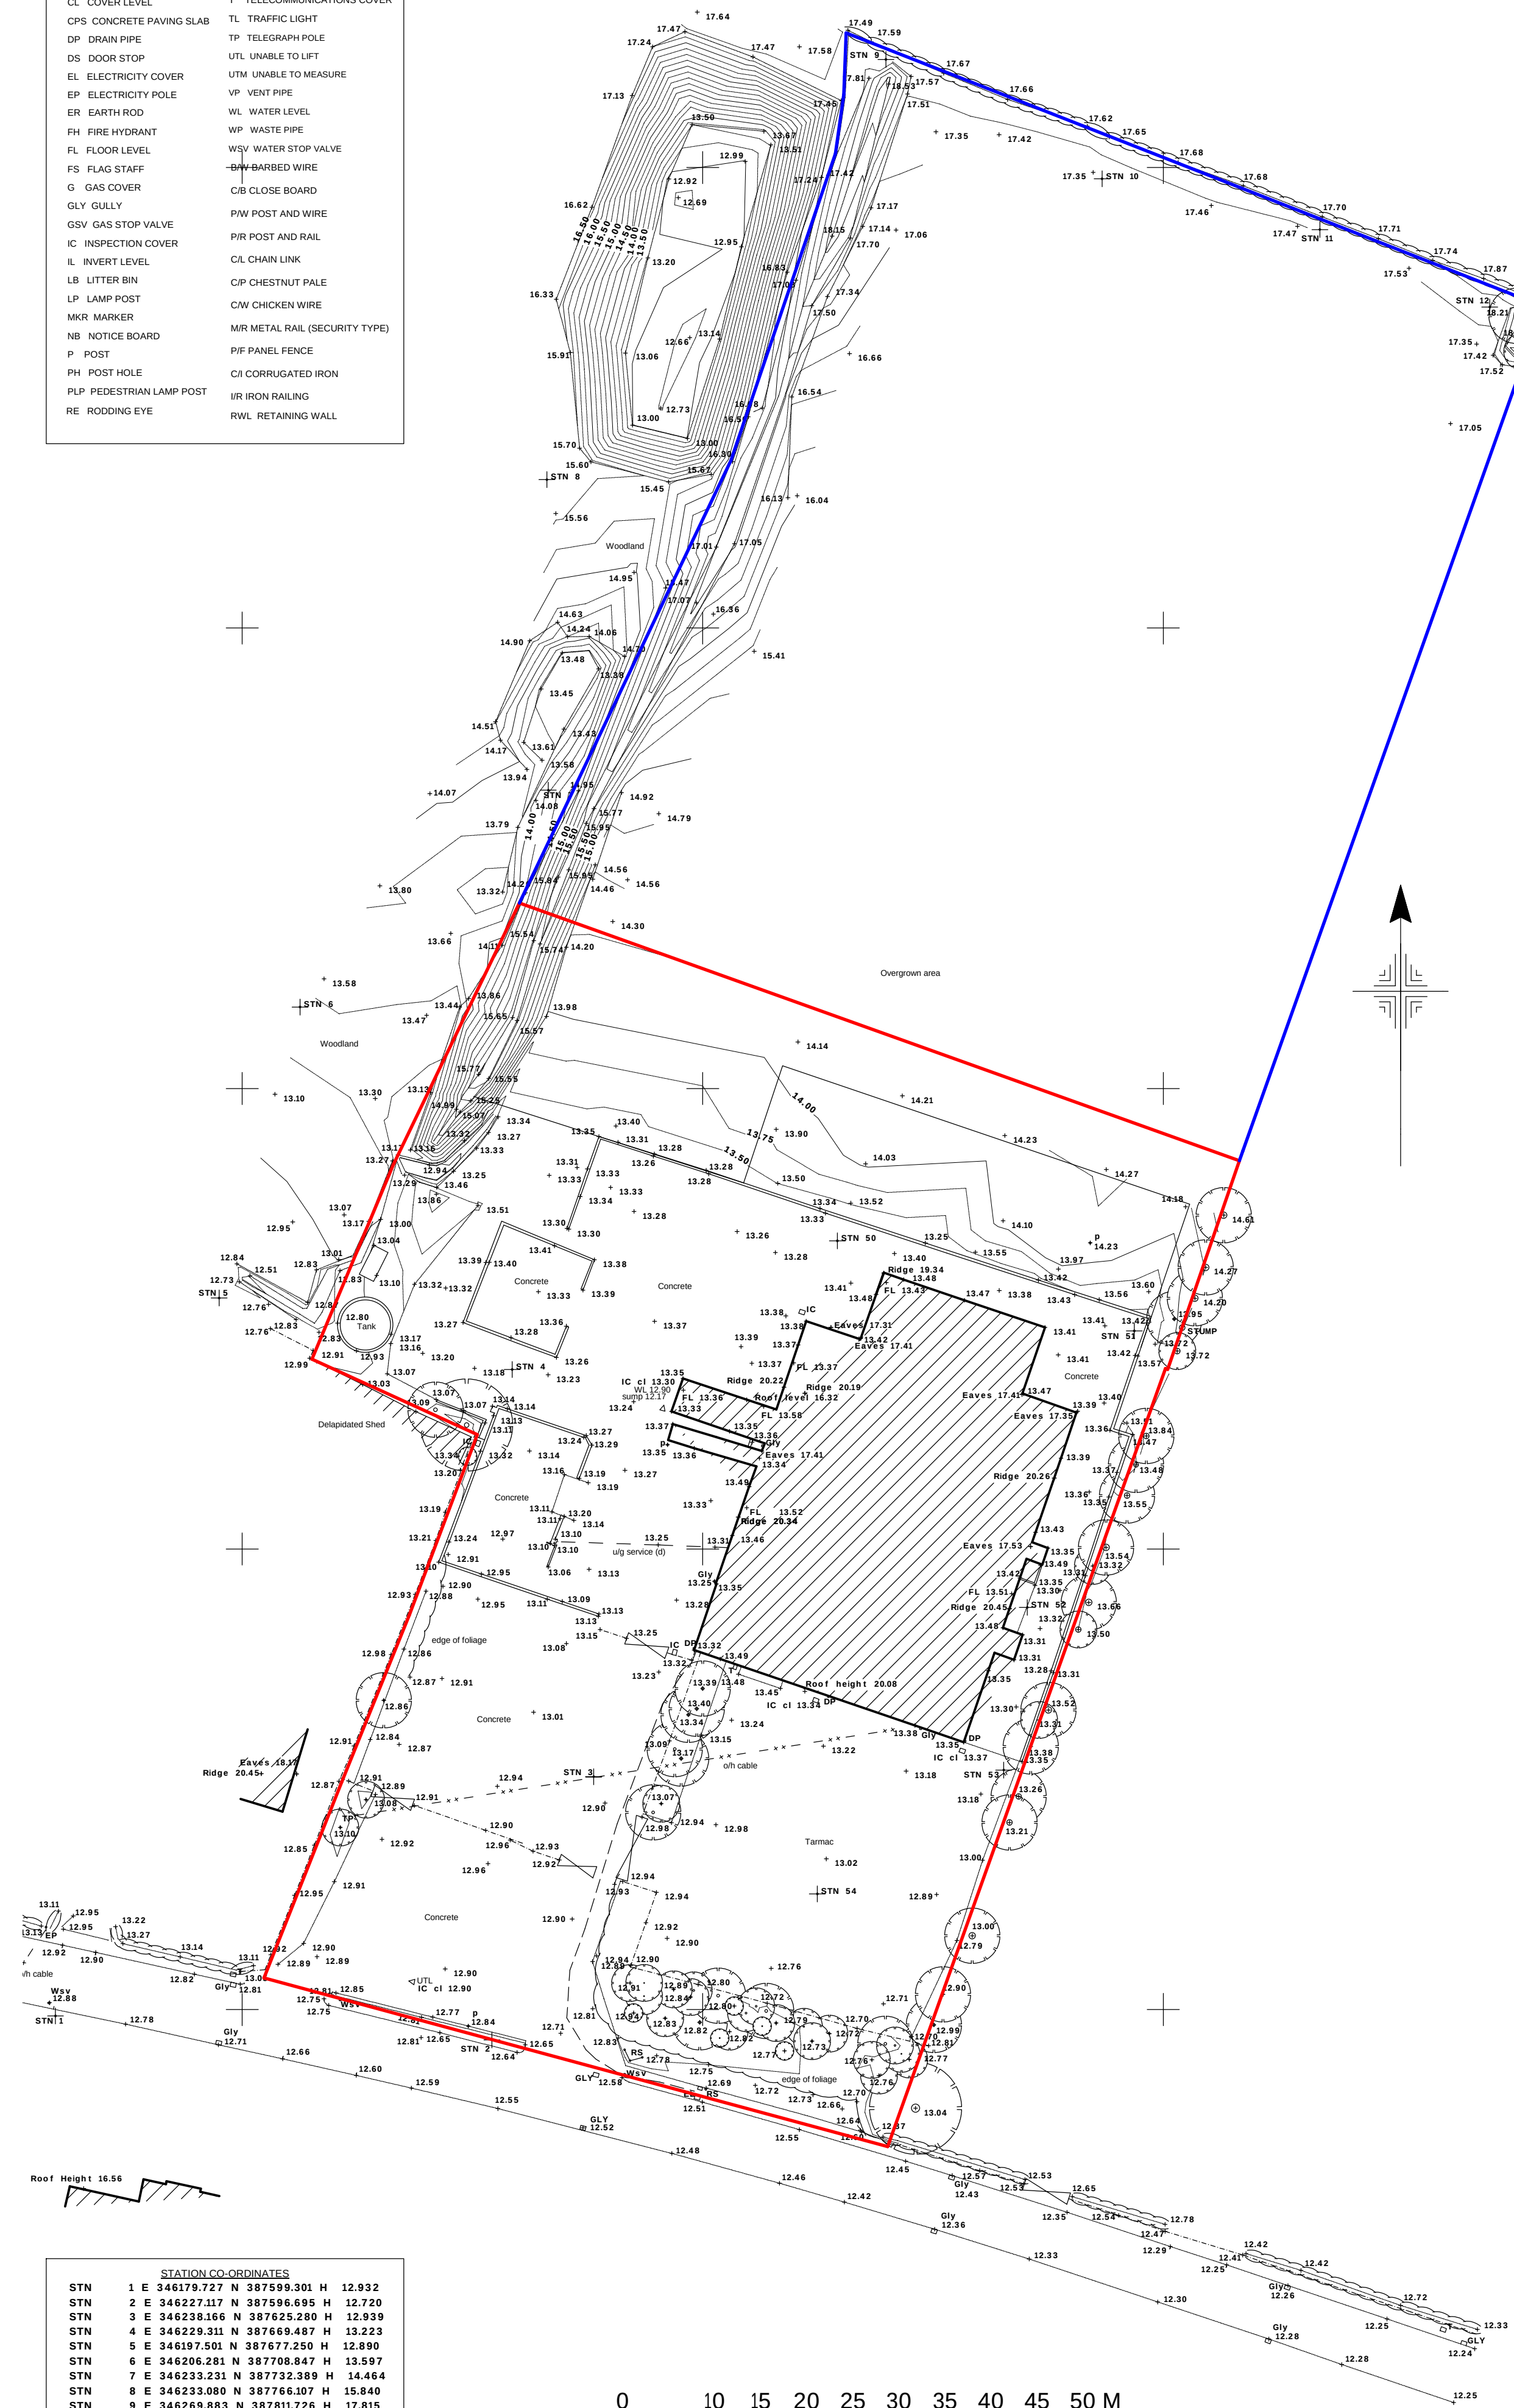

Notes

©This drawing is copyright of Condy and Lofthouse Ltd. and may not be reproduced in any way without their specific permission.

All dimensions are to be checked on site. Work to figured dimensions only. Any queries please contact condy lofthouse architects.

Materials Prohibited

- a) All materials prohibited from use, except where used in accordance with ‘Good Practice in the Construction of Structural Materials’ (March 2011)’ or unless required by the Contract.
- a) high alumina cement in the structural elements;
- b) wood wool slabs in permanent formwork to concrete;
- c) calcium chloride admixtures for use in reinforced concrete
- d) asbestos or asbestos-containing products, as defined in the ‘Control of Asbestos at Work Regulations’, as amended 2012 or any other statutory modification or re-enactment thereof;

e) Any naturally occurring or man made mineral fibres (for example rock-wool or slag wool) with a thickness of 3 microns or less and a length of 20 microns or less, unless they are appropriately sealed to prevent migration of fibres;

f) aggregates for use in reinforced concrete which do not comply with:

SIS EN 12620 2002 Properties of aggregates intended in concrete
SIS EN 12620 2007 Properties of aggregates intended in concrete
SIS EN 12620 2009 Properties of aggregates used in mortar.
SIS EN 3055 (Parts A & B) properties of lightweight aggregates.

Guidance on avoiding alkal-silica reaction and limitations on alkali content in BRE Digest 308 (2004)) & Concrete Society Technical Report S0 (1999);

g) lead, lead paint or any other materials containing lead which may be ingested, absorbed or breathed in when present in dust or fumes;
(Note: all fittings also containing lead are specifically regulated in drinking water pipework by any relevant statutory requirement or have lead flashings or other lead roof coverings are specifically provided for in the Contract).

h) urea formaldehyde foam or materials which may release formaldehyde in quantities which may be hazardous with reference to the limits set by the Health and Safety Executive.

i) alkali silicate bricks or tiles;

- j) vermiculate unless it is established as being fibre-free/calcium silicate bricks or tiles;
- k) any products containing cadmium referred to in Statutory Instrument SI 2006/321 Controls on dangerous substances and preparations Regulations 2006. Reference should also be made to HSE DSG99: Cadmium and you¹.
- m) non galvanised mild steel structural fixings for building elements particularly susceptible to erosion;
- n) concrete used in circumstances where it is susceptible to alkali silica reaction;
- o) materials containing chlorofluorocarbons (CFC’s).
- p) solvent based paints wherever water based paints are unsuitable for availability;
- q) any new material introduced in accordance with statutory requirements, British Standards, Code of Practice and good practice at the date of incorporation of the relevant materials into the Works or the specifications thereafter.

Drawing received produced by:

BARRY LOWE SURVEYS LTD
3 YEOMANRY ROAD
BATTLEFIELD ENTERPRISE PARK
SHREWSBURY
SHROPSHIRE SY1 3EH
TEL/FAX 01743 443388

A	Amended to suit planning comment	Aug 2022
---	----------------------------------	----------

x First Issue May 2022



condylofthouse
architects

Client
G D B Property Investments Ltd

Project
Land at Woodend, Netherley Road,
Tarbock Green, Prescott L35 1OE

Title
Existing Site plan and Topographical Survey

Scale	Date	Drawn By
1:500@A2	Nov 2014	BLS

Drawing No	Revision
19-112-11	A

FOR APPROVAL

Unit 17 Connect Business Village
24 Derby Road
Liverpool L5 9PR

0151 207 4371
info@condylofthouse.co.uk
www.condylofthouse.co.uk