

- Materials Prohibited
- Materials prohibited from use, except where used in accordance with 'Good Practice in the Selection of Construction Materials (March 2011)' or unless required by the Contract
- a) high alumina cement in the structural elements;
 - b) wood wool slabs in permanent formwork to concrete;
 - c) calcium chloride admixtures for use in reinforced concrete;
 - d) asbestos or asbestos-containing products, as defined in the 'Control of Asbestos at Work Regulations, as amended 2012 or any other statutory modification or re-enactment thereof;
 - e) any naturally occurring or man made mineral fibres (for example, rock-wool or slag wool) with a thickness of 3 microns or less and a length of 200 microns or less, unless they are appropriately sealed to prevent migration of fibres;
 - f) aggregates for use in reinforced concrete which do not comply with:
 - 'BS EN 12620:2002: properties of aggregates used in concrete'
 - 'BS EN 1339:2002: Properties of aggregates used in mortar'
 - 'BS EN 13055 (Parts 1 & 2): properties of lightweight aggregates'
 - g) 'Guidance on avoiding alkali-silica reaction and limitations on alkali content in BRE Digest 330 (2004)' & 'Concrete Society Technical Report 30 (1999)';
 - h) lead, lead paint or any other materials containing lead which may be ingested, inhaled or absorbed, except where copper alloy fittings also containing lead are specifically required in drinking water pipework by any relevant statutory requirement or where lead flashings or other lead roof coverings are specifically provided for in the Contract;
 - i) urea formaldehyde foam or materials which may release formaldehyde in quantities which may be hazardous with reference to the limits set by the Health and Safety Executive;
 - j) calcium silicate bricks or tiles;
 - k) vermiculite unless it is established as being fibre-free; calcium silicate bricks or tiles;
 - l) any products containing cadmium referred to in Statutory Instrument SI 2006/331: Controls on dangerous substances and preparations Regulations 2006'. Reference should also be made to 'HSE IDG6391: Cadmium and you';
 - m) any new timber treated with pentachlorophenol;
 - n) non galvanised mild steel structural fixings for building elements particularly susceptible to erosion;
 - o) concrete used in circumstances where it is susceptible to alkali/silica reaction;
 - p) materials containing chlorofluorocarbons (CFC's);
 - q) solvent based paints except where water based paints are unsuitable for unavailable;
 - r) any new materials not in accordance with statutory requirements, British Standards, Codes of Practice and good building practice current at the date of incorporation of the relevant materials into the Works or the specifications thereof.

Site Area - red line 8947m²

- Existing Building footprint : 1401m²
- Existing tank area : 28m²
- Existing Hardstanding : 5502m²
- Existing Soft landscaping : 1004m²
- Existing Hardstanding with overgrowth over : 1012m²

Drawing received produced by:

BARRY LOWE SURVEYS LTD
3 YEOMANRY ROAD
BATTLEFIELD ENTERPRISE PARK
SHREWSBURY
SHROPSHIRE SY1 3EH
TEL/FAX 01743 443388

A Amended to suit planning comment Aug 2022

x First Issue May 2022

condyllofthouse
architects

Client
G D B Property Investments Ltd

Project
Land at Woodend, Netherley Road,
Tarbock Green, Prescot L35 1QE

Title Existing Site Plan and Topographical Survey with Existing Areas


Scale 1:500@A2 Date April 2022 Drawn By DB

Drawing No 19-112-12 Revision A

FOR APPROVAL

Unit 17 Connect Business Village
24 Derby Road
Liverpool L5 9PR

0151 207 4371
info@condyllofthouse.co.uk
www.condyllofthouse.co.uk

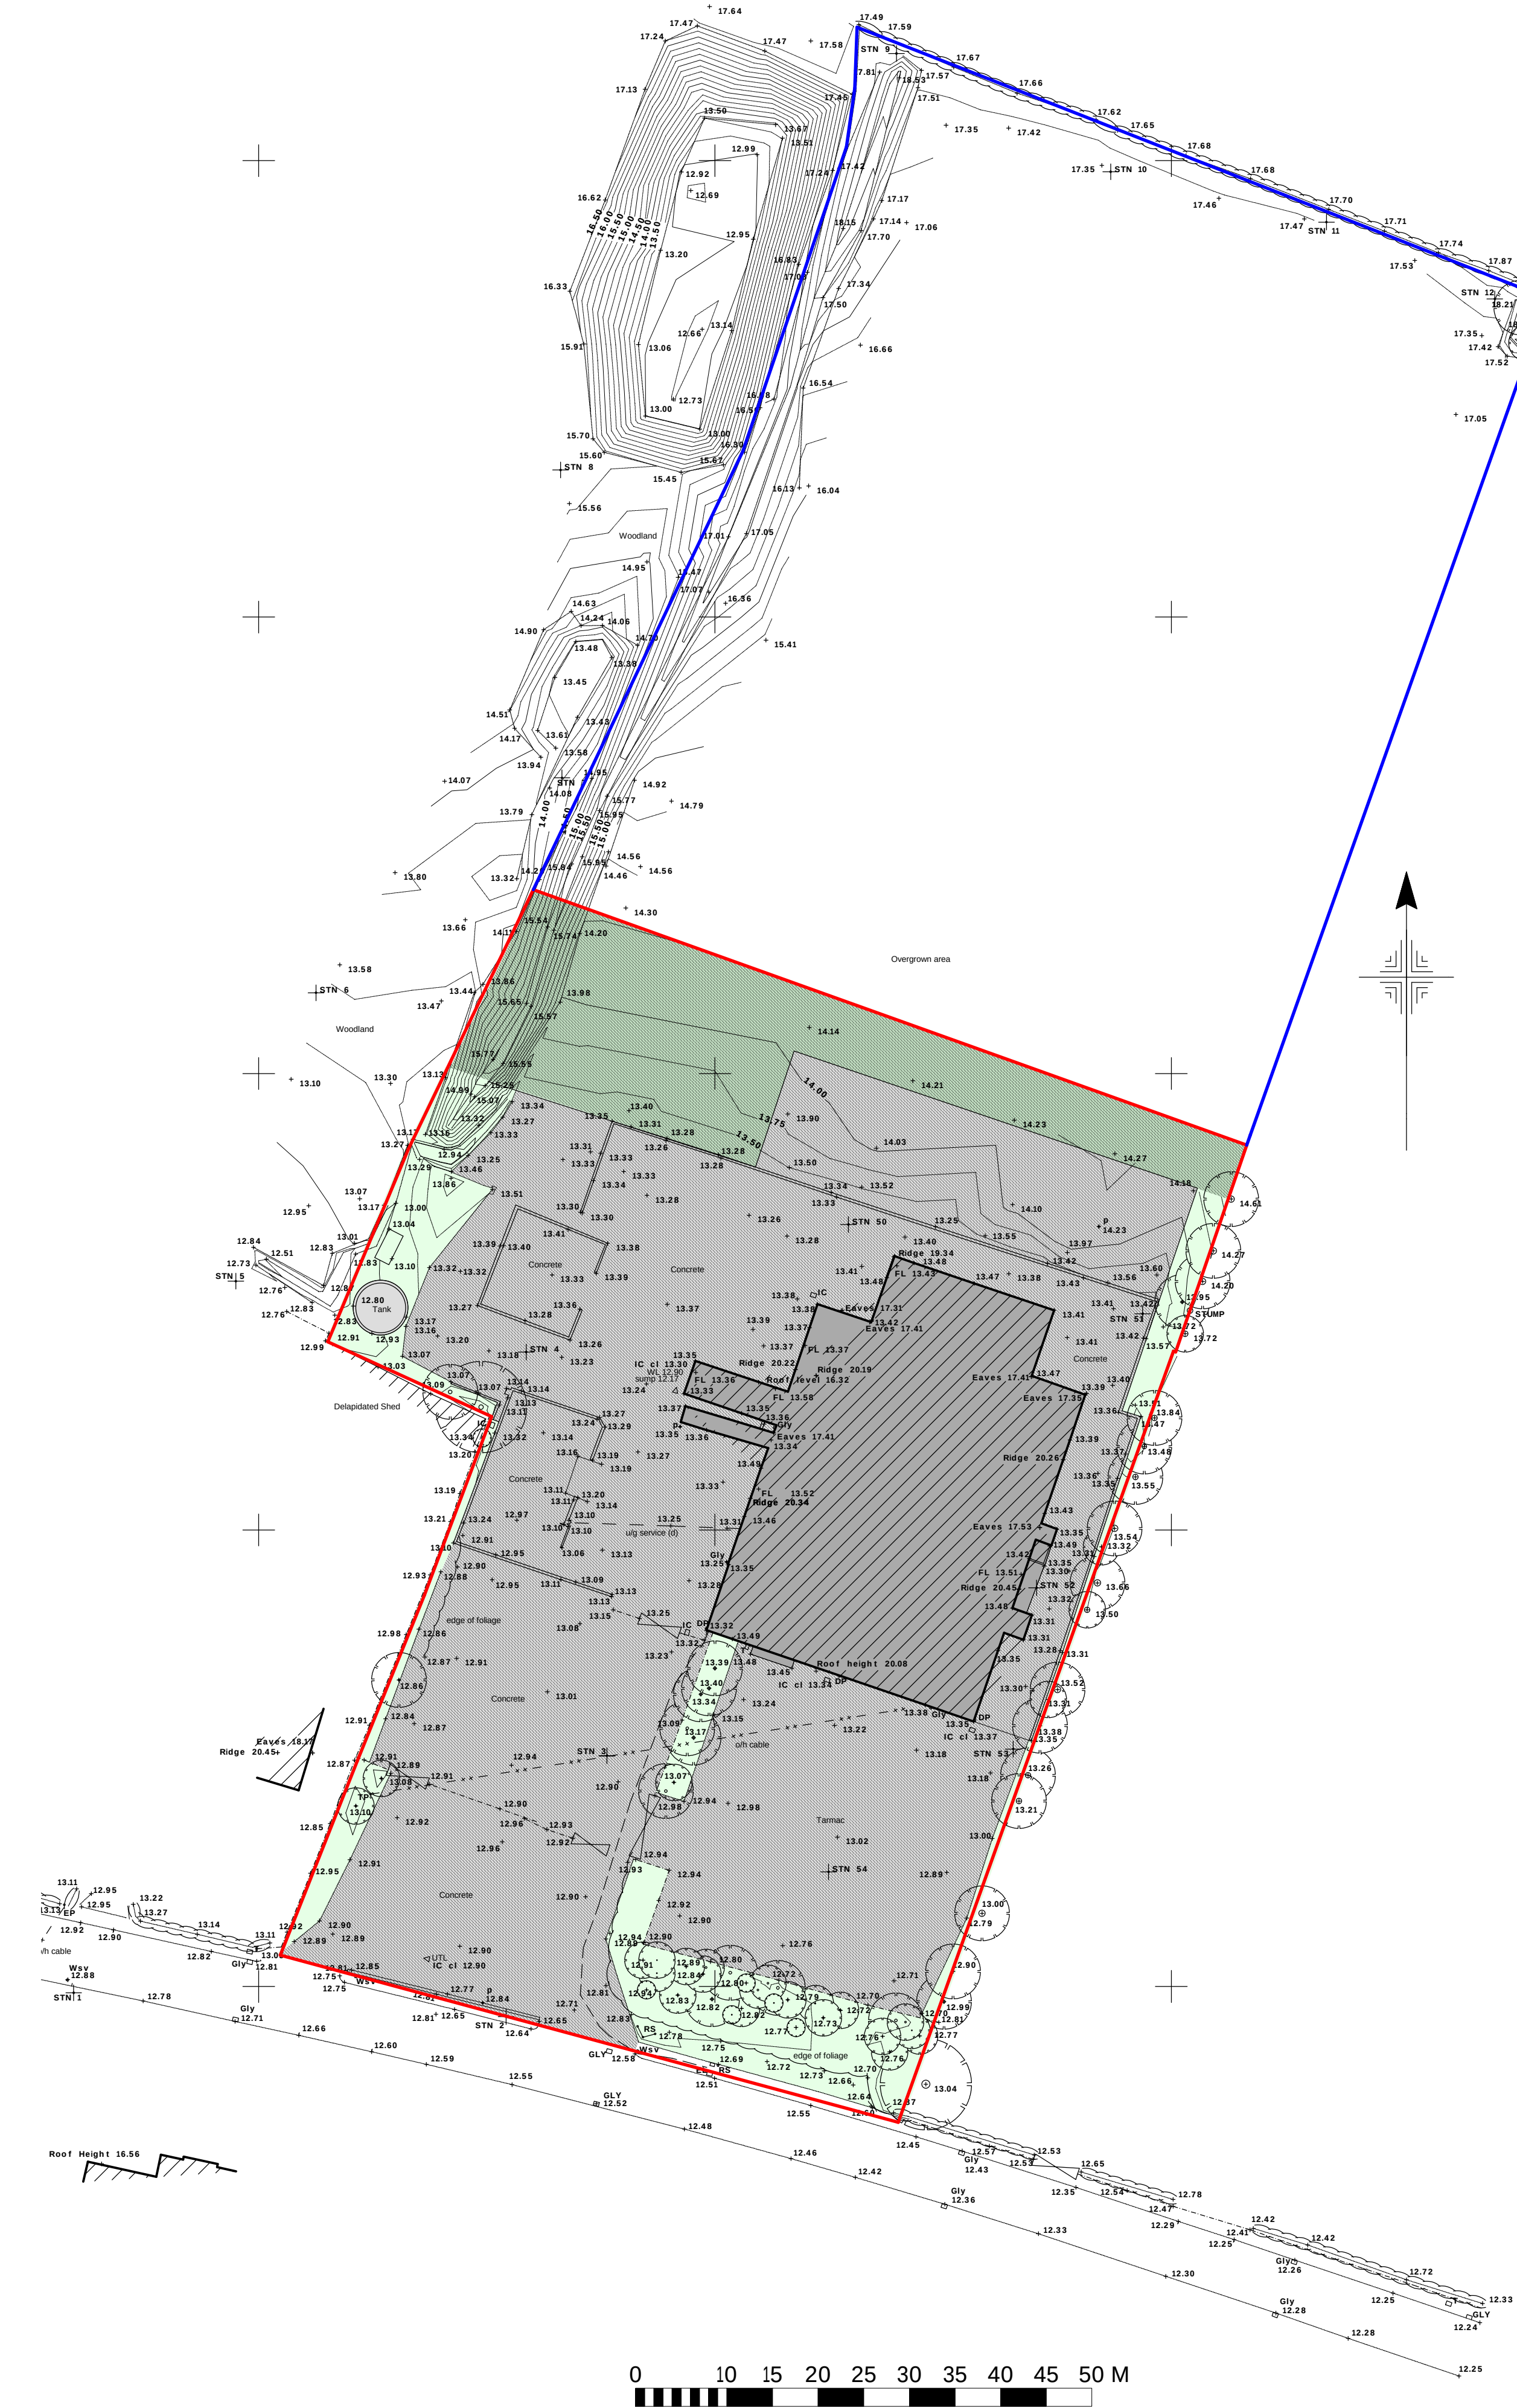

- Materials Prohibited
- Materials prohibited from use, except where used in accordance with 'Good Practice in the Selection of Construction Materials (March 2011)' or unless required by the Contract
- a) high alumina cement in the structural elements;
 - b) wood wool slabs in permanent formwork to concrete;
 - c) calcium chloride admixtures for use in reinforced concrete;
 - d) asbestos or asbestos-containing products, as defined in the 'Control of Asbestos at Work Regulations, as amended 2012 or any other statutory modification or re-enactment thereof;
 - e) any naturally occurring or man made mineral fibres (for example, rock-wool or slag wool) with a thickness of 3 microns or less and a length of 200 microns or less, unless they are appropriately sealed to prevent migration of fibres;
 - f) aggregates for use in reinforced concrete which do not comply with:
 - 'BS EN 12620:2002: properties of aggregates used in concrete'
 - 'BS EN 1339:2002: Properties of aggregates used in mortar'
 - 'BS EN 13055 (Parts 1 & 2): properties of lightweight aggregates'
 - g) 'Guidance on avoiding alkali-silica reaction and limitations on alkali content in BRE Digest 330 (2004)' & 'Concrete Society Technical Report 30 (1999)';
 - h) lead, lead paint or any other materials containing lead which may be ingested, inhaled or absorbed, except where copper alloy fittings also containing lead are specifically required in drinking water pipework by any relevant statutory requirement or where lead flashings or other lead roof coverings are specifically provided for in the Contract;
 - i) urea formaldehyde foam or materials which may release formaldehyde in quantities which may be hazardous with reference to the limits set by the Health and Safety Executive;
 - j) calcium silicate bricks or tiles;
 - k) vermiculite unless it is established as being fibre-free; calcium silicate bricks or tiles;
 - l) any products containing cadmium referred to in Statutory Instrument SI 2006/331: Controls on dangerous substances and preparations Regulations 2006. Reference should also be made to 'HSE IDG6391: Cadmium and you';
 - m) any new timber treated with pentachlorophenol;
 - n) non galvanised mild steel structural fixings for building elements particularly susceptible to erosion;
 - o) concrete used in circumstances where it is susceptible to alkali/silica reaction;
 - p) materials containing chlorofluorocarbons (CFC's);
 - q) solvent based paints except where water based paints are unsuitable for unavailable;
 - r) any new materials not in accordance with statutory requirements, British Standards, Codes of Practice and good building practice current at the date of incorporation of the relevant materials into the Works or the specifications thereof.

Site Area - red line 8947m²

- Existing Building footprint : 1401m²
- Existing tank area : 28m²
- Existing Hardstanding : 5502m²
- Existing Soft landscaping : 1004m²
- Existing Hardstanding with overgrowth over : 1012m²

Drawing received produced by:

BARRY LOWE SURVEYS LTD
3 YEOMANRY ROAD
BATTLEFIELD ENTERPRISE PARK
SHREWSBURY
SHROPSHIRE SY1 3EH
TEL/FAX 01743 443388

A Amended to suit planning comment Aug 2022

x First Issue May 2022

condyllofthouse
architects

Client
G D B Property Investments Ltd

Project
Land at Woodend, Netherley Road,
Tarbock Green, Prescot L35 1QE

Title
Existing Topographical Survey with Existing Areas

Scale Date Drawn By
1:500@A2 April 2022 DB

Drawing No Revision
19-112-12 A

FOR APPROVAL

Unit 17 Connect Business Village
24 Derby Road
Liverpool L5 9PR

0151 207 4371
info@condyllofthouse.co.uk
www.condyllofthouse.co.uk

