


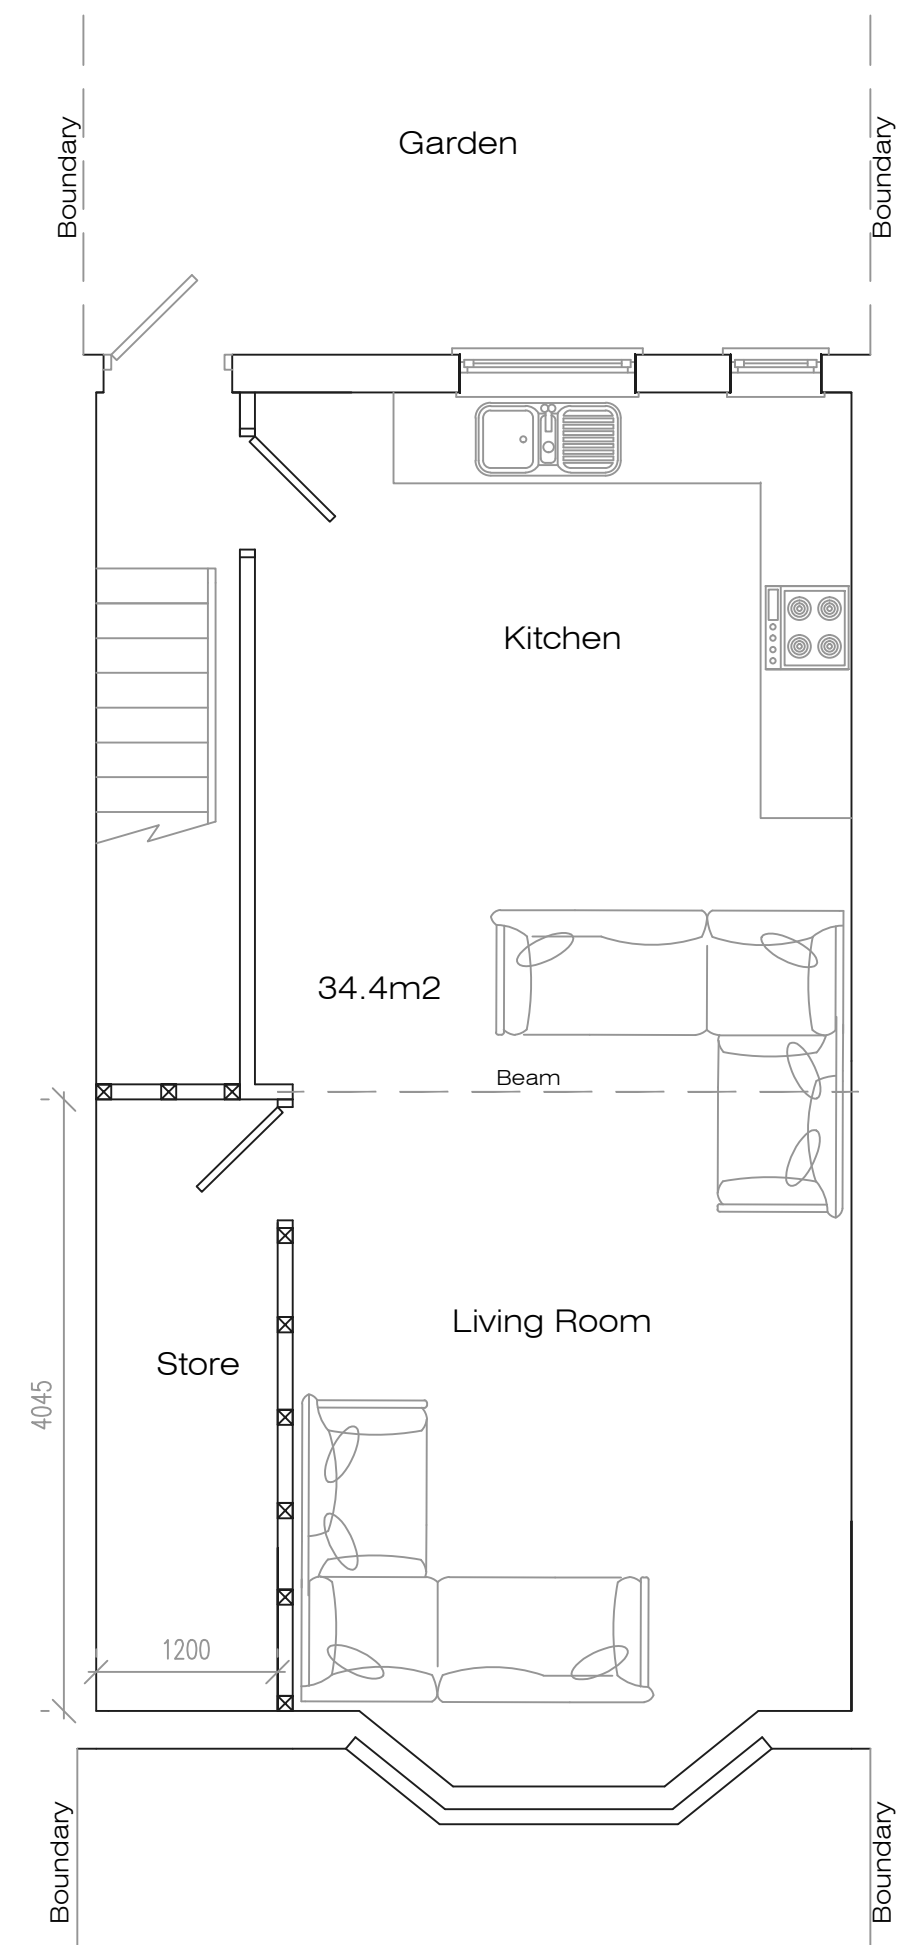


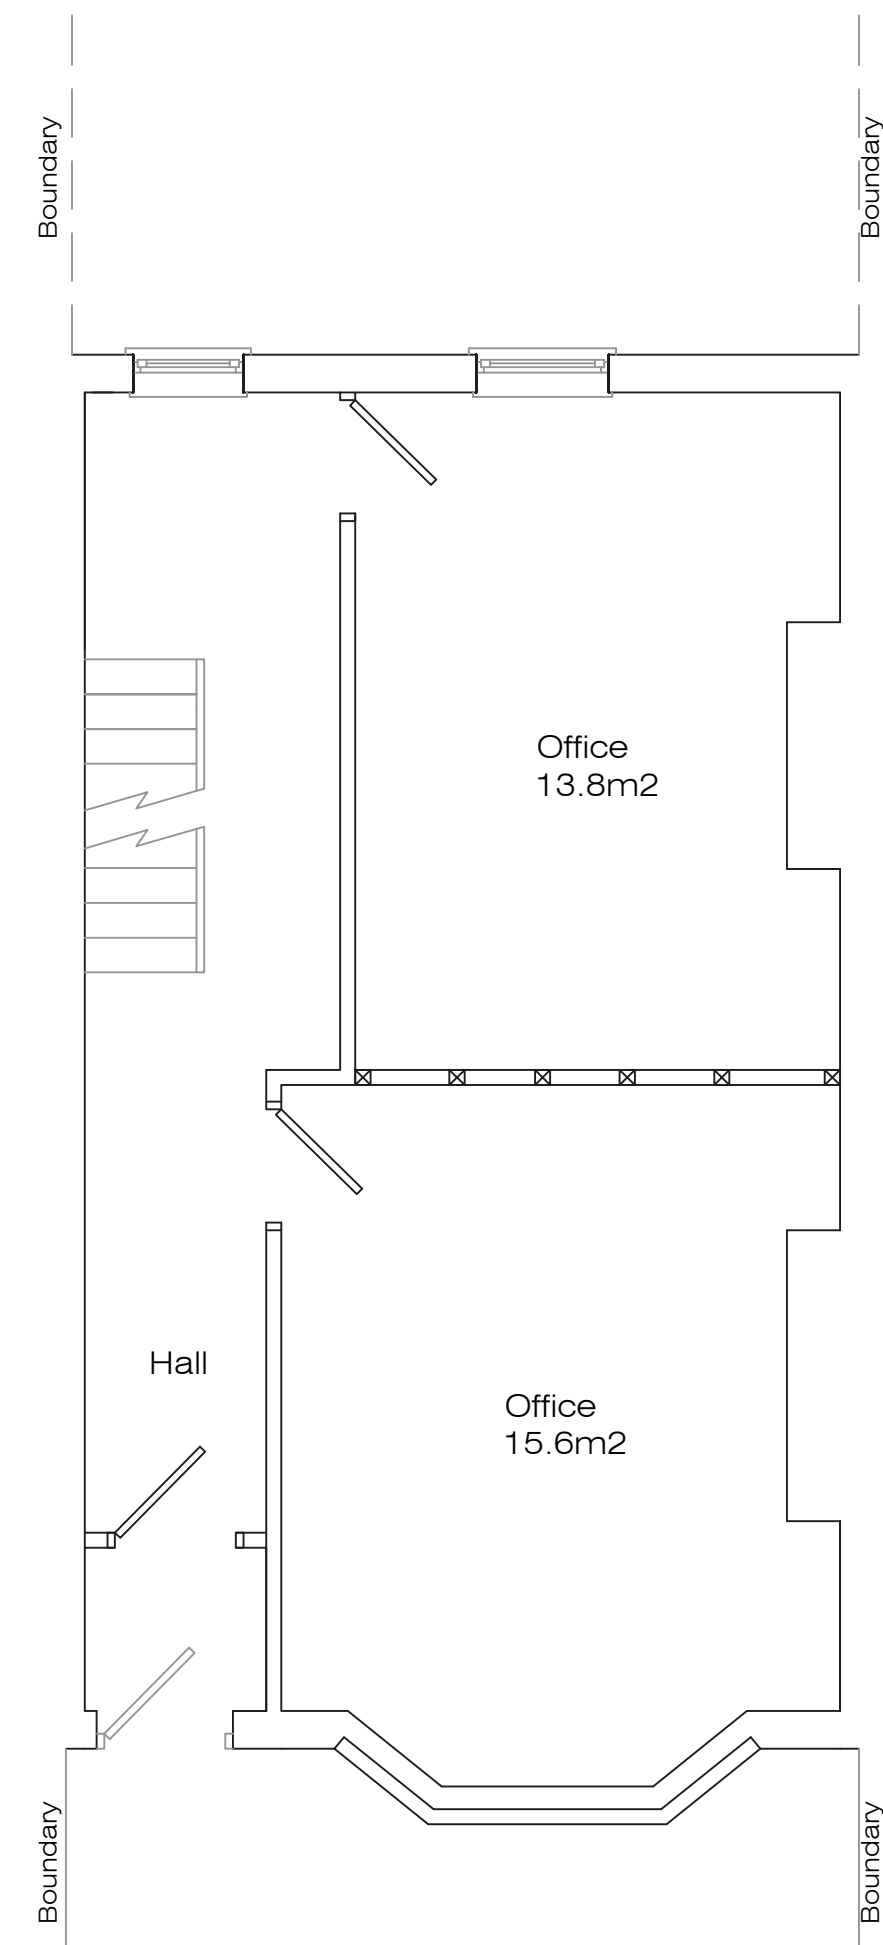


Proposed Basement Plan

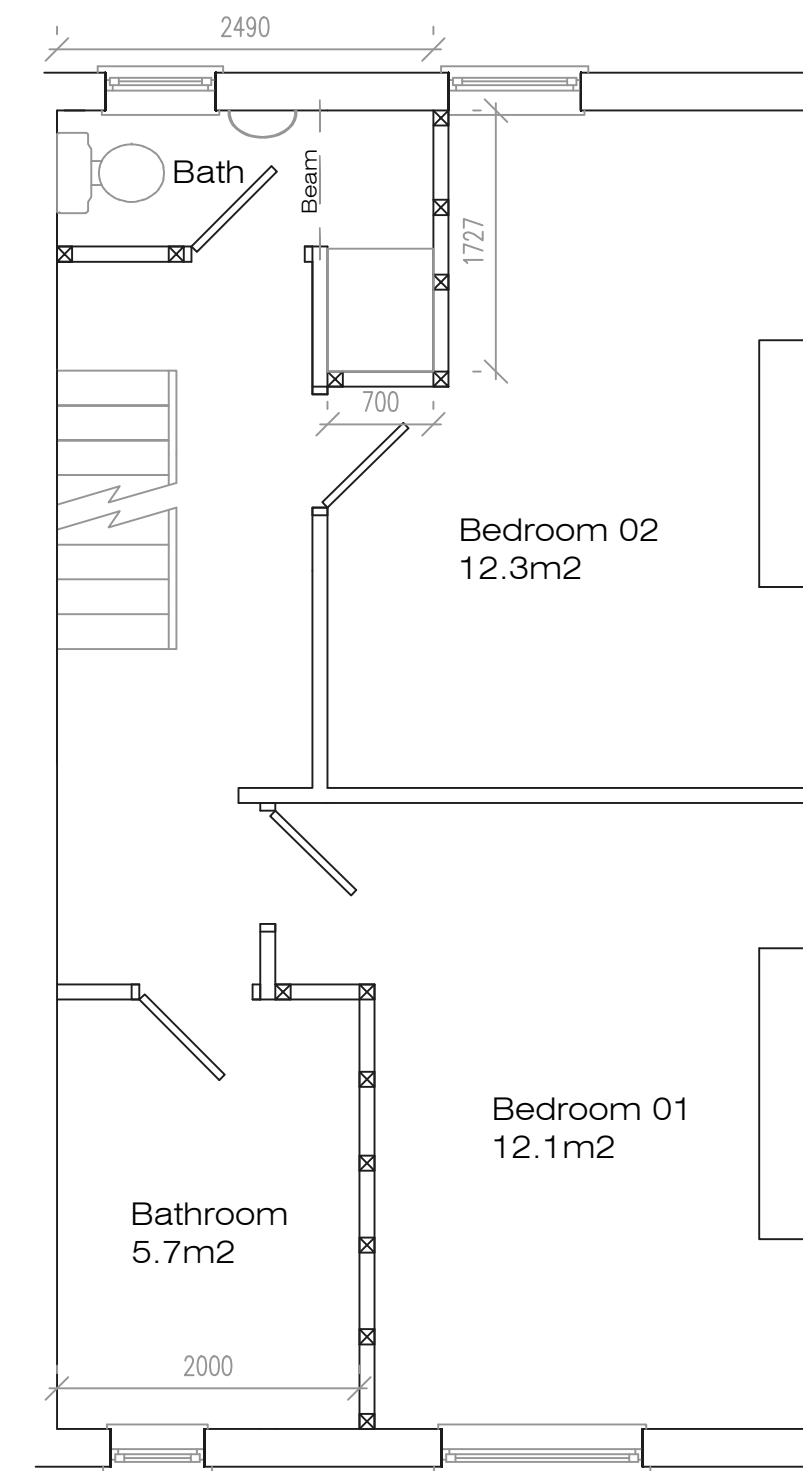

Proposed Ground Floor Plan

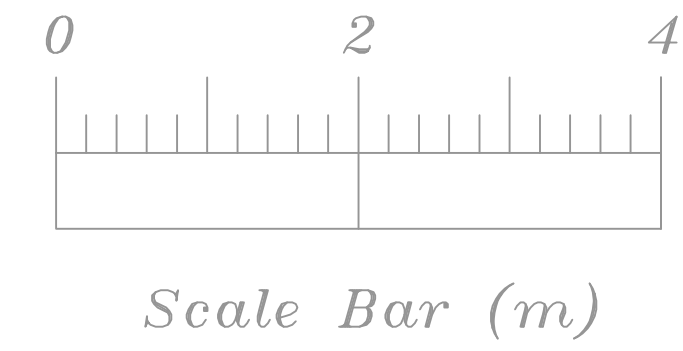

Proposed First Floor Plan

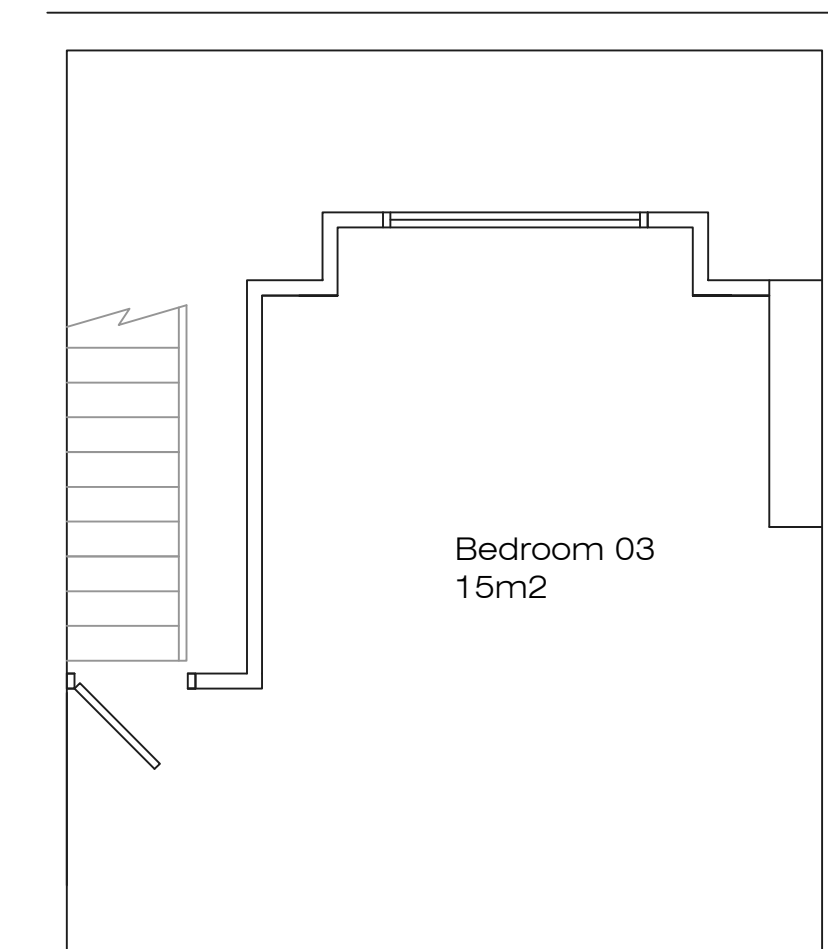

Proposed Second Floor Plan

Address			
9 Station Road, L34			
Job Title			
Internal alteration works to create childrens care home			
Drawing title			
Proposed Plans			
Chkd	Appvd	date	scale
		July '22	1:50 ● A1
Dwg No.			002