




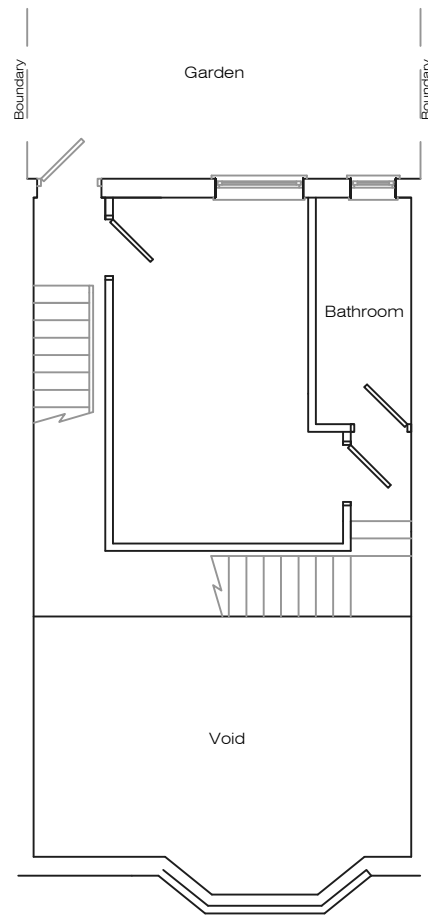


Existing Basement Plan

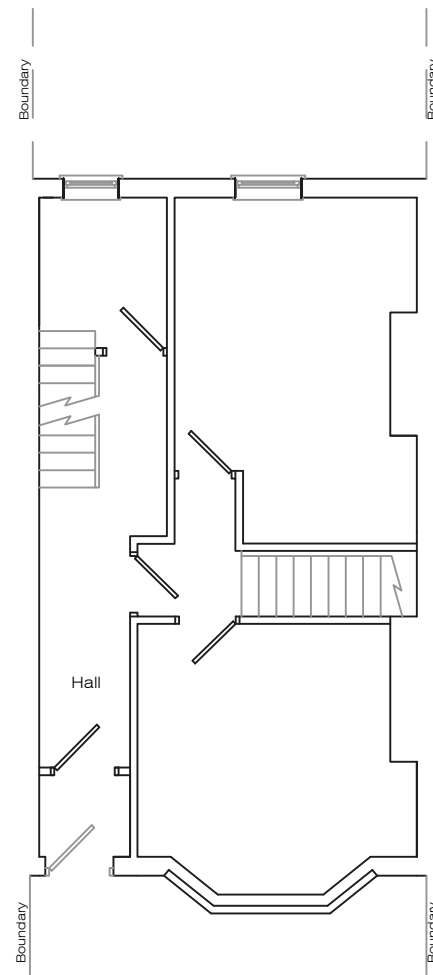


Existing Ground Floor Plan

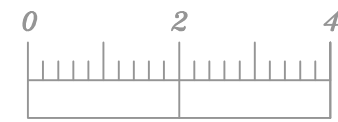

Scale Bar (m)

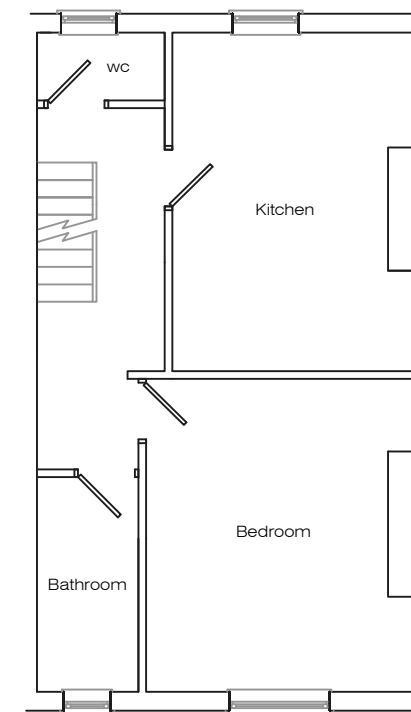

Existing First Floor Plan

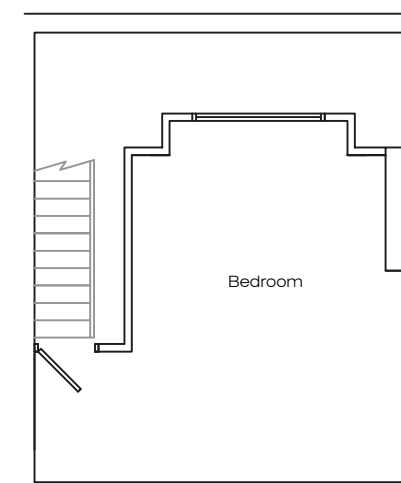

Existing Second Floor Plan

Address 9 Station Road, L34				
Job Title Internal alteration works to create childrens care home				
Drawing title Existing Plans				
Chkd	Appvd	date July '22	scale 1:100 @ A2	Dwg No. 001