



Existing Wall

Proposed Wall

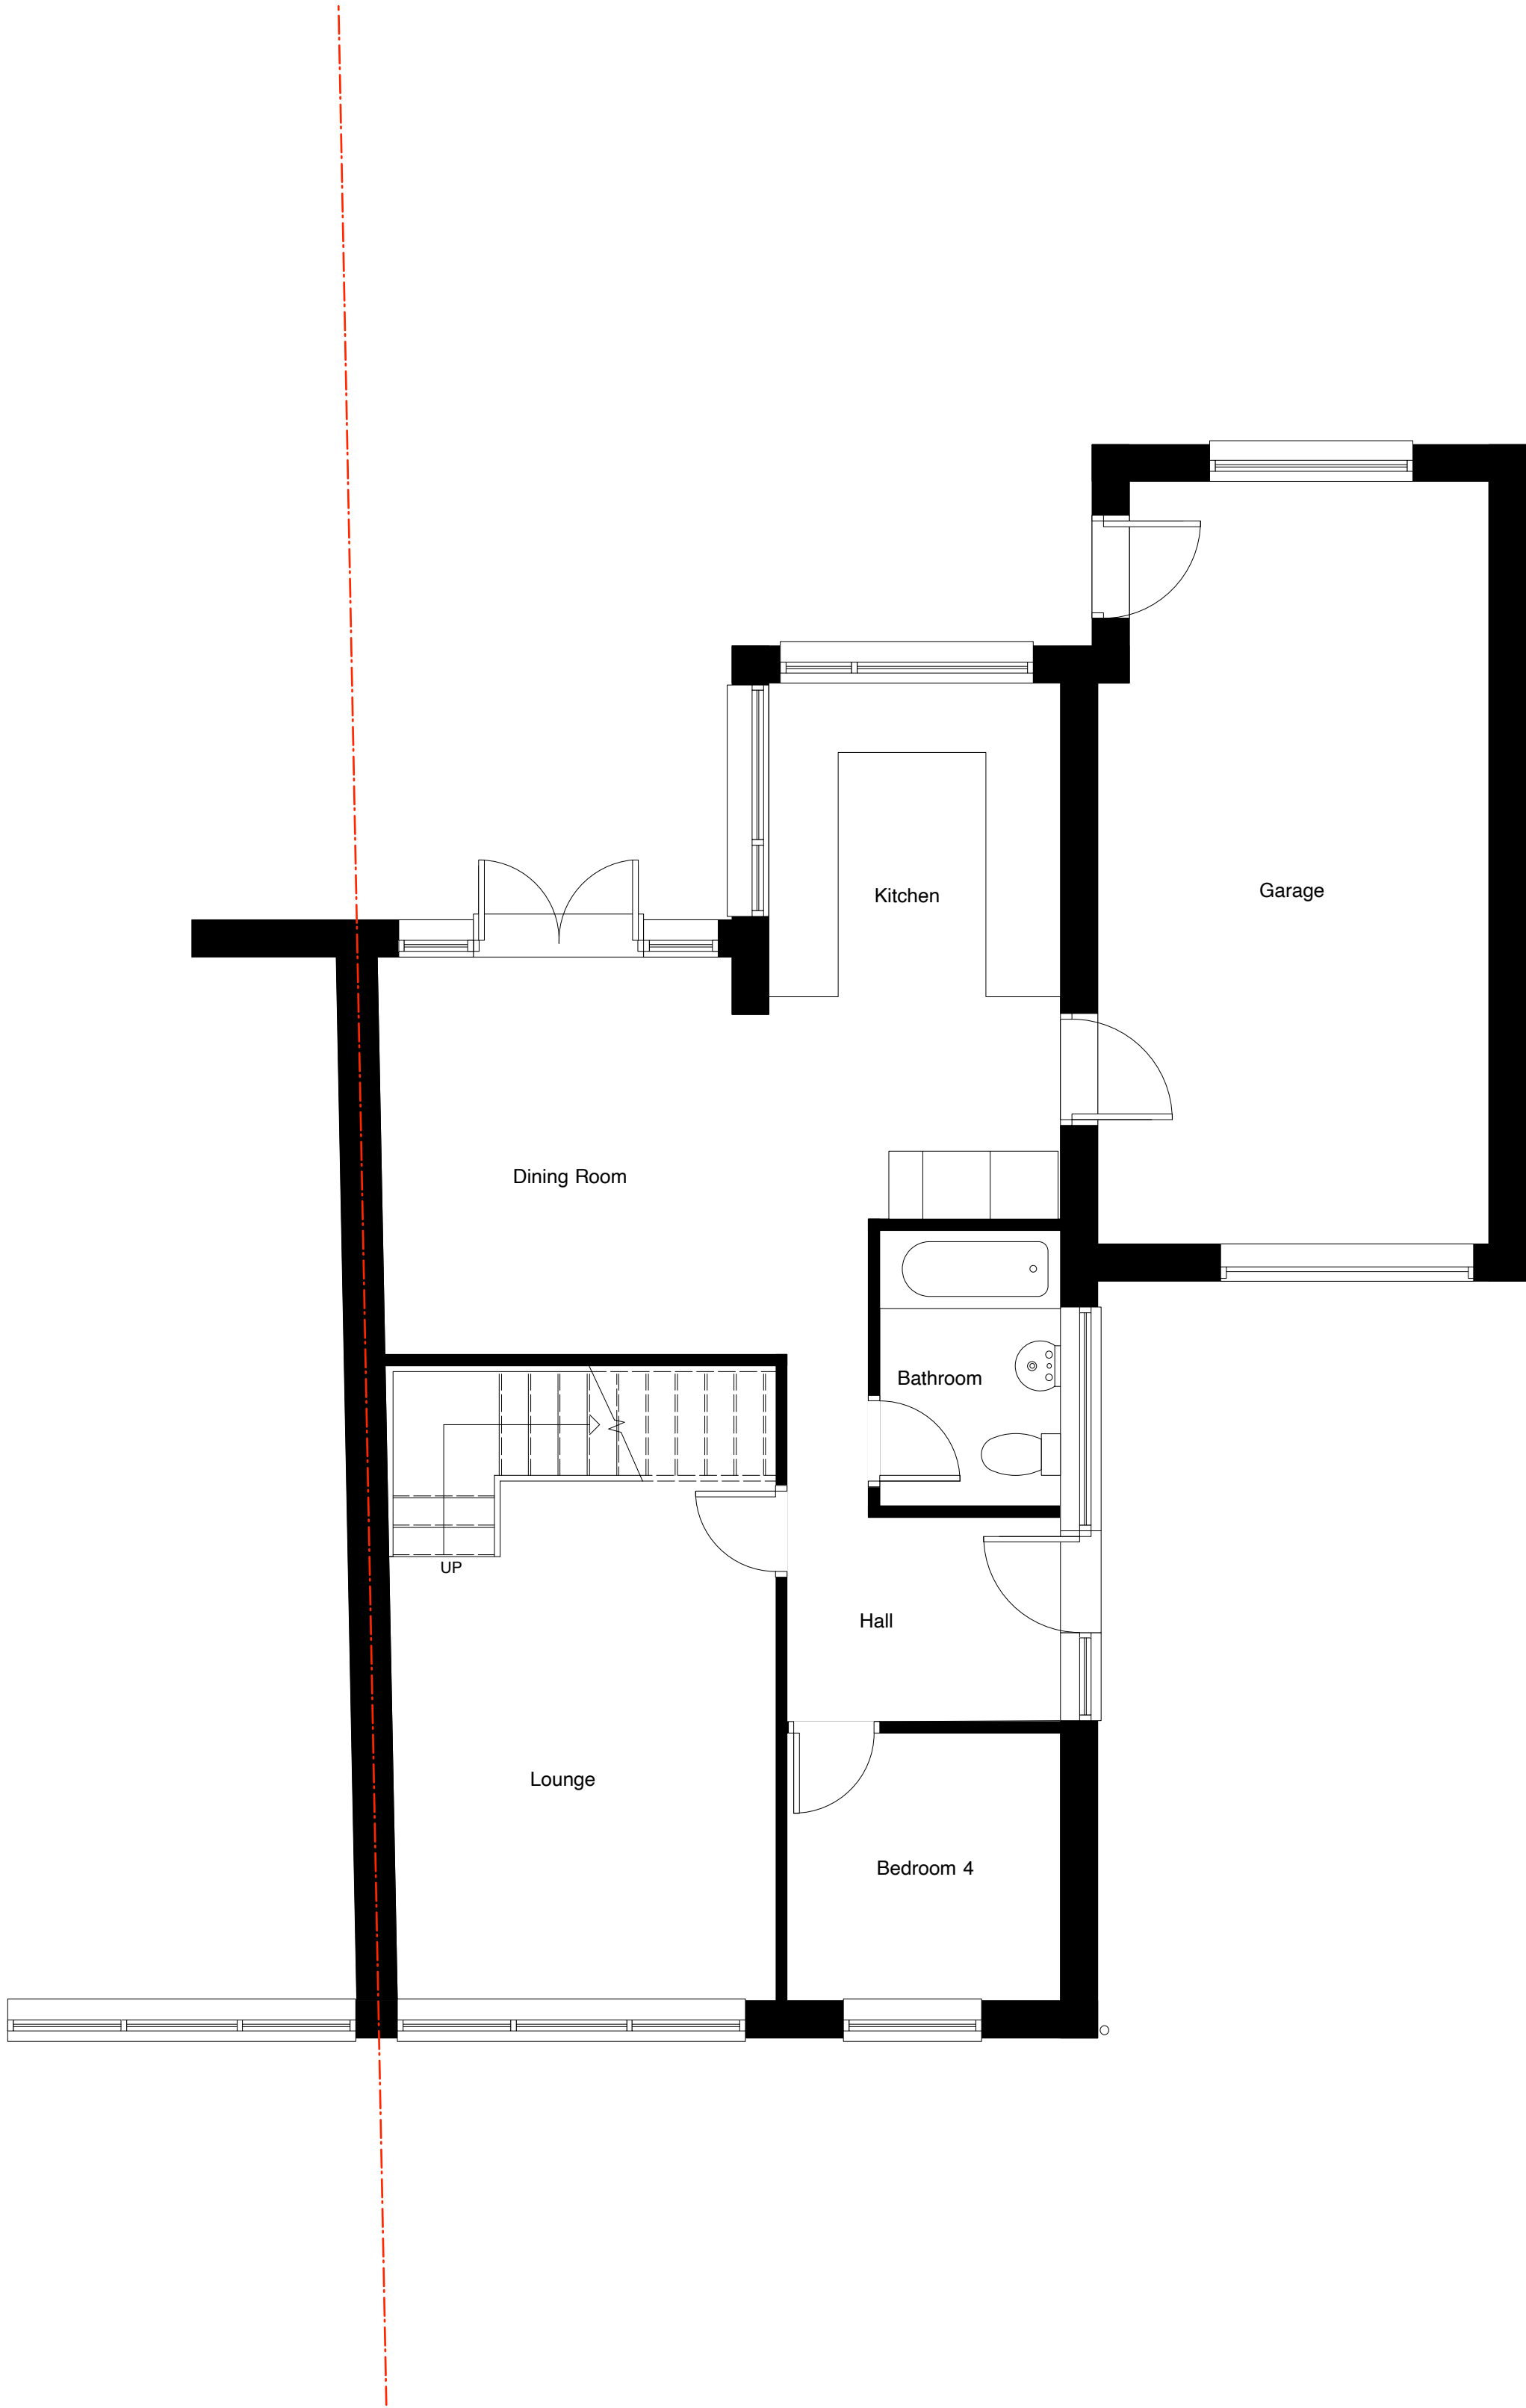


Existing Ground Floor Plan

Scale 1.50

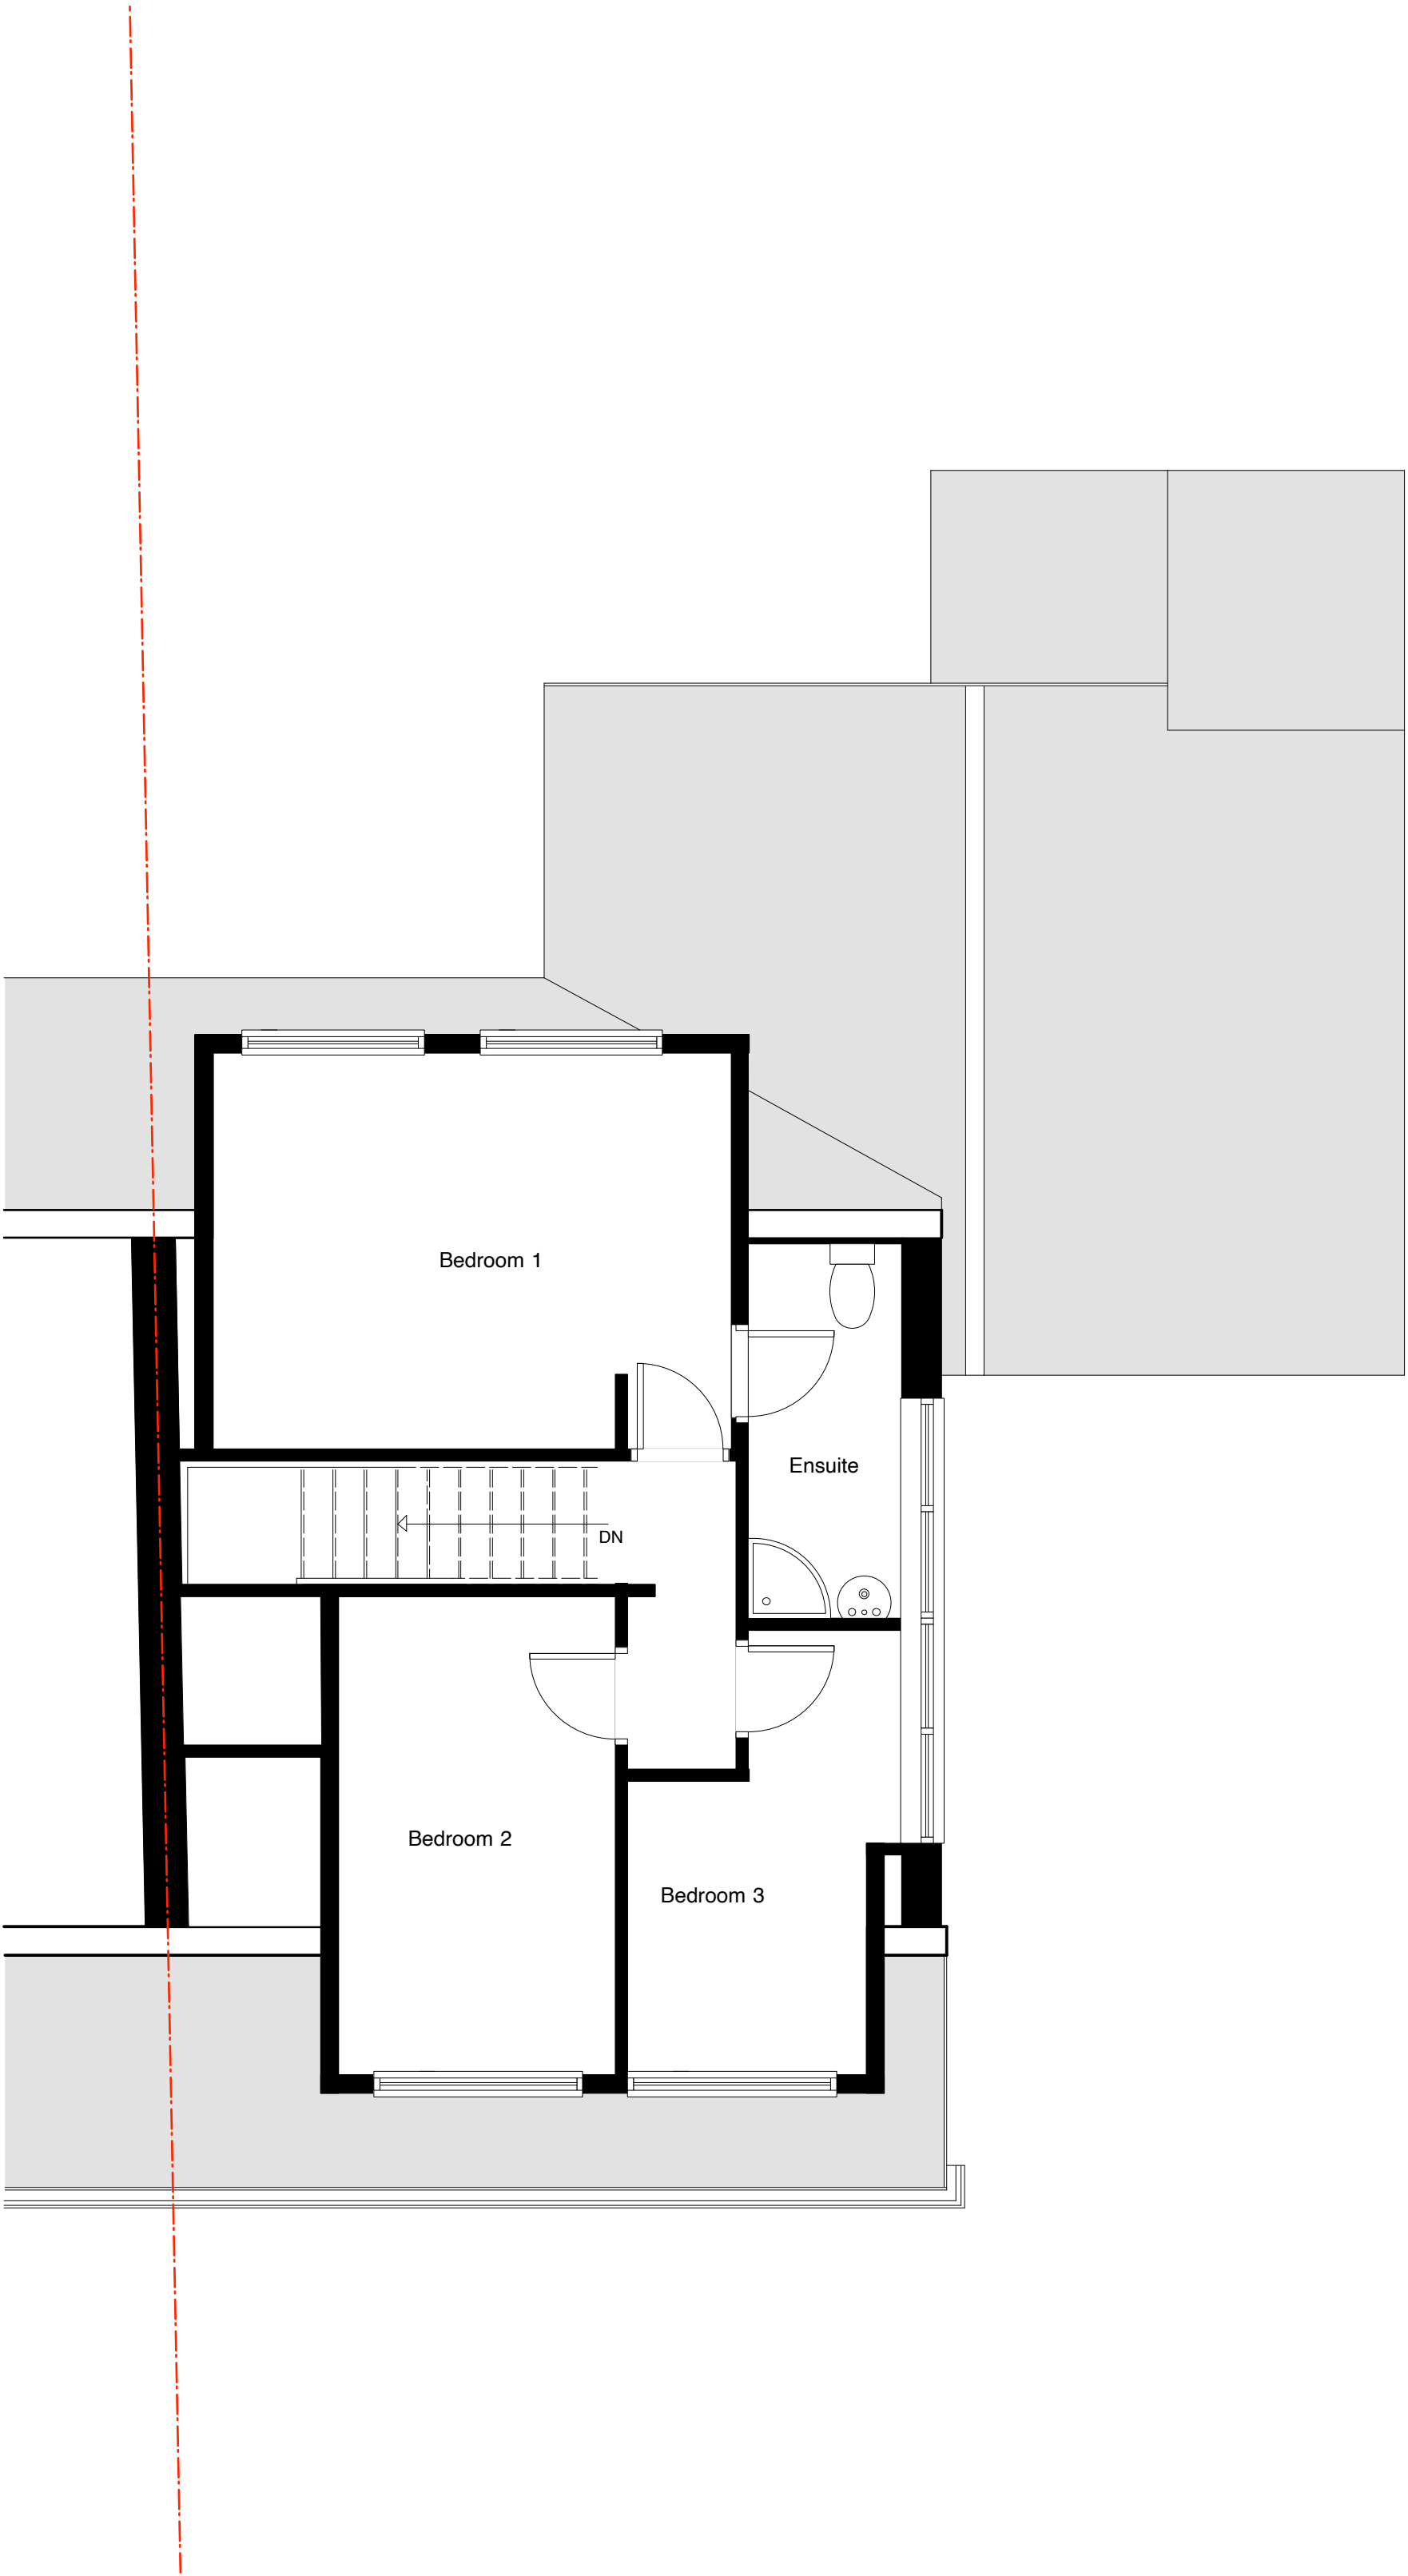

Existing First Floor Plan

Scale 1.50

 

Planning

Project Title:	Pitsmead Road
Client:	Mr W. Atkins
Drawing Number:	P272_301
Drawing Title:	Existing Floor Plans
Date:	03.12.20
Scale:	1:50 @ A1
Drawn by: SA	Checked by: LW