




Existing Gable Elevation
Scale 1.50

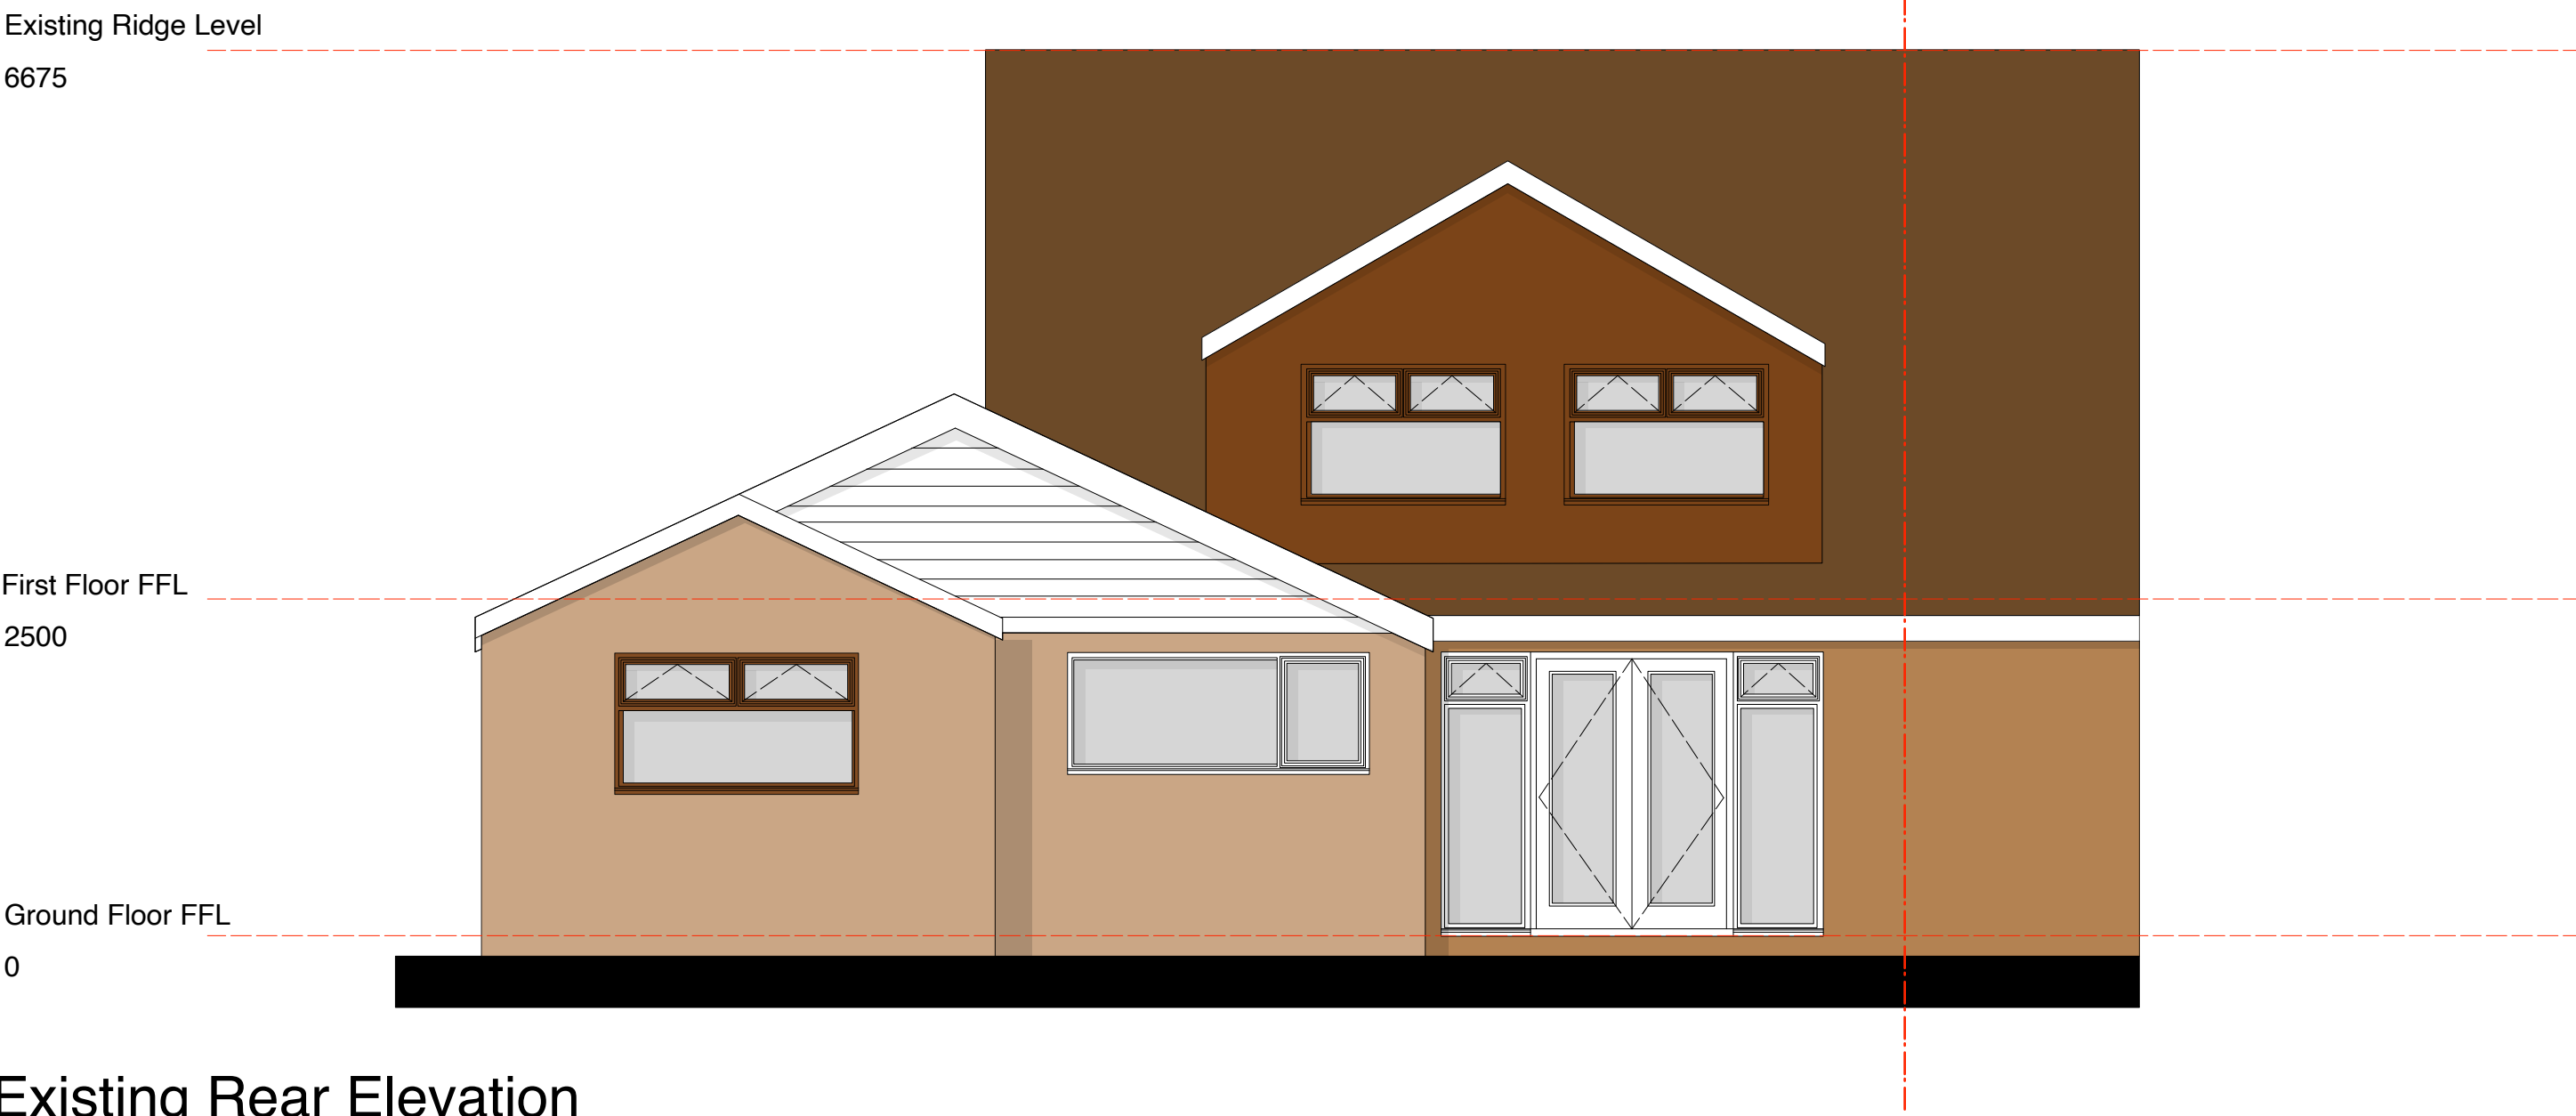

Existing Rear Elevation
Scale 1.50



Existing Rear Side Elevation
Scale 1.50



Existing Front Elevation
Scale 1.50

01234m

1:50

Planning

Project Title:

Pitsmead Road

Client:

Mr W. Atkins

Drawing Number:

P272_302

Drawing Title:

Existing Elevations

Date:

03.12.20

Scale:

1:50 @ A1

Drawn by:

SA

Checked by:

LW

LJ

LJ Architects Ltd

Office 2 | Cottage 5 | Clock Tower Park | Liverpool | L10 1LD

T: +44 (0)151 901 5150 | E: lee@lj-architects.co.uk | W: www.lj-architects.co.uk