



- Existing Wall
- Proposed Wall
- Demolished

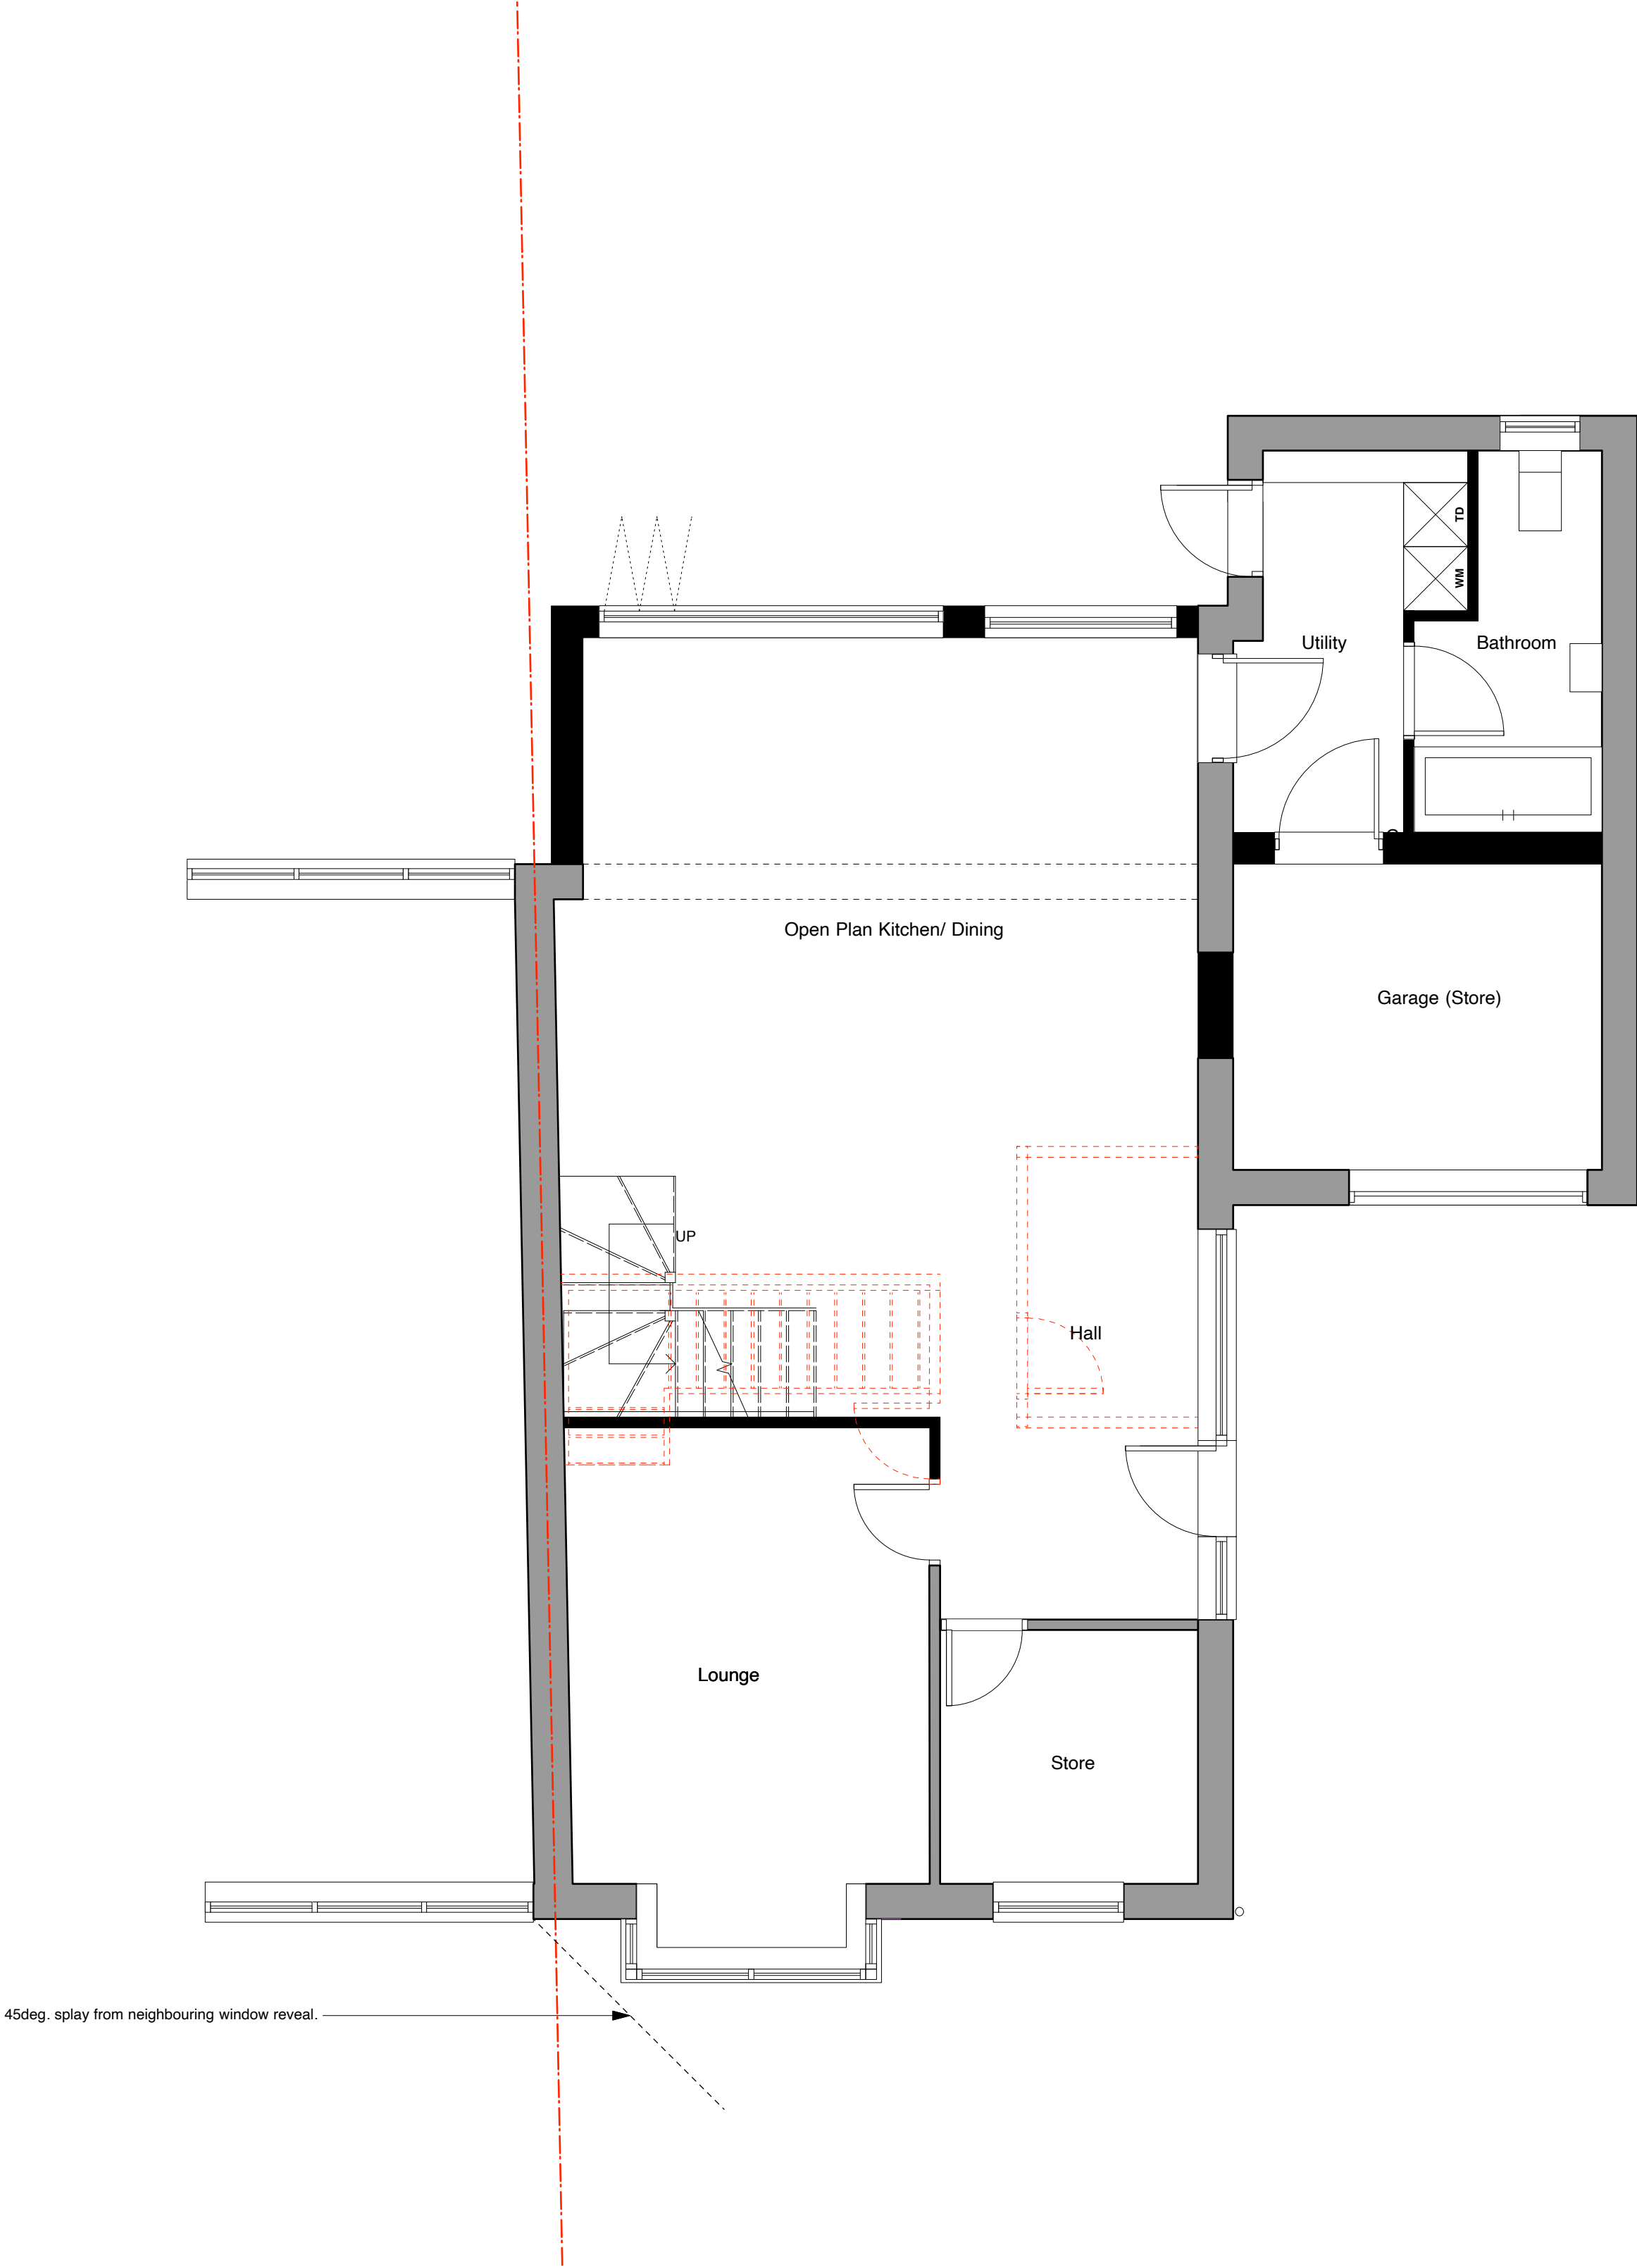


Proposed Ground Floor Plan

Scale 1:50

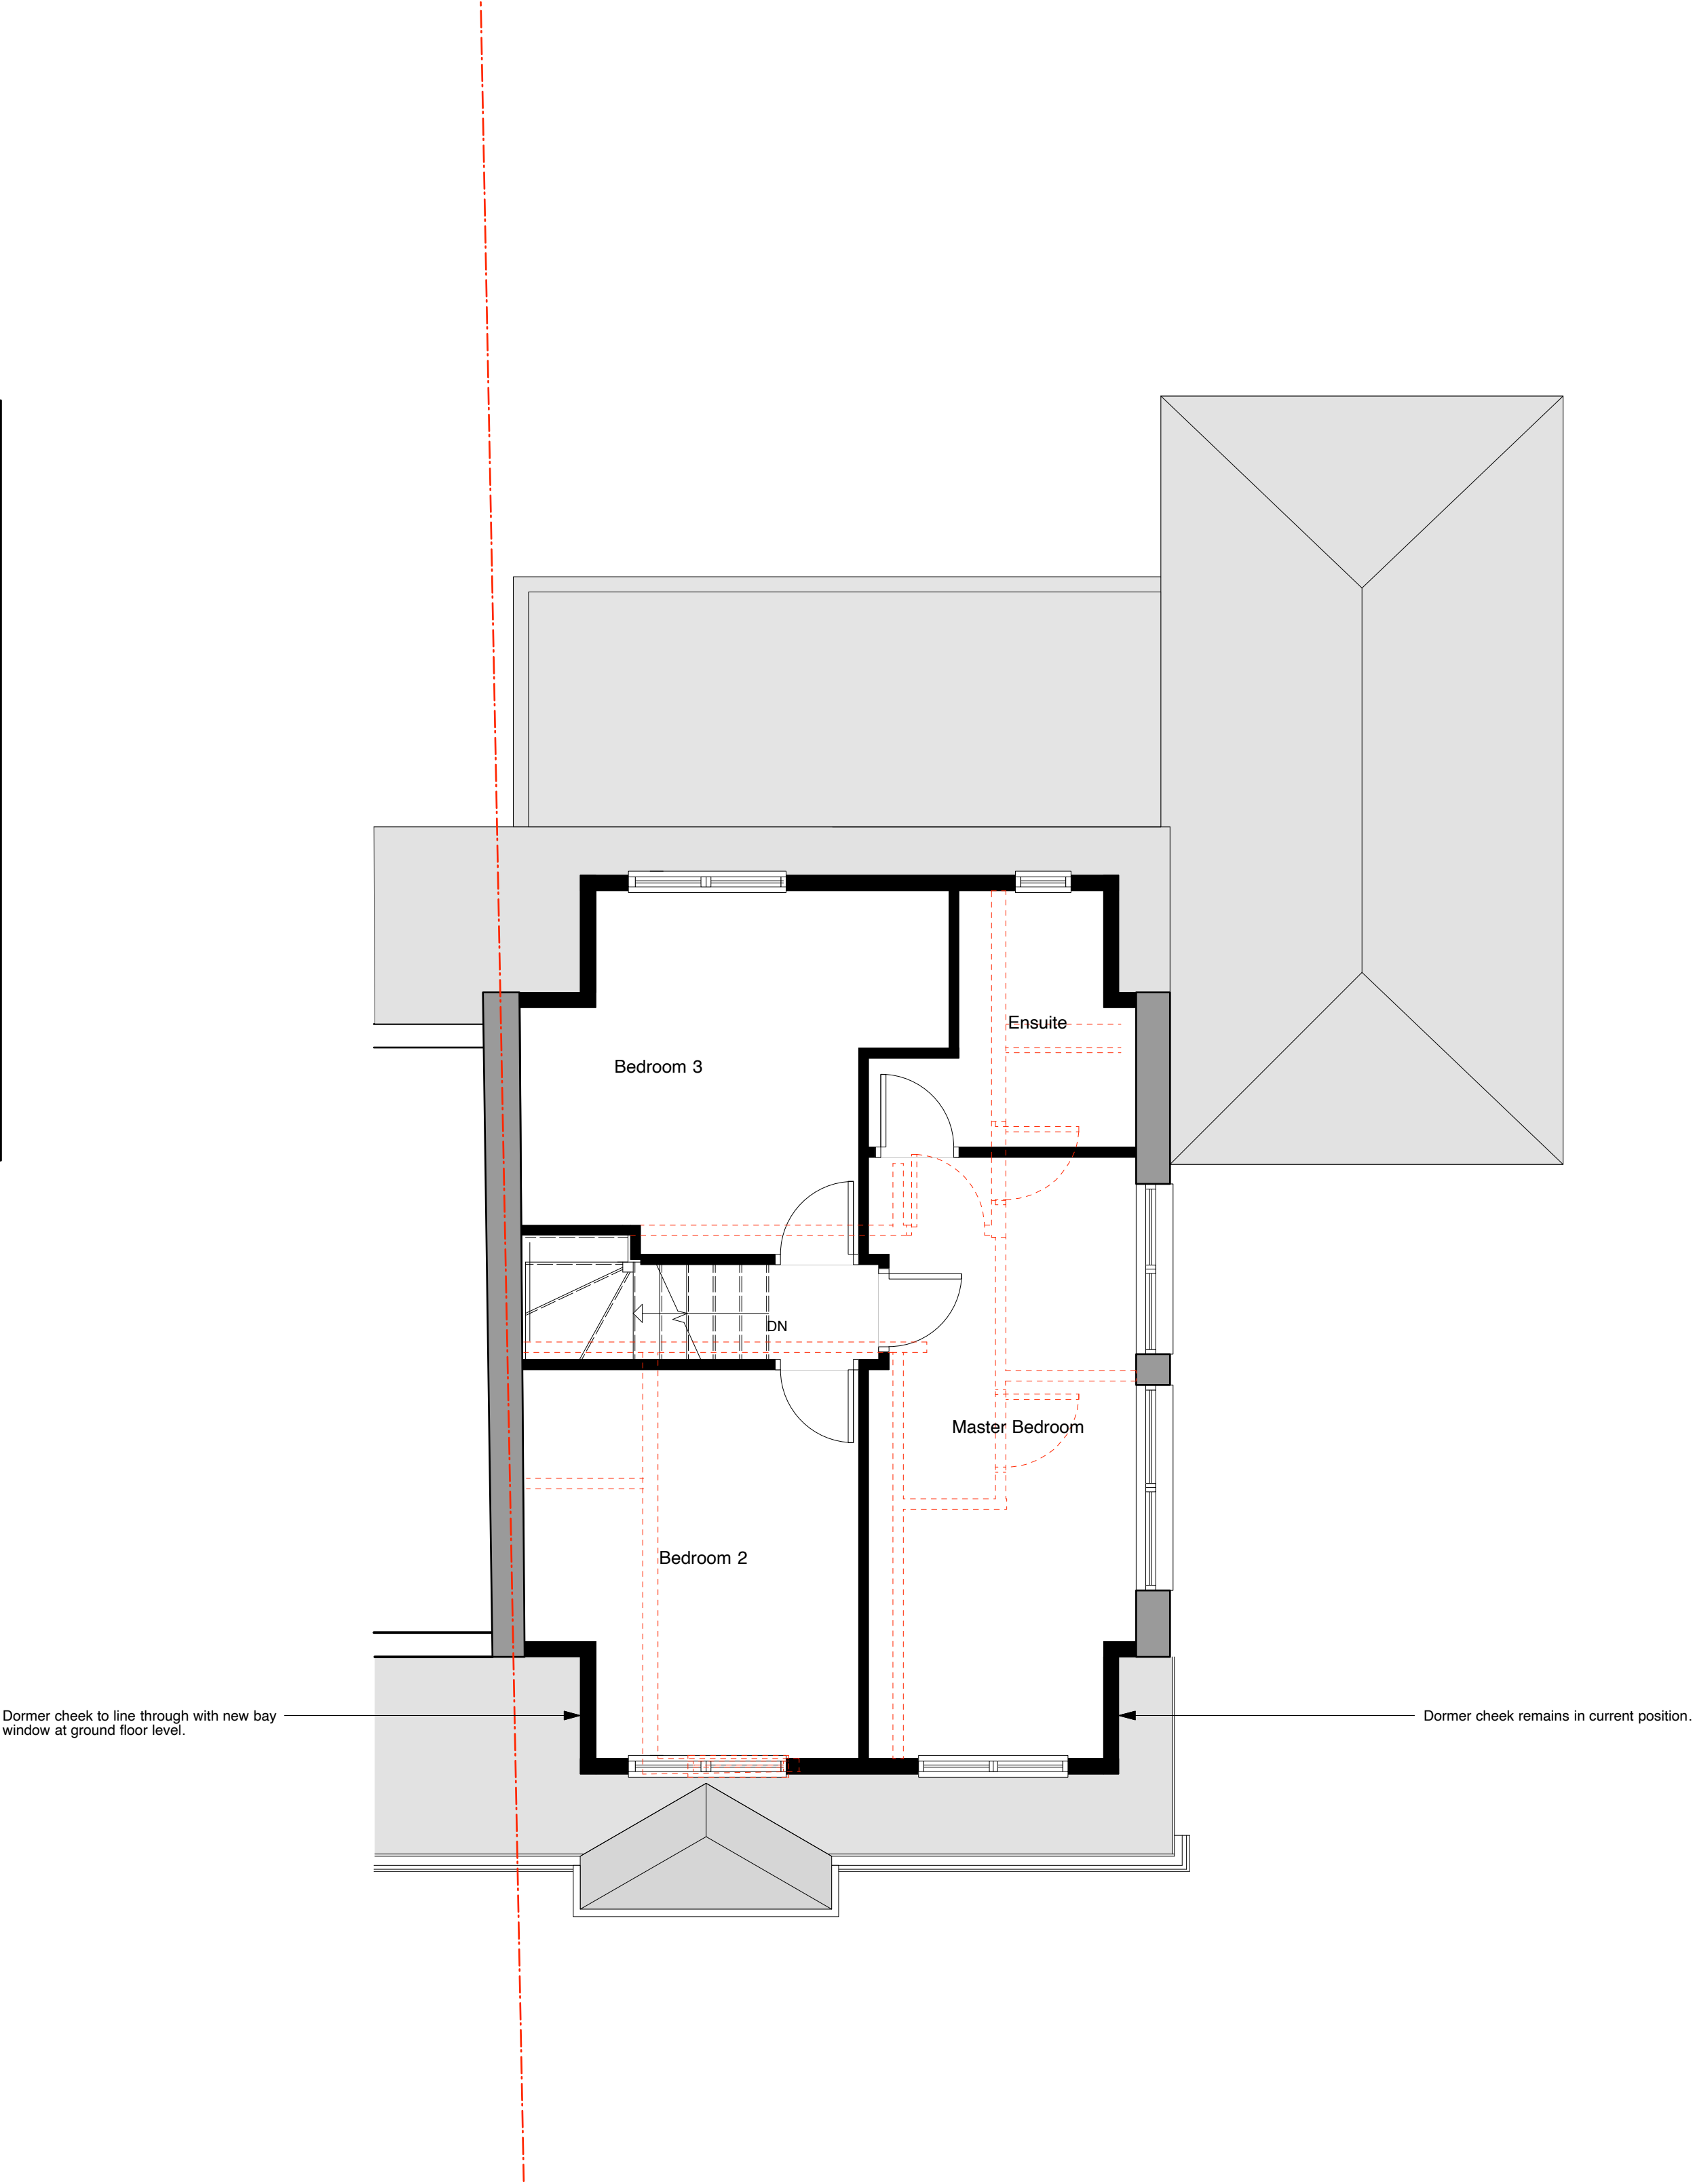

Proposed First Floor Plan

Scale 1:50

 

Planning

Project Title:	Pitsmead Road
Client:	Mr W. Atkins
Drawing Number:	P272_303
Drawing Title:	Proposed Floor Plans
Date:	15.12.20
Scale:	1:50 @ A1
Drawn by: SA	Checked by: LW