




Demolished

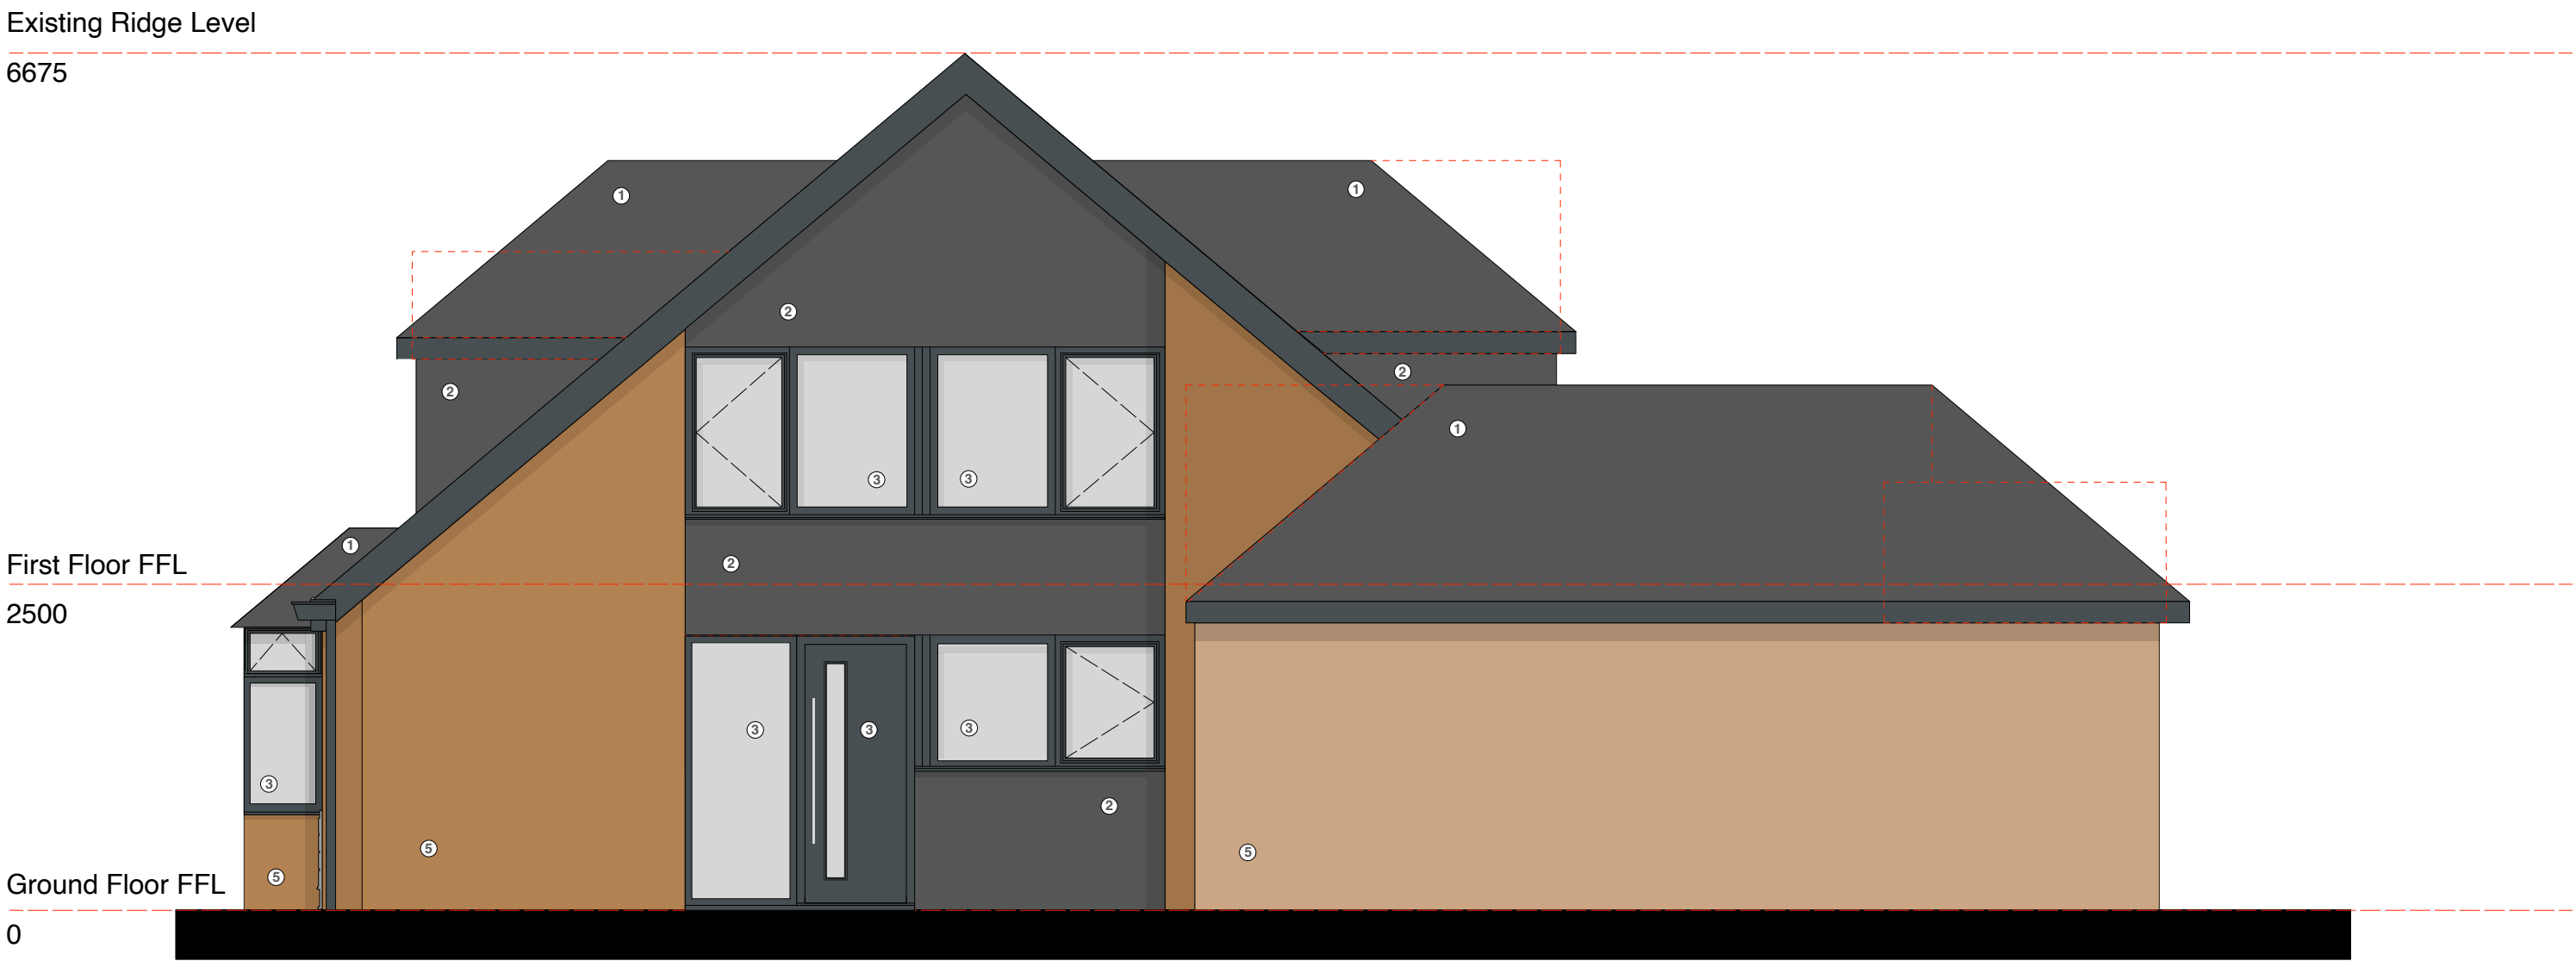


Proposed Gable Elevation
Scale 1.50

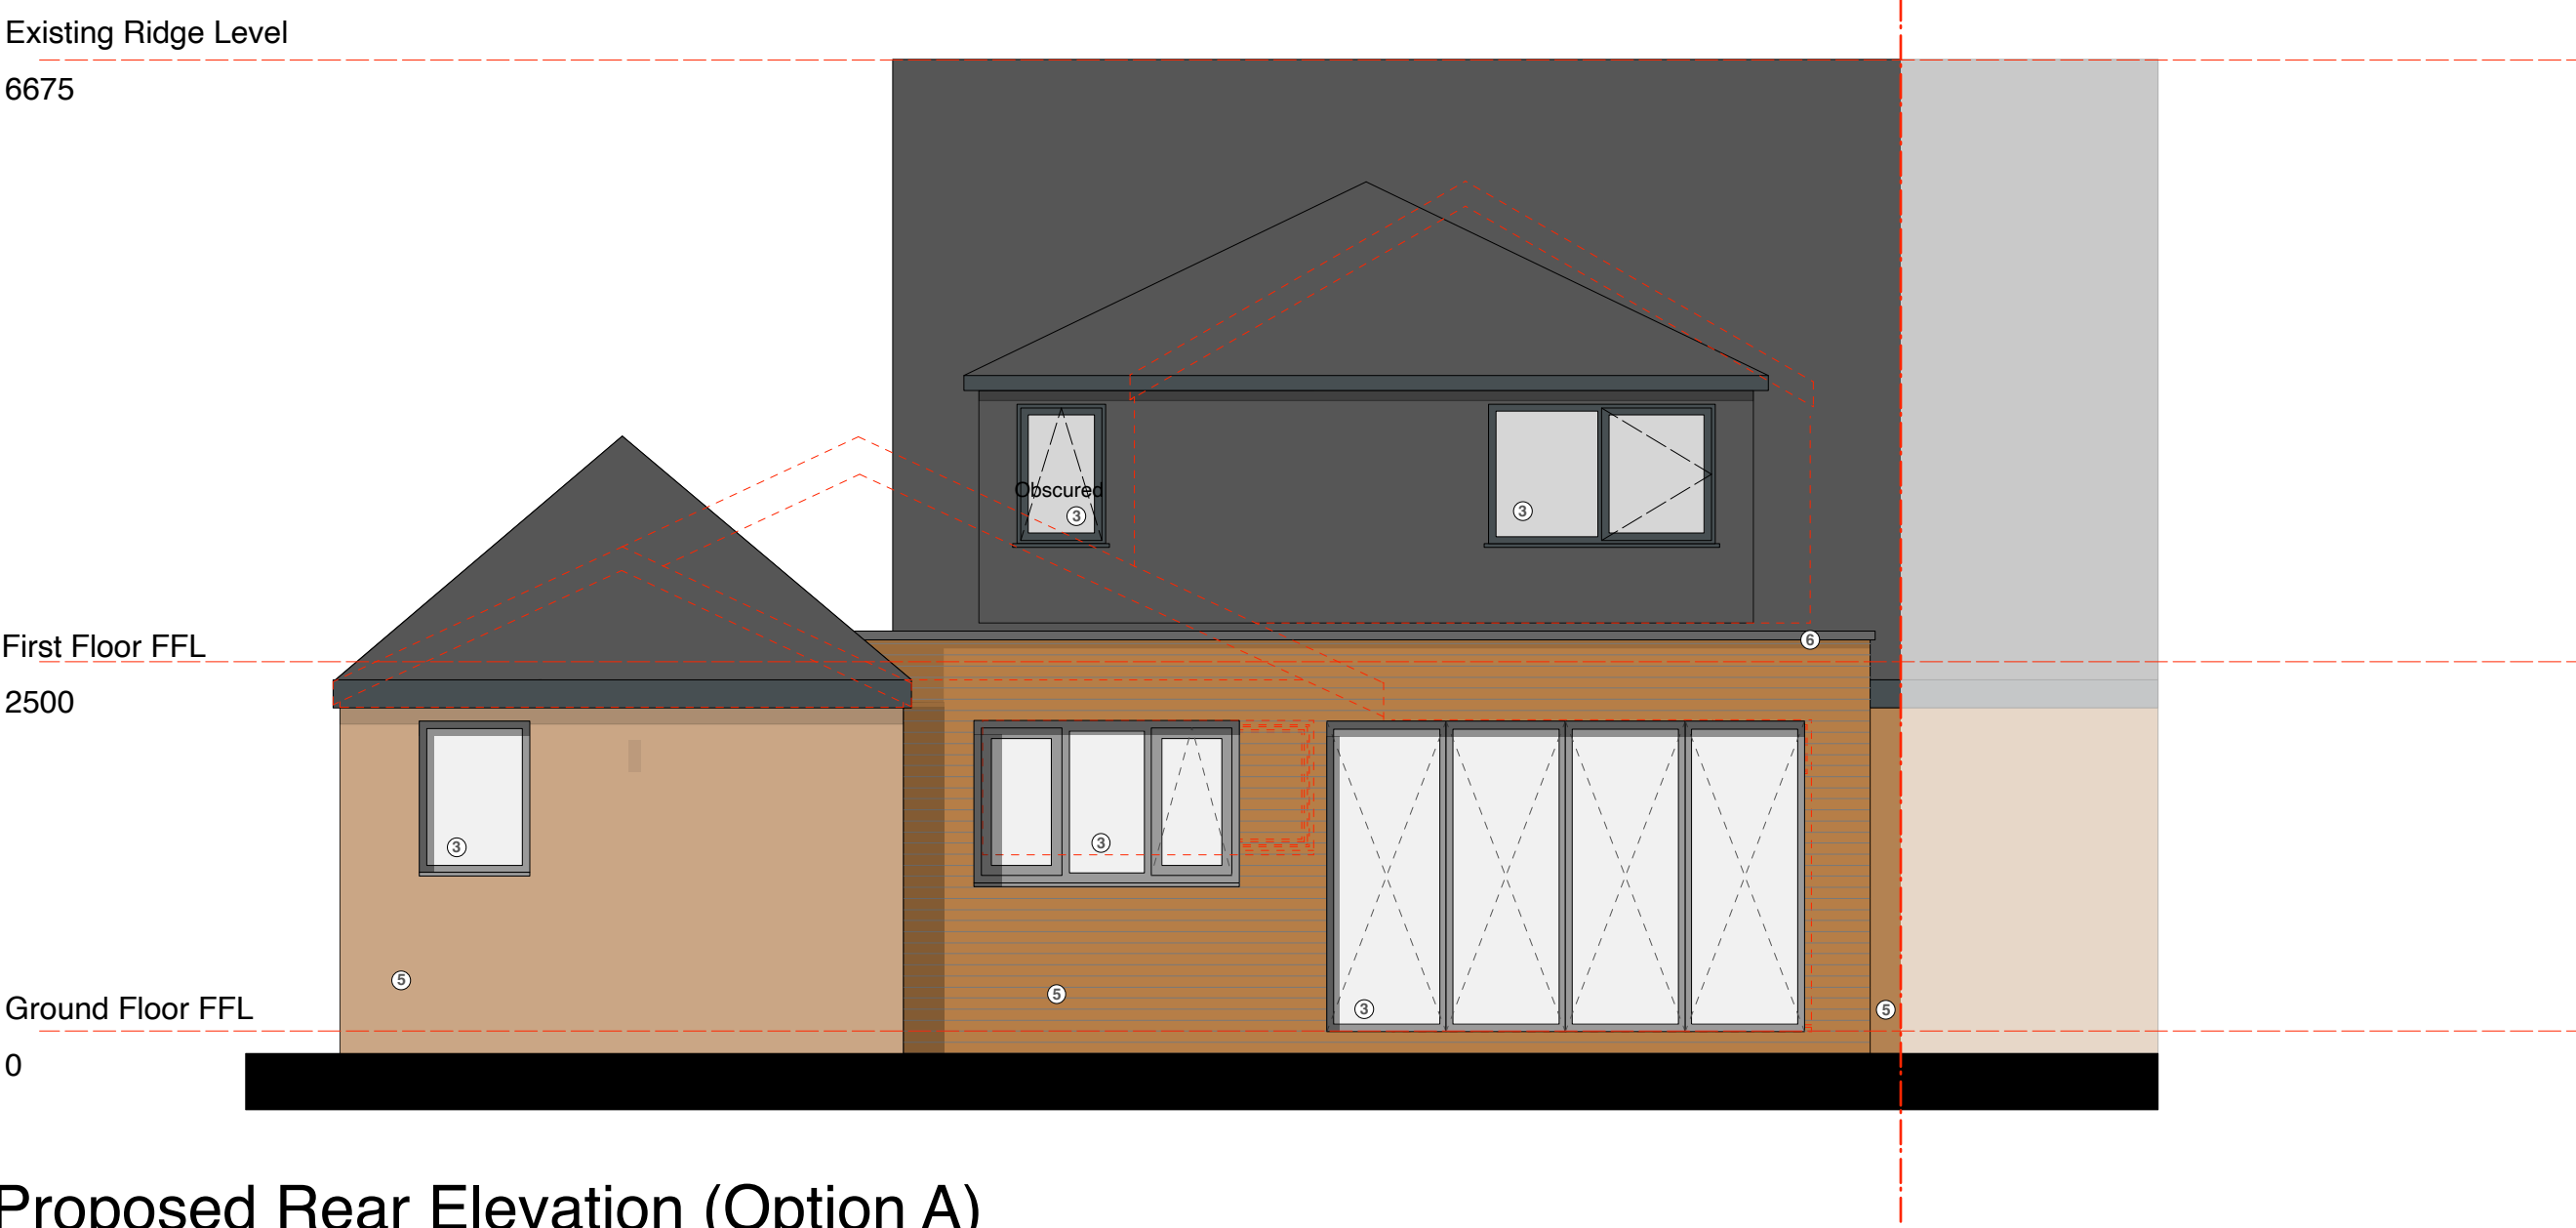

Proposed Rear Elevation (Option A)
Scale 1.50

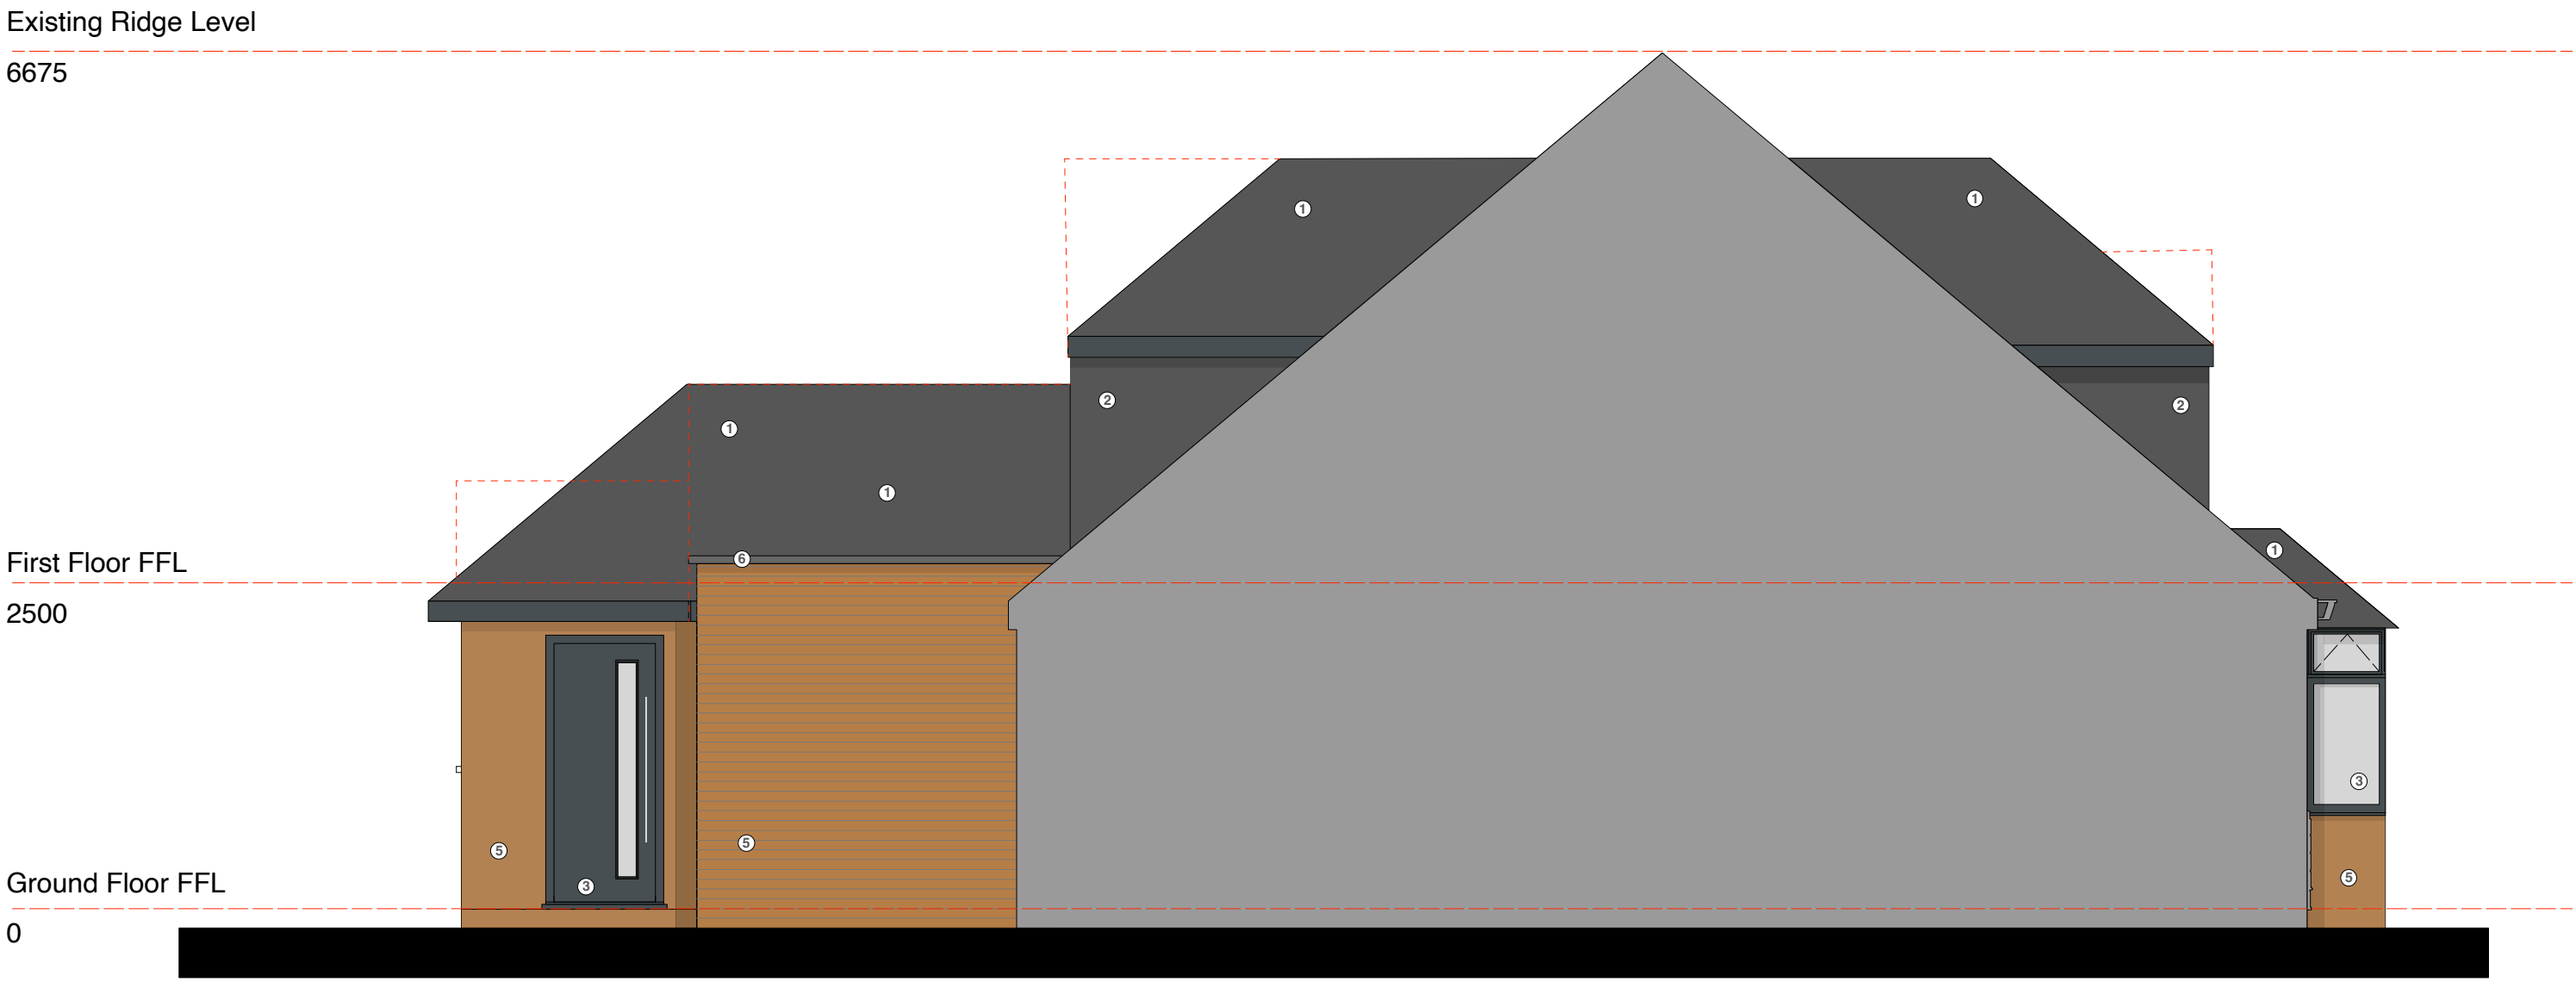

Proposed Rear Side Elevation
Scale 1.50

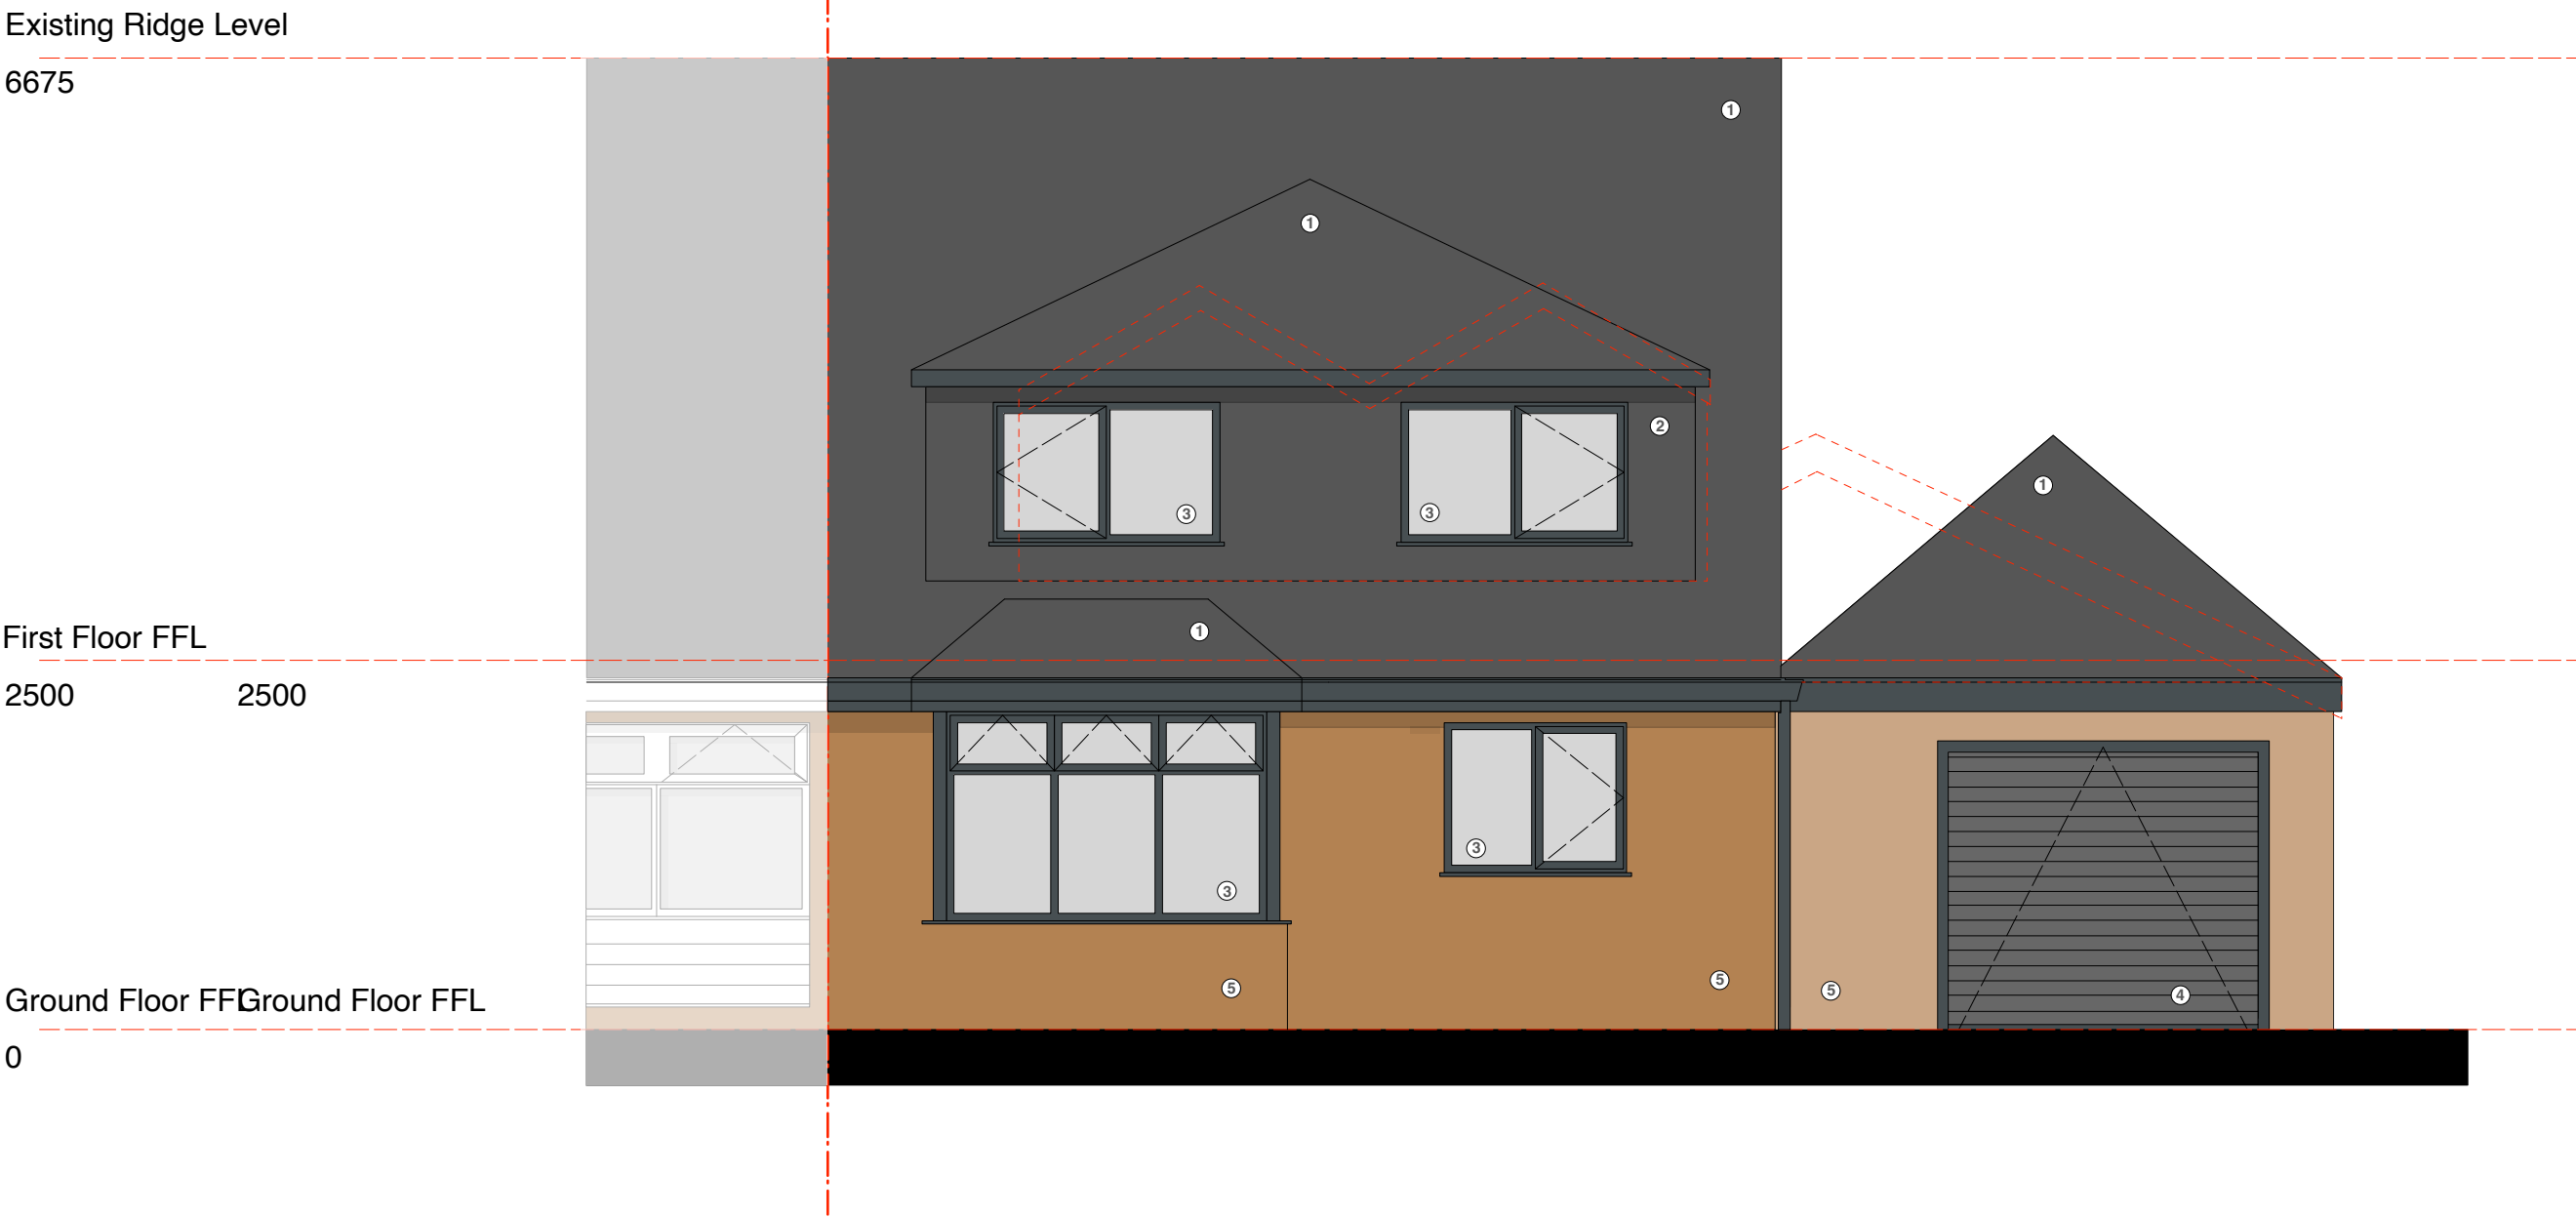

Proposed Front Elevation
Scale 1.50

Materials Key:	
Dark grey fibre cement roof tiles:	1
Dark grey fibre cement tiles to match roof laid vertically:	2
Dark grey powder coated aluminium window/door set:	3
Garage door painted dark grey to match windows:	4
Red facing brick:	5
Dark grey powder coated aluminium coping:	6



Planning

Project Title:	Pitsmead Road
Client:	Mr. W. Atkins
Drawing Number:	P272_304
Drawing Title:	Proposed Elevations
Date:	03.12.20
Scale:	1:50 @ A1
Drawn by:	SA
Checked by:	LW

