


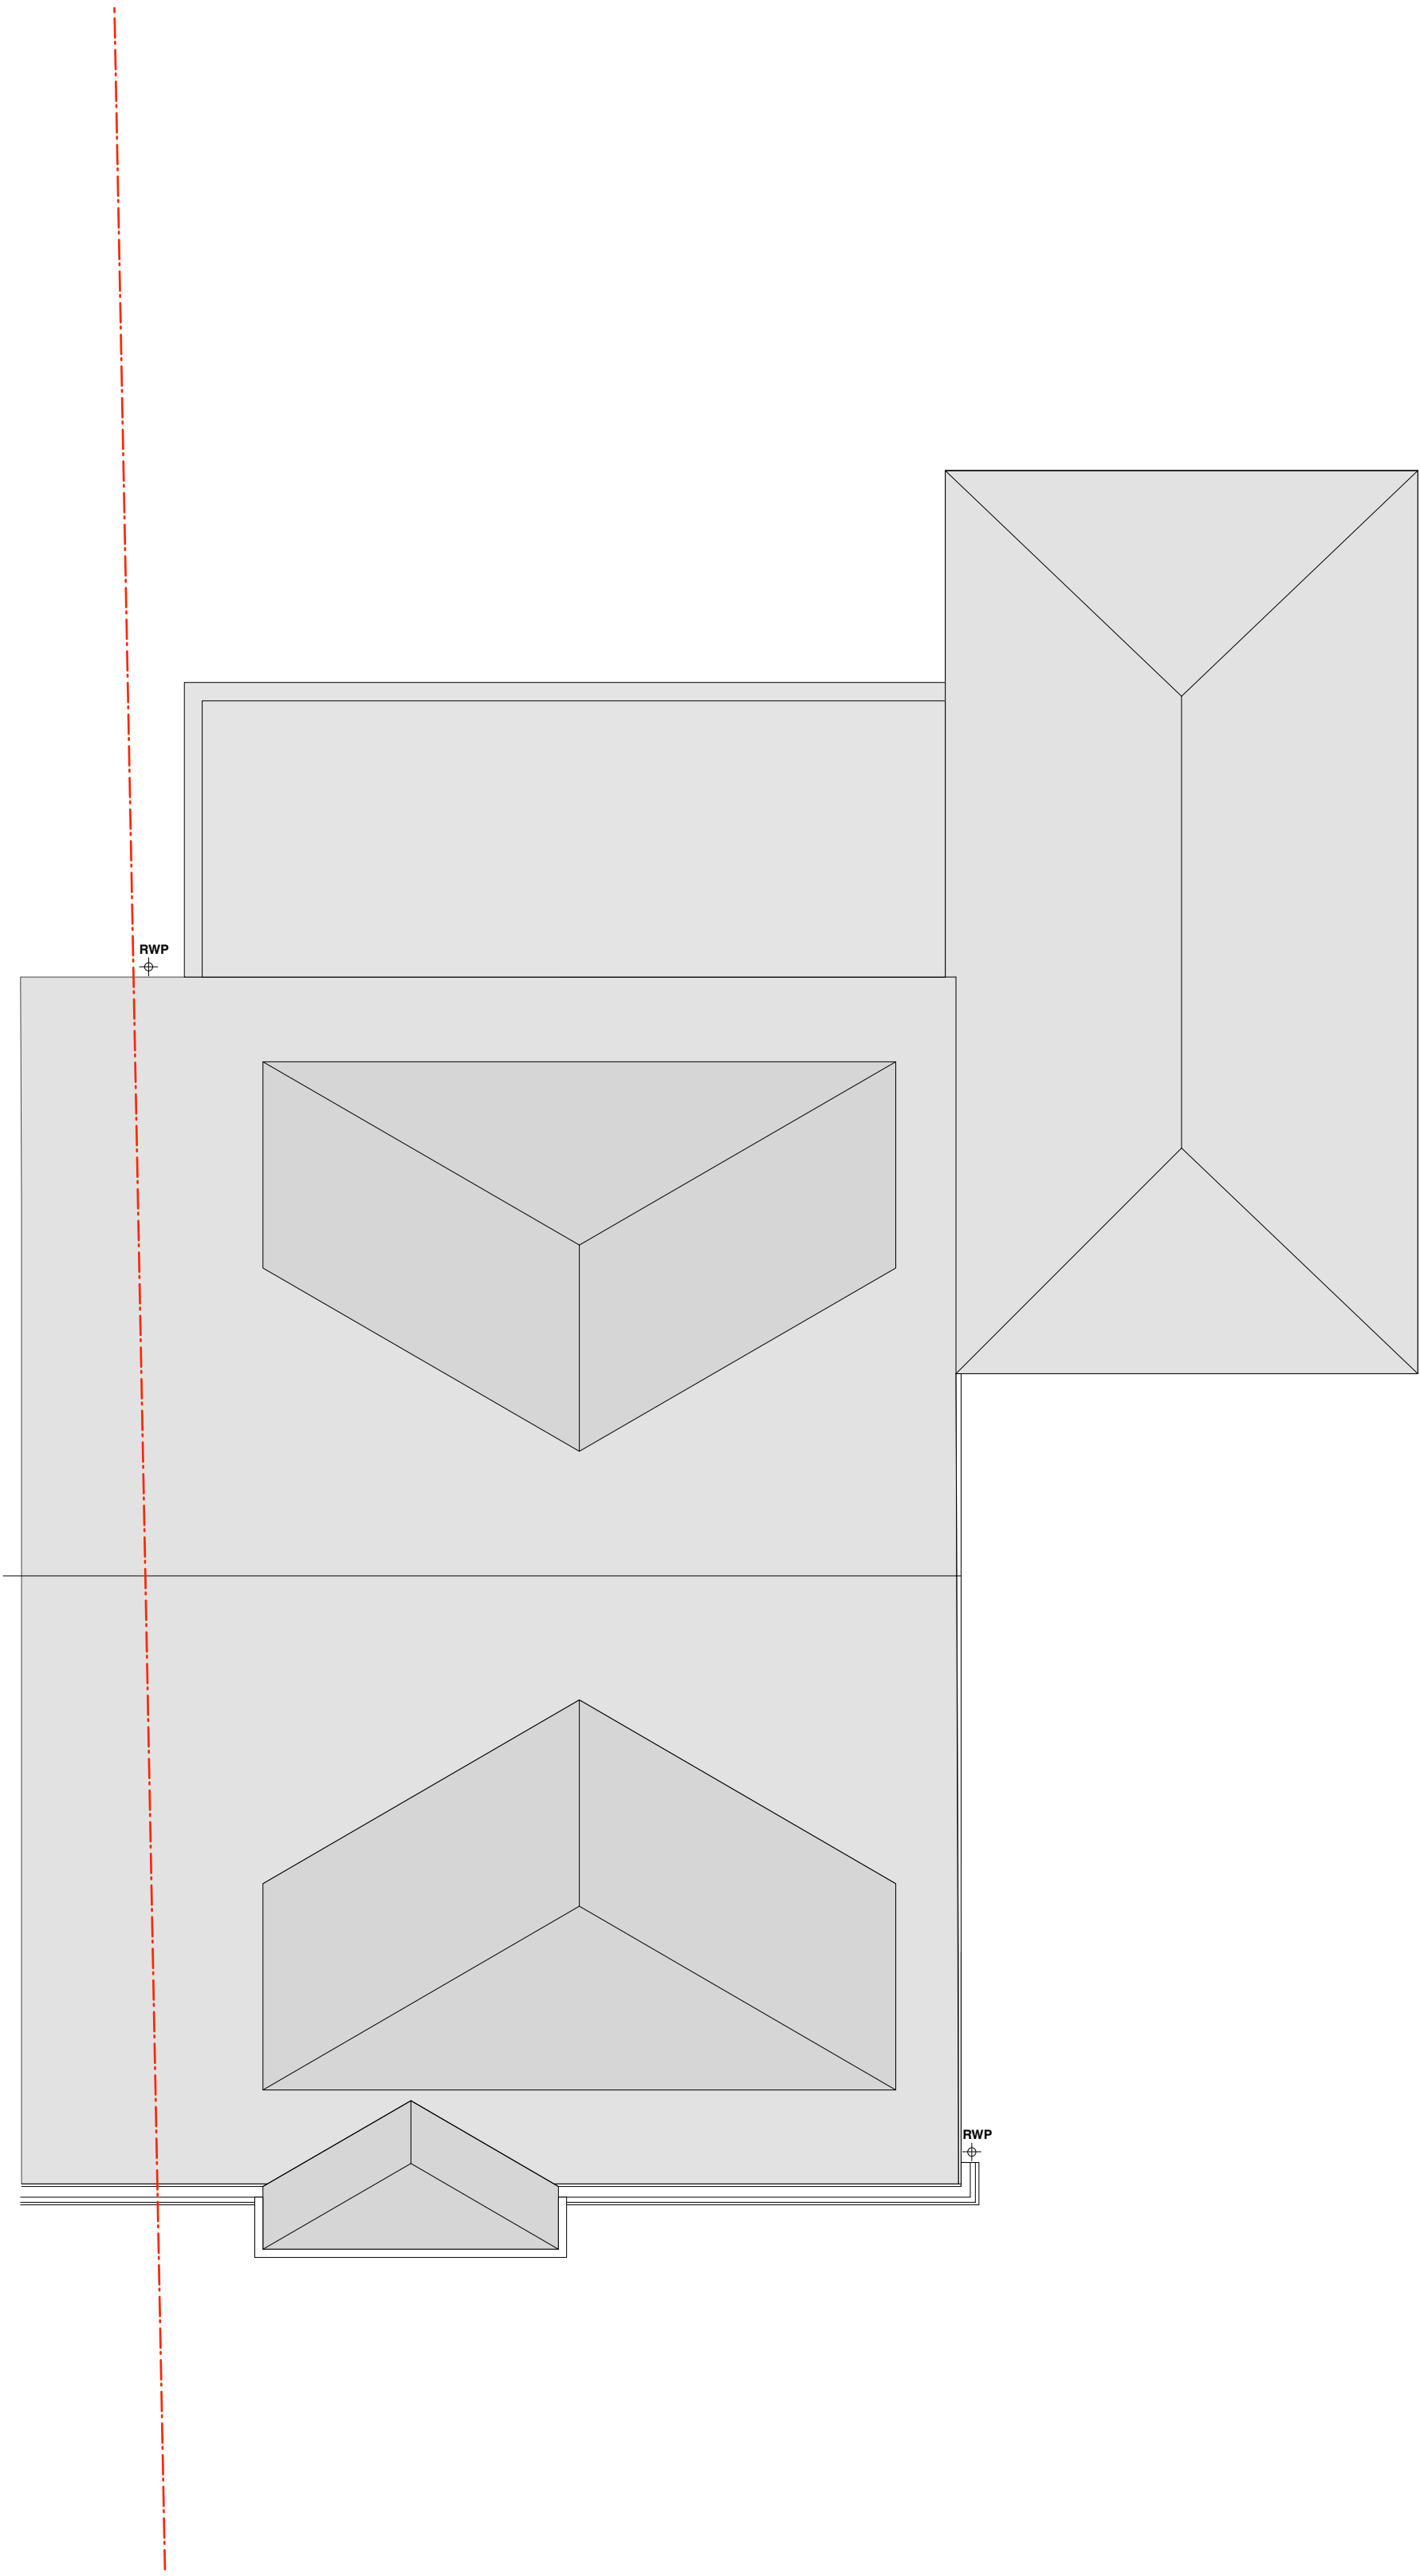

Proposed Roof Plan
Scale 1:50



Planning

Project Title:	Pitsmead Road
Client:	Mr W. Atkins
Drawing Number:	P272_305
Drawing Title:	Proposed Roof Plan
Date:	22.01.21
Scale:	1:50 @ A1
Drawn by: SA	Checked by: LW