



8m HIGH LIGHTING POLE FRONT ELEVATION 1:20

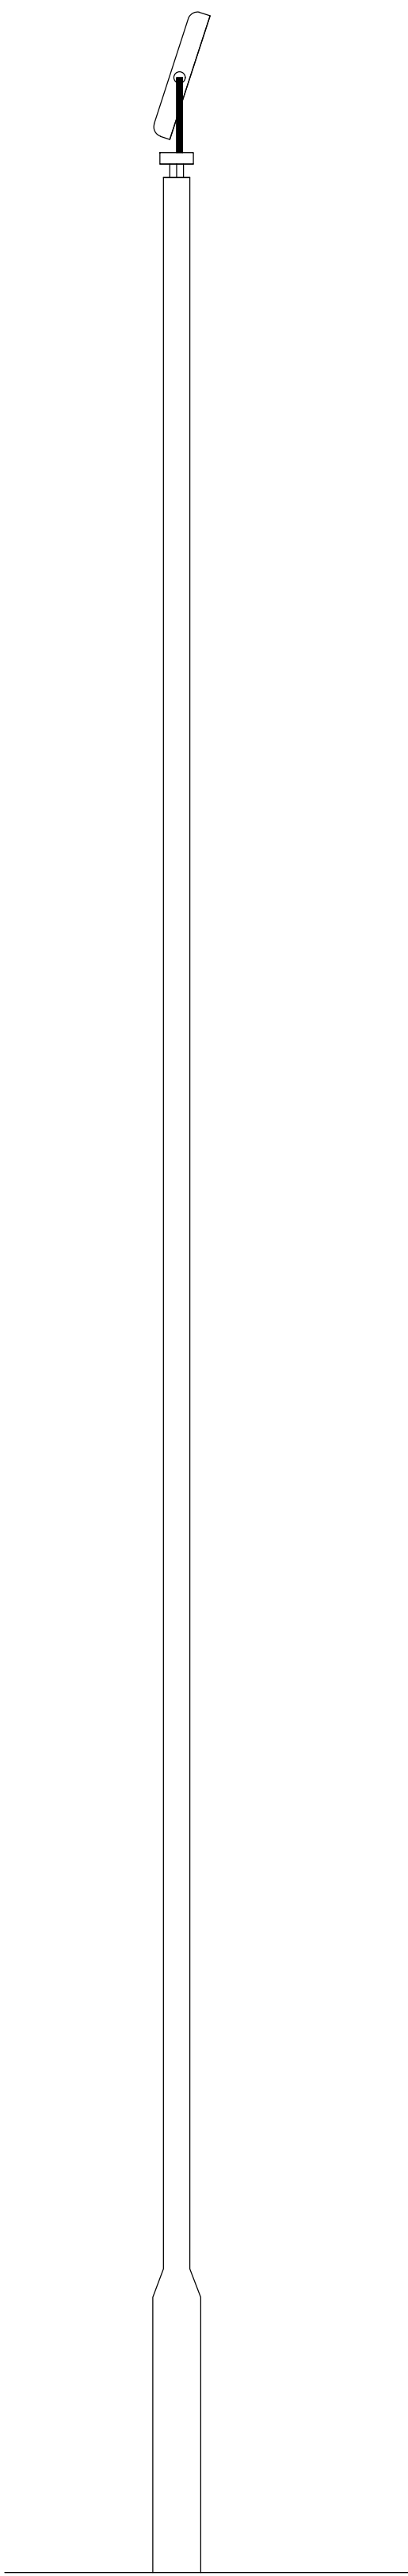

8m HIGH LIGHTING POLE SIDE ELEVATION 1:20

 

Rev	Notes	Date
Status: PLANNING		
Client: M J Dunn		
Project title: Land adjacent to Unit 14, Randles Road Knowsley L34 9HX Proposed Car Park & Yard Lighting		
Drawing title: Proposed Light Fittings		
Date:	10/2023	Scale: As stated @ A1
Drawn:	JMC	Job No: 220/2450
Drawing No: 220/2450/05		Revision: -

McGrath

Associates

Chartered Surveyors
Project Management

Unit 1, The Barn
80 Liverpool Road North
Liverpool
L31 2RN
0151 535 9546
info@mcgrathassociates.co.uk
www.mcgrathassociates.co.uk