


Only if grid dimension are to be taken from this drawing. All dimensions are to be checked on site before any work is put in hand. If indicated, ask. This drawing must be read in conjunction with all other relevant project drawings, schedules and specifications as listed on the most recent Scroton & Partners drawing issued. This drawing may not be copied in whole or in part without prior written permission from one of the Scroton & Partners team. Altering to use any information supplied by Scroton & Partners for purposes other than that agreed may incur further fees or legal action. © Copyright Scroton & Partners

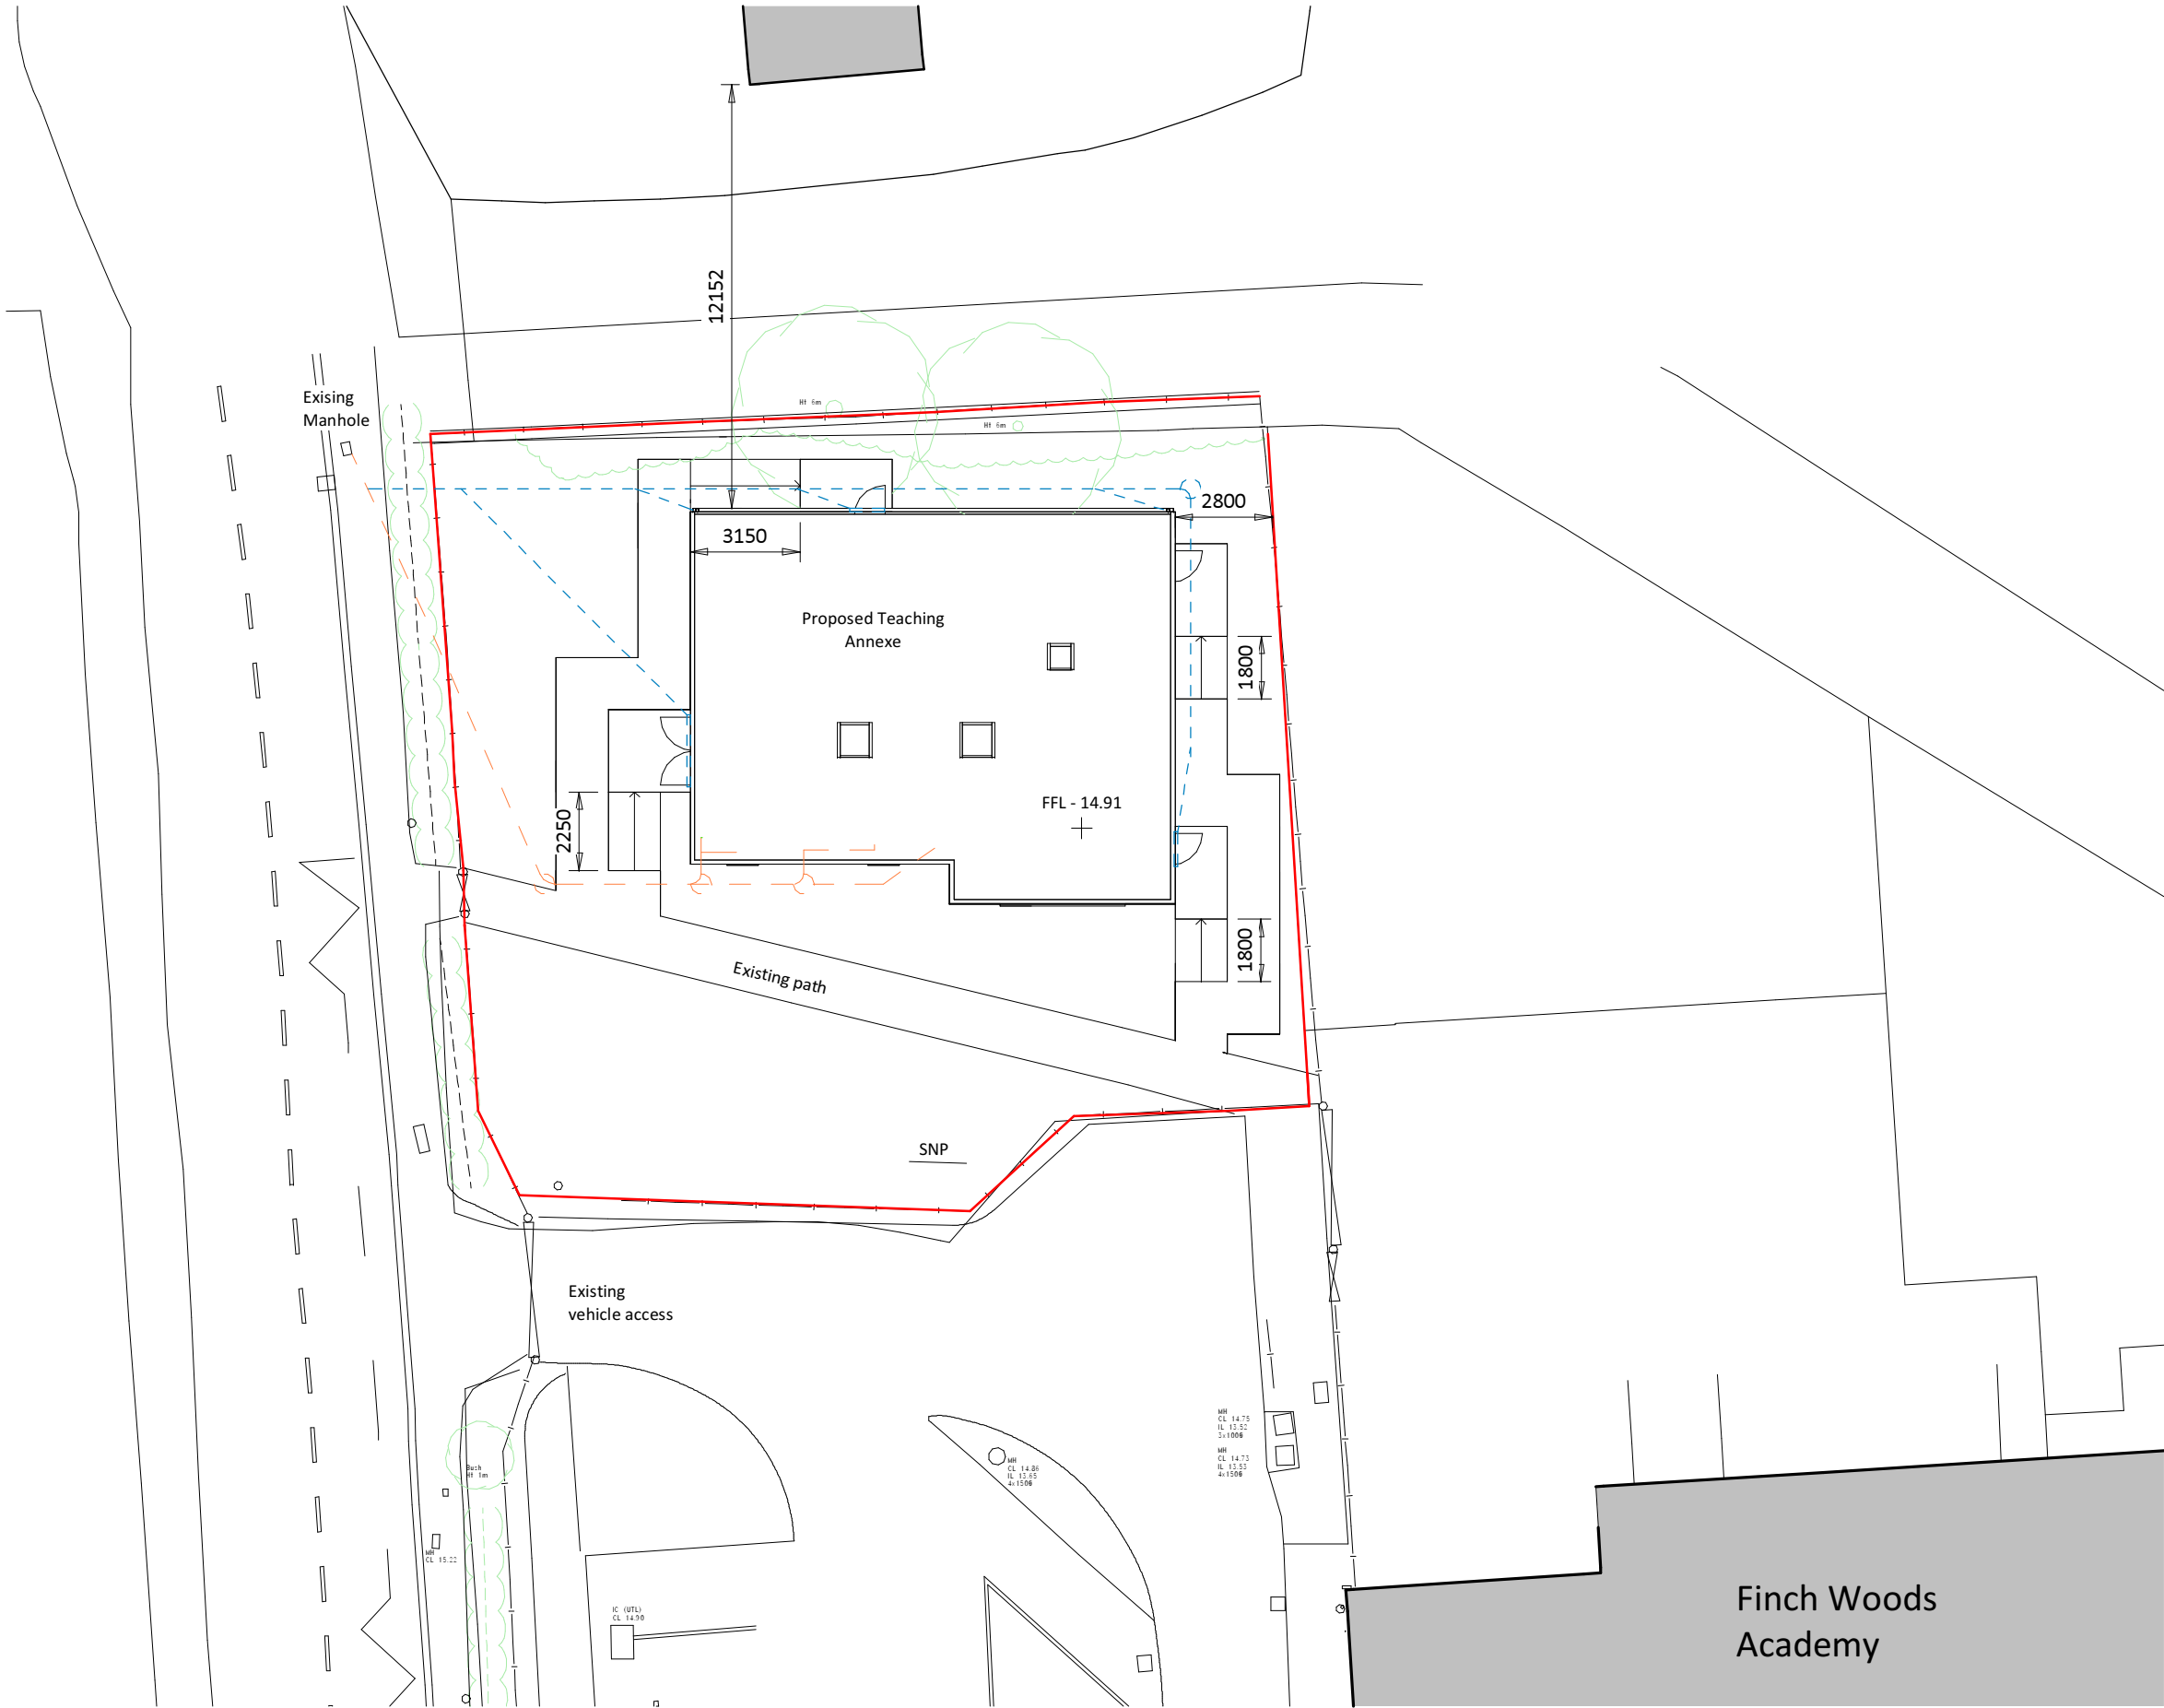

Notes:

All dimensions are to structural elements/openings, not finished surface, unless otherwise stated.

Drawings to be read in conjunction with structural calculations pack by JMS Engineers - any queries to voiced to Scroton & Partners or JMS Engineers.

Client Sign Off: Please sign to confirm you have no further comments with the drawings prior to manufacture. Signing the drawing commences the manufacture process and any changes to the scheme once the drawing has been signed off will be chargeable.

Date:	Position:
Print Name:	Signature:

Key

— Site Boundary

01	05.01.2023	Initial Drainage Draft - Structural Engineers to complete full design and detail	NM	JHF
Rev	Date	Details	Drawn	Checked



SCROXTON & PARTNERS

Northampton - 01933 698 001
northampton@scrotonandpartners.co.uk

London - 0203 745 8018
london@scrotonandpartners.co.uk

Client:
The Qube

Project Name:
Finch Wood Academy (Phase 2)

Site Address:
Finch Wood Academy
Baileys Lane | Halewood
Liverpool | L26 0TY

Drawing Number: 1481 SAP XX 00 DR A 10002 SO 01

Drawing Title:
Proposed Site Drainage Plan

Revision:
01

Volume:
XX

Project Lead: JHF

Stage: 04

Project Phase: Building Regulations

Scale: 1 : 200

Paper: A3

2m 4m 6m 8m