




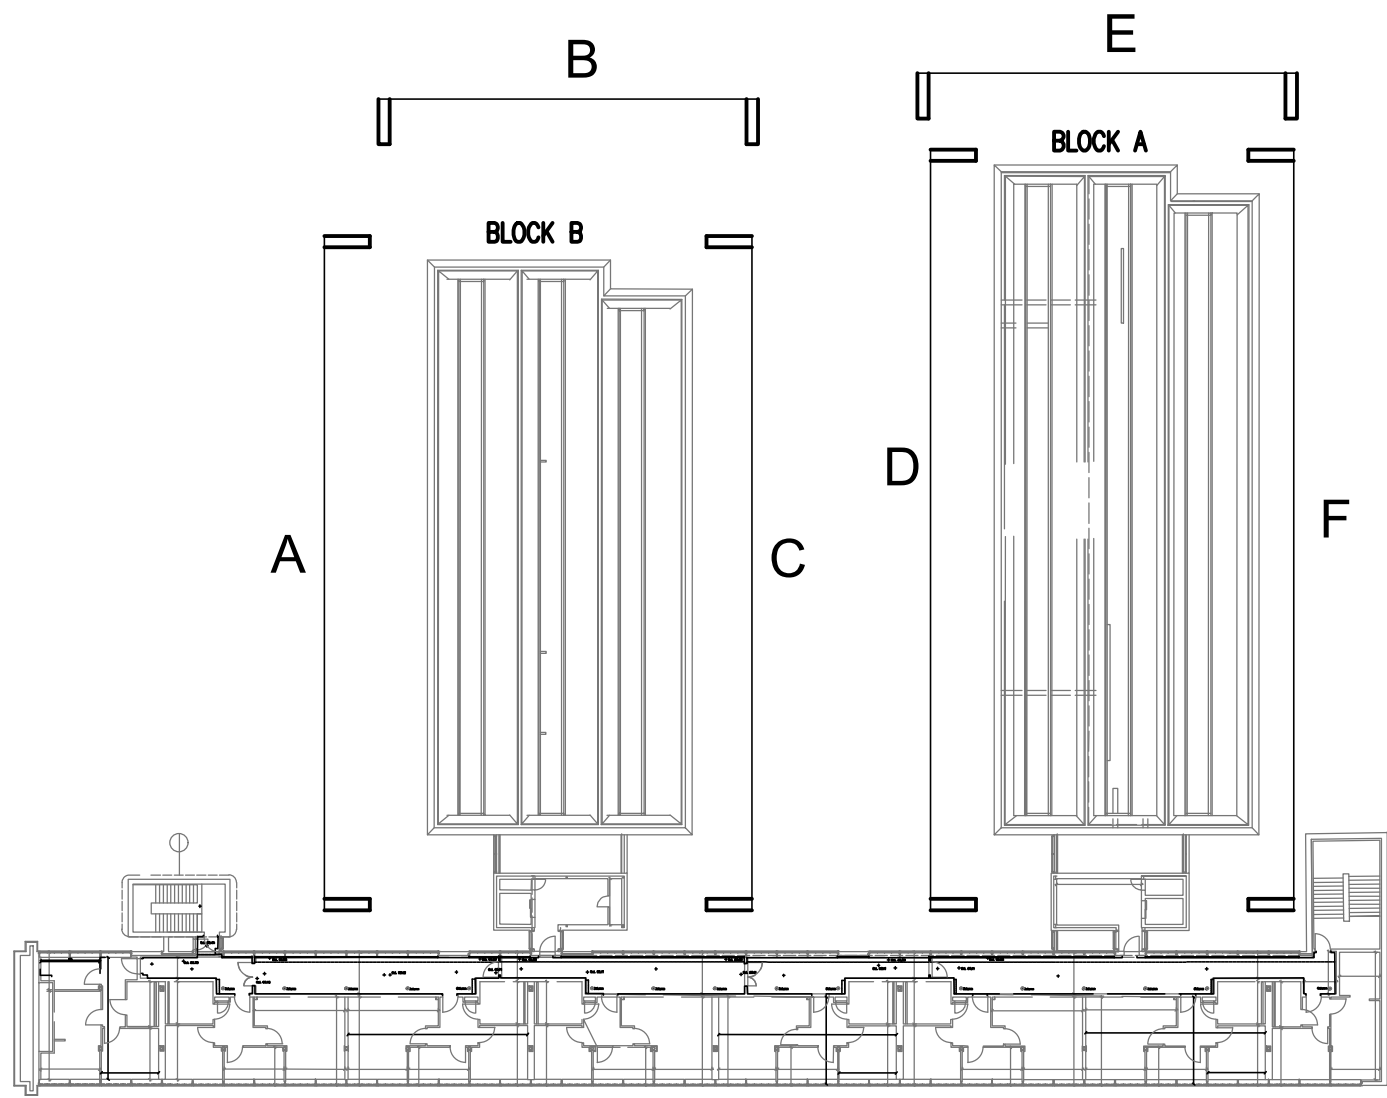

SITE PLAN
SCALE 1:500

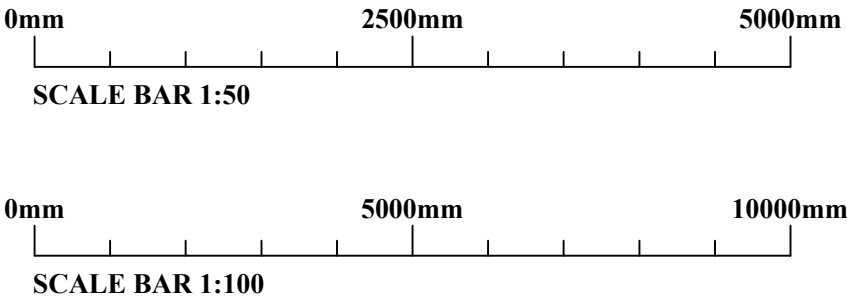


FOR PLANNING PURPOSES ONLY

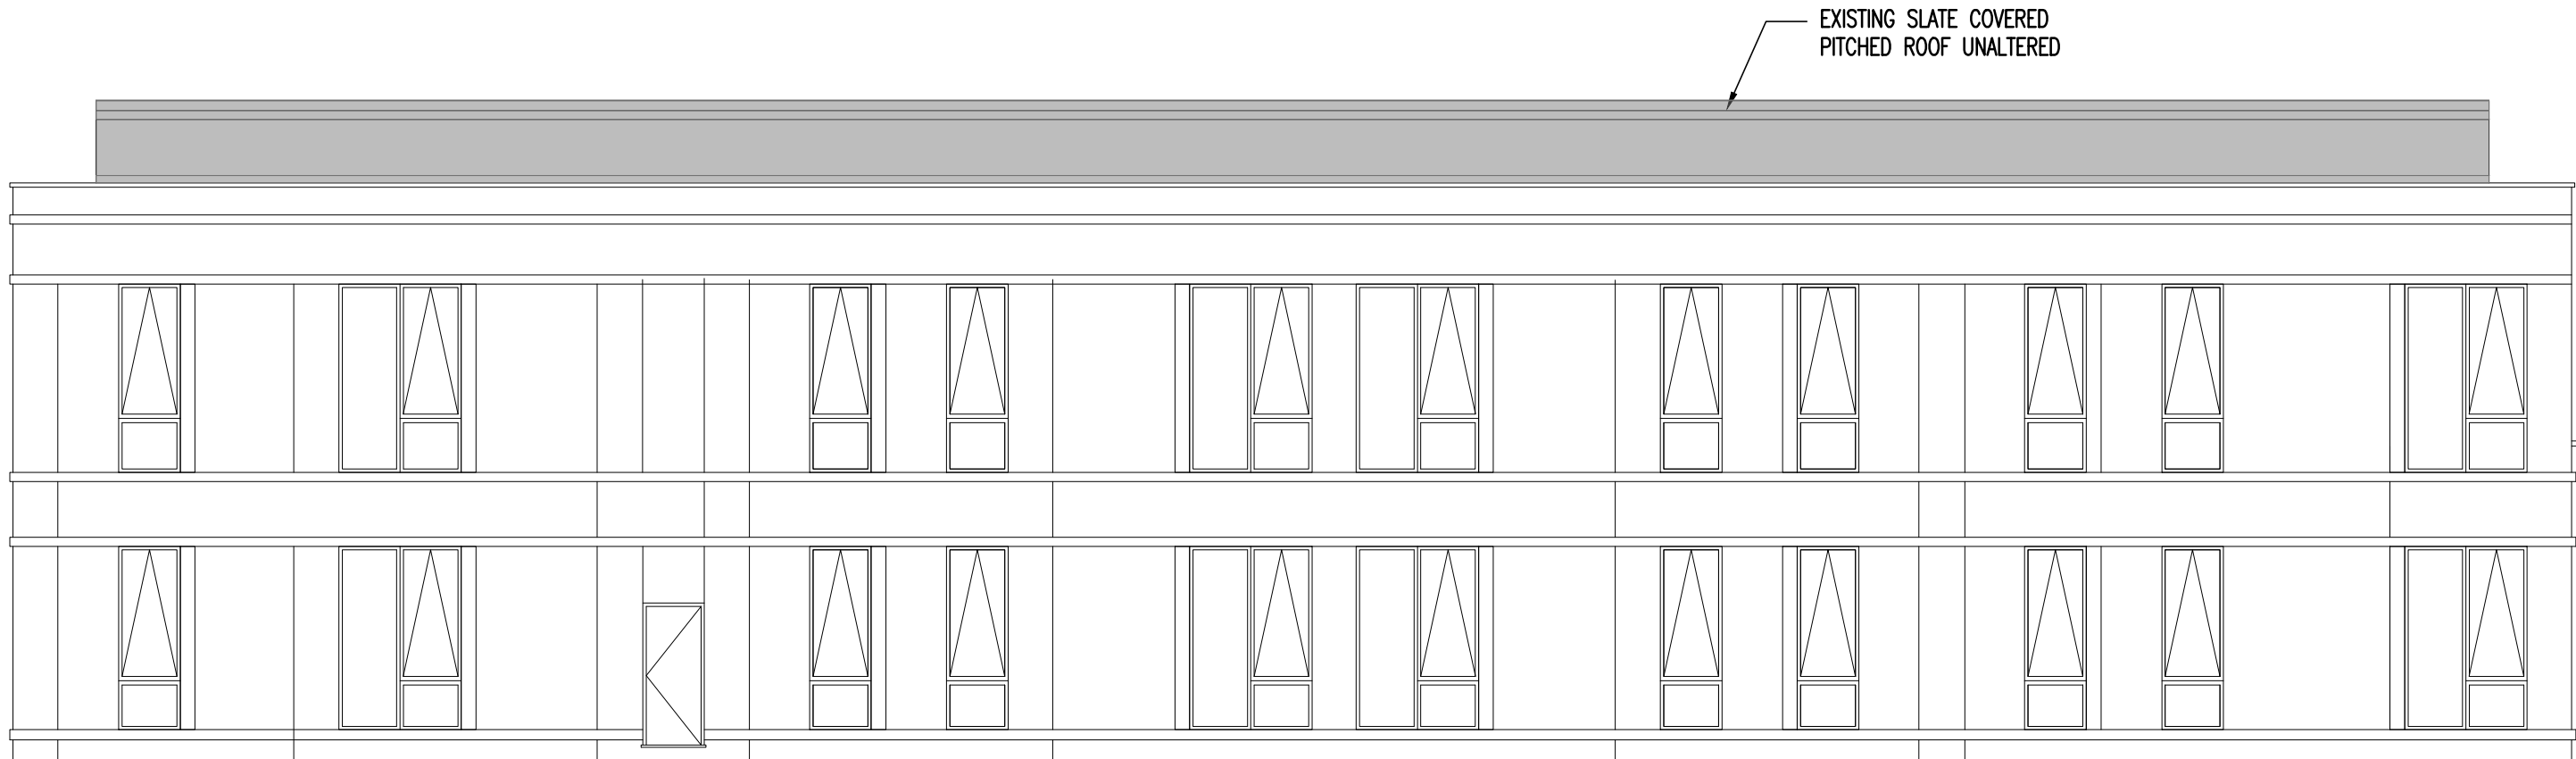

PROPOSED ELEVATION A
SCALE 1:100



PROPOSED ELEVATION D
SCALE 1:100

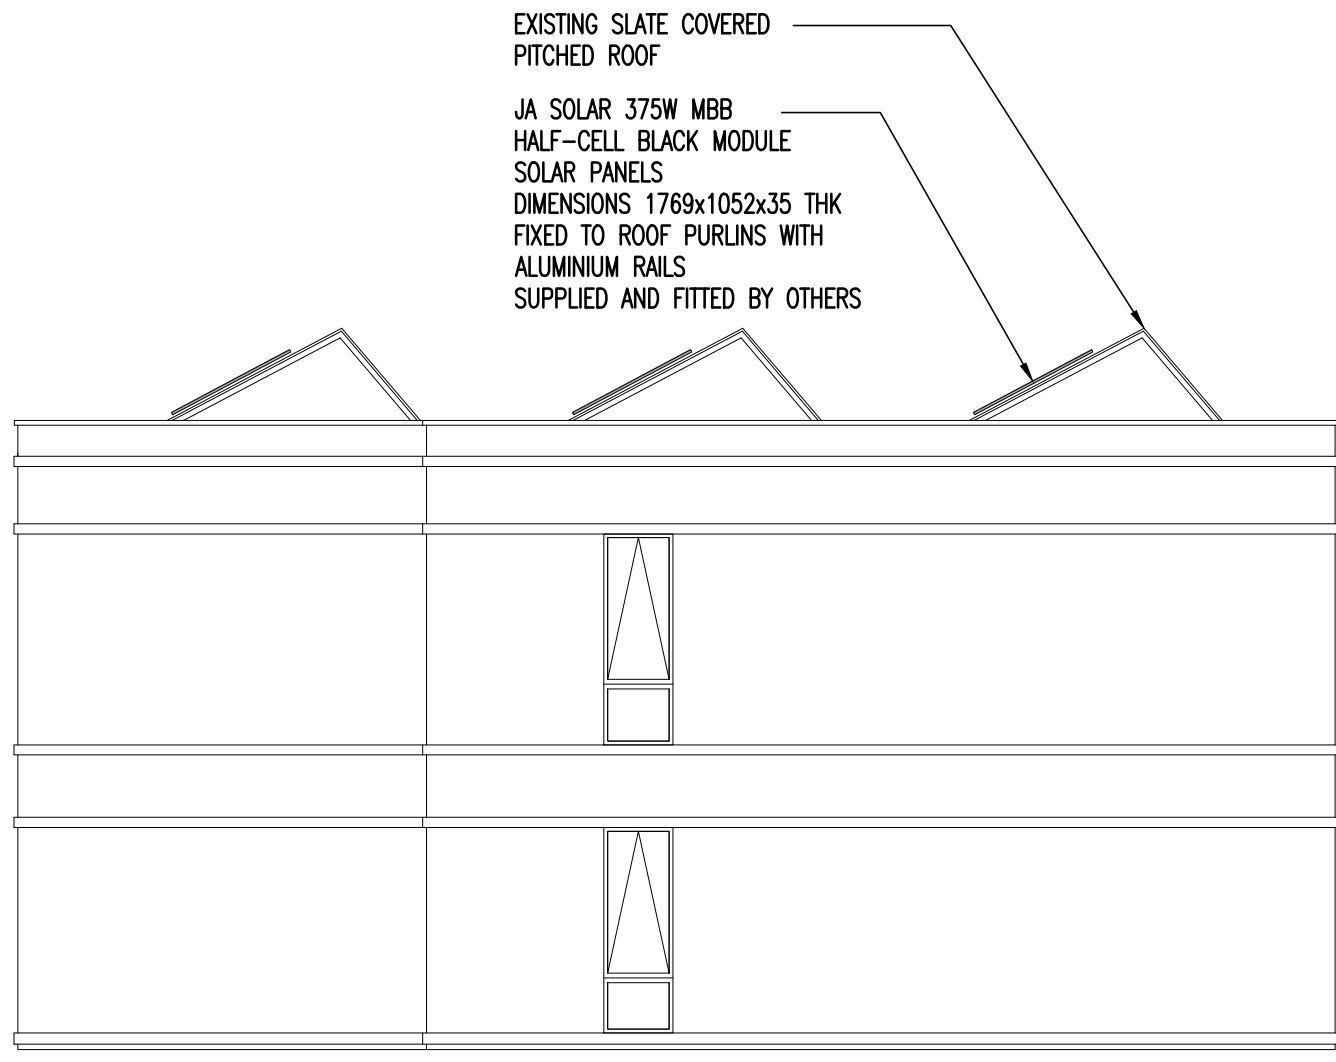

PROPOSED ELEVATION B
SCALE 1:100

P02	AMENDMENTS TO ELEVATIONS A & D	05.06.23	AM	WB
Rev	Description	Date	By	Chkd

Drawing Status

PRILIMINARY



Structural & Civil Engineering
Geotechnical & Environmental Investigations
Building Surveying
Pre Planning Services

Unlabeled Head Office
0151 227 3105

Manchester Office
0161 871 5180

North Wales Office
01793 444 477

London Office
020 8014 4200

www.sutcliffe.co.uk



Client
LIVV HOUSING GROUP

Project
WATCH FACTORY
PRESCOT,
L34 2SD

Drawing Title
PROPOSED ELEVATIONS

Date APR 23	Drawn By AM	Checked By WB
Scale at A1 AS NOTED	Project Number 33289	Status Revision P02

Sheet Number
33289-SUT-ZZ-XX-DR-S-1004