



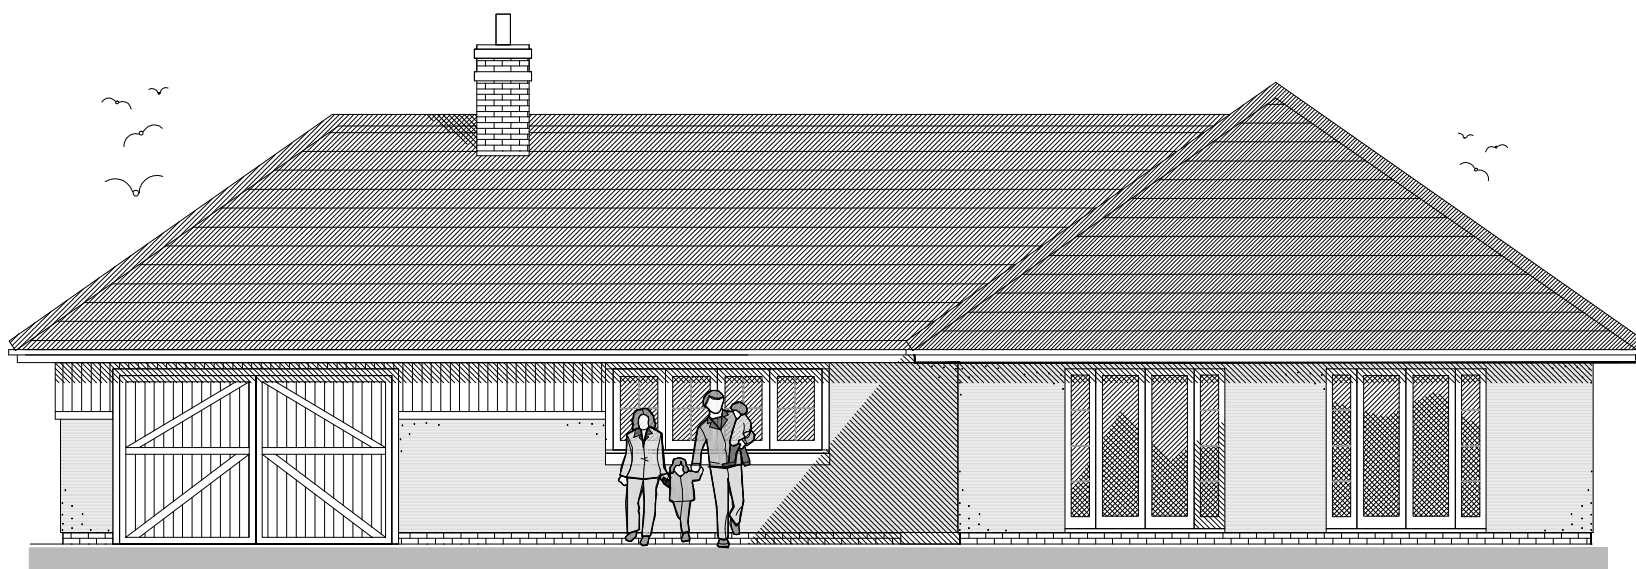

FRONT ELEVATION (NORTH)

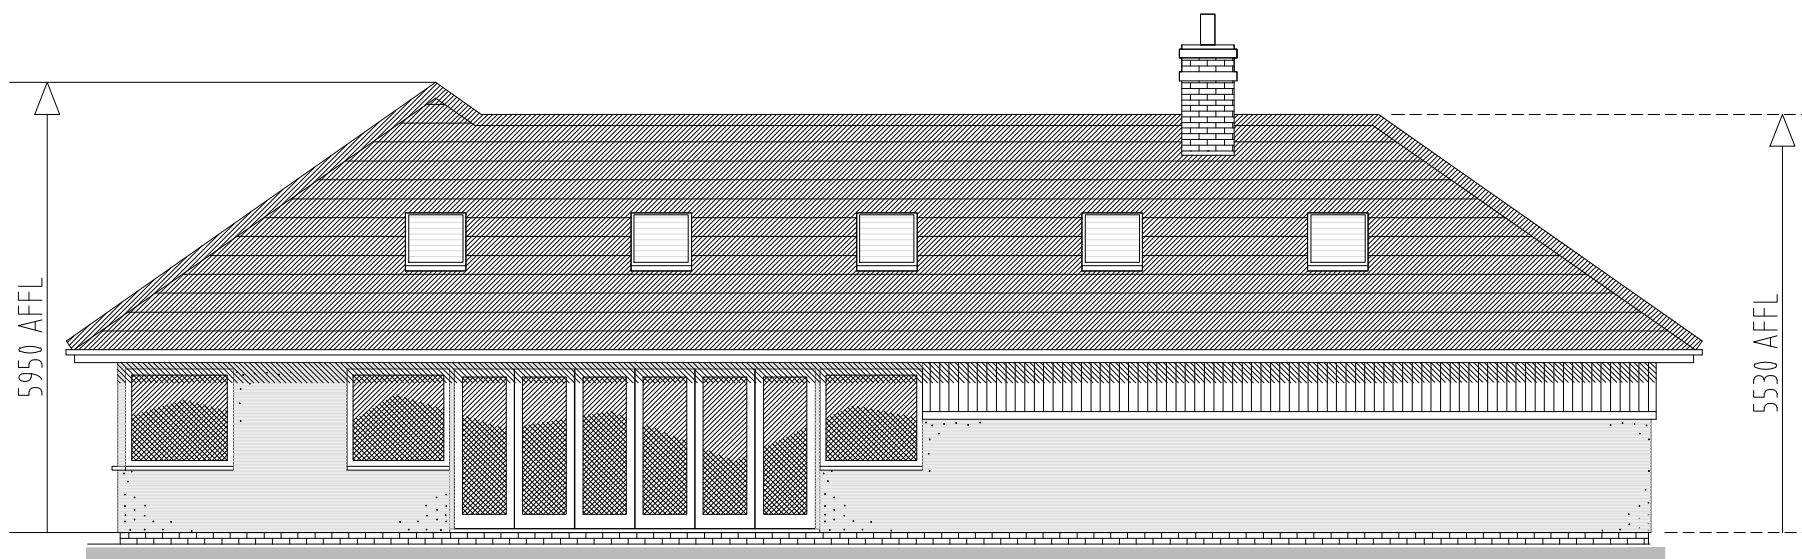

REAR ELEVATION (SOUTH)

PROPOSED MATERIALS.
Engineering Brick below FFL.
White Rendered walls.
Timber cladding
Roof tiles to be Black/grey Marley tiles..
Black s/w fascias and black Upvc rainwater goods
Doors & windows in white Upvc
Velux windows (located as per drawings).

PROPOSED DEVELOPMENT OF FIRE DAMAGED AND
DILAPIDATED STABLES TOMFORM A DWELLING ON
LAND TO THE REAR OF ASH LEA
NETHERLEY ROAD
TARBOCK GREEN
L35 10Q

PLANNING

Drawing Title

PROPOSED ELEVATIONS

Scale
1:100 @ A2

Date
05/05/2022

Drawn by
PAG

Job No.
KJ1

Drawing No.
PL303A


Revision

SQUARE
DEAL

Architectural Services
Tel: 07941263287
email: sda.services@yahoo.com



SIDE ELEVATION (WEST)

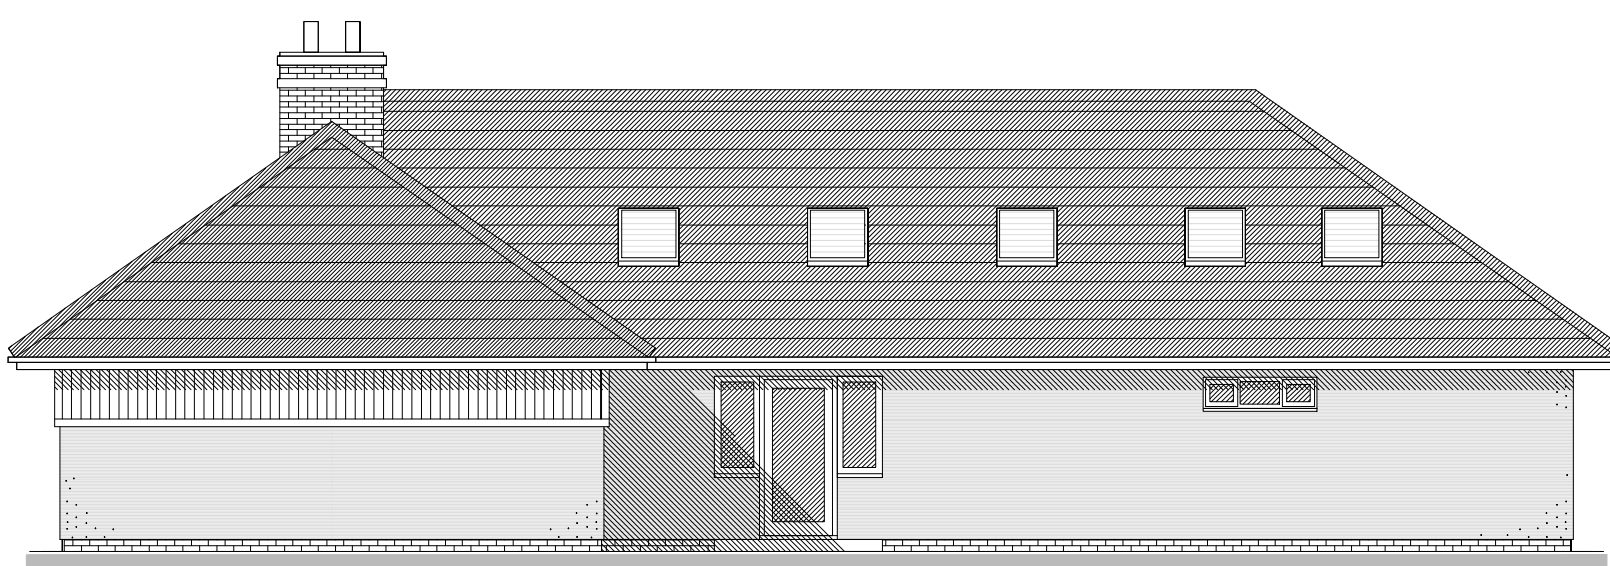

SIDE ELEVATION (EAST)