




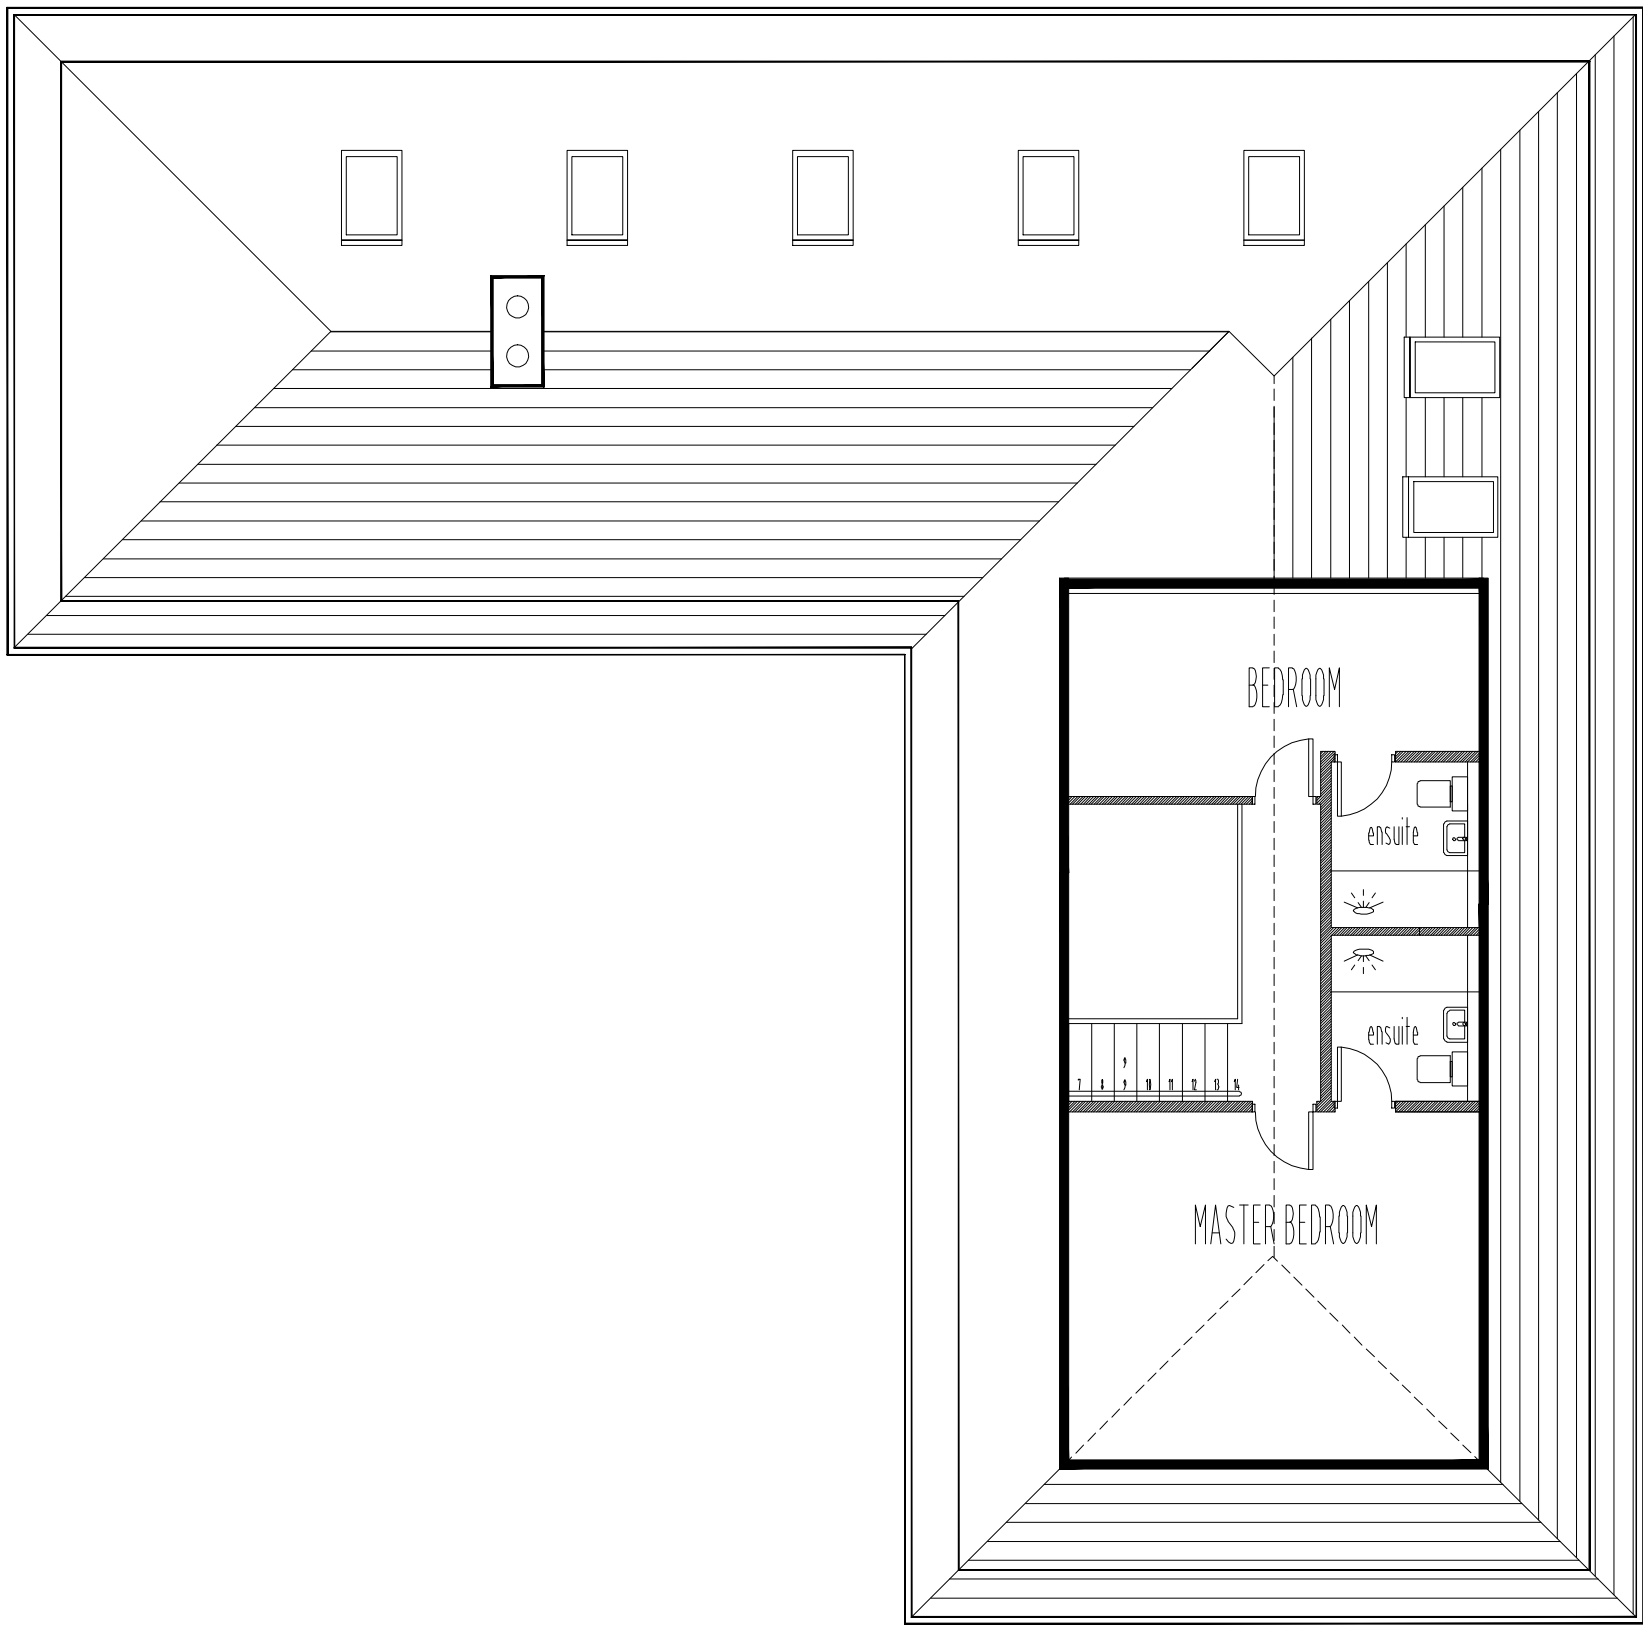

FIRST FLOOR

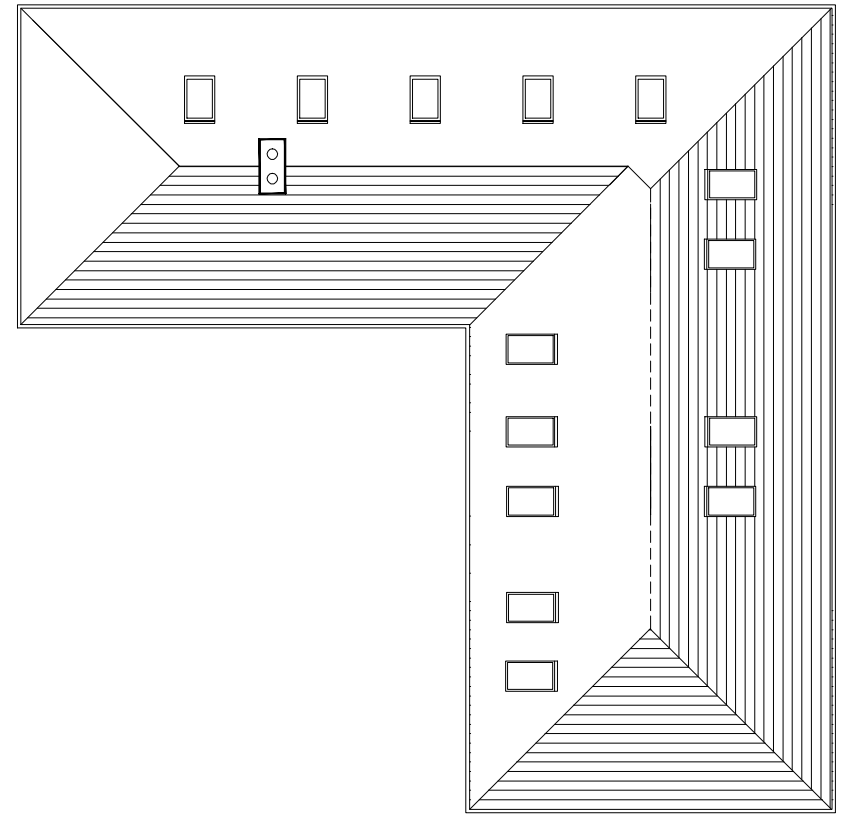

ROOF PLAN Scale 1:200

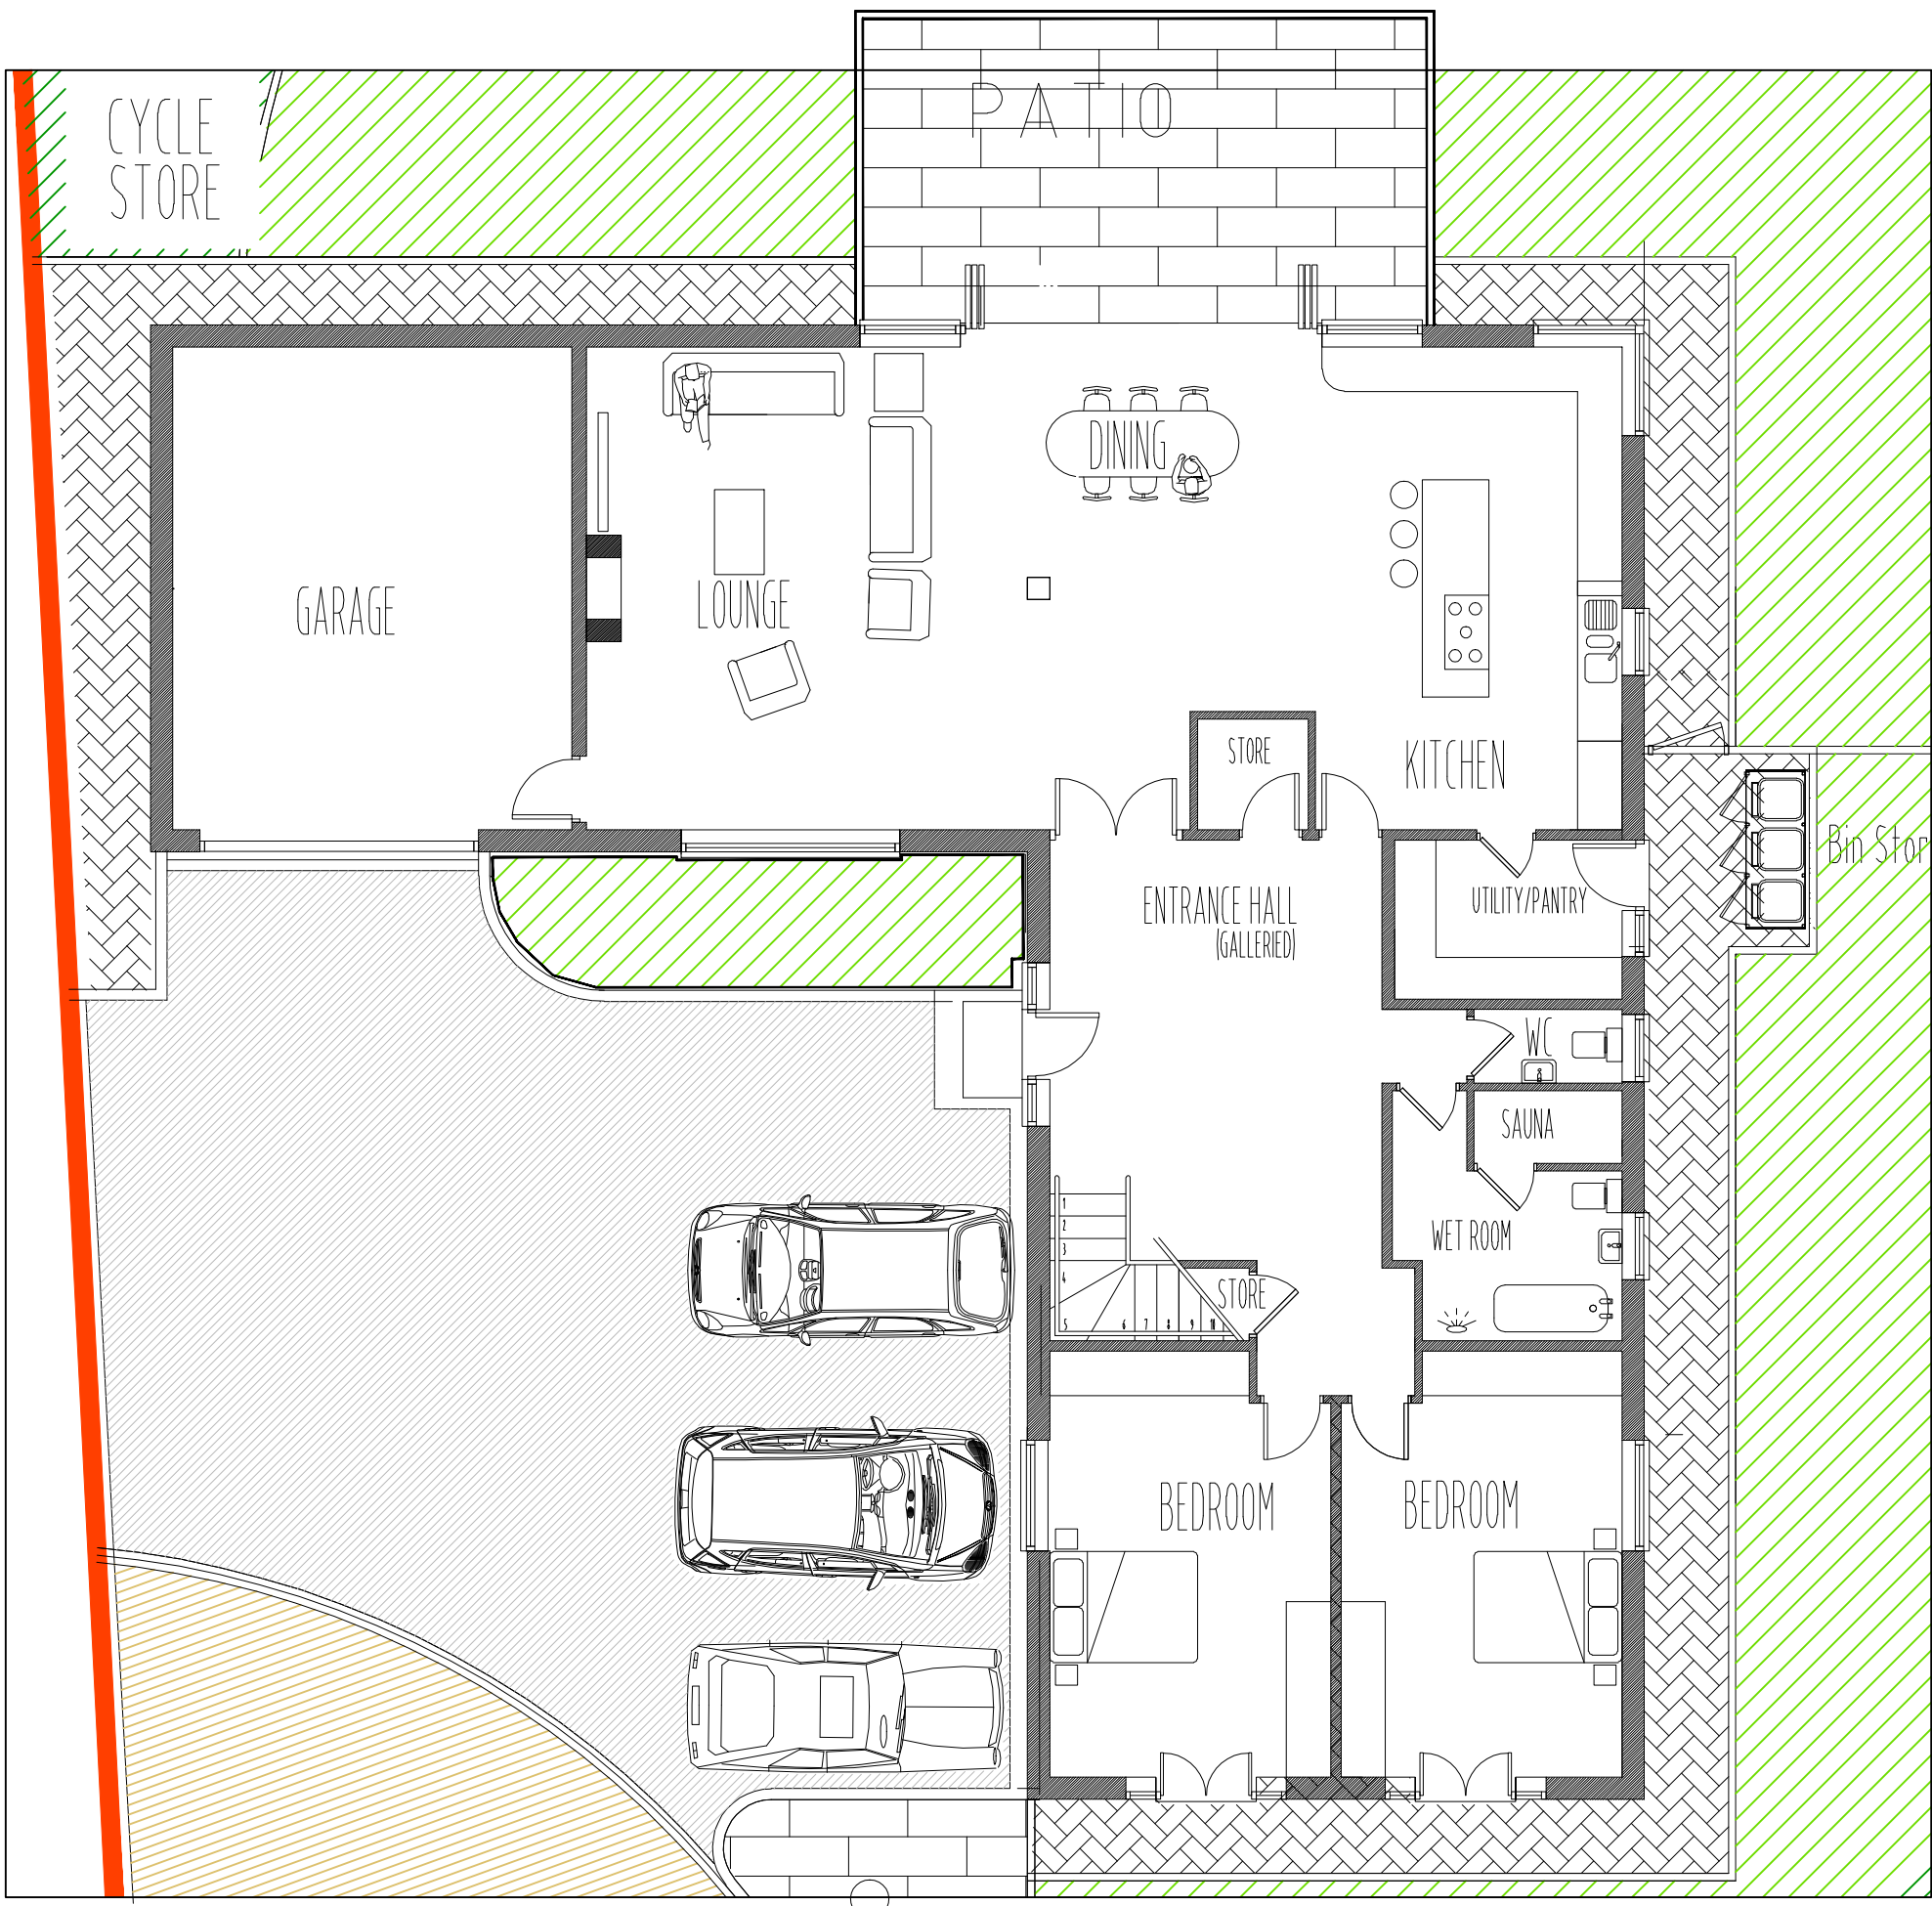

GROUND FLOOR

Scale 1:100

PROPOSED DEVELOPMENT OF FIRE DAMAGED AND  
DILAPIDATED STABLES TOMFORM A DWELLING ON  
LAND TO THE REAR OF ASH LEA  
NETHERLEY ROAD  
TARBOCK GREEN  
L35 1QQ

## PLANNING

Drawing Title

## PROPOSED FLOOR & ROOF PLANS

|                             |                       |                                                               |
|-----------------------------|-----------------------|---------------------------------------------------------------|
| Scale<br>1:100 & 1:200 @ A2 | Date<br>05/05/2022    | Drawn by<br>PAG                                               |
| Job No.<br>KJ1              | Drawing No.<br>PL302A | Revision<br>Rev.A 20/07/2022<br>Amendment to Roof/Roof lights |

SQUARE  
DEAL

Architectural Services  
Tel: 07941263287  
email:sda.services@yahoo.com