




IMPORTANT NOTE:
ALL INFORMATION IS LIMITED TO THAT WHICH IS SHOWN ON THE DRAWING. THE DRAWING IS NOT TO BE USED FOR ANY OTHER PURPOSES WITHOUT THE WRITTEN CONSENT OF THE ARCHITECT. THE ARCHITECT IS NOT RESPONSIBLE FOR ANY CONSEQUENCES ARISING FROM THE USE OF THE DRAWING FOR ANY OTHER PURPOSES.
CONTRACTOR OF THE DRAWING IS RESPONSIBLE TO THE ARCHITECT.
UNIT A - C
Unit A - C
Beckett's Close, Centro Park
Knowsley
Existing Floor Plans and Elevations
DRAWN BY: SM
DATE: 20.08.22
SCALE: 1:200
CHECKED BY: MJ
DATE: 20.08.22
SCALE: 1:200
DWG NO: 01100815_001

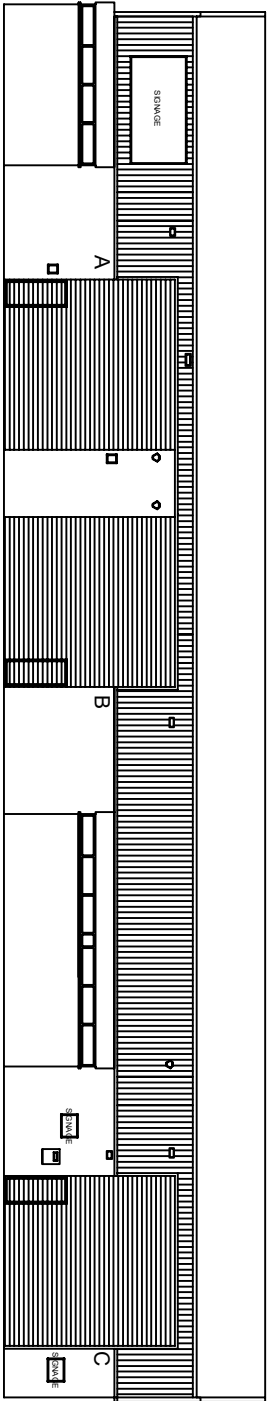


EXISTING FRONT ELEVATION @ 1:200

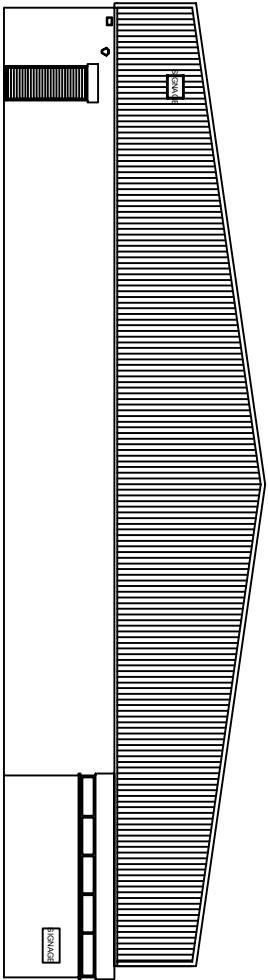


EXISTING LHS ELEVATION @ 1:200

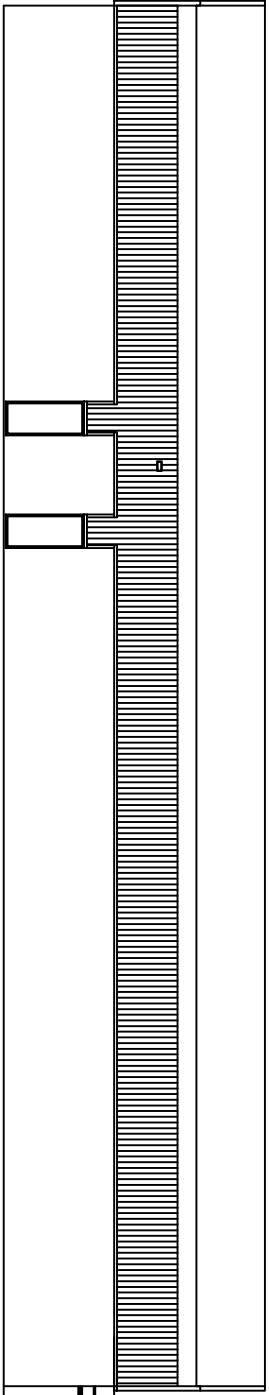


EXISTING REAR ELEVATION @ 1:200

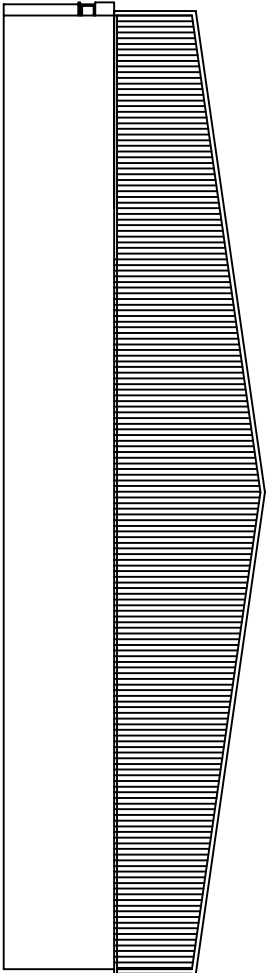


EXISTING RHS ELEVATION @ 1:200

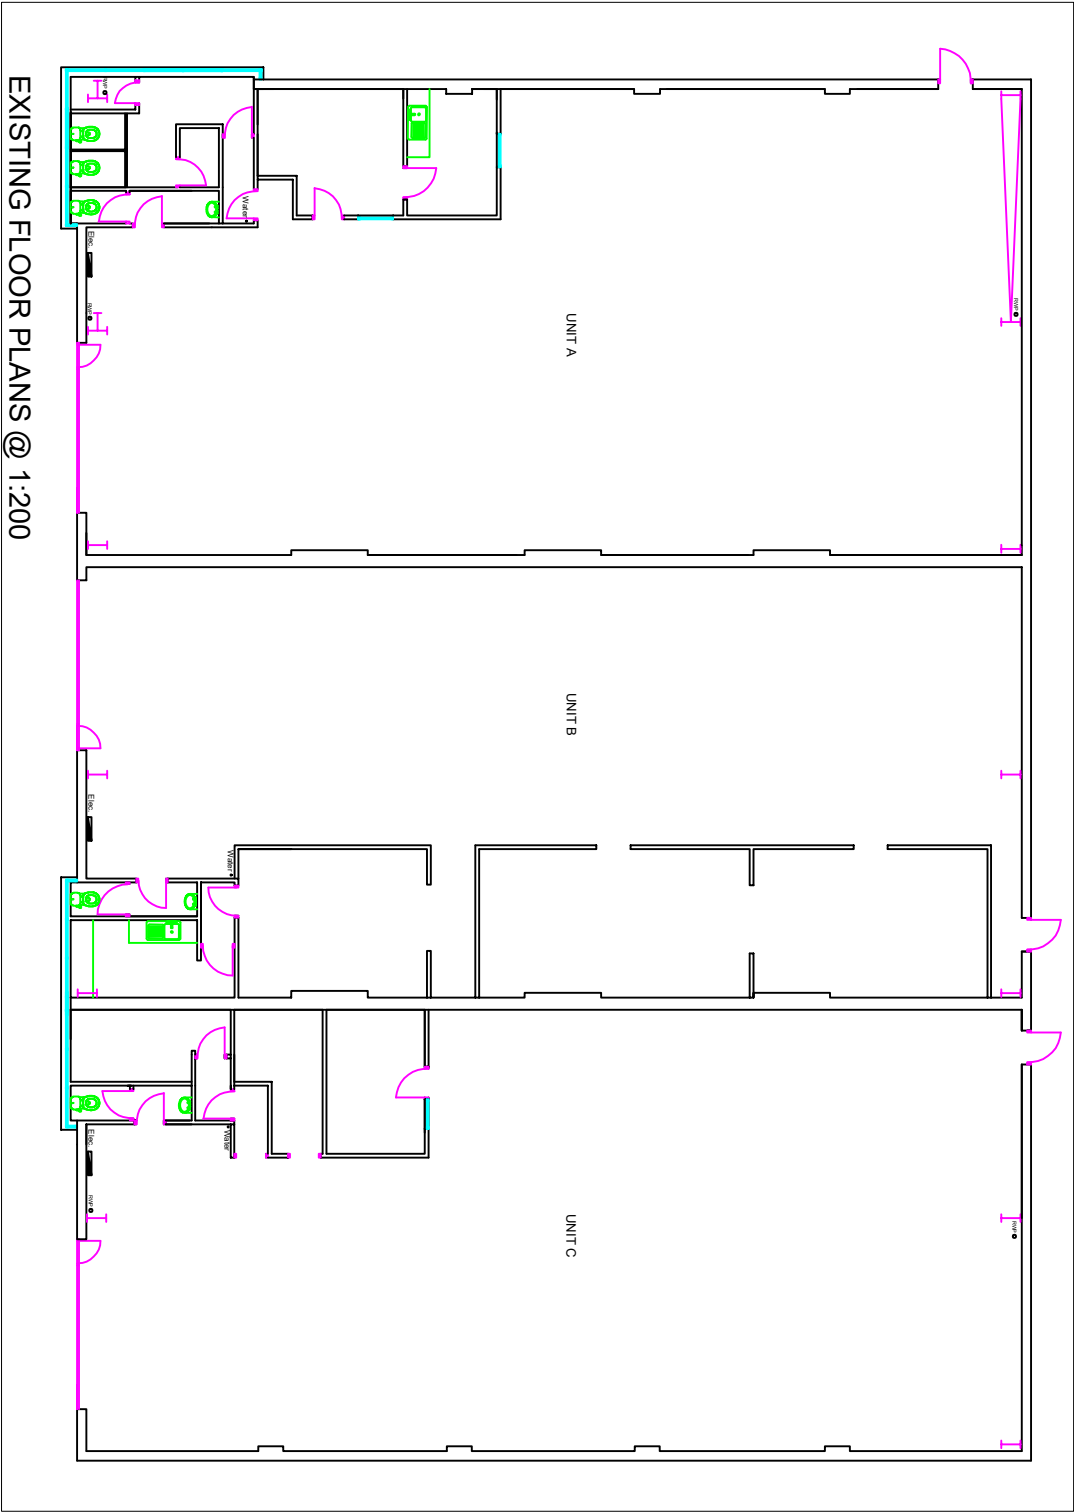

EXISTING FLOOR PLANS @ 1:200

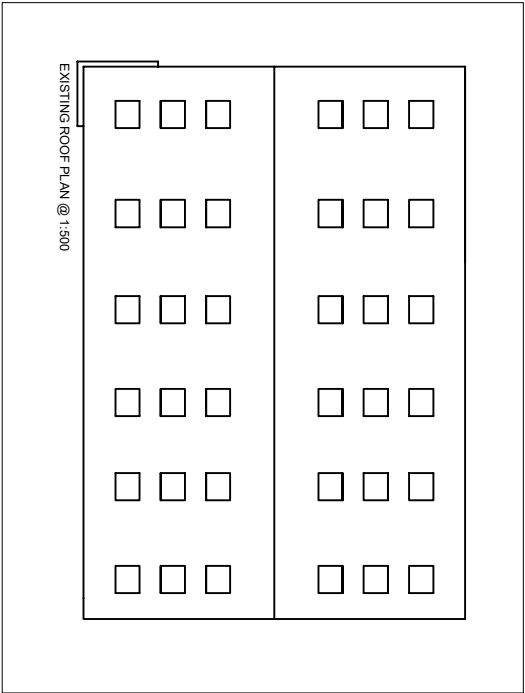

EXISTING ROOF PLAN @ 1:500

 

EXISTING

CLIENT		Northern Industrial Properties Ltd	
PROJECT		Unit A - C Beckett's Close, Centro Park Knowsley	
DRAWING TITLE		Existing Floor Plans and Elevations	
DRAWN BY		SM	CHECKED BY MJ
DATE		20.08.22	SCALE 1:200 / 1:500 @ A3
DRAWING NO		DWG MP 01100815_001	

Mason
Partners

Mason & Partners LLP, The Corn Exchange,
Brunswick Street, Liverpool, L2 0PU