
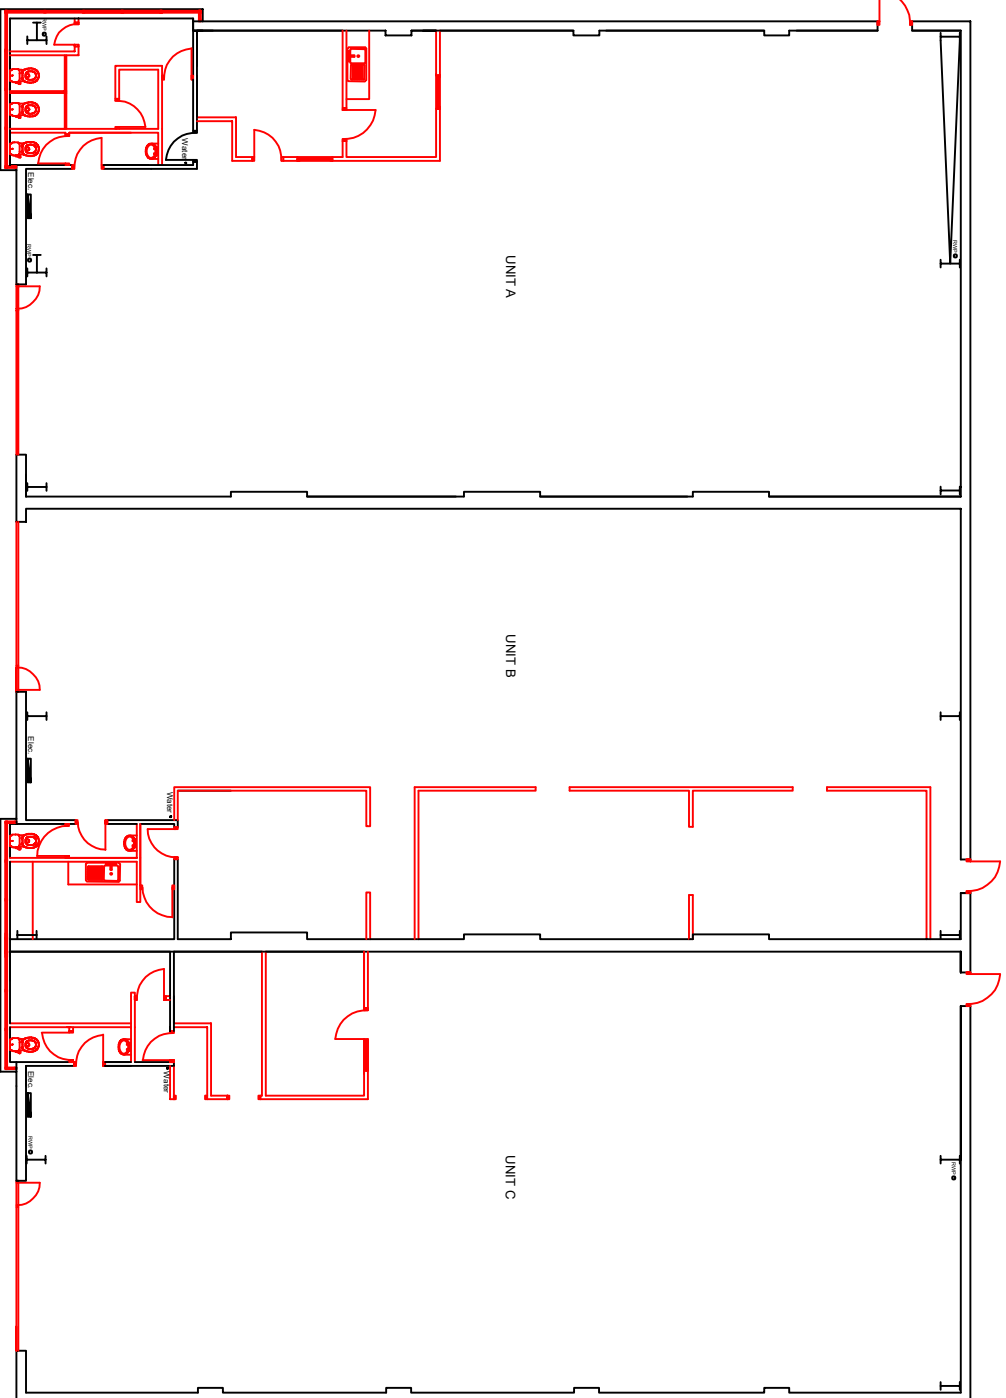
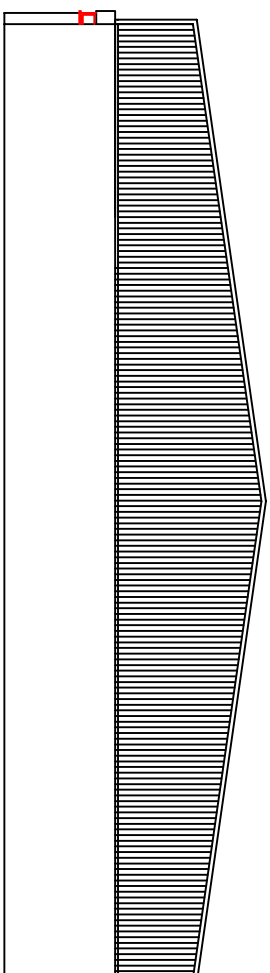
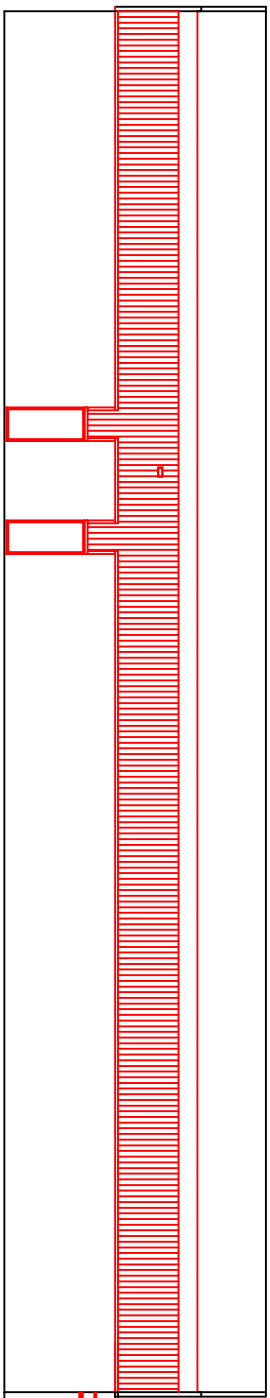
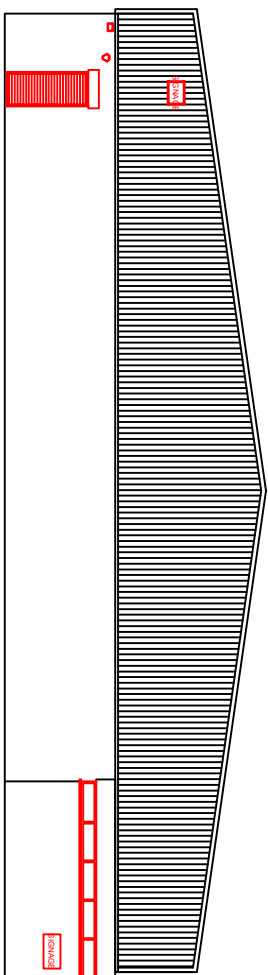


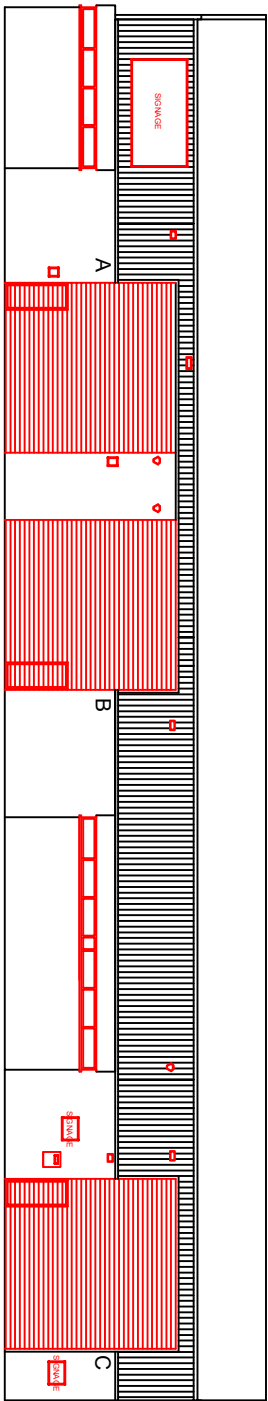

DEMO FRONT ELEVATION @ 1:200

DEMO LHS ELEVATION @ 1:200

DEMO REAR ELEVATION @1:200

DEMO RHS ELEVATION @ 1:200

DEMO FLOOR PLANS @ 1:200

1:200



DEMOLITION

REV	DETAILS	DATE
REVISIONS		

CLIENT	Northern Industrial Properties Ltd			
PROJECT	Unit A - C Bechtels Close Centro Park Kilnoishley			
DRAWING TITLE	Demolition Floor Plans and Elevations			
DRAWING NO	SM	CHECKED BY	MM	
DATE	06/09/22	SCALE	1:200(1:500) @ A3	
DRAWING NO	DWG No P-100615-003			

**Mason
Partners**

Mason & Partners LLP, The Corn Exchange,
Brunswick Street, Liverpool, L2 0PU