


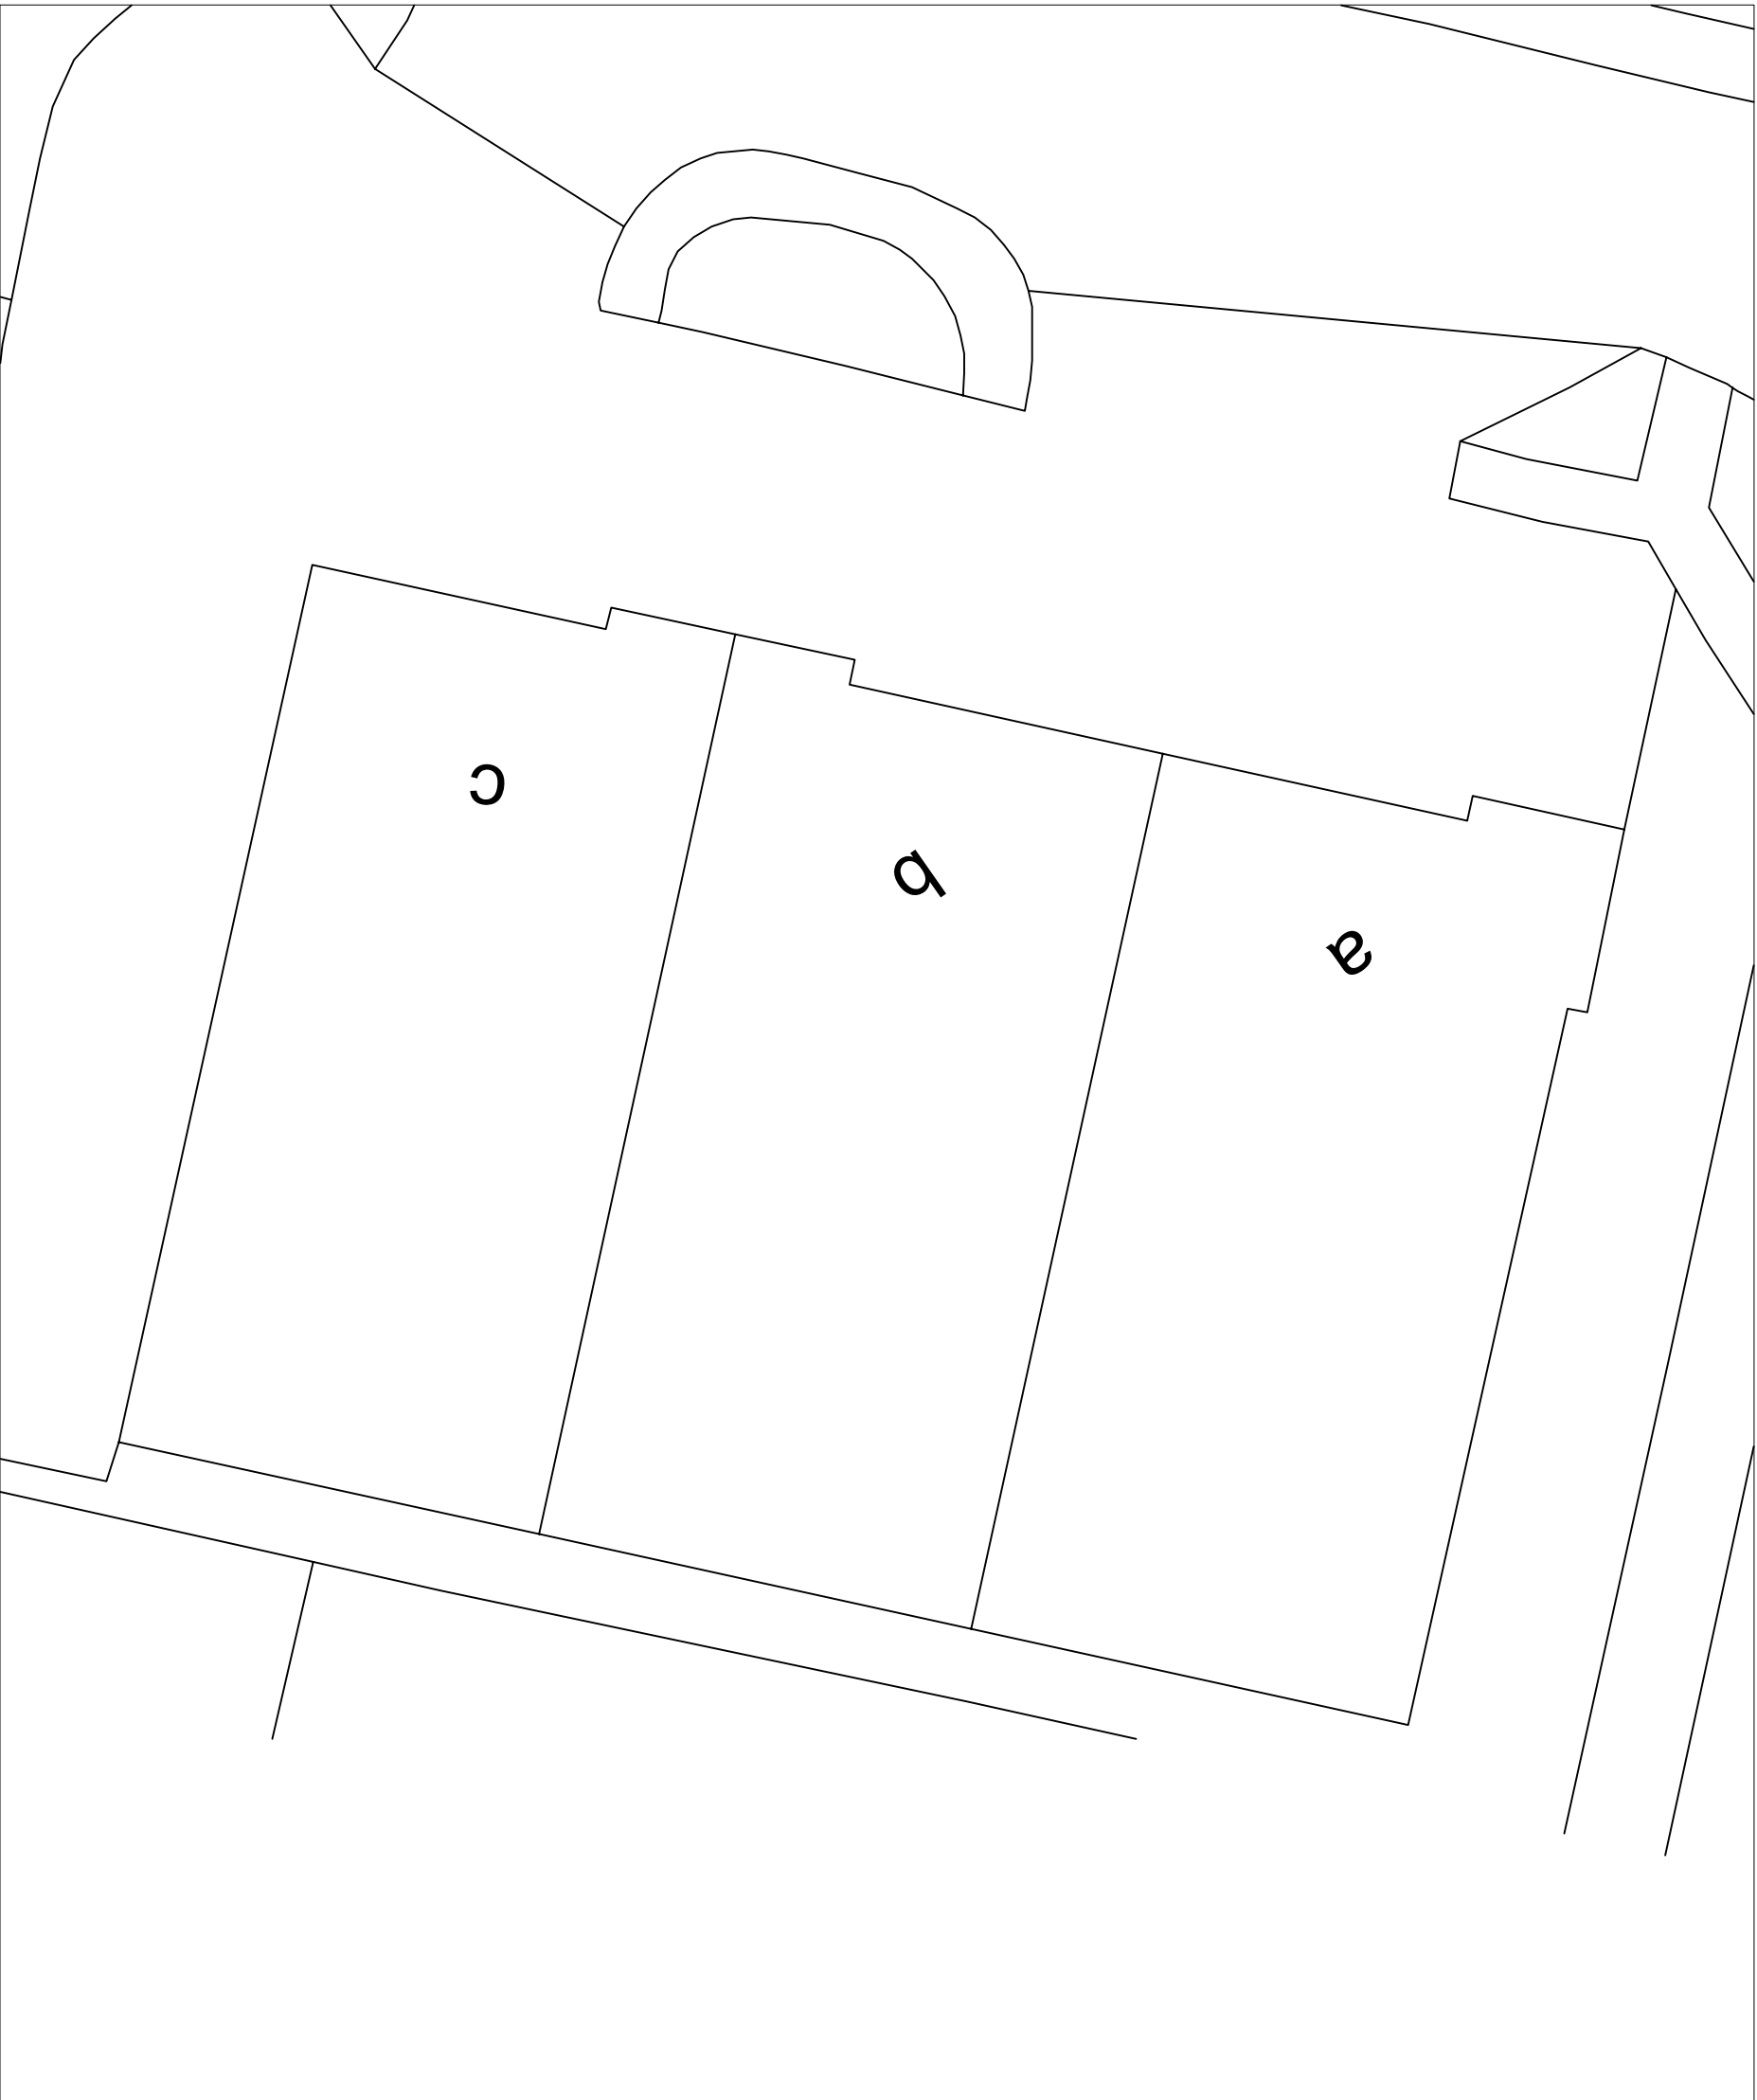

EXISTING

REV	DETAILS	DATE
REVISIONS		
CLIENT		
Northern Industrial Properties Ltd		
PROJECT		
Unit A - C		
Beckett's Close, Centro Park		
Knowsley		
DRAWING TITLE		
Existing Site Plan		
DRAWN BY	CHECKED BY	
SM	AM	
DATE	SCALE	
08.09.22	1:200 @ A3	
DRAWINGS DWG MP 01106615_007		
Mason Partners		
Mason & Partners LLP, The Can Exchange,		
Burnswick Street, Liverpool, L2 0PJ		