






PART FRONT ELEVATION AS EXISTING

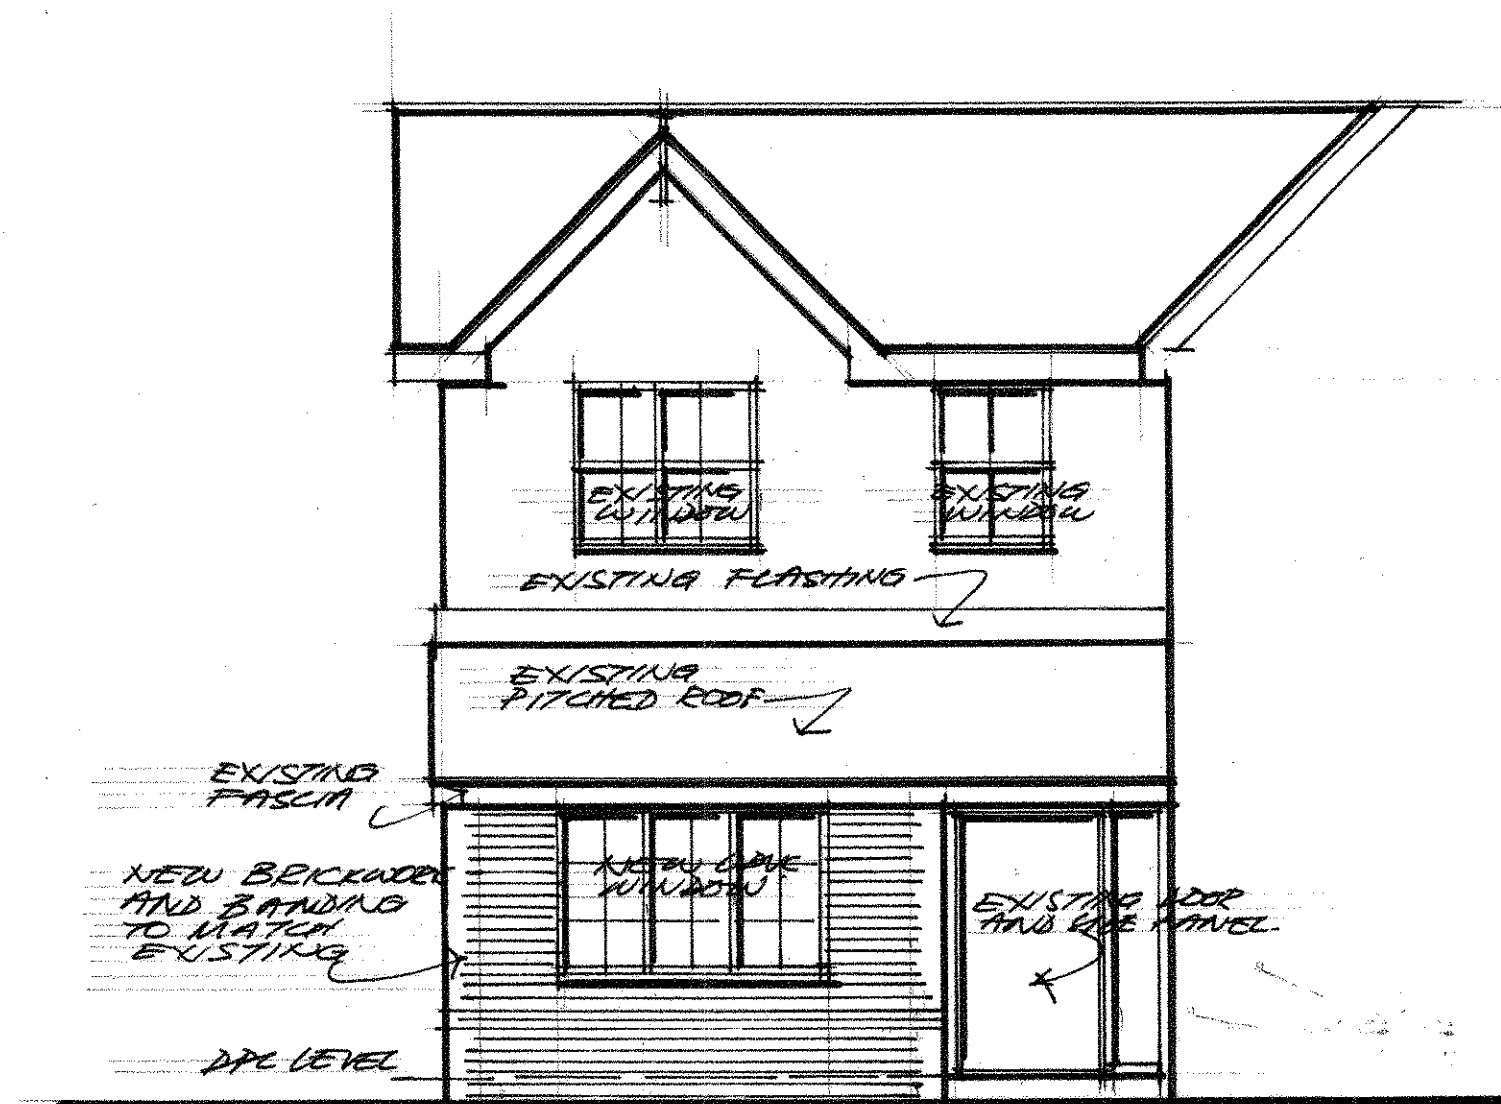

PART FRONT ELEVATION AS PROPOSED

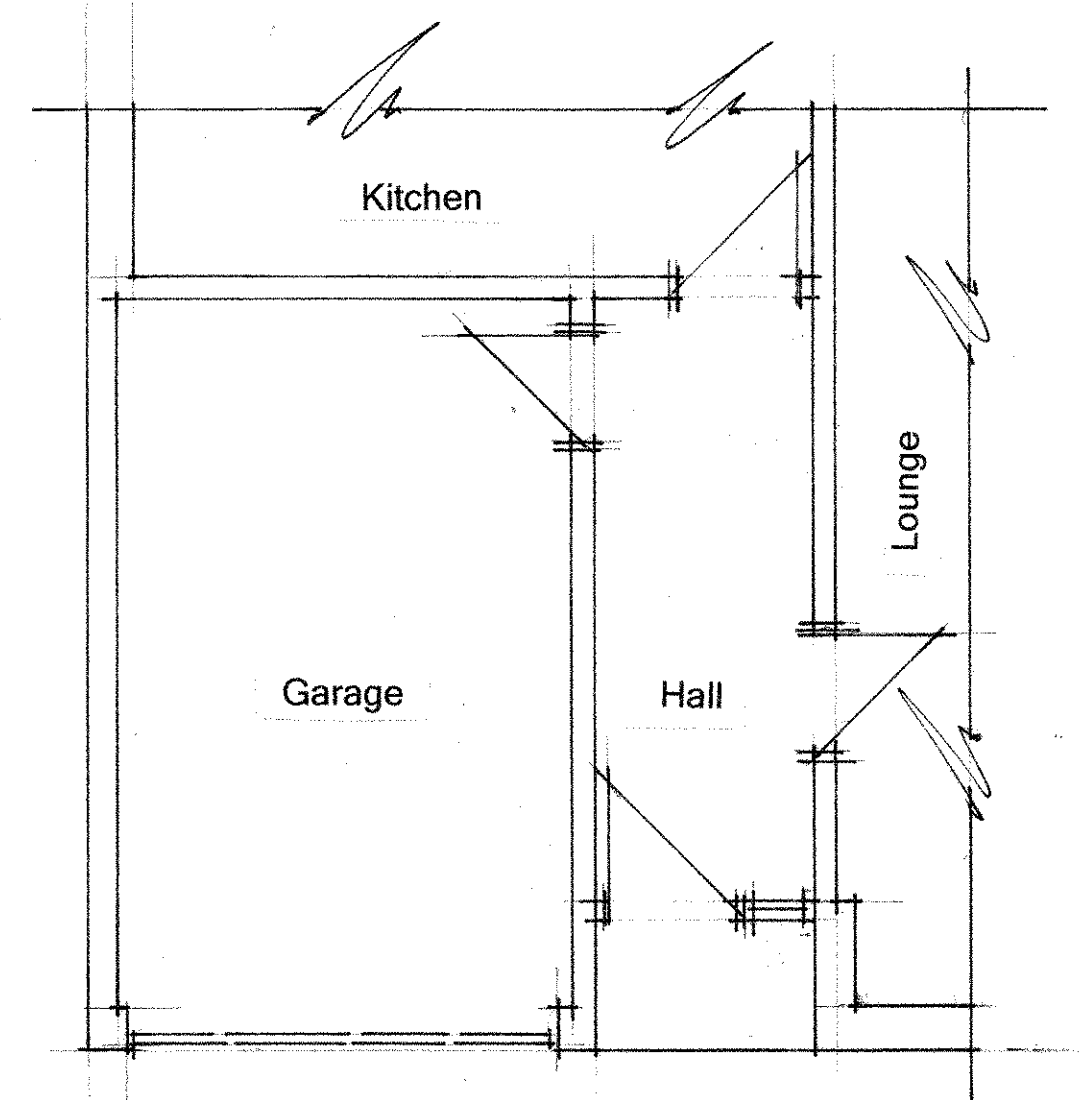

PART GROUND FLOOR PLAN AS EXISTING

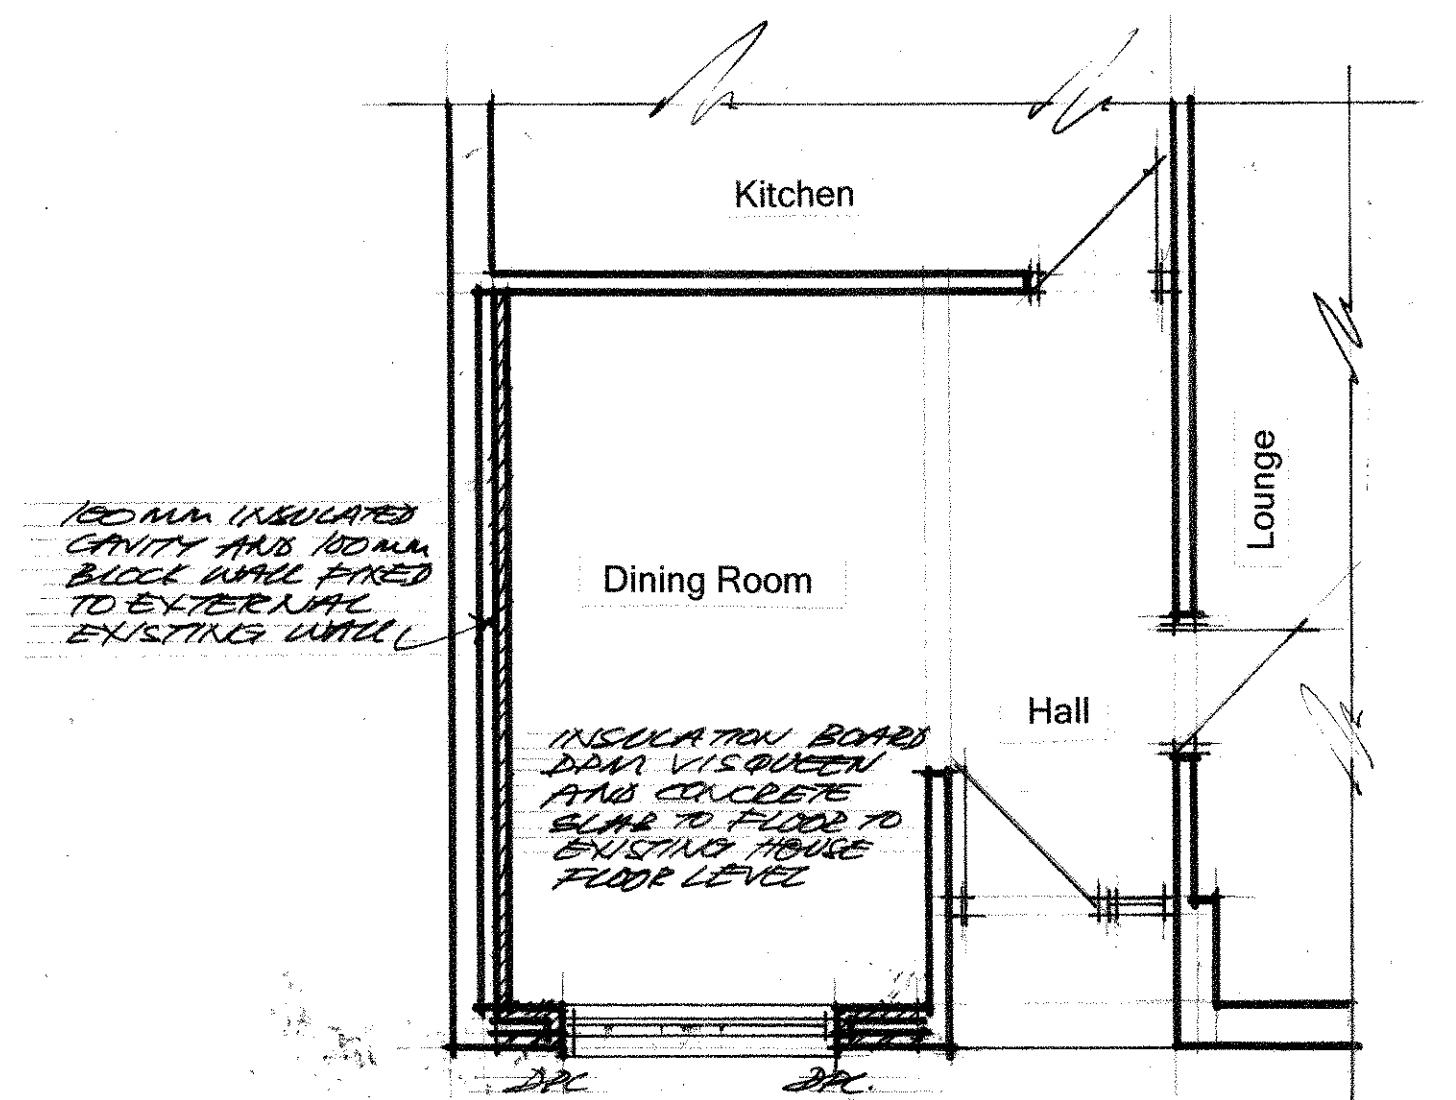

PART GROUND FLOOR PLAN AS PROPOSED

NOTES

Do not scale this drawing.
Use stated dimensions only.
If in doubt ASK.

It is the contractors responsibility to ensure that all measurements are correct prior to manufacture or Supply.

REVISION	AMENDMENT	DATE
CLIENT		
PROPOSED CONVERSION OF EXISTING GARAGE TO DINING ROOM 2 COLERIDGE COURT KNOWSLEY L32 9SU		
DRAWING TITLE		
EXISTING AND PROPOSED DETAILS		
The Bill Wadkin Consultancy 10 Woodley Road Maghull Liverpool L31 5LD Tel: 07960867255 E-mail: billwadkin@aol.com		
SCALE	1:50	DRAWING No.
DATE	July 21	21/30/01
		REV.