




 

os map

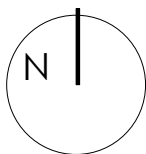

site map as existing

 


site map as proposed

PLANNING APPLICATION
NOT FOR CONSTRUCTION



scale: 1-1250/250@A3

drg no.01


Higher Road - Extension
os/block plans

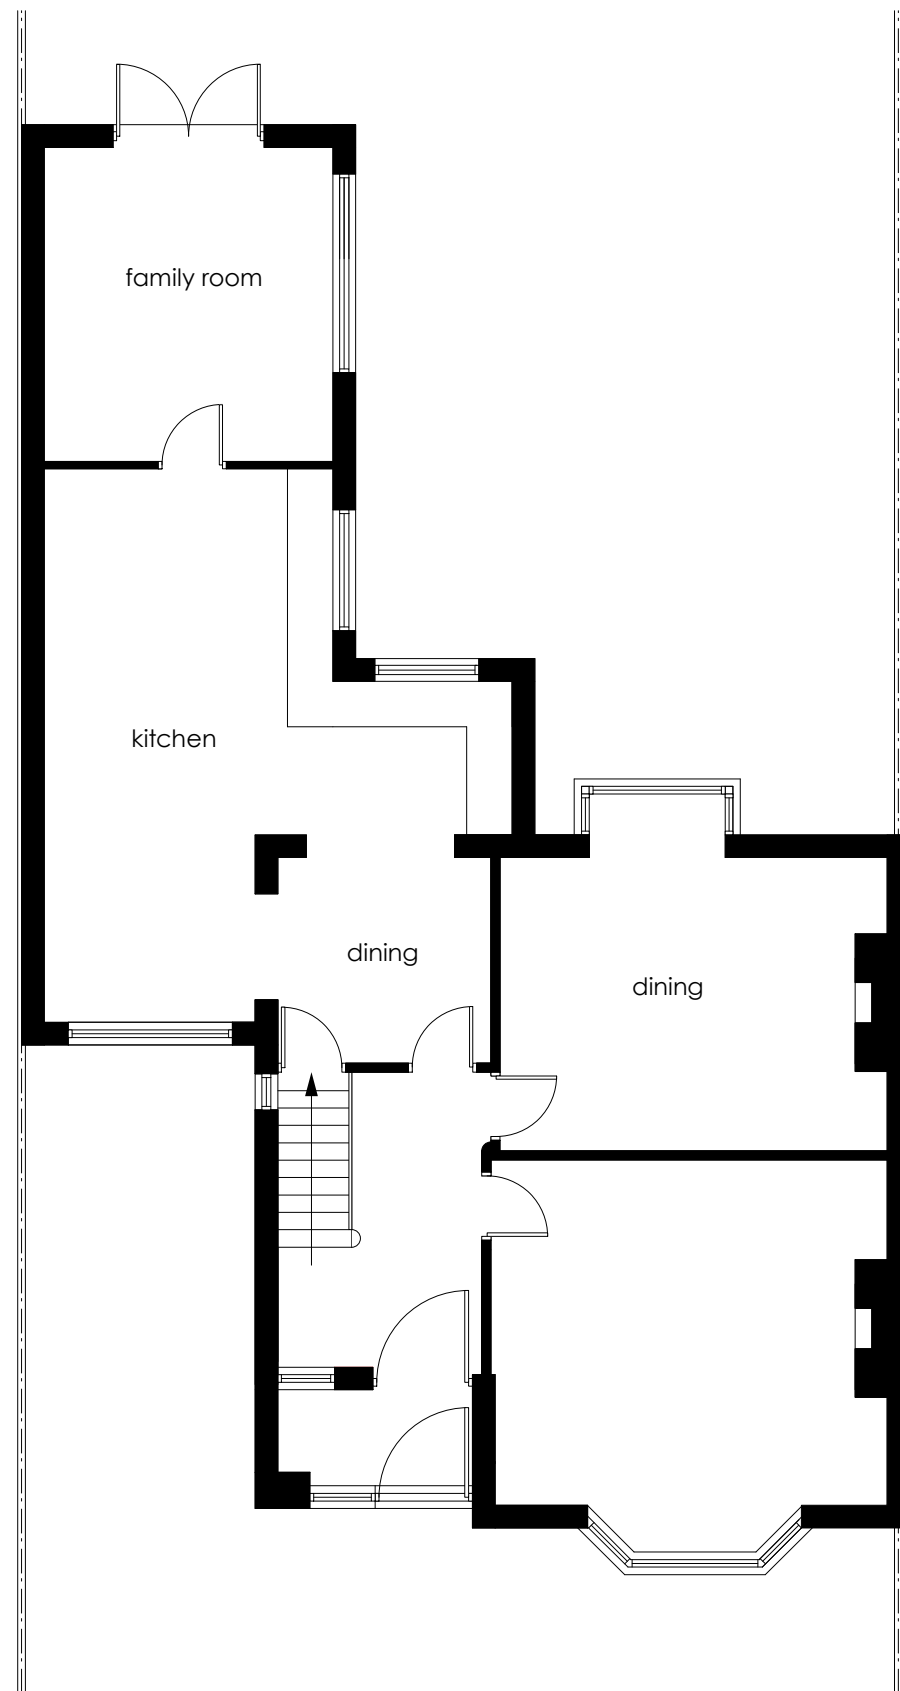

ground floor plan

 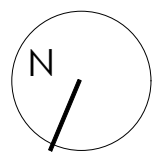

rear elevation

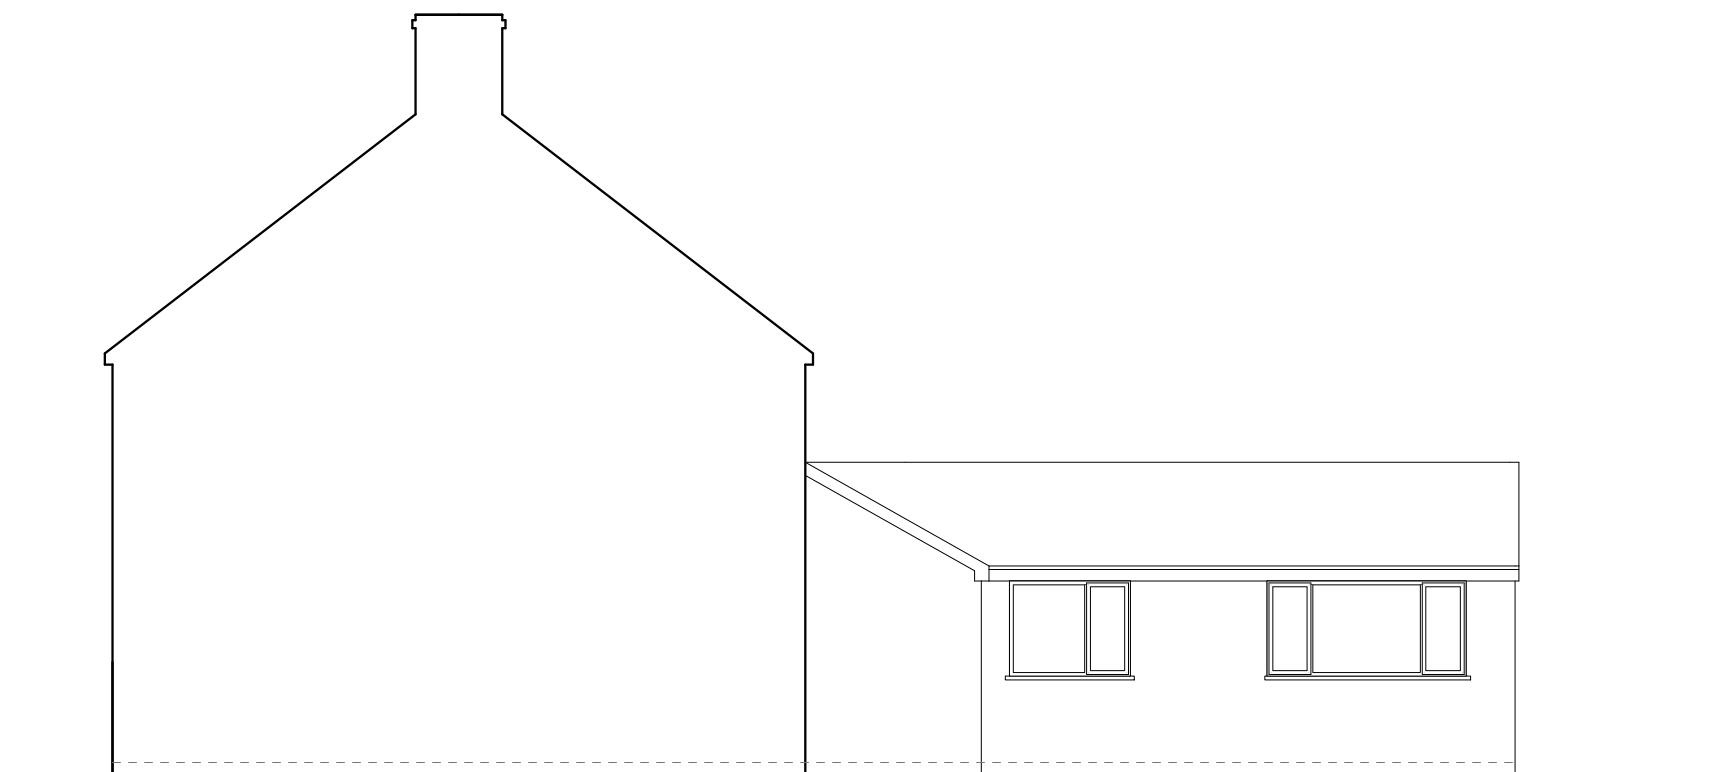


side elevation

PLANNING APPLICATION
NOT FOR CONSTRUCTION


scale: 1-100@A3

drg no.02

Higher Road - Extension
plans/elevations as existing

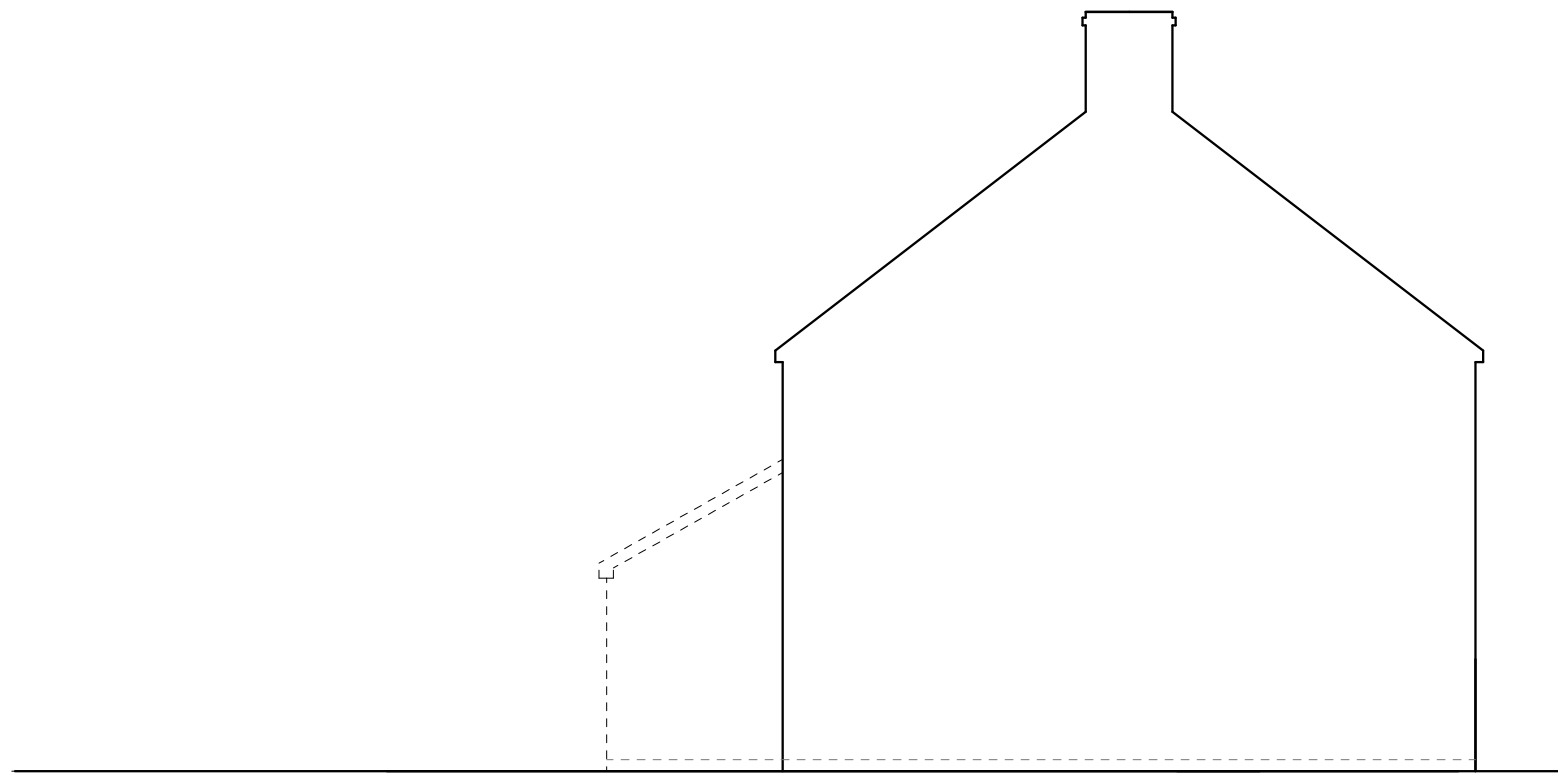

section

 


PLANNING APPLICATION
NOT FOR CONSTRUCTION

scale: 1-100@A3

drg no.03

Higher Road - Extension
elevation as existing

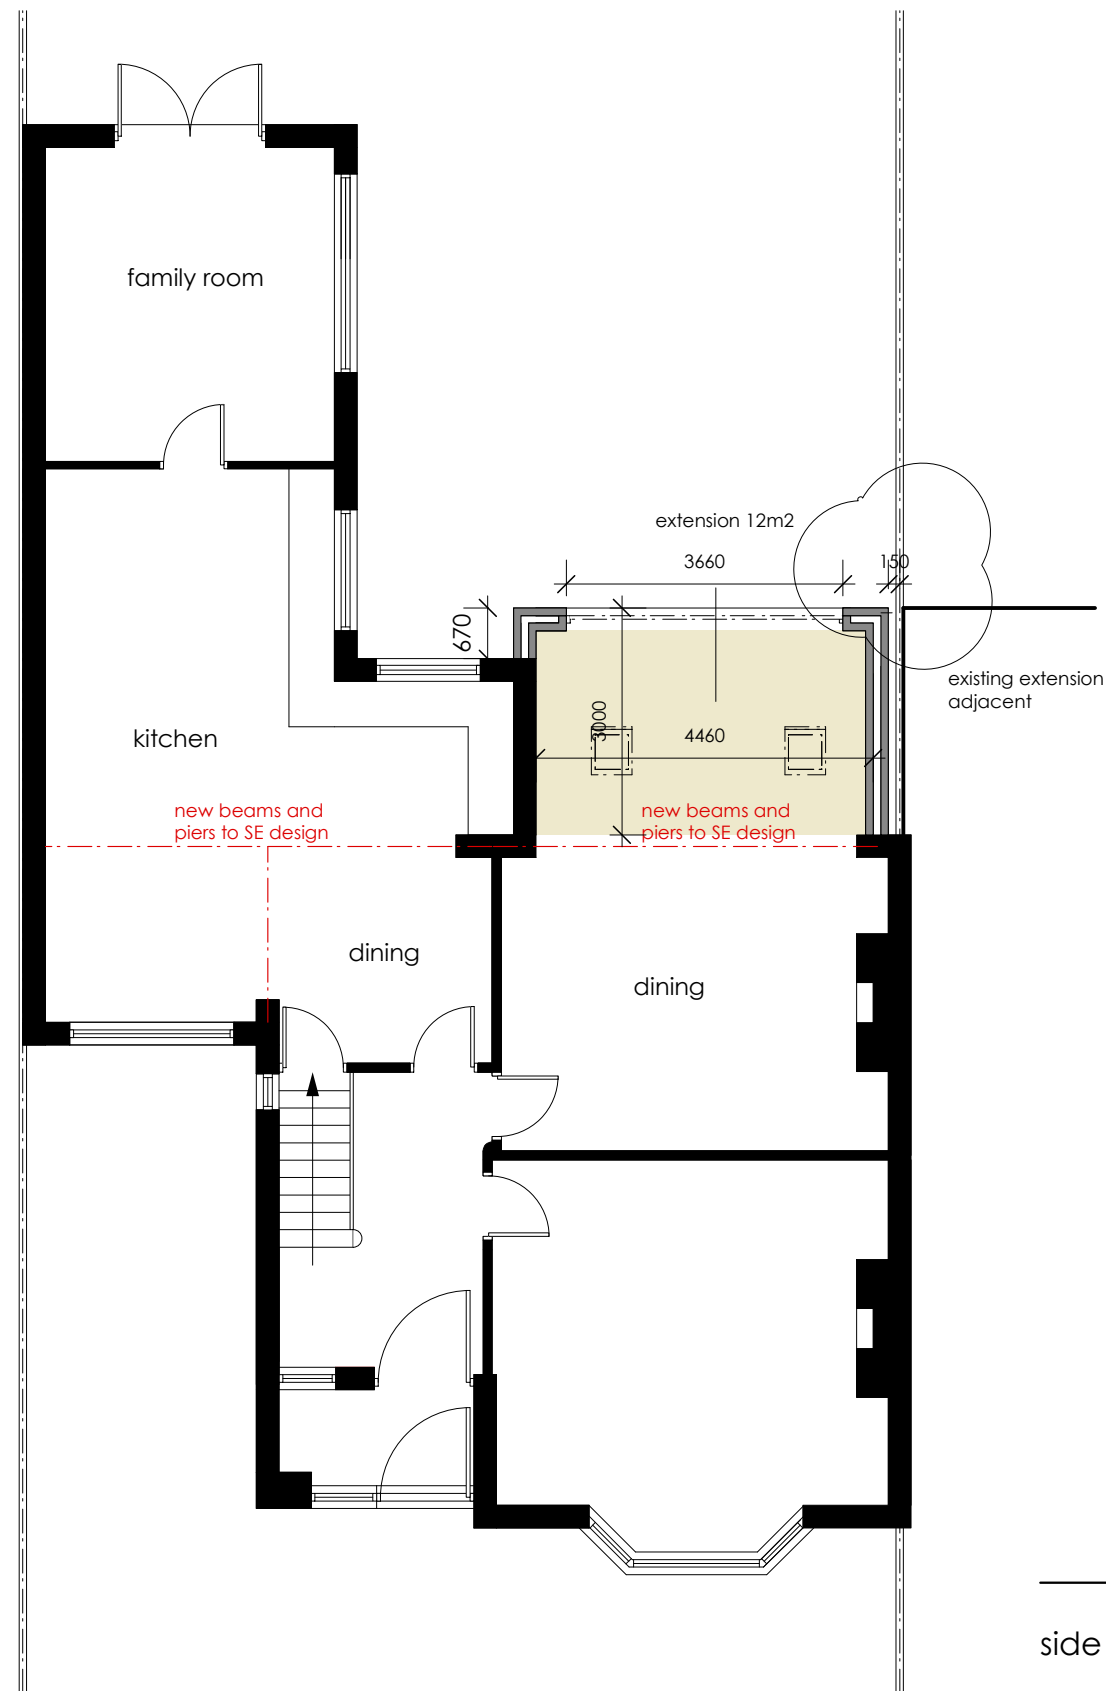

ground floor plan

Scale 01 02 03 04 05 06 07 08 09 10

new roof to match existing

new render to match existing

rear elevation

new roof to match existing

new render to match existing


side elevation

PLANNING APPLICATION
NOT FOR CONSTRUCTION

scale: 1-100@A3

drg no.04a

Higher Road - Extension
plan/elevation as proposed

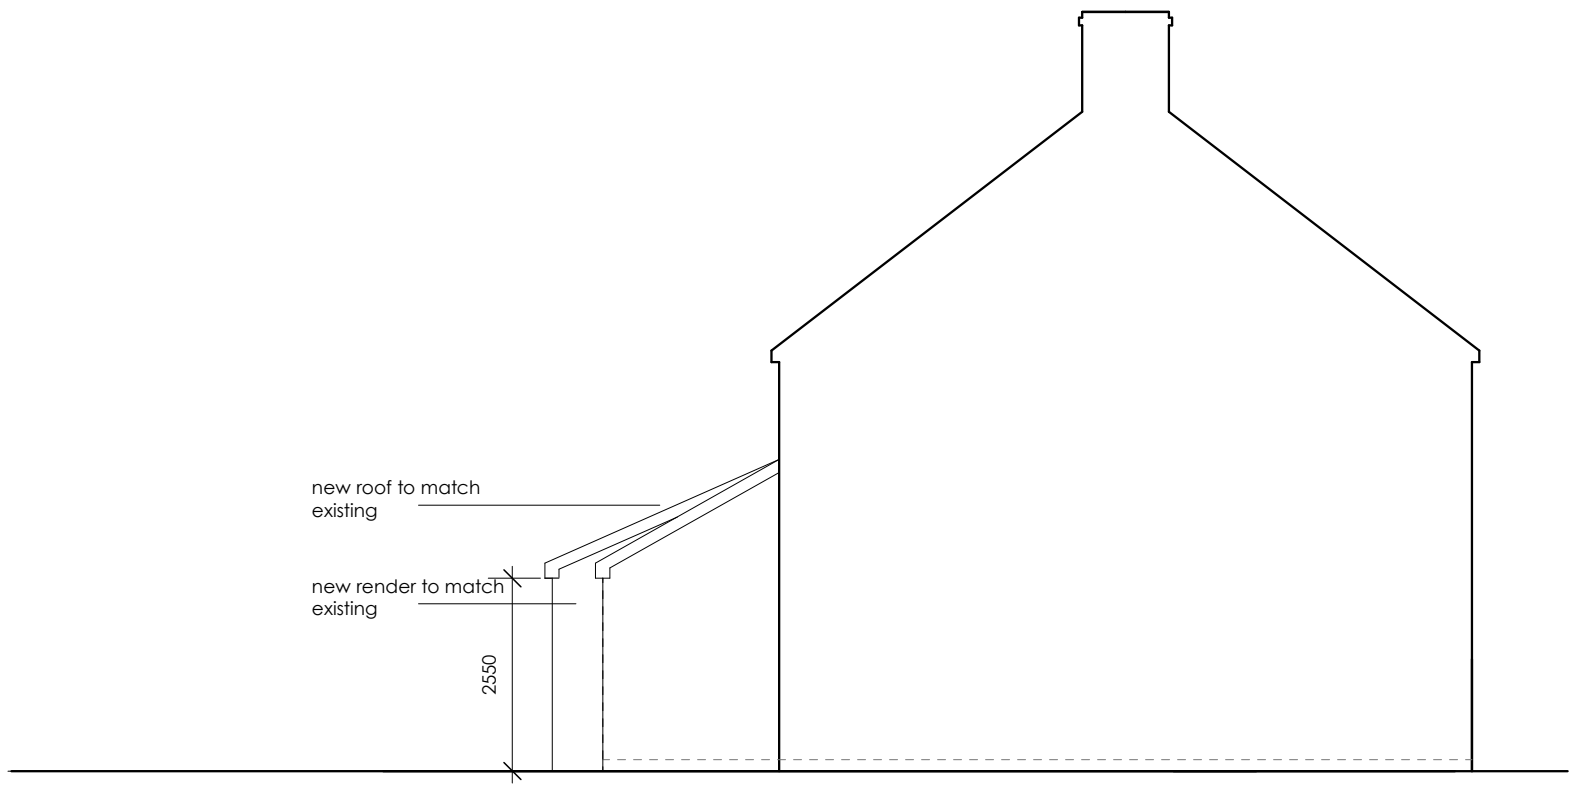

section



PLANNING APPLICATION
NOT FOR CONSTRUCTION

scale: 1-100@A3

drg no.05a

Higher Road - Extension
elevation as proposed