



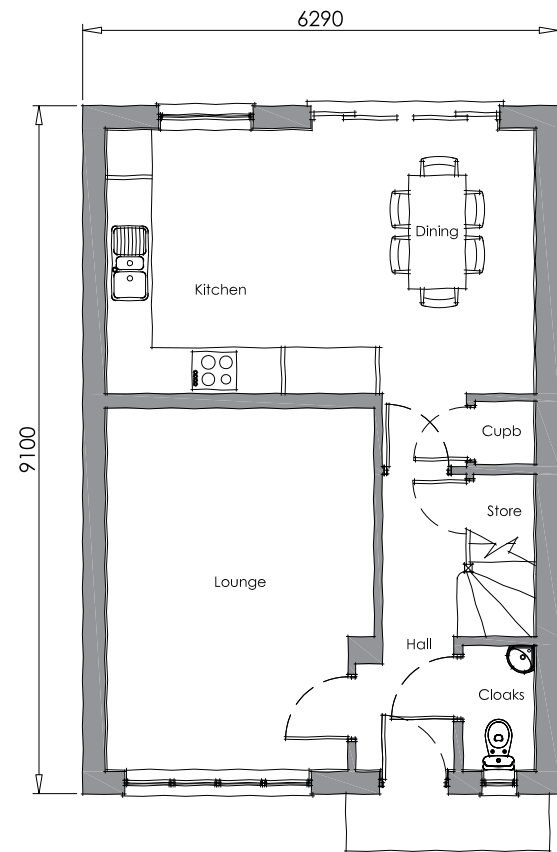


EXISTING GROUND FLOOR PLAN
(SCALE 1:100)

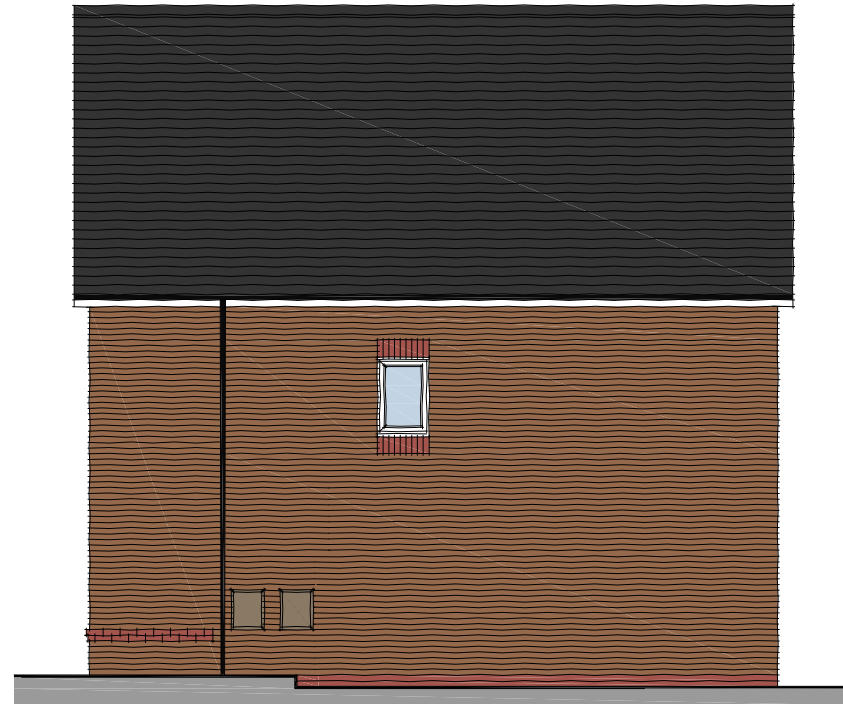

Existing Side Elevation
(SCALE 1:100)





Existing Rear Elevation
(SCALE 1:100)

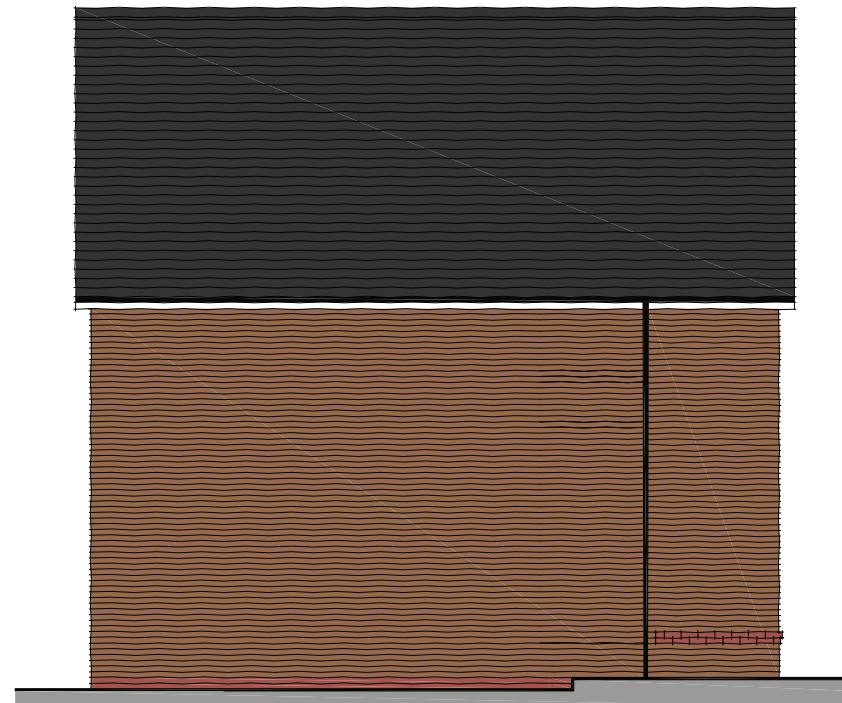

Existing Side Elevation
(SCALE 1:100)



Existing Site Plan (Scale 1:500)

  

PLANNING ISSUE					
Project Description	Scale	Paper Size	Date	Drawn	Revision
Proposed Single Storey Rear Extension	1:100 & 1:500	A3	July 2021	AD	-
Site Address	Drawing No. ED/PD/02	Note			
18 Evington Drive		All dimensions/levels are to be checked on site and any discrepancies to be referred back to Architect prior to proceeding.			
Knowsley		All specifications, materials and workmanship to be in accordance with current Building Regulations.			
L14 7AA		All component sizes and references are to be checked prior to materials order. The position of existing drain runs are to be checked and confirmed on site prior to proceeding with the works. All relevant boundary positions are to be dimensionally checked prior to proceeding with the works.			
Drawing Title	This drawing is the copyright © and shall not be altered, copied, photographed or reproduced in any way without the consent of the Architect.				
Existing Floor Plan & Elevations					