







Existing Front Elevation 1:100

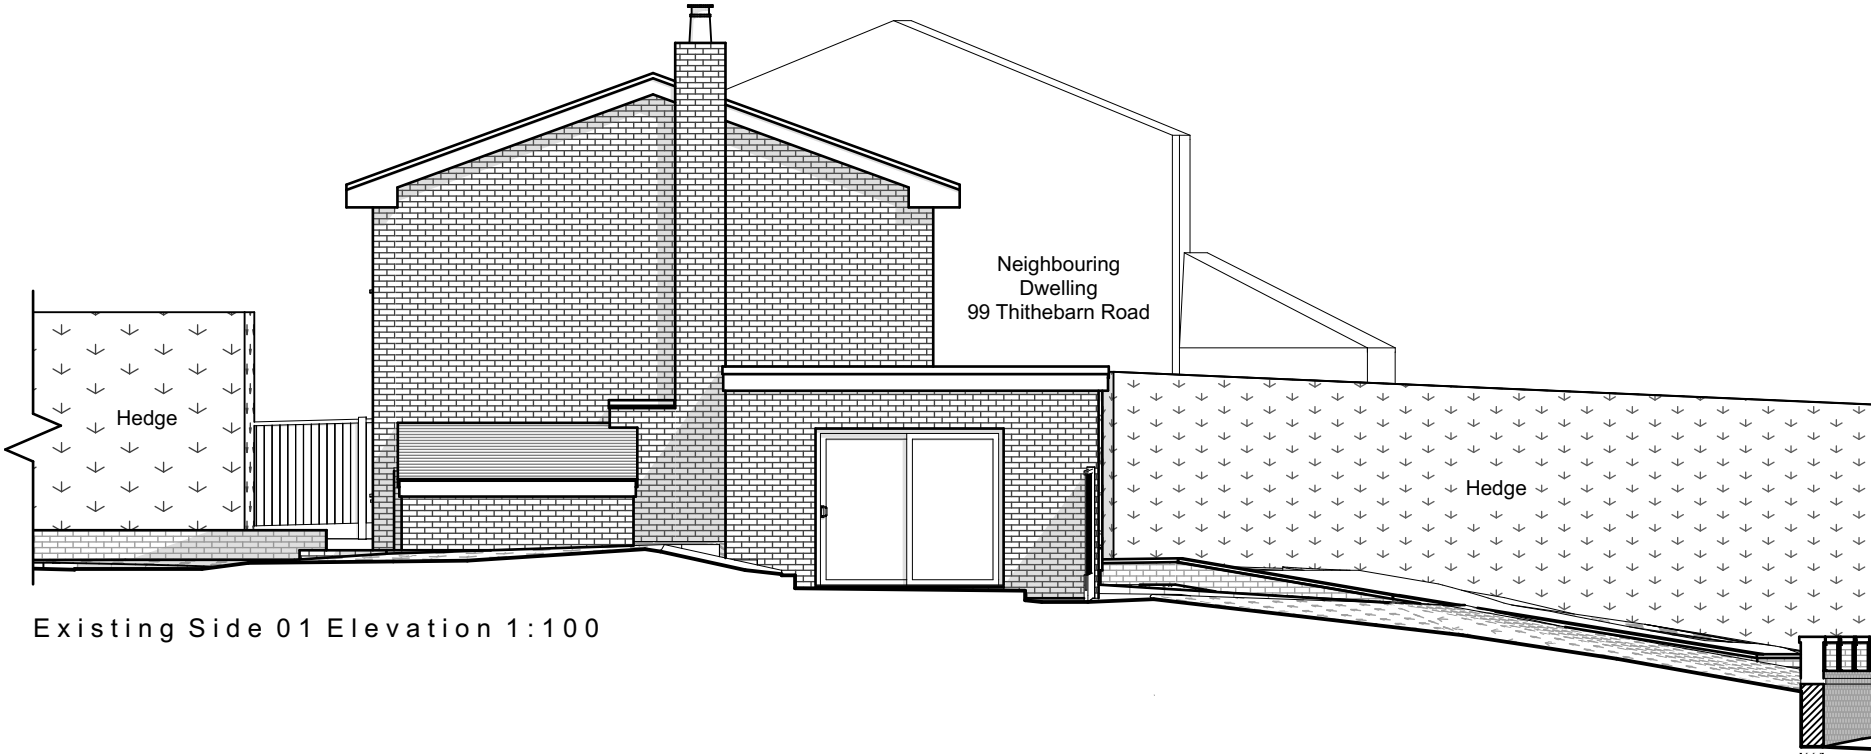


Existing Side 01 Elevation 1:100

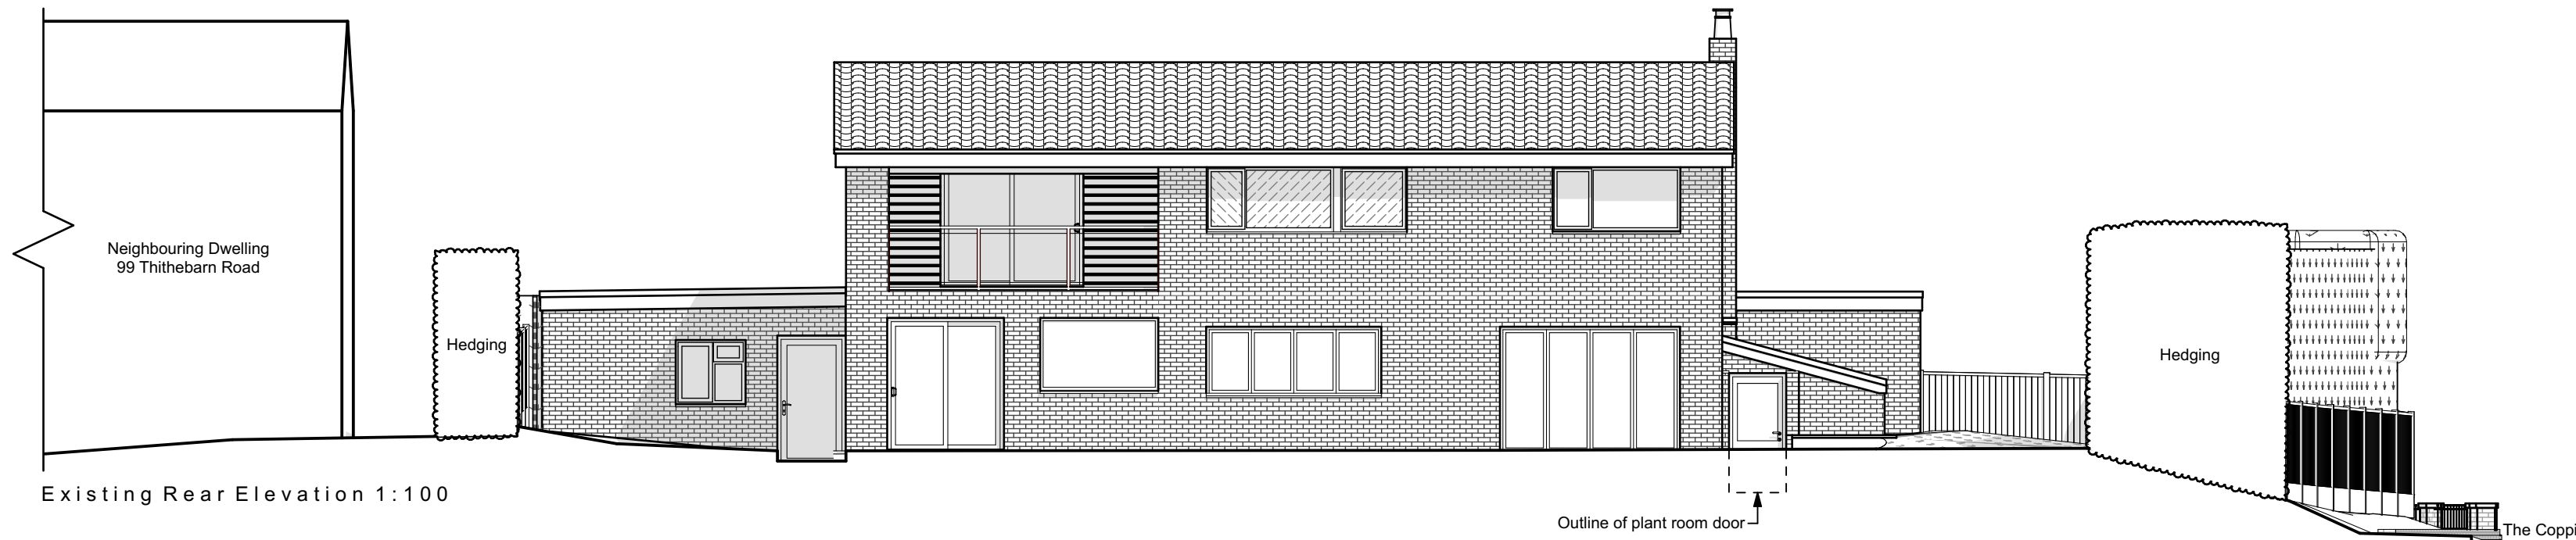


Existing Rear Elevation 1:100

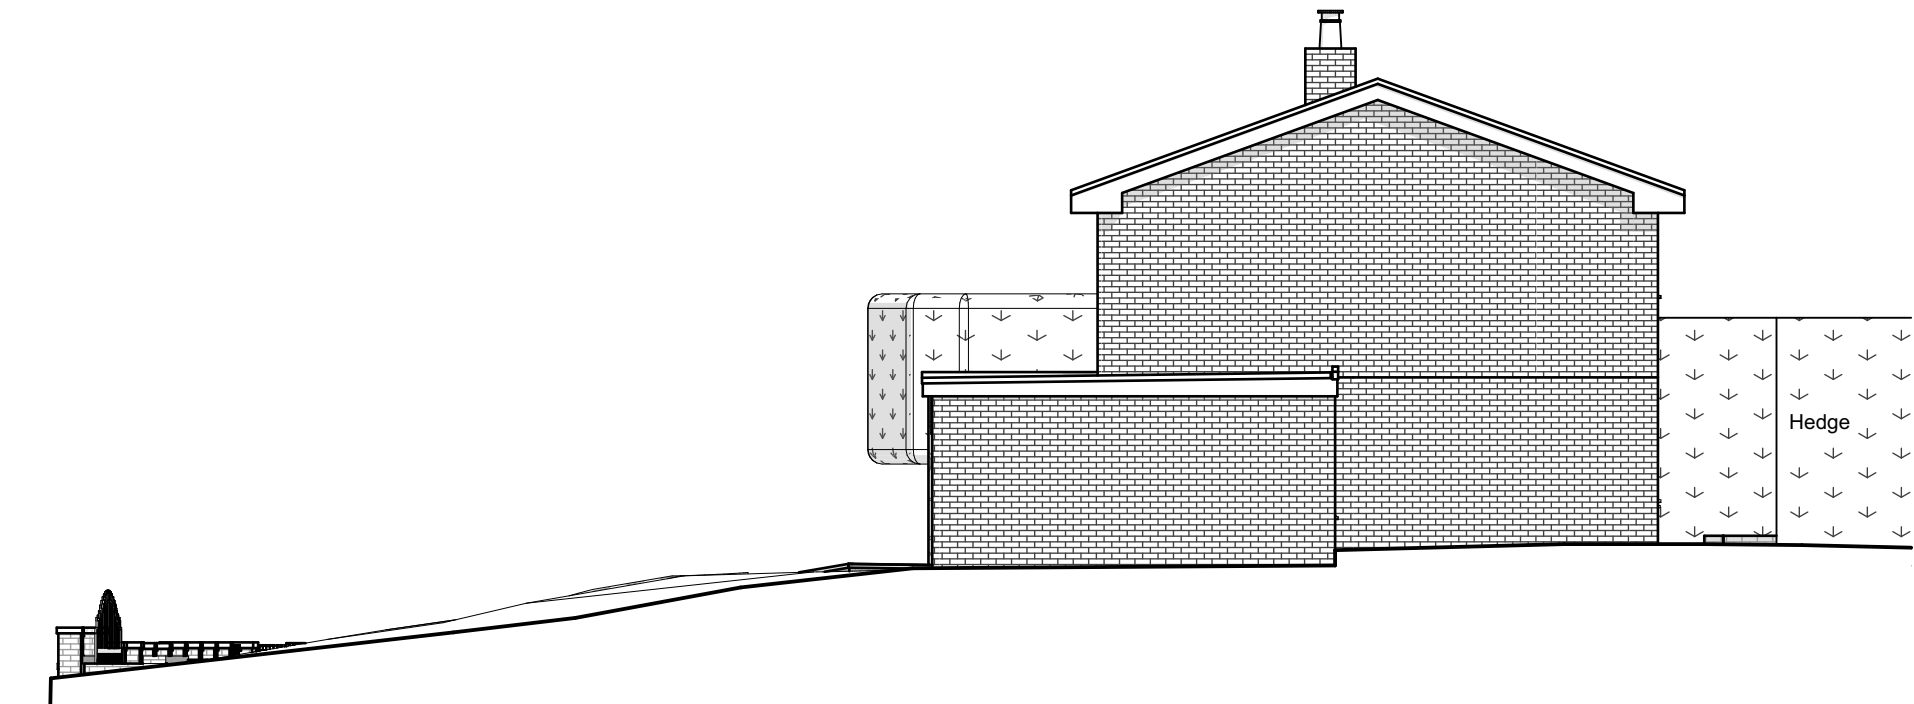 

Existing Side 02 Elevation 1:100

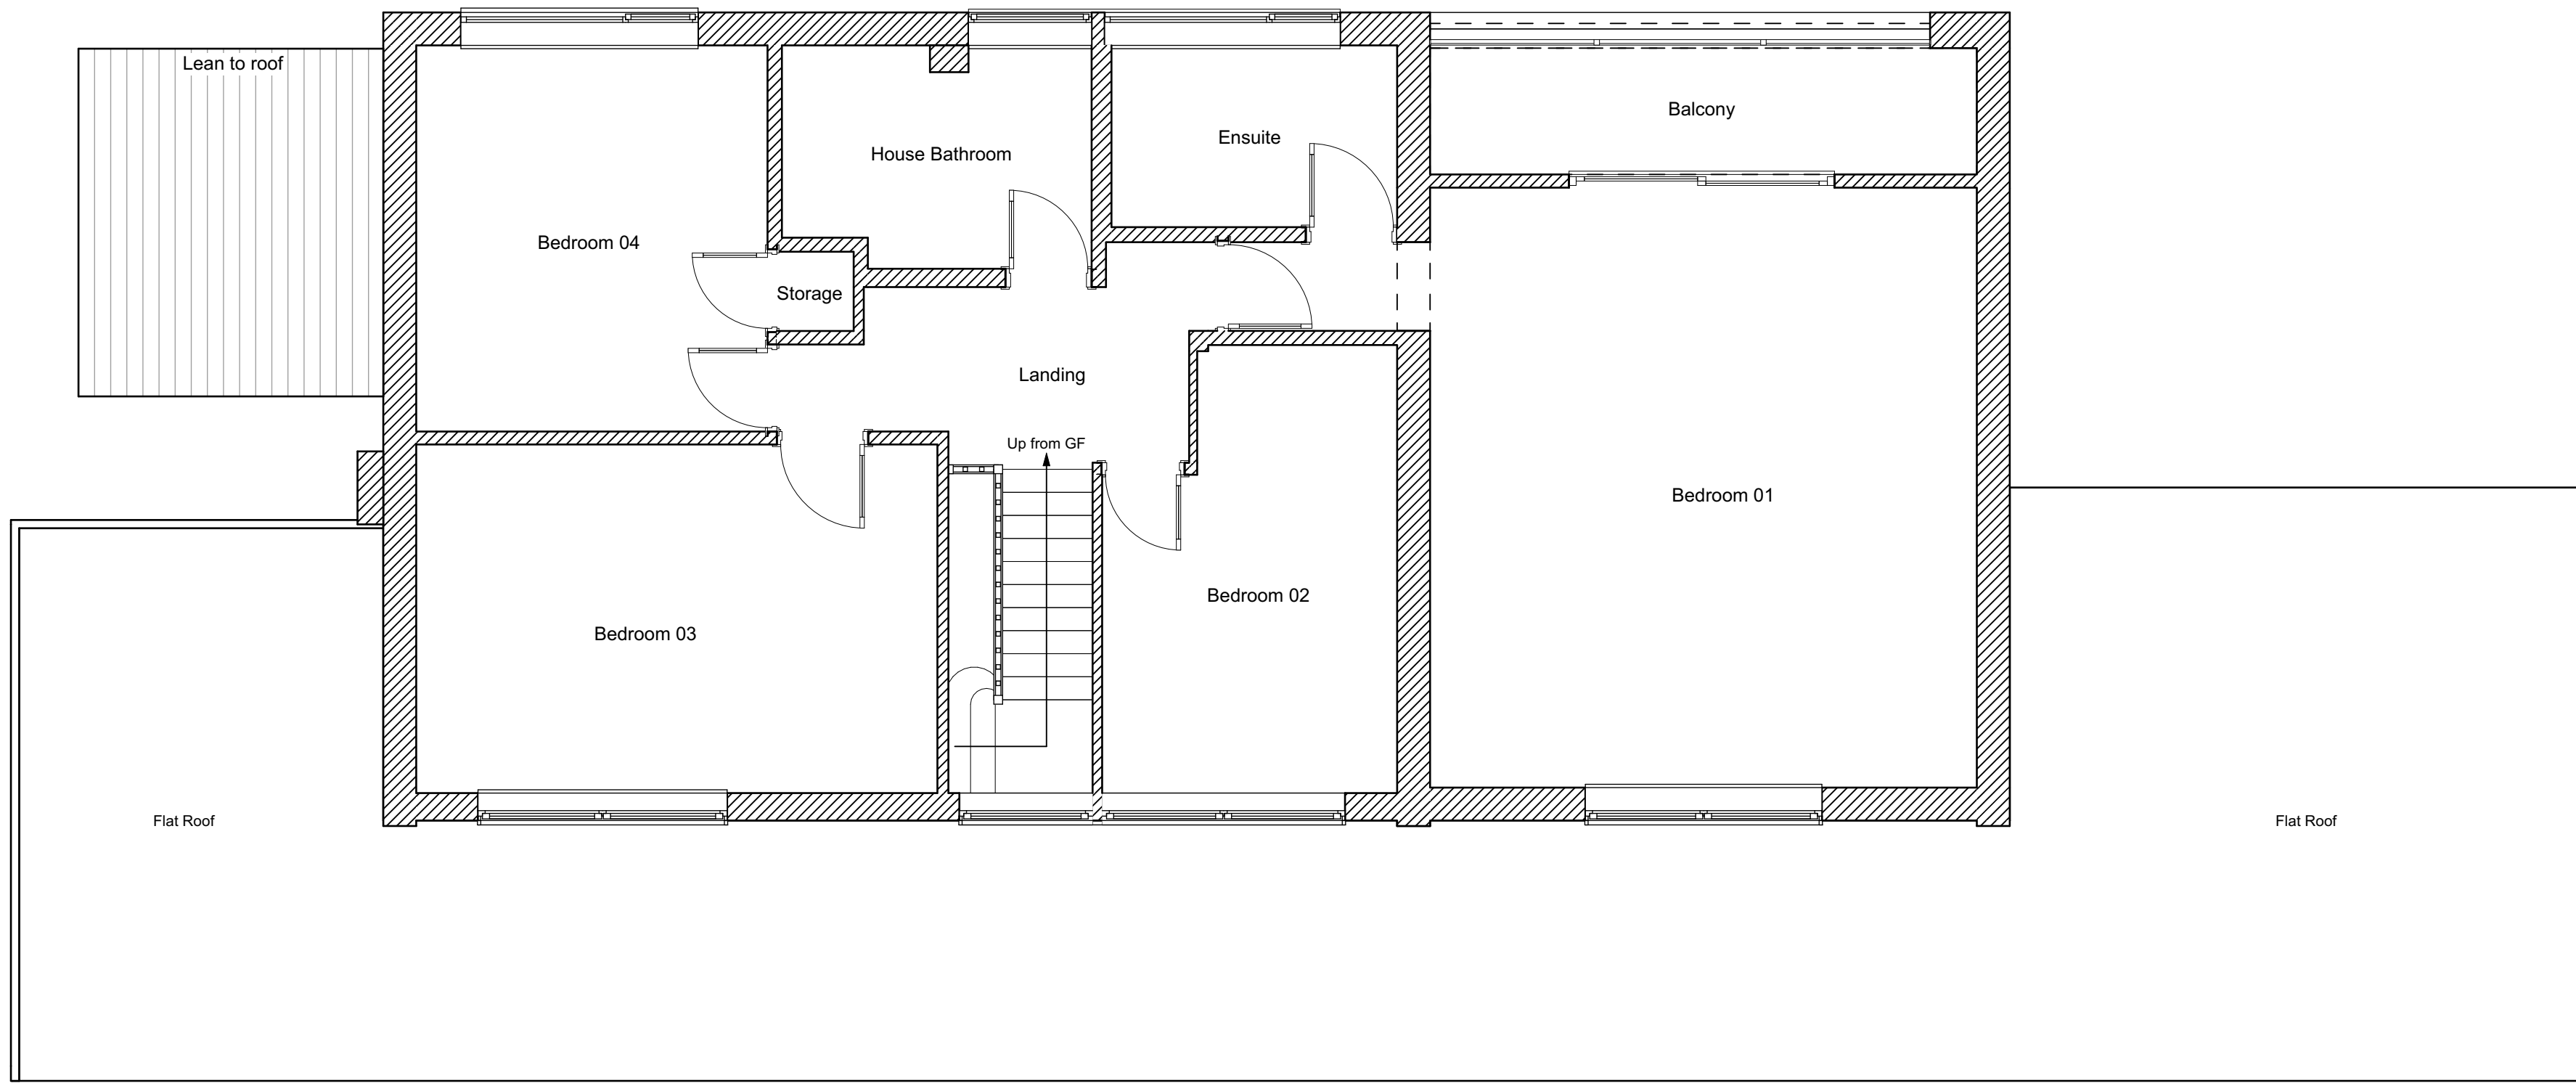

Existing First Floor Plan 1:50

 


Contractor must verify all dimensions on site before commencing any work or shop drawings. If this drawing exceeds the quantities taken in any way, the building designers are to be informed before the work is initiated. Only figured dimensions to be taken from this drawing. Do not scale off this drawing. Drawing based on Ordnance Survey and/or existing record drawings - design and drawing content subject to Site Survey, Structural Survey, Site Investigations, Planning and Statutory Requirements and Approvals. All drainage layouts are schematic and invert levels must be established prior to construction.

Material Key:



Brown roof tiles.

 

Buff brickwork.



White UPVC cladding.



Stonework.

Note:
White fascias, soffits, gutters and downpipes.
White windows and doors

03.11.2023 Rev A: A scale bar has been added to the drawings as per the planner's request. JN

Project Status: PLANNING ONLY

Transform
ARCHITECTS

4 Rushmead Court, Ossett, WF5 0NZ
tel: 01924 275 594
web: www.transformarchitects.co.uk email: info@transformarchitects.co.uk

Project Address: 97 Tithebarn Road, Prescott, L34 0EY

Client: Ms H Winiarska

Drawing Title: Existing FF Plan And Elevs A1

Scale: 1:50, 1:100

Date: 04.10.2023

Drawn By: BS

Drawing Number: T1235 - PL03

Revision: Rev A