




Contractor must verify all dimensions on site before commencing any work or shop drawings. If this drawing exceeds the quantities taken in any way, the building designers are to be informed before the work is initiated. Only figured dimensions to be taken from this drawing. Do not scale off this drawing. Drawing based on Ordnance Survey and/or existing record drawings - design and drawing content subject to Site Survey, Structural Survey, Site Investigations, Planning and Statutory Requirements and Approvals. All drainage layouts are schematic and invert levels must be established prior to construction.

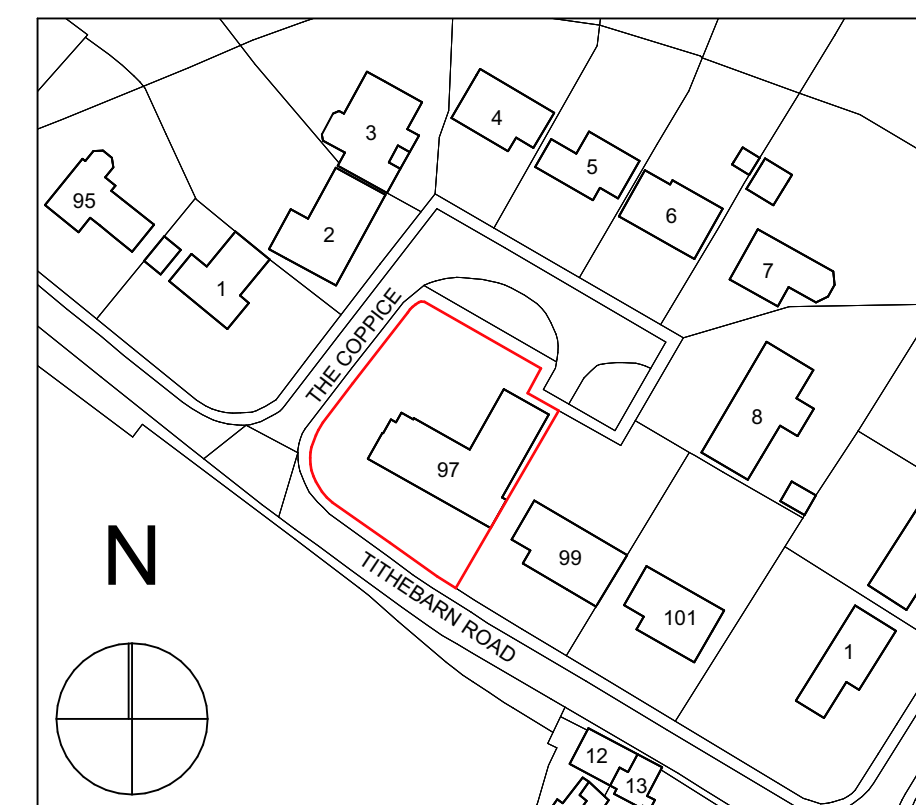


Proposed Site Location Plan 1:1250

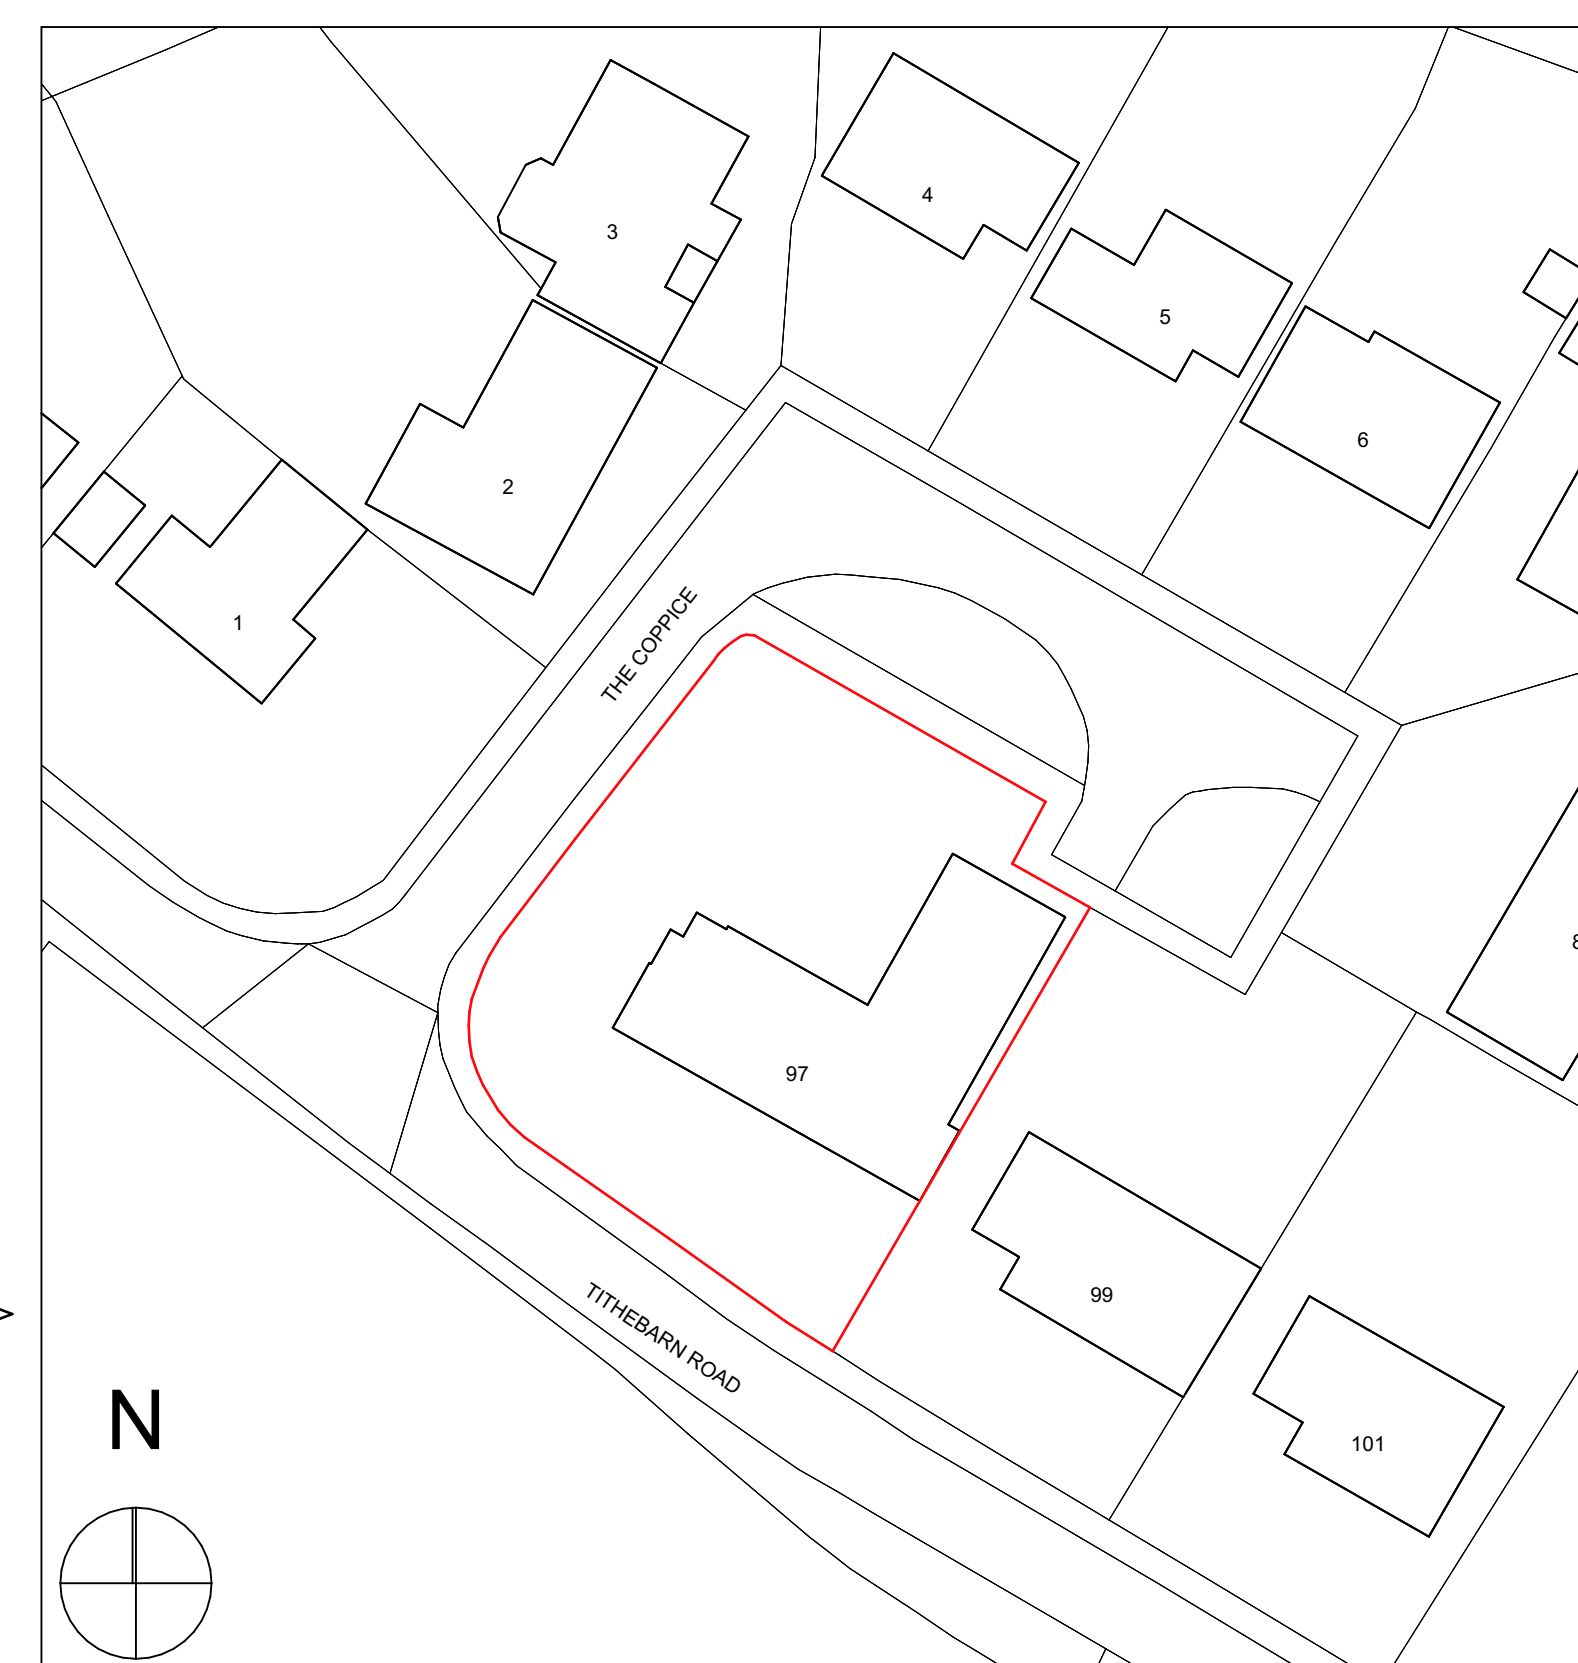


Proposed Site Block Plan 1:500

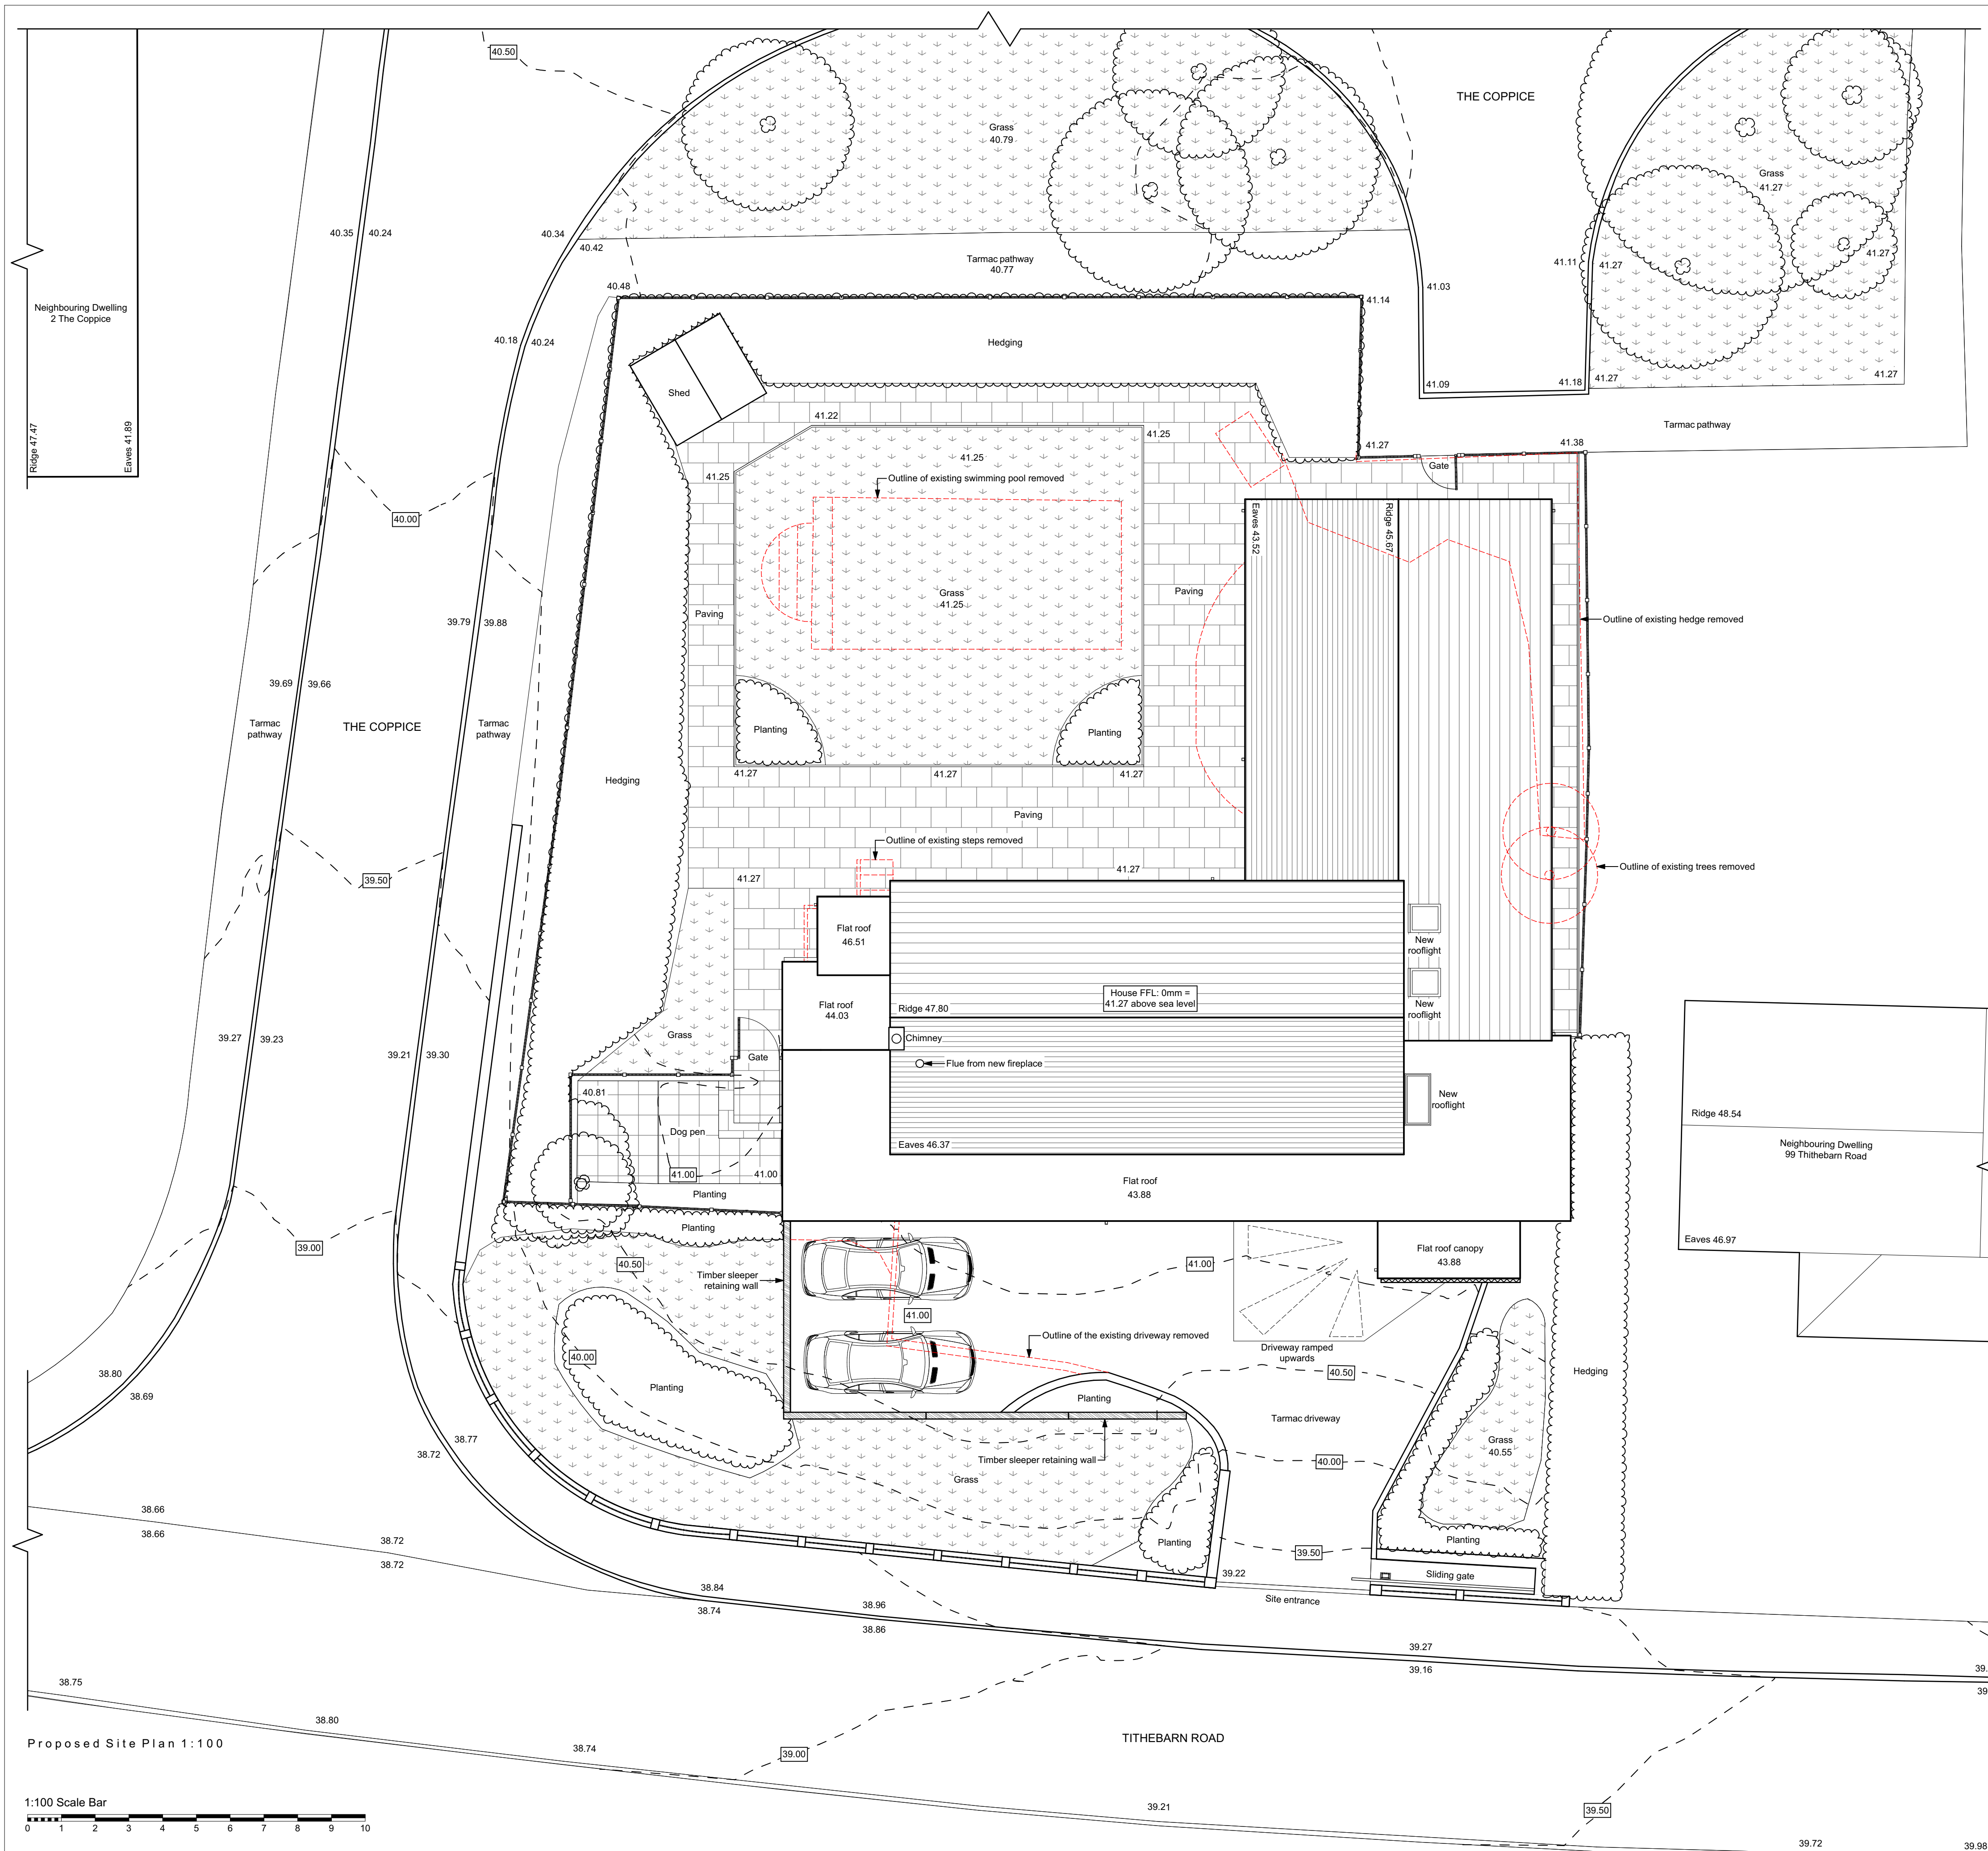

Proposed Site Plan 1:100

 

03.11.2023 Rev A: A scale bar has been added to the drawings as per the planner's request. JN

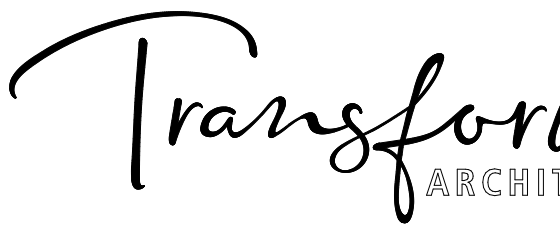Project Status:	PLANNING ONLY		
			
4 Rushmead Court, Osselt, WF5 0NZ tel: 01924 275 594 web: www.transformarchitects.co.uk email: info@transformarchitects.co.uk			
Project Address:	97 Tithebarn Road, Prescot, L34 0EY		
Client:	Ms H Winiarska		
Drawing Title:	Proposed Site Plan A1		
Scale:	1:100, 1:500, 1:1250		
Date:	04.10.2023		
Drawn By:	BS		
Drawing Number:	T1235 - PL04		
Revision:	Rev A		