




Contractor must verify all dimensions on site before commencing any work or shop drawings. If this drawing exceeds the quantities taken in any way, the building designers are to be informed before the work is initiated. Only figured dimensions to be taken from this drawing. Do not scale off this drawing. Drawing based on Ordnance Survey and/or existing record drawings - design and drawing content subject to Site Survey, Structural Survey, Site Investigations, Planning and Statutory Requirements and Approvals. All drainage layouts are schematic and invert levels must be established prior to construction.

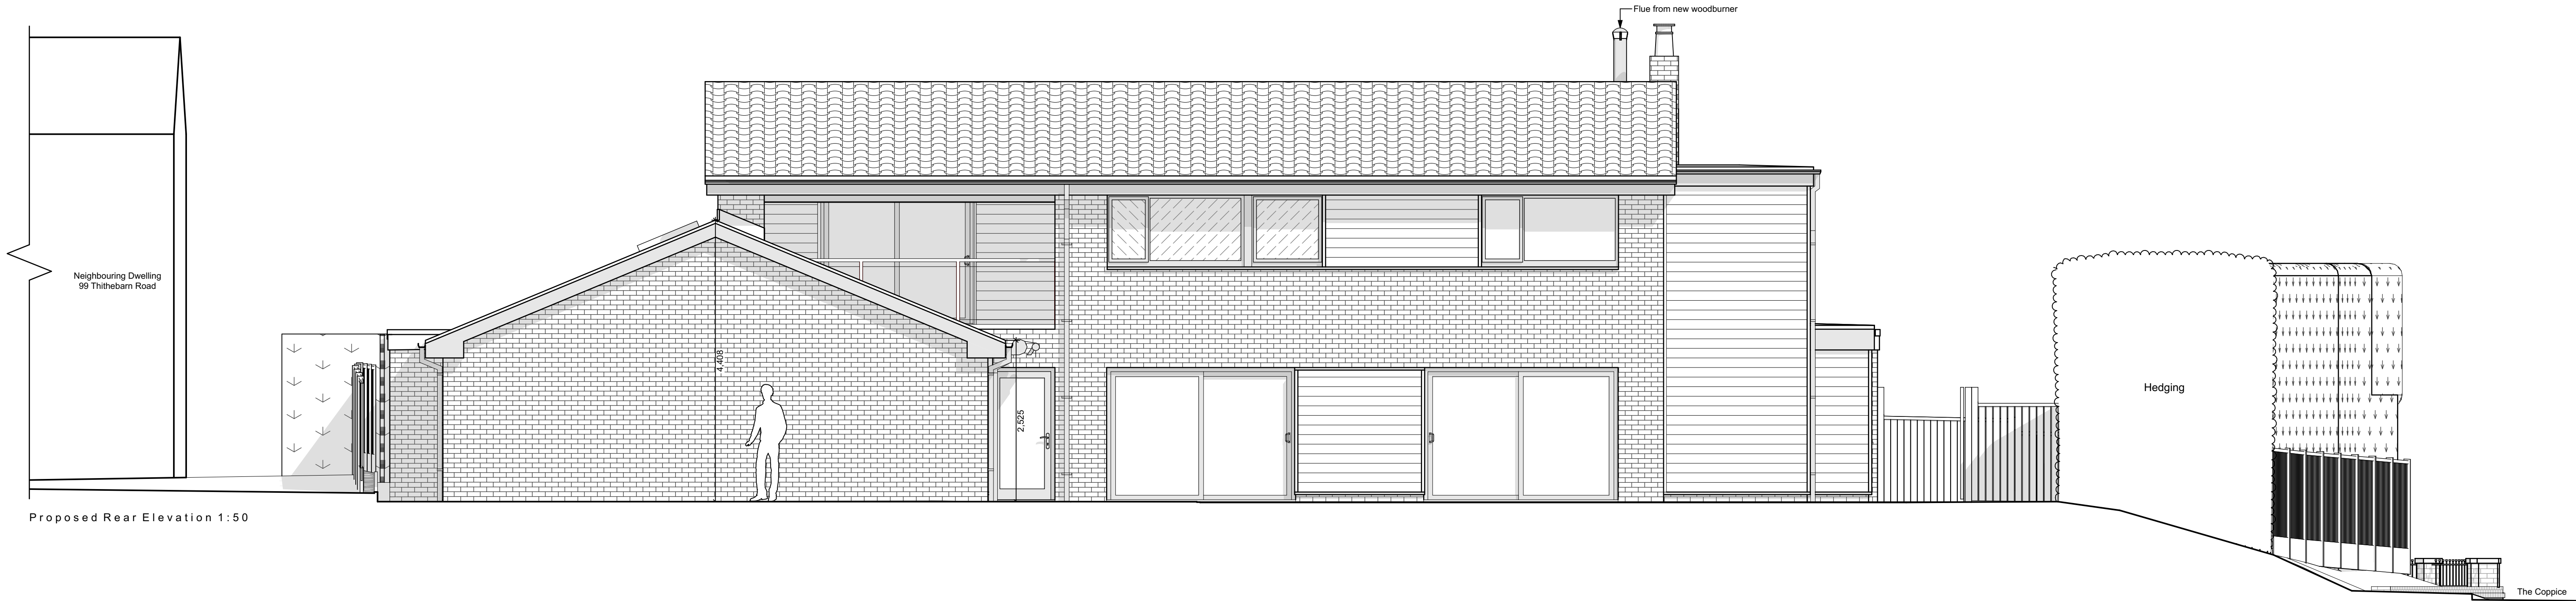

Proposed Rear Elevation 1:50

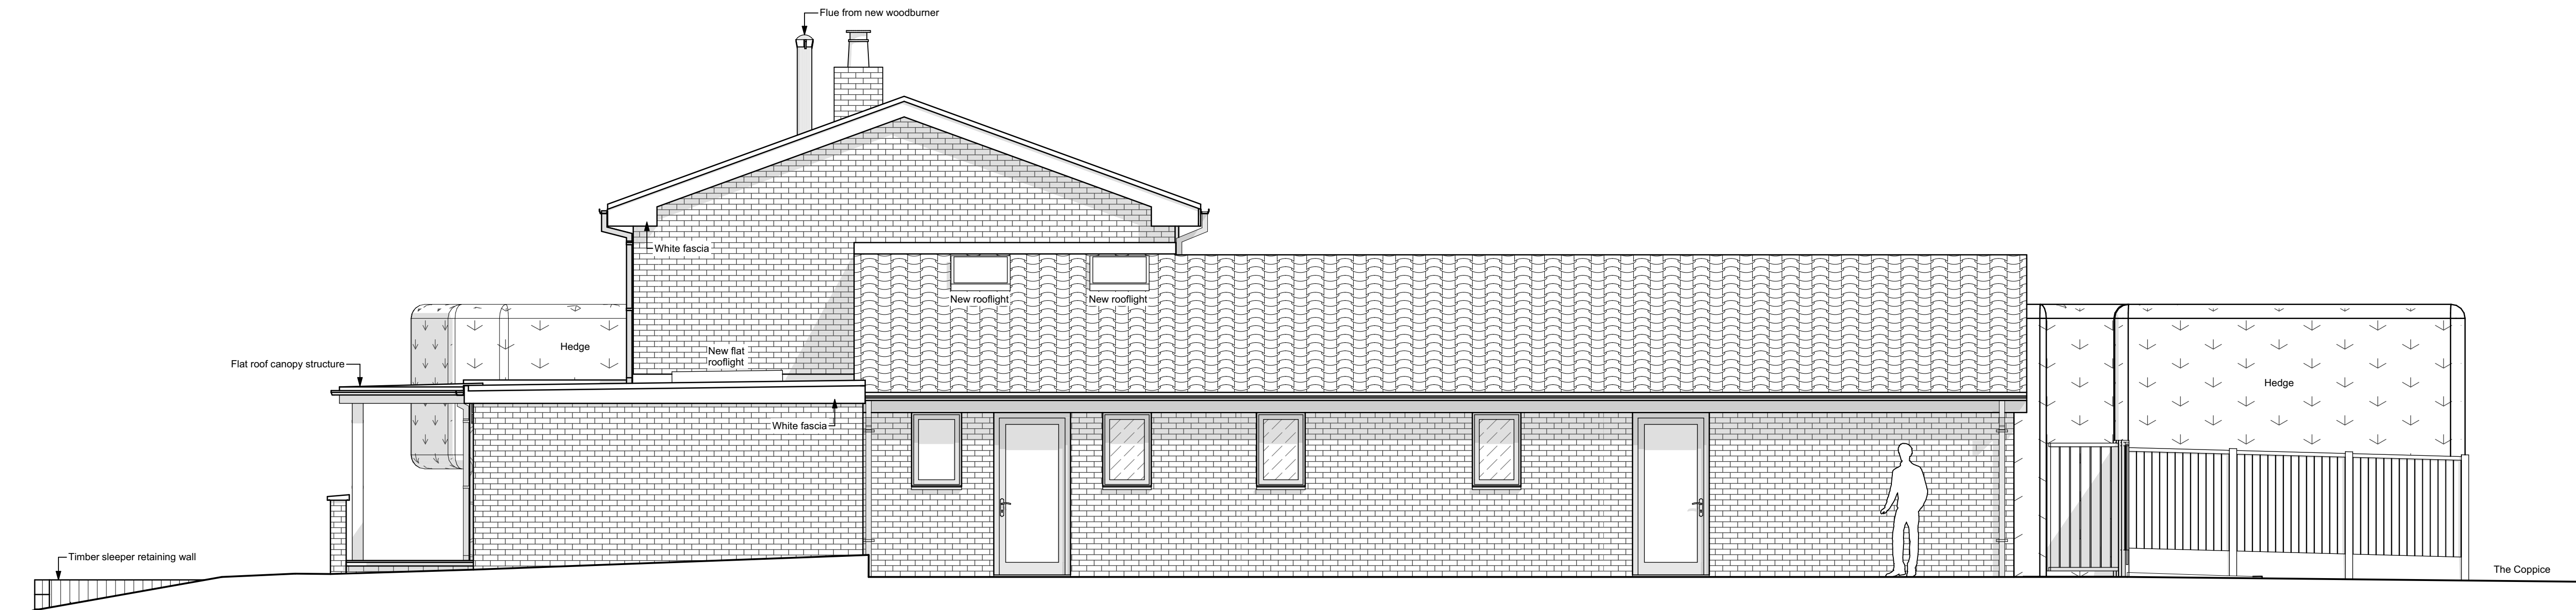

Proposed Side 02 Elevation 1:50

 

Material Key:	
	Grey wood effect cladding.
	White UPVC cladding.
	Buff stonework.
	Brickwork.
Note: White fascias, soffits, gutters, downpipes, windows and doors on front elevation (Unless otherwise stated) Black fascias, soffits, gutters, downpipes, windows and doors on all other elevations (Unless otherwise stated)	
	Clear glazing.
	Obscured glazing.

03.11.2023 Rev A: A scale bar and additional dimensions have been added to the drawings as per the planner's request. JN

Project Status:	PLANNING ONLY
4 Rushmead Court, Ossett, WF5 0NZ tel: 01924 275 594 web: www.transformarchitects.co.uk email: info@transformarchitects.co.uk	
Project Address:	97 Thilthorpe Road, Prescot, L34 0EY
Client:	Ms H Winiarska
Drawing Title:	Proposed Elevations 02 A1
Scale:	1:50
Date:	04.10.2023
Drawn By:	BS
Drawing Number:	T1235 - PL08
Revision:	Rev A