


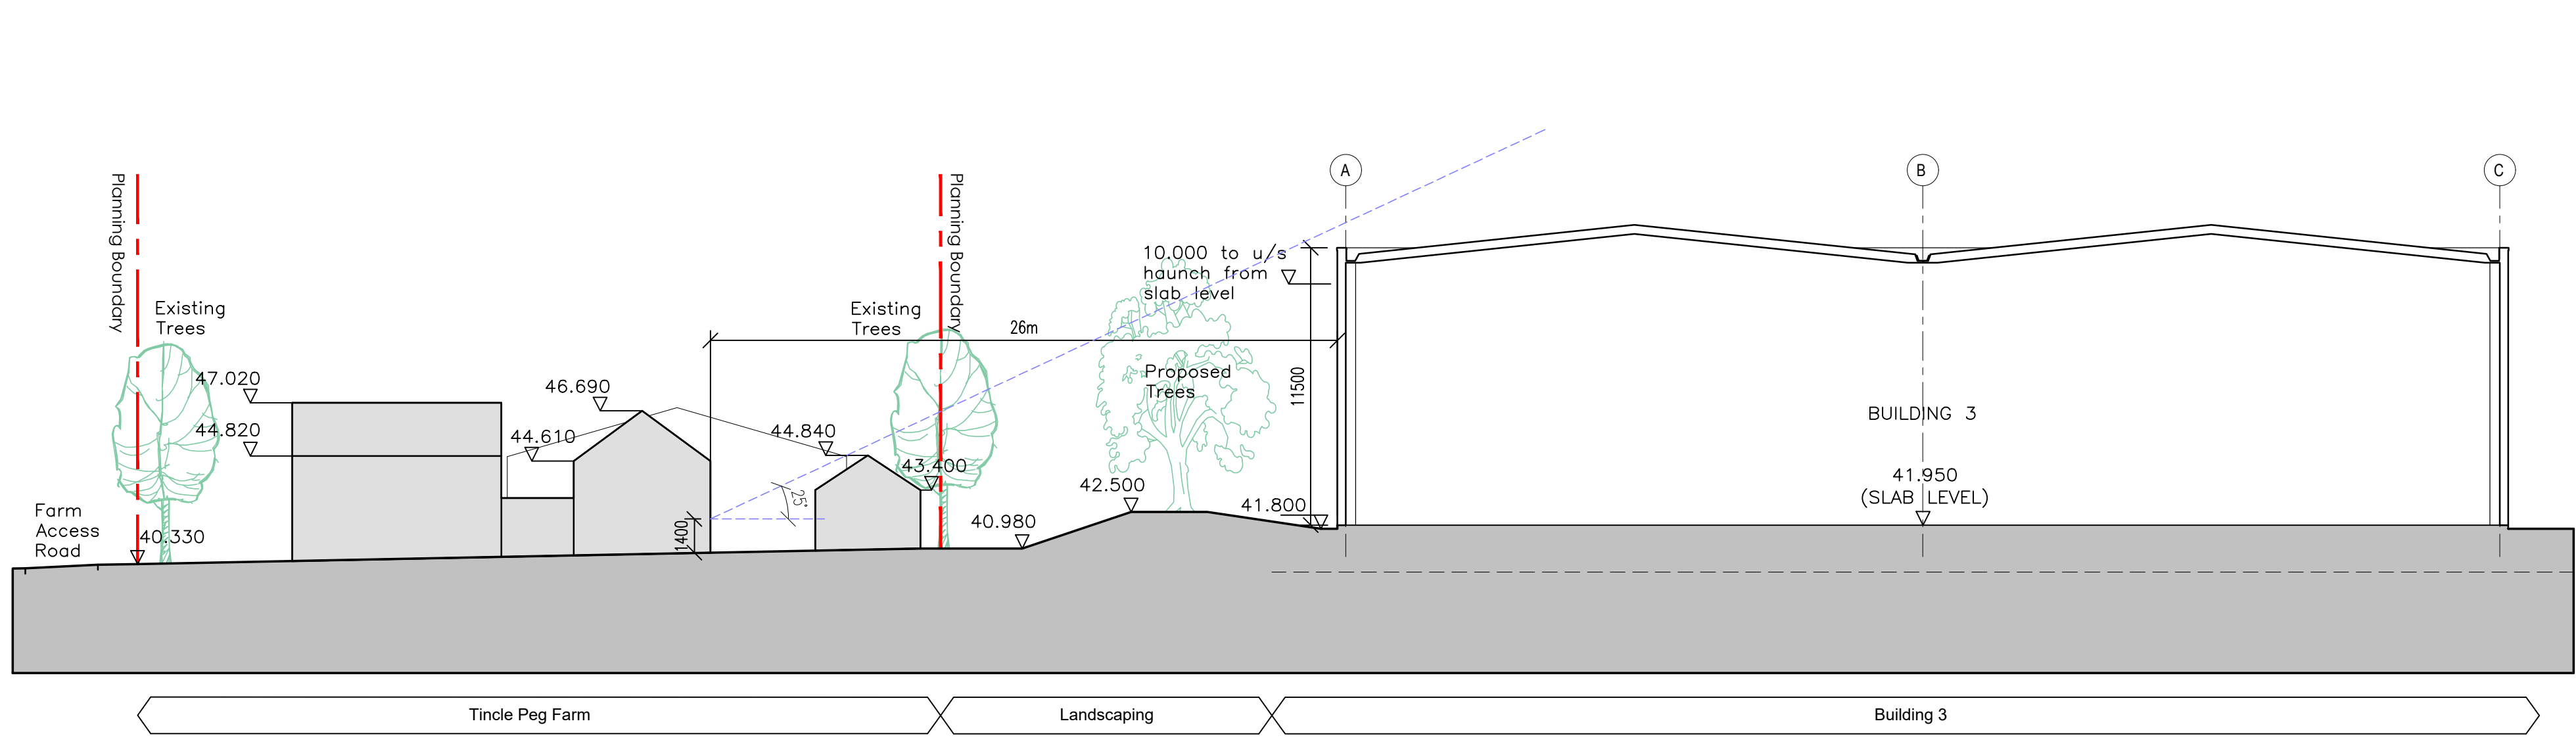


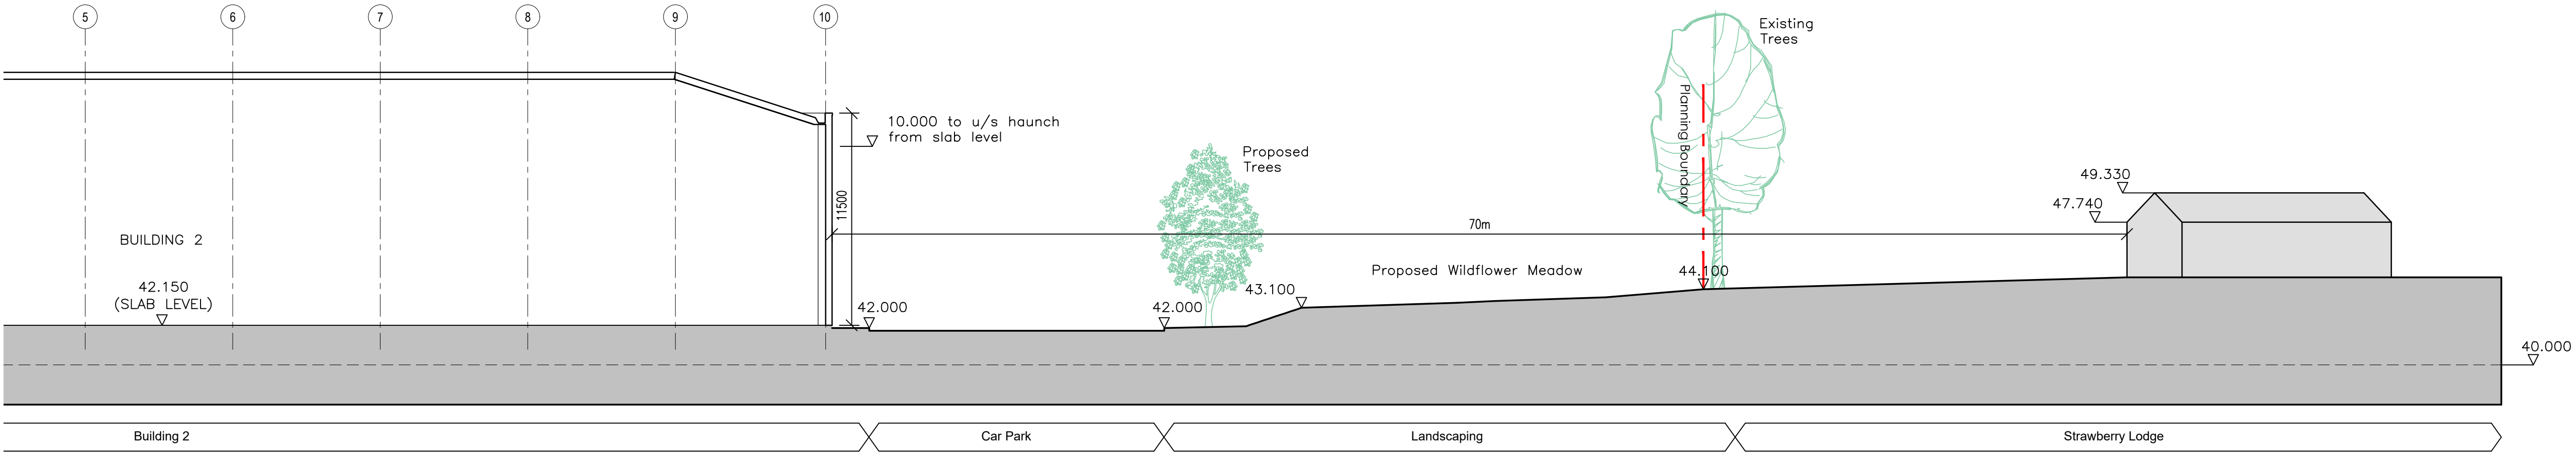

SECTION A-A

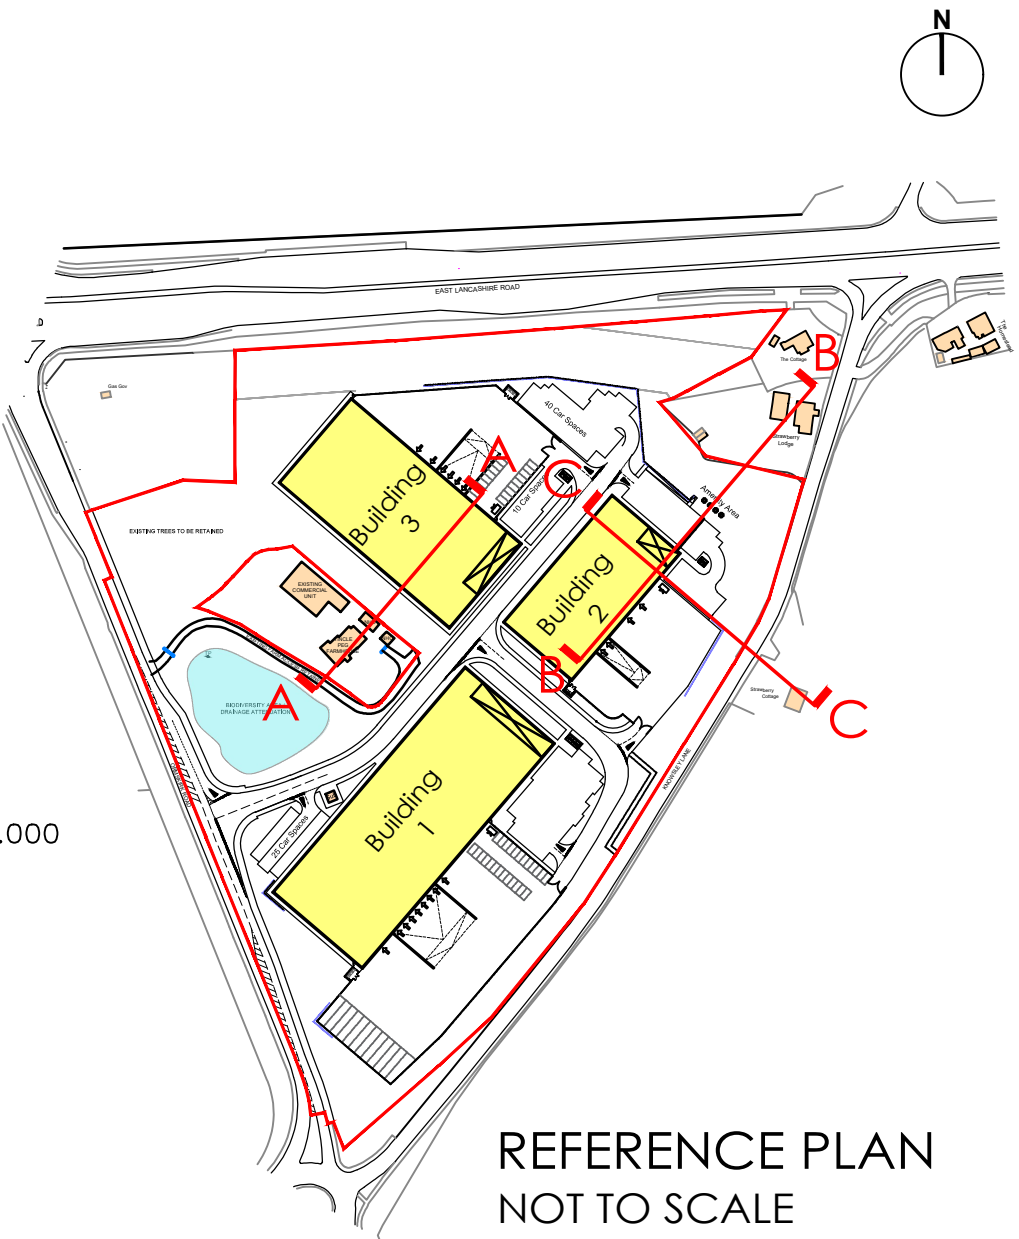

SECTION B-B

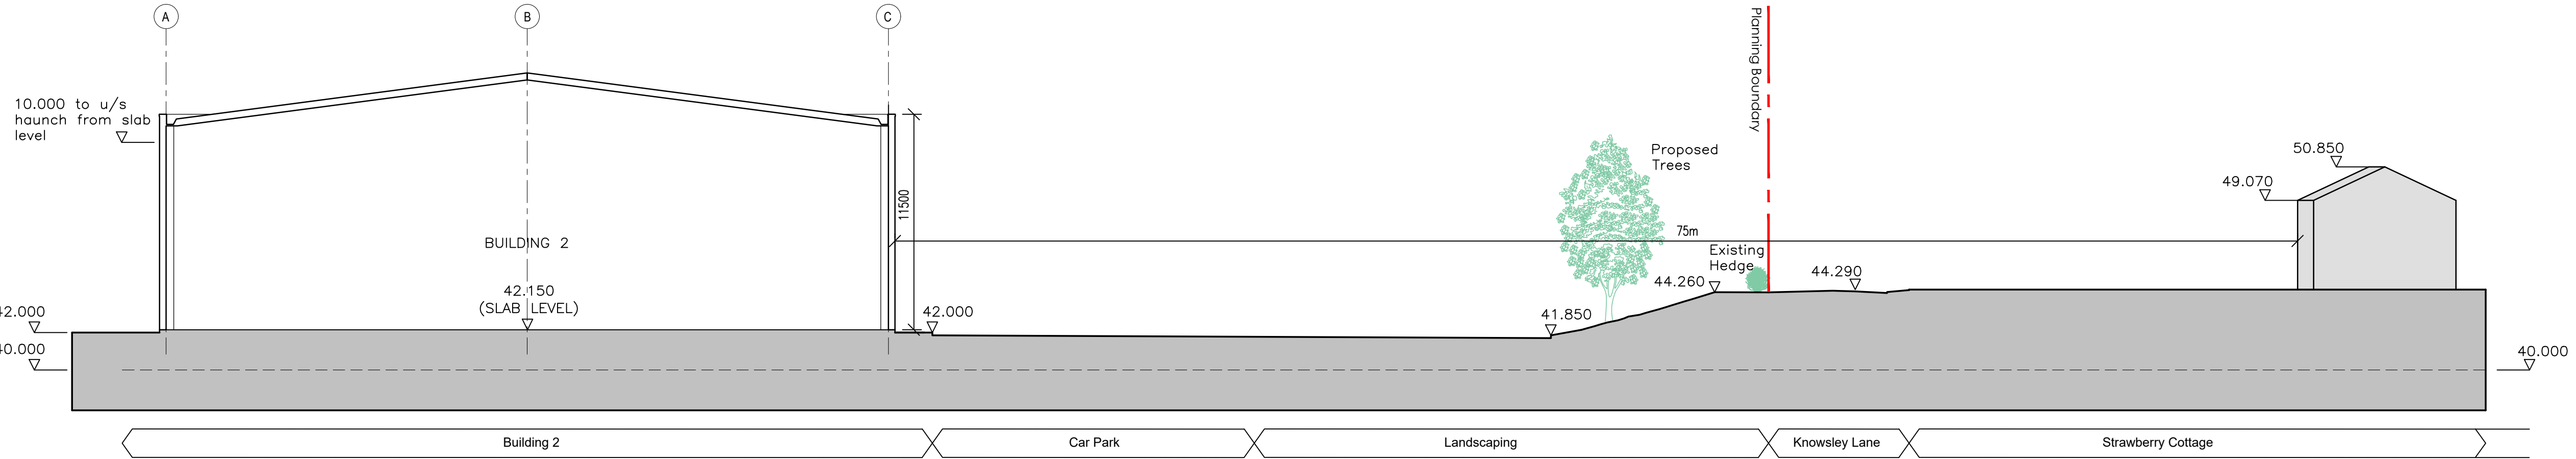

SECTION C-C

General Notes

All site dimensions shall be verified by the Contractor on site prior to commencing any works.

Do not scale from this drawing.

Only work to written dimensions.

This drawing is the property of Fletcher-Rae (UK) Limited (t/a Fletcher-Rae) and copyright is reserved by them. The drawing is not to be copied or disclosed by or to any unauthorised persons without the prior written consent of Fletcher-Rae (UK) Limited.

P6	Site levels amended, existing & proposed trees added	26.05.22	JAB	AT
P5	Position of Building 3 changed to align with Site Plan	29.04.22	JAB	AT
P4	Parapet level on buildings 2 and 3 reduced by 500mm, 25deg view angle added to section A-A	14.04.22	JAB	AT
P3	Acoustic fence indicated on Section C-C, ground line softened on Section A-A	10.03.22	AT	JC
P2	Outbuilding outline added to section A-A, additional dims noted	18.02.22	AT	JC
P1	First issue	16.02.22	AT	JC
Rev.	Description	Date	ISS	APP

Scale: 1:200@A1

Status: S2 Information

Drawn by: AT

Checked by: JC

Date: 15.02.2022

Client:

Caddick Developments

Project:

Knowsley Lane, Knowsley

Sheet Name:

Proposed Site Sections Sheet 1

Project No. Orig. Zone Level Type Role Cls Dwg No. Rev

19011-FRA-AV-XX-DR-A-90-1003 P6

fletcher | rae

Architects | Master Planners | Designers

Hill Quays, 5 Jordan Street, Manchester, M15 4PY

t ■ +44 (0)161 242 1140

f ■ +44 (0)161 242 1141

w ■ www.fletcher-rae.com

e ■ info@fletcher-rae.com