




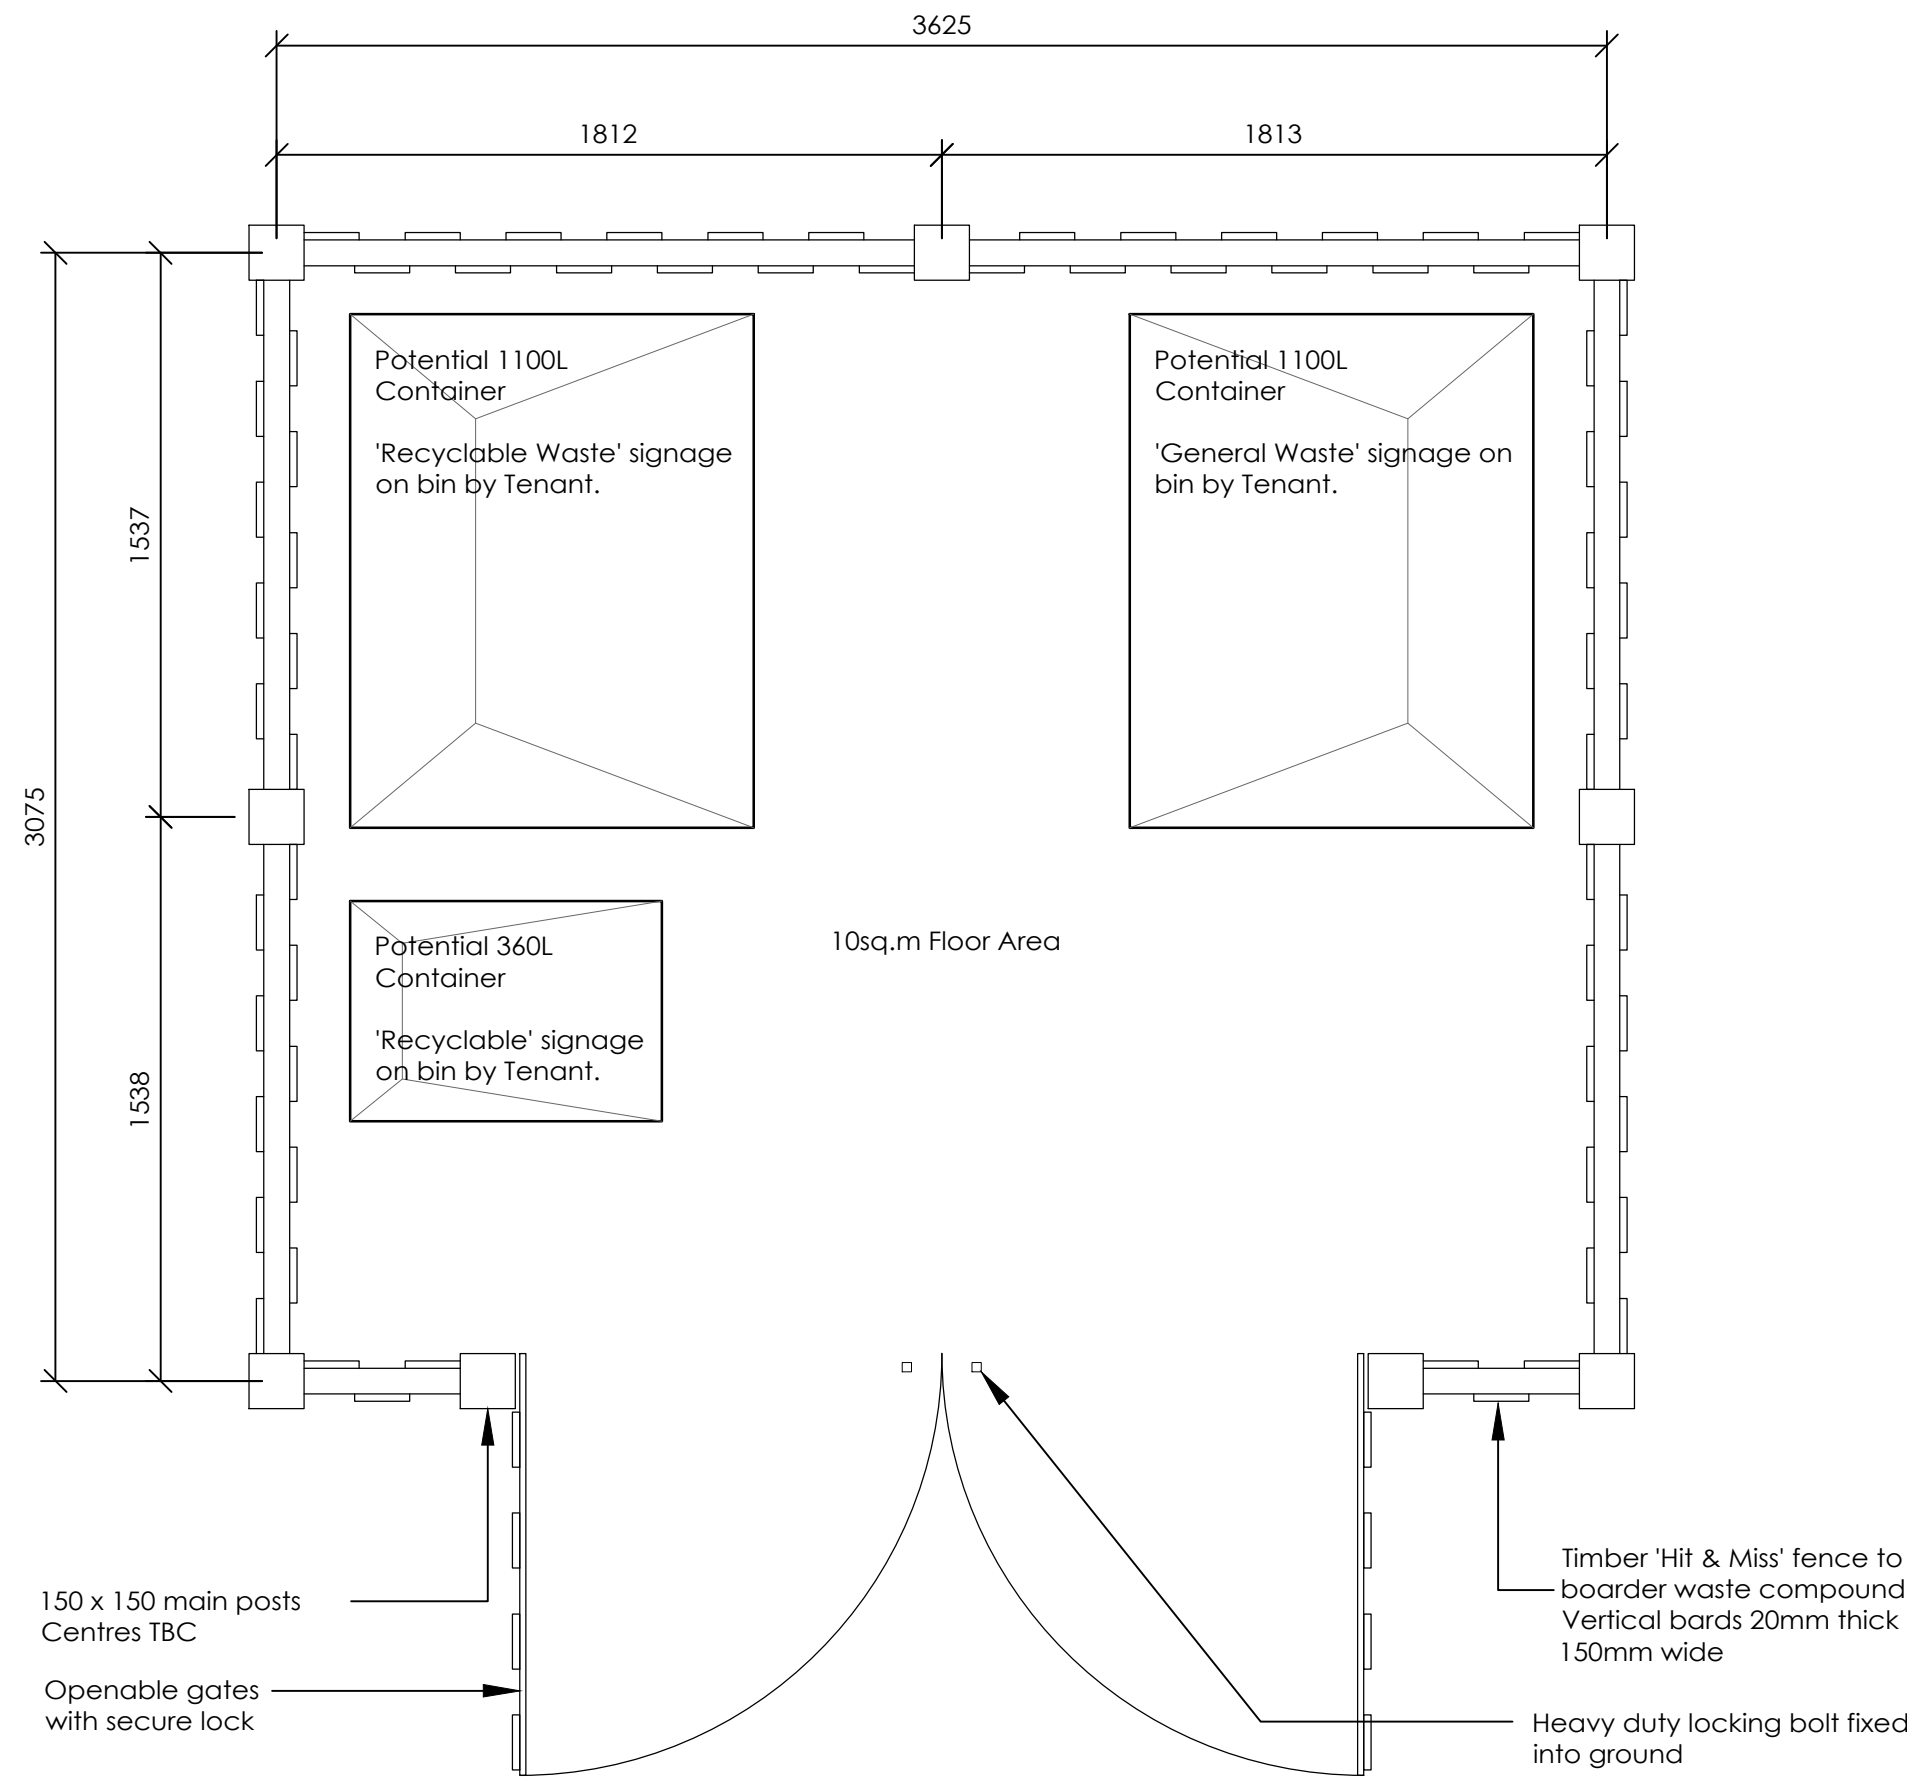


10sq.m Waste Compound Layout Plan 1:20

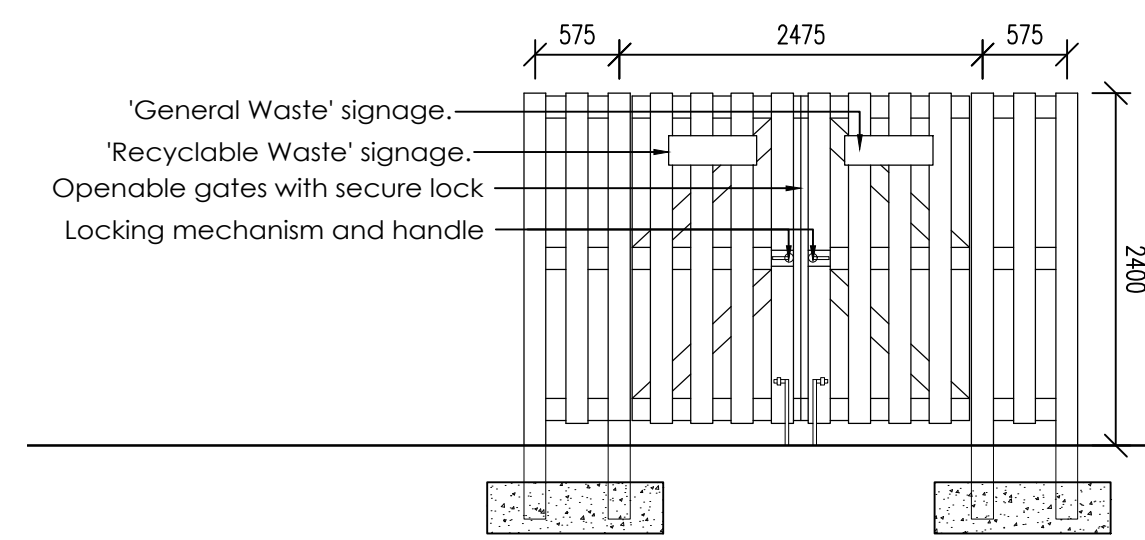


Front Elevation 1:50

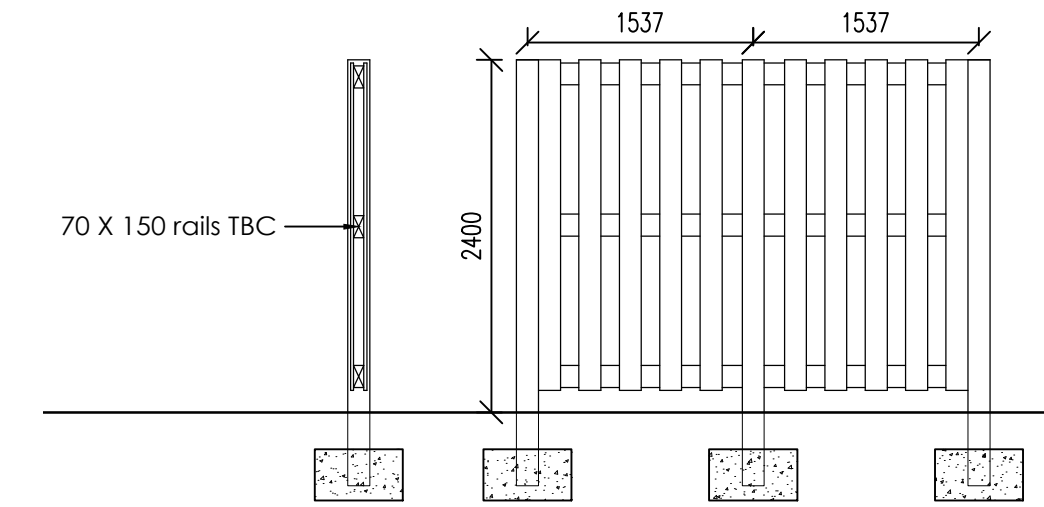


Proposed Section Detail and Side Elevation 1:50

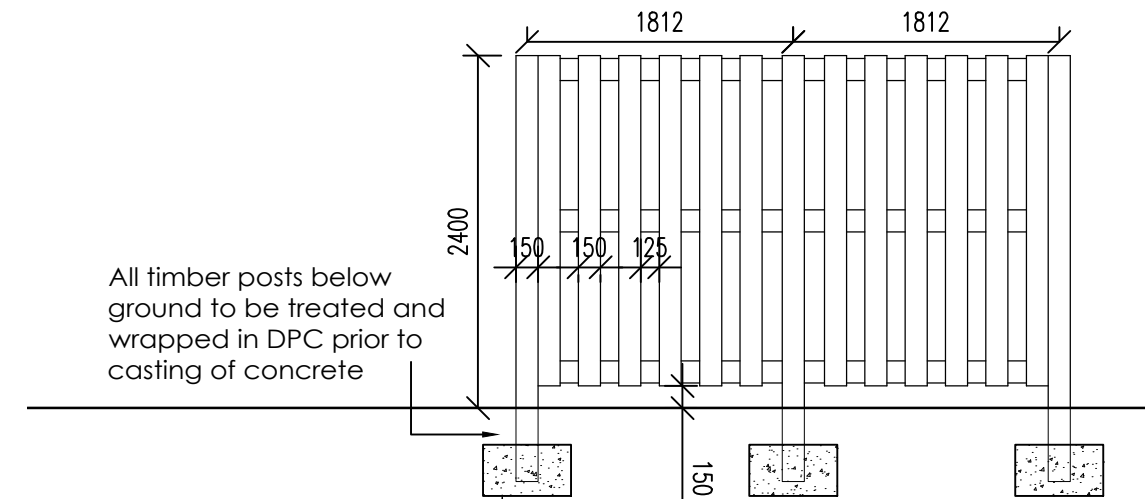


Rear Elevation 1:50

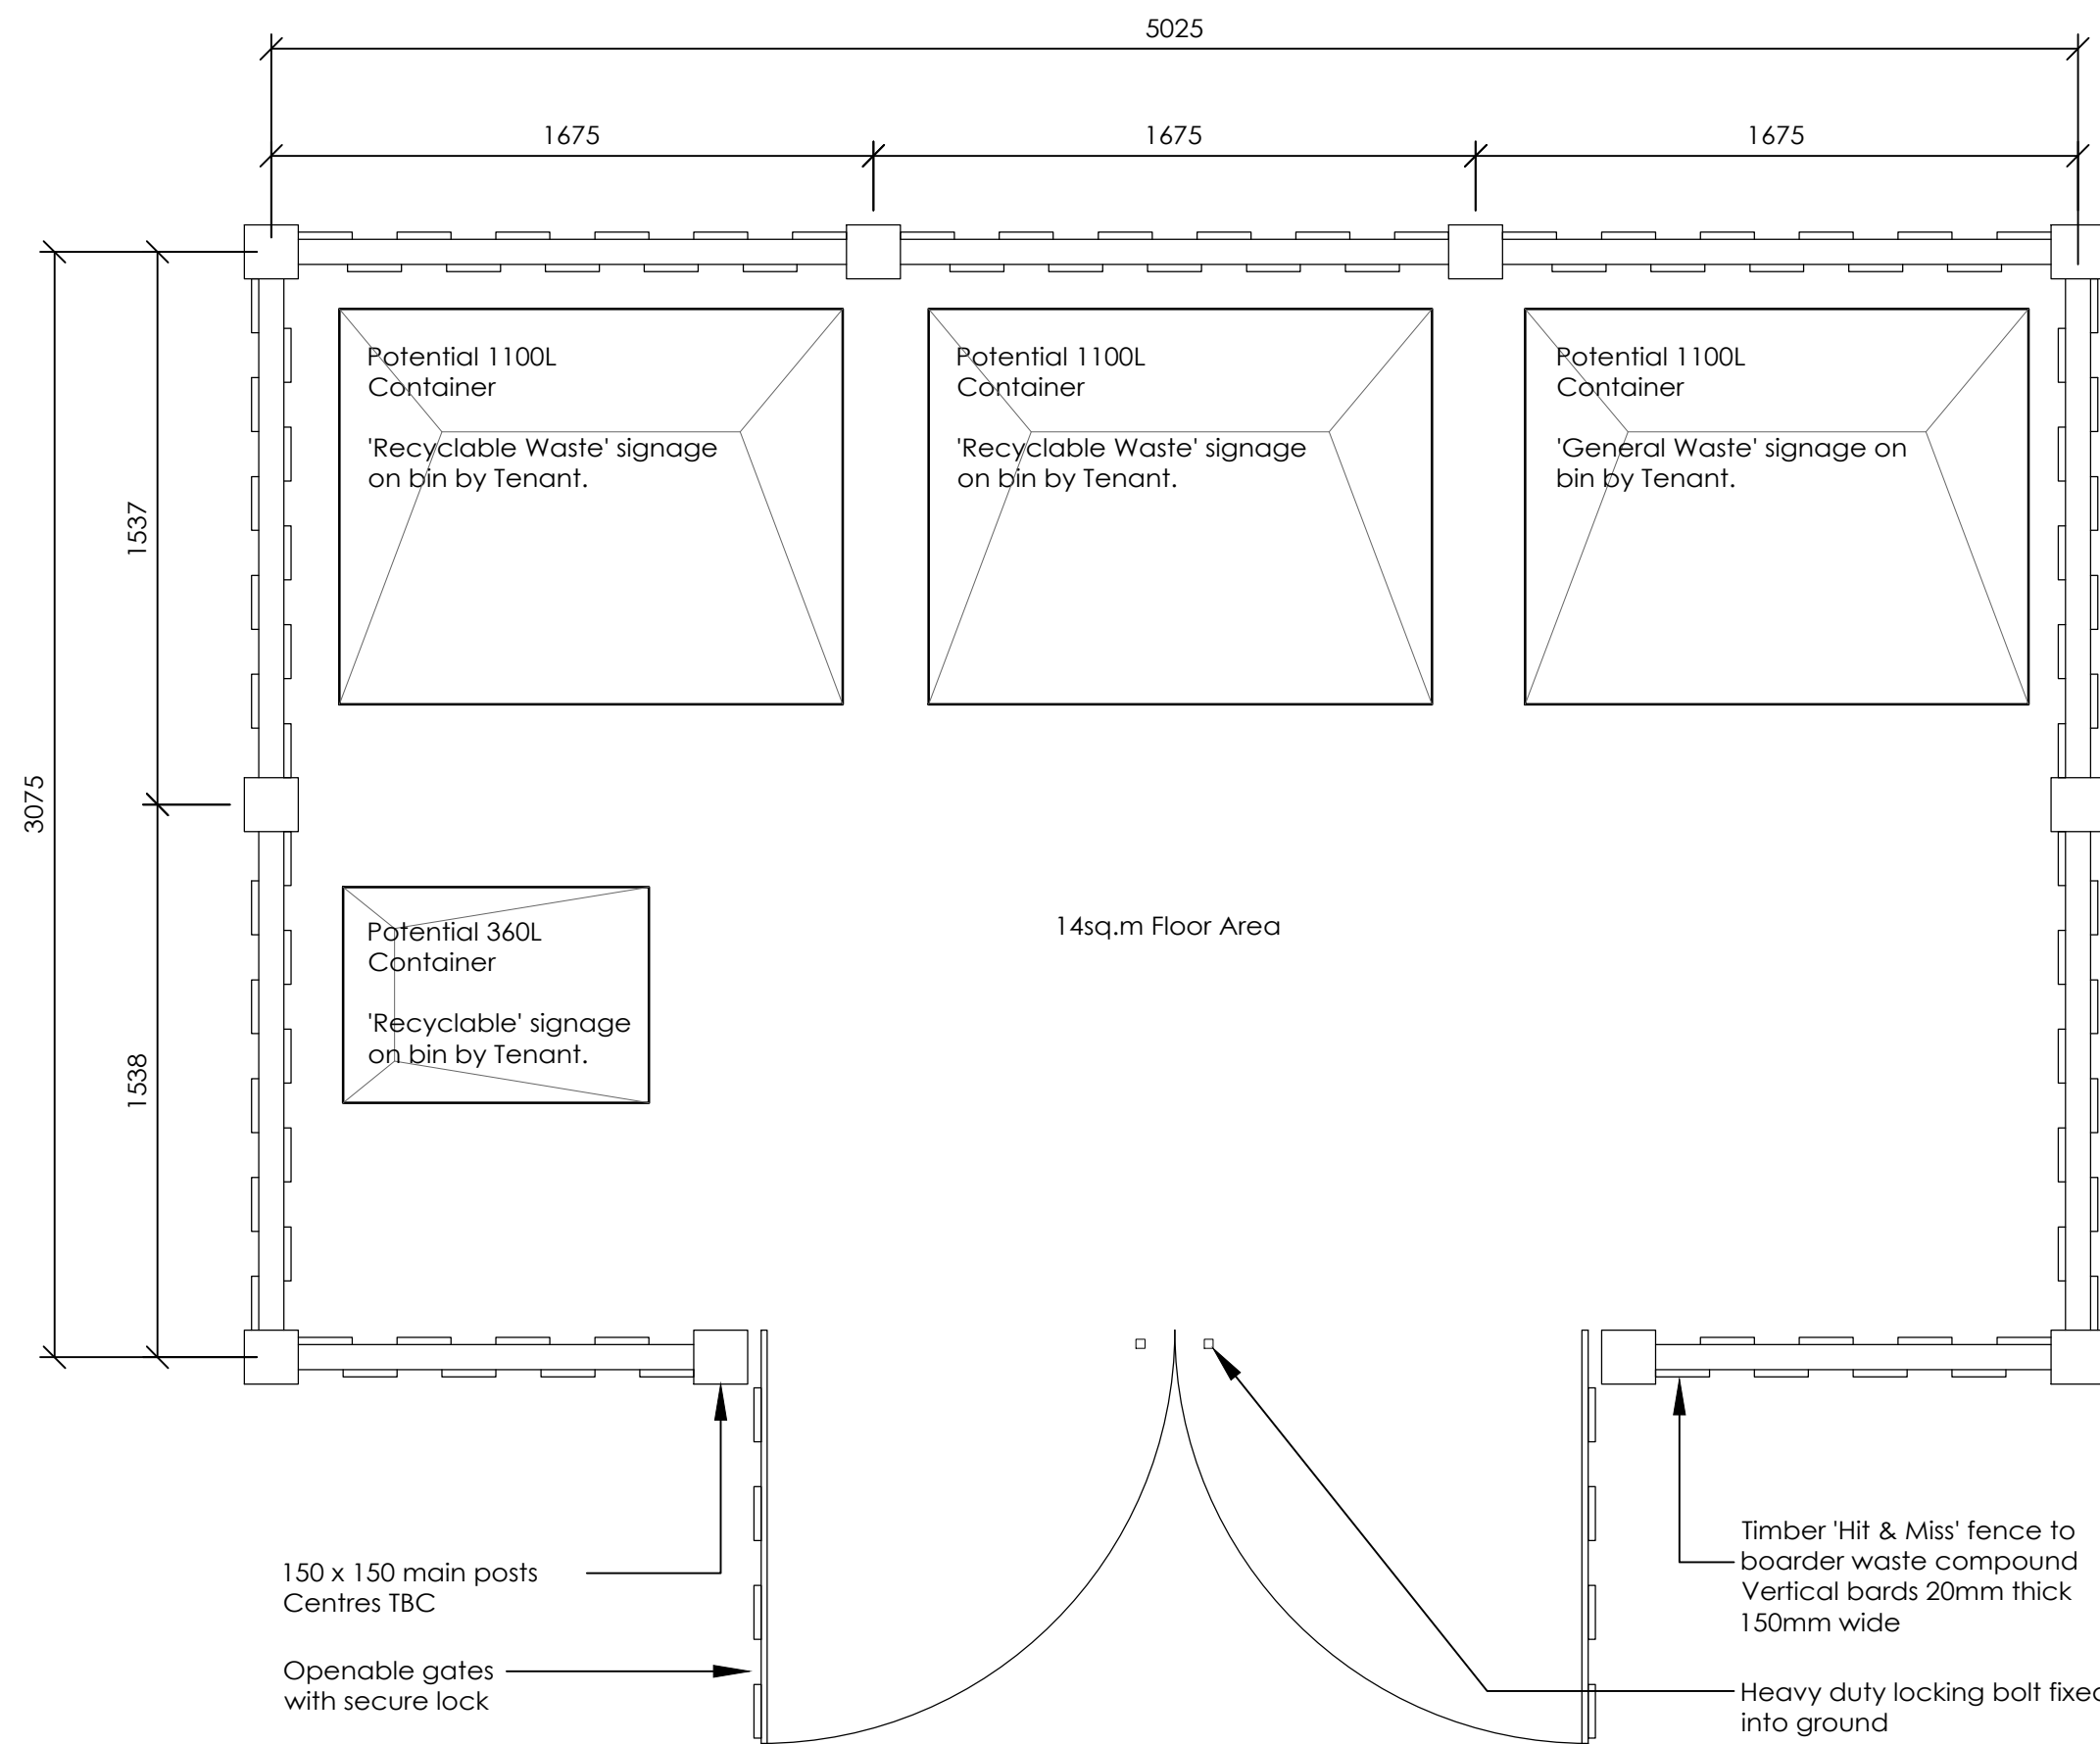


14sq.m Waste Compound Layout Plan 1:20

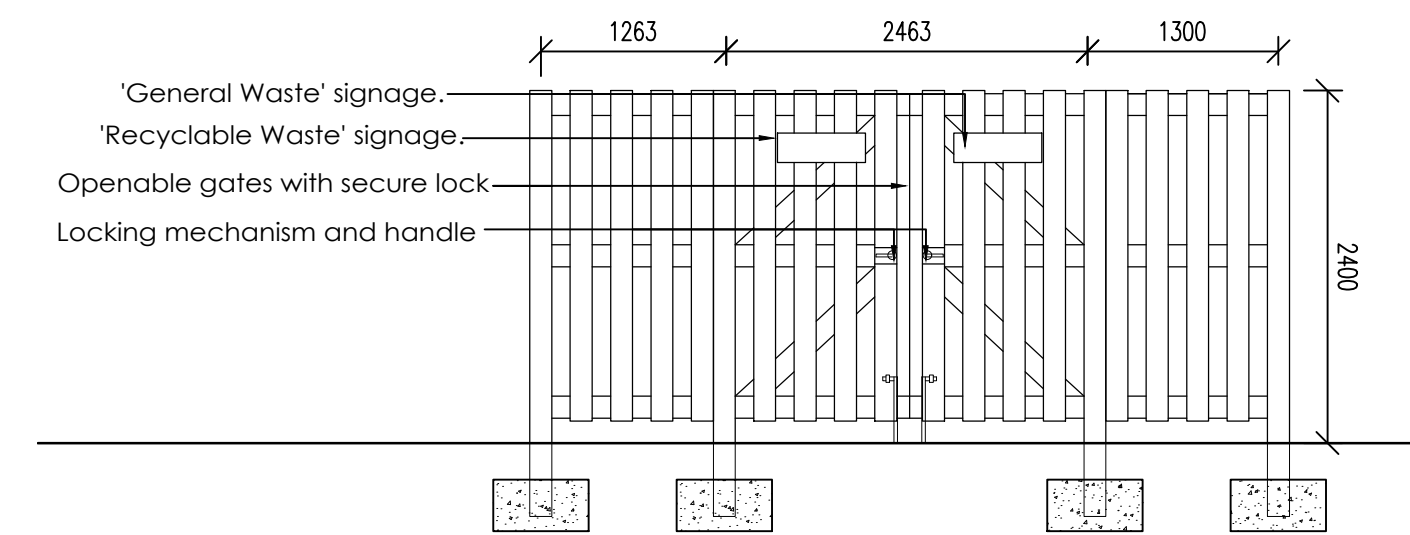

Front Elevation 1:50

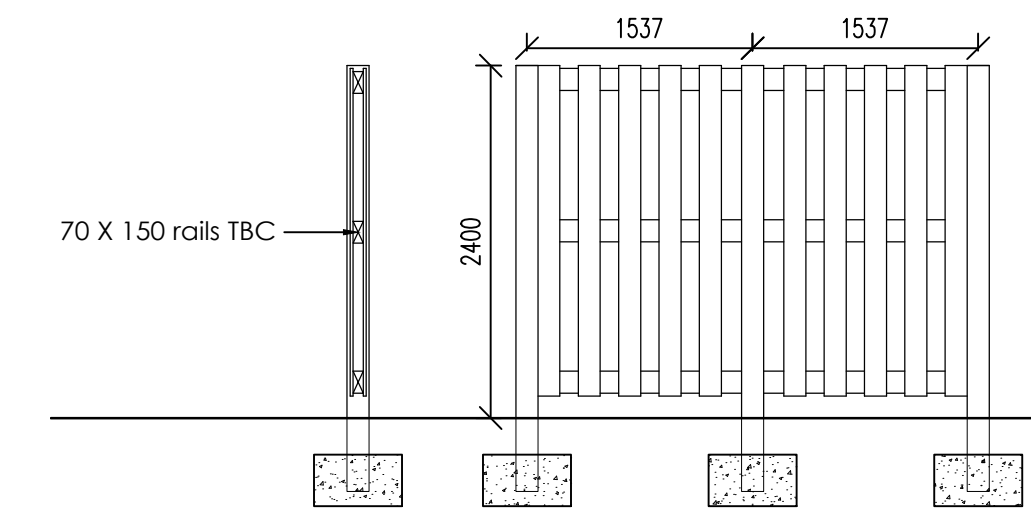

Proposed Section Detail and Side Elevation 1:50

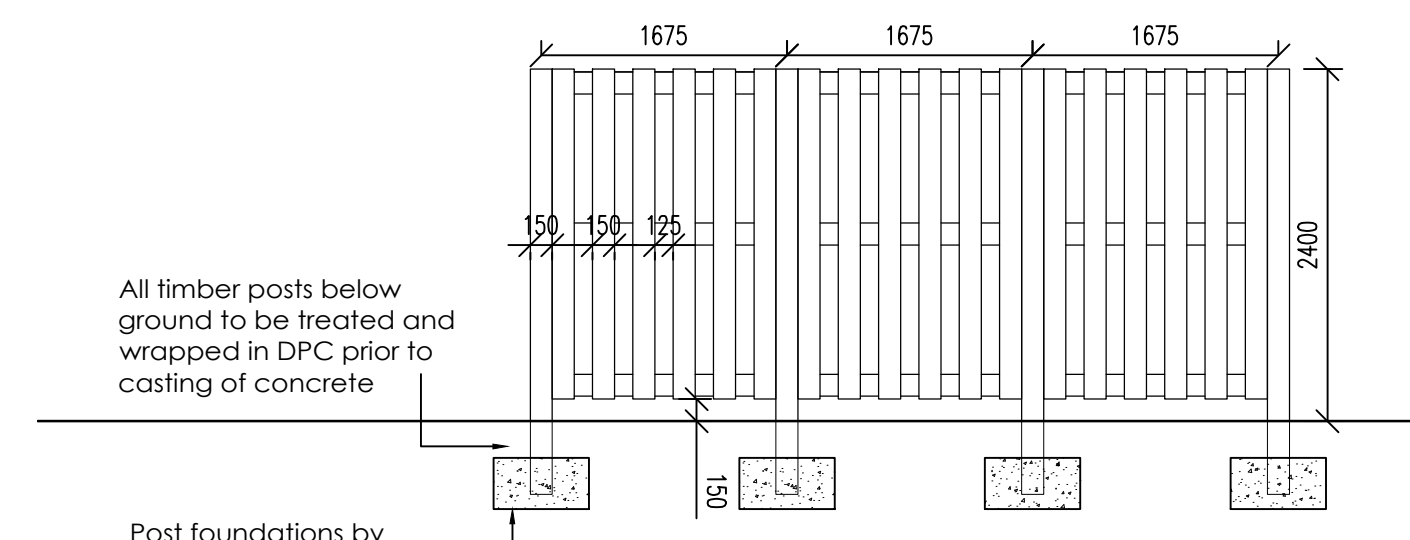

Rear Elevation 1:50


General Notes

All site dimensions shall be verified by the Contractor on site prior to commencing any works.

Do not scale from this drawing.

Only work to written dimensions.

This drawing is the property of Fletcher-Rae (UK) Limited (t/a Fletcher-Rae) and copyright is reserved by them. The drawing is not to be copied or disclosed by or to any unauthorised persons without the prior written consent of Fletcher-Rae (UK) Limited.

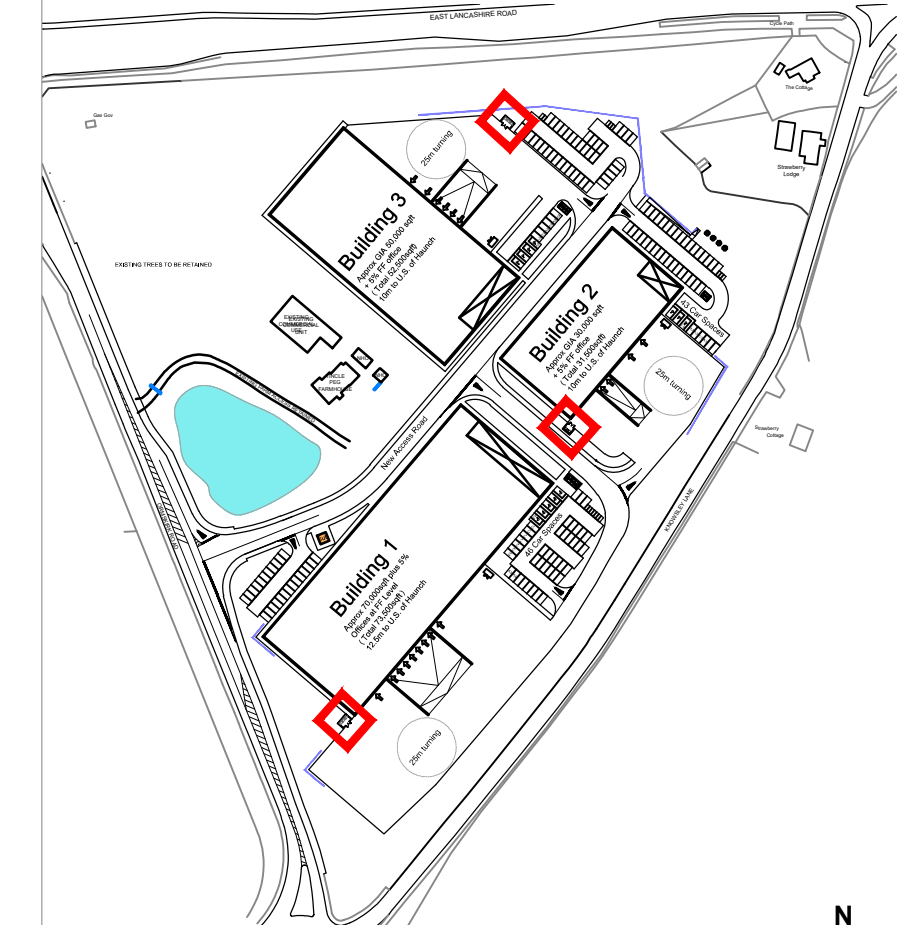

Bin Store Location Plan NTS

BREEAM WST 03 NOTES

FLOOR AREAS -

BUILDING 1 6835m² (14sq.m waste compound)

BUILDING 2 2929m² (10sq.m waste compound)

BUILDING 3 4877m² (14sq.m waste compound)

-Bin Stores to provide a dedicated space for the segregation of operational recyclable waste generated.

1a. The space is clearly labeled, to assist with segregation, storage and collection of the waste streams.

1b. Accessible to building occupants or facilities operators for the deposit of materials and collectors by waste management contractors.

-As the development is speculative there are no waste streams likely to make 2a, 2b and 2c applicable.

P4	Location plan updated	30.05.22	JAB	AT
P3	BREEAM WST 03 notes added	12.05.22	JAB	AT
P2	Depth of bin store increased to provide 10sq.m of storage area to satisfy BREEAM WST 03	09.05.22	JAB	AT
P1	First issue	29.04.22	JAB	AT
Rev.	Description	Date	ISS	APP

Scale 1:50@A1
Status S2 Information
Drawn by JAB
Checked by AT
Date 10.05.22
Client:

Caddick Developments

Project:
Knowsley Lane, Knowsley

Sheet Name:
Proposed Waste Compound Enclosure

Project No. Orig. Zone Level Type Role Cls Dwg No. Rev
19011-FRA-AV-XX-DR-A-90-1006 P4

fletcher|rae
Architects | Master Planners | Designers

Hill Quays, 5 Jordan Street, Manchester, M15 4PY

t ■ +44 (0)161 242 1140
f ■ +44 (0)161 242 1141
w ■ www.fletcher-rae.com
e ■ info@fletcher-rae.com