




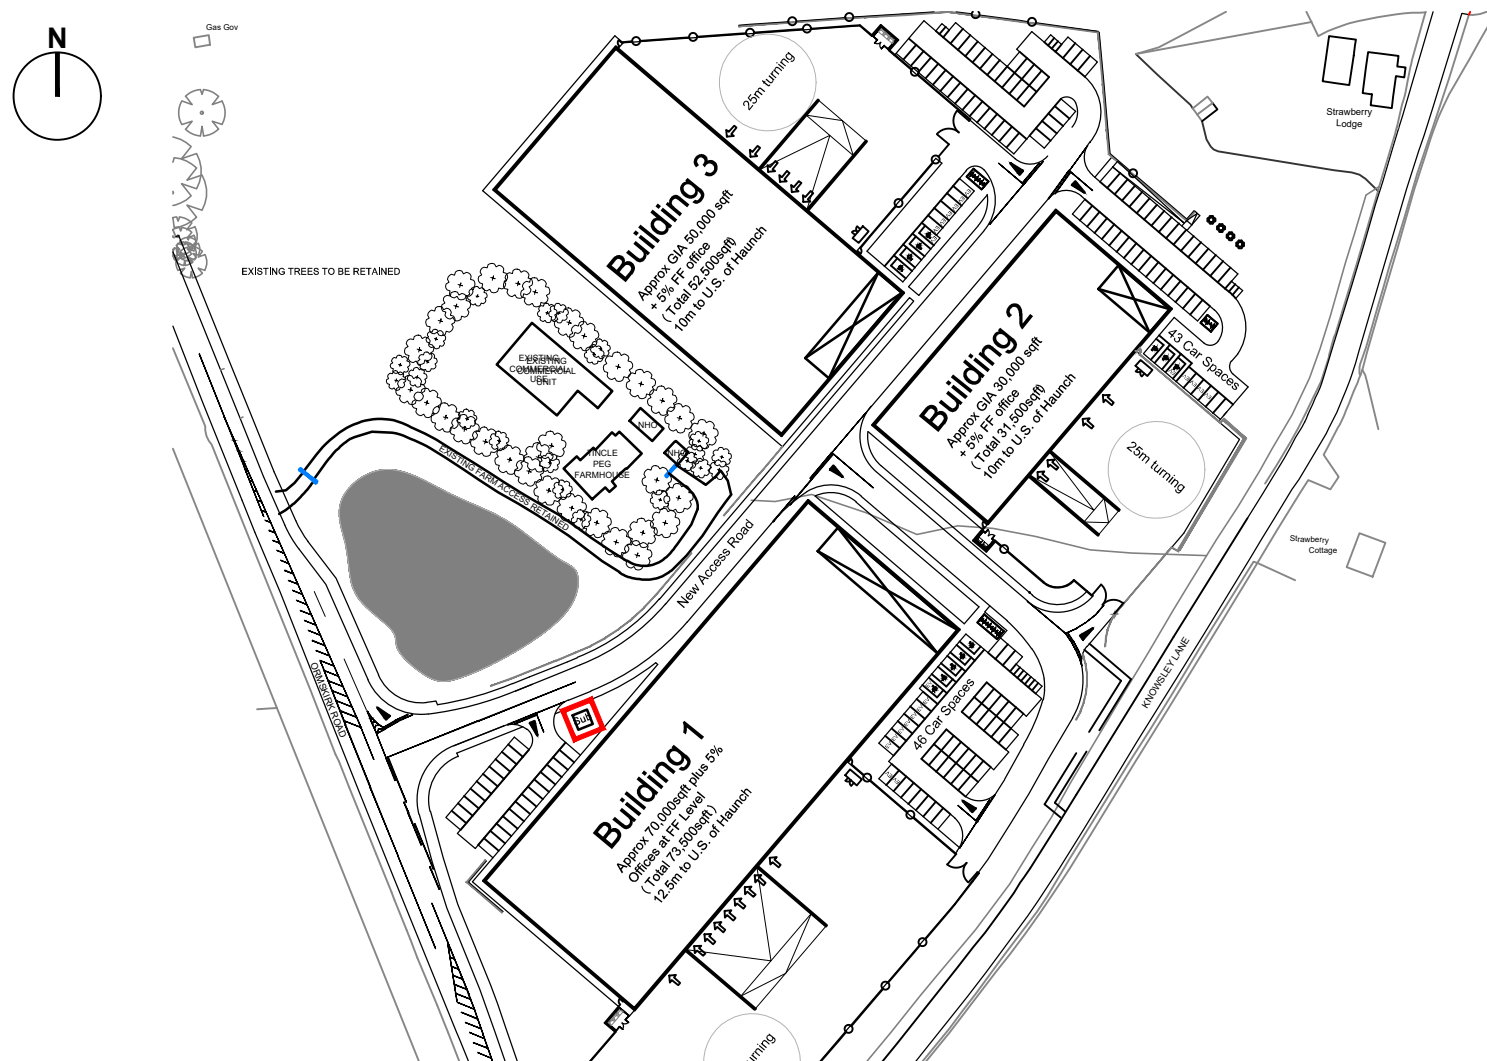


Substation Location Plan NTS

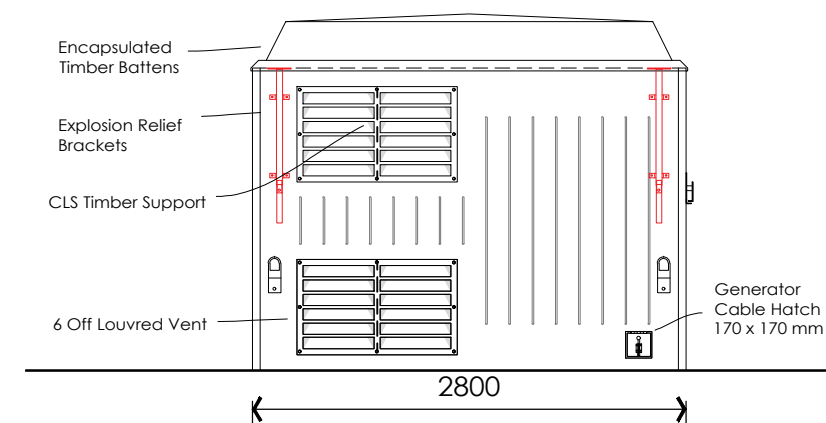


Side Elevation 1:50

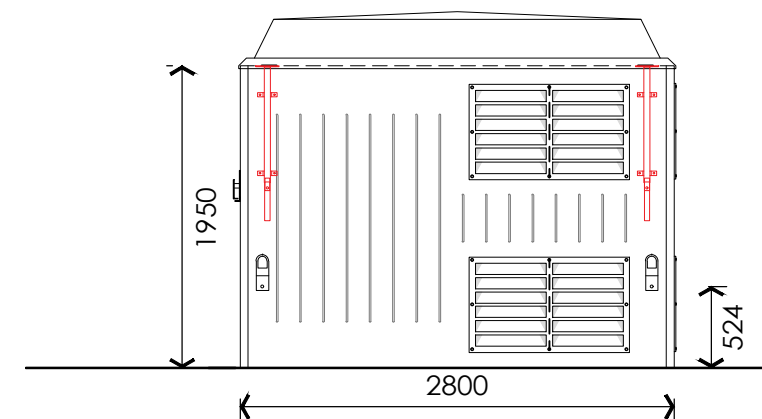


Side Elevation 1:50

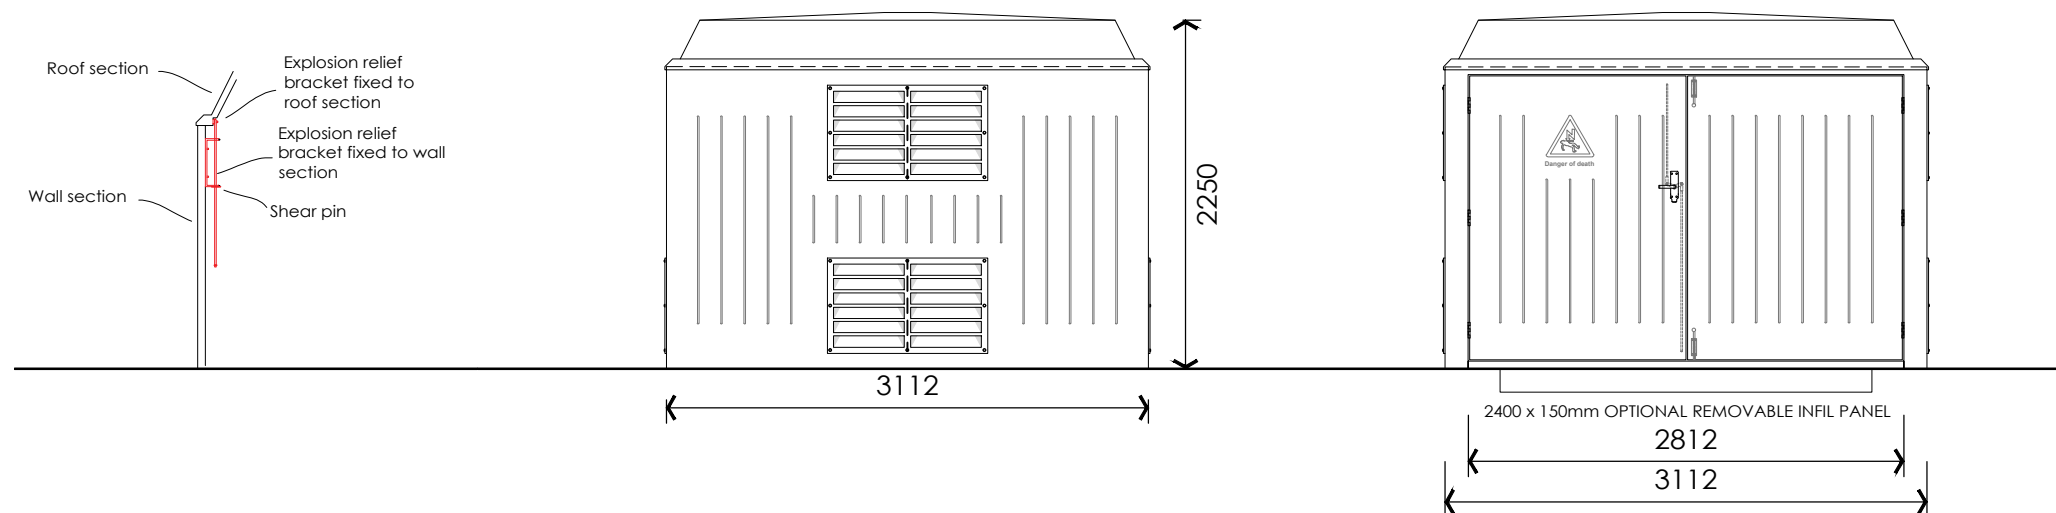

Roof Fixing Detail 1:50

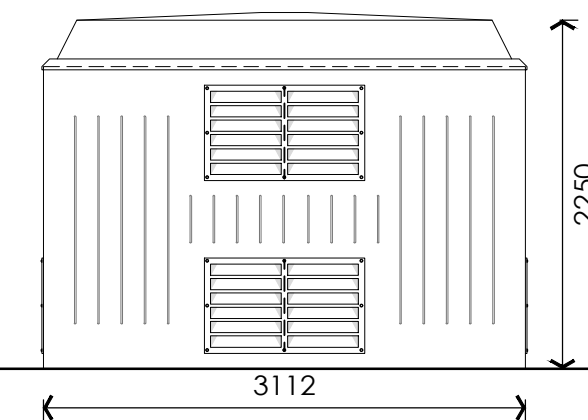

Rear Elevation 1:50

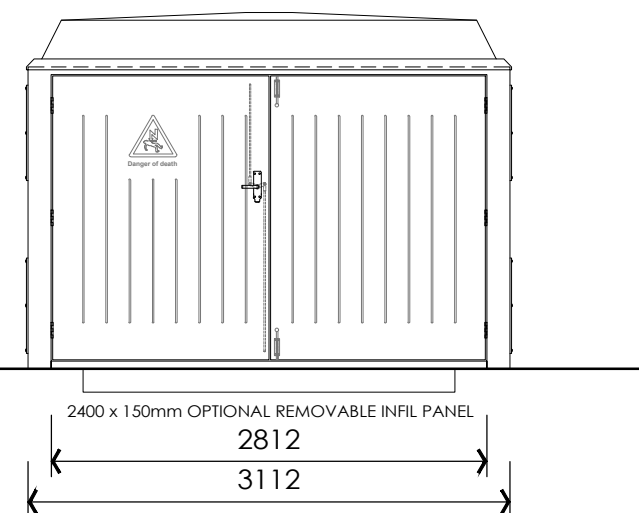

Front Elevation 1:50

General Notes

All site dimensions shall be verified by the Contractor on site prior to commencing any works.

Do not scale from this drawing.

Only work to written dimensions.

This drawing is the property of Fletcher-Rae (UK) Limited (t/a Fletcher-Rae) and copyright is reserved by them. The drawing is not to be copied or disclosed by or to any unauthorised persons without the prior written consent of Fletcher-Rae (UK) Limited.

Substation Spec. Notes

- GRP Housing by Envico Engineering LTD
- Transformer Type TR18
- Internal Width 3002mm
- Internal Depth 2690mm
- Internal Height 2250mm
- Approx. Weight 500kg
- Colour Green

P2	Location Plan Updated	30.05.22	JAB	AT
P1	First Issue	29.04.22	JAB	AT
Rev.	Description	Date	ISS	AP

Scale 1:50@A3

Status	S2 Information
--------	----------------

Drawn by JAB

Checked by **AT**

Date 24.03.22

Client:

Caddick Developments

Project:
Knowsley Lane, Knowsley

Sheet Name:
Proposed Substation Enclosure

Project No.	Orig.	Zone	Level	Type	Role	Cls	Dwg No.	Rev
19011-FRA-AV-XX-DR-A-90-1007								P2

fletcher | rae
Architects | Master Planners | Designers

Hill Quays, 5 Jordan Street, Manchester, M15 4PY

t ■ +44 (0)161 242 1140
f ■ +44 (0)161 242 1141
w ■ www.fletcher-rae.com
e ■ info@fletcher-rae.com