


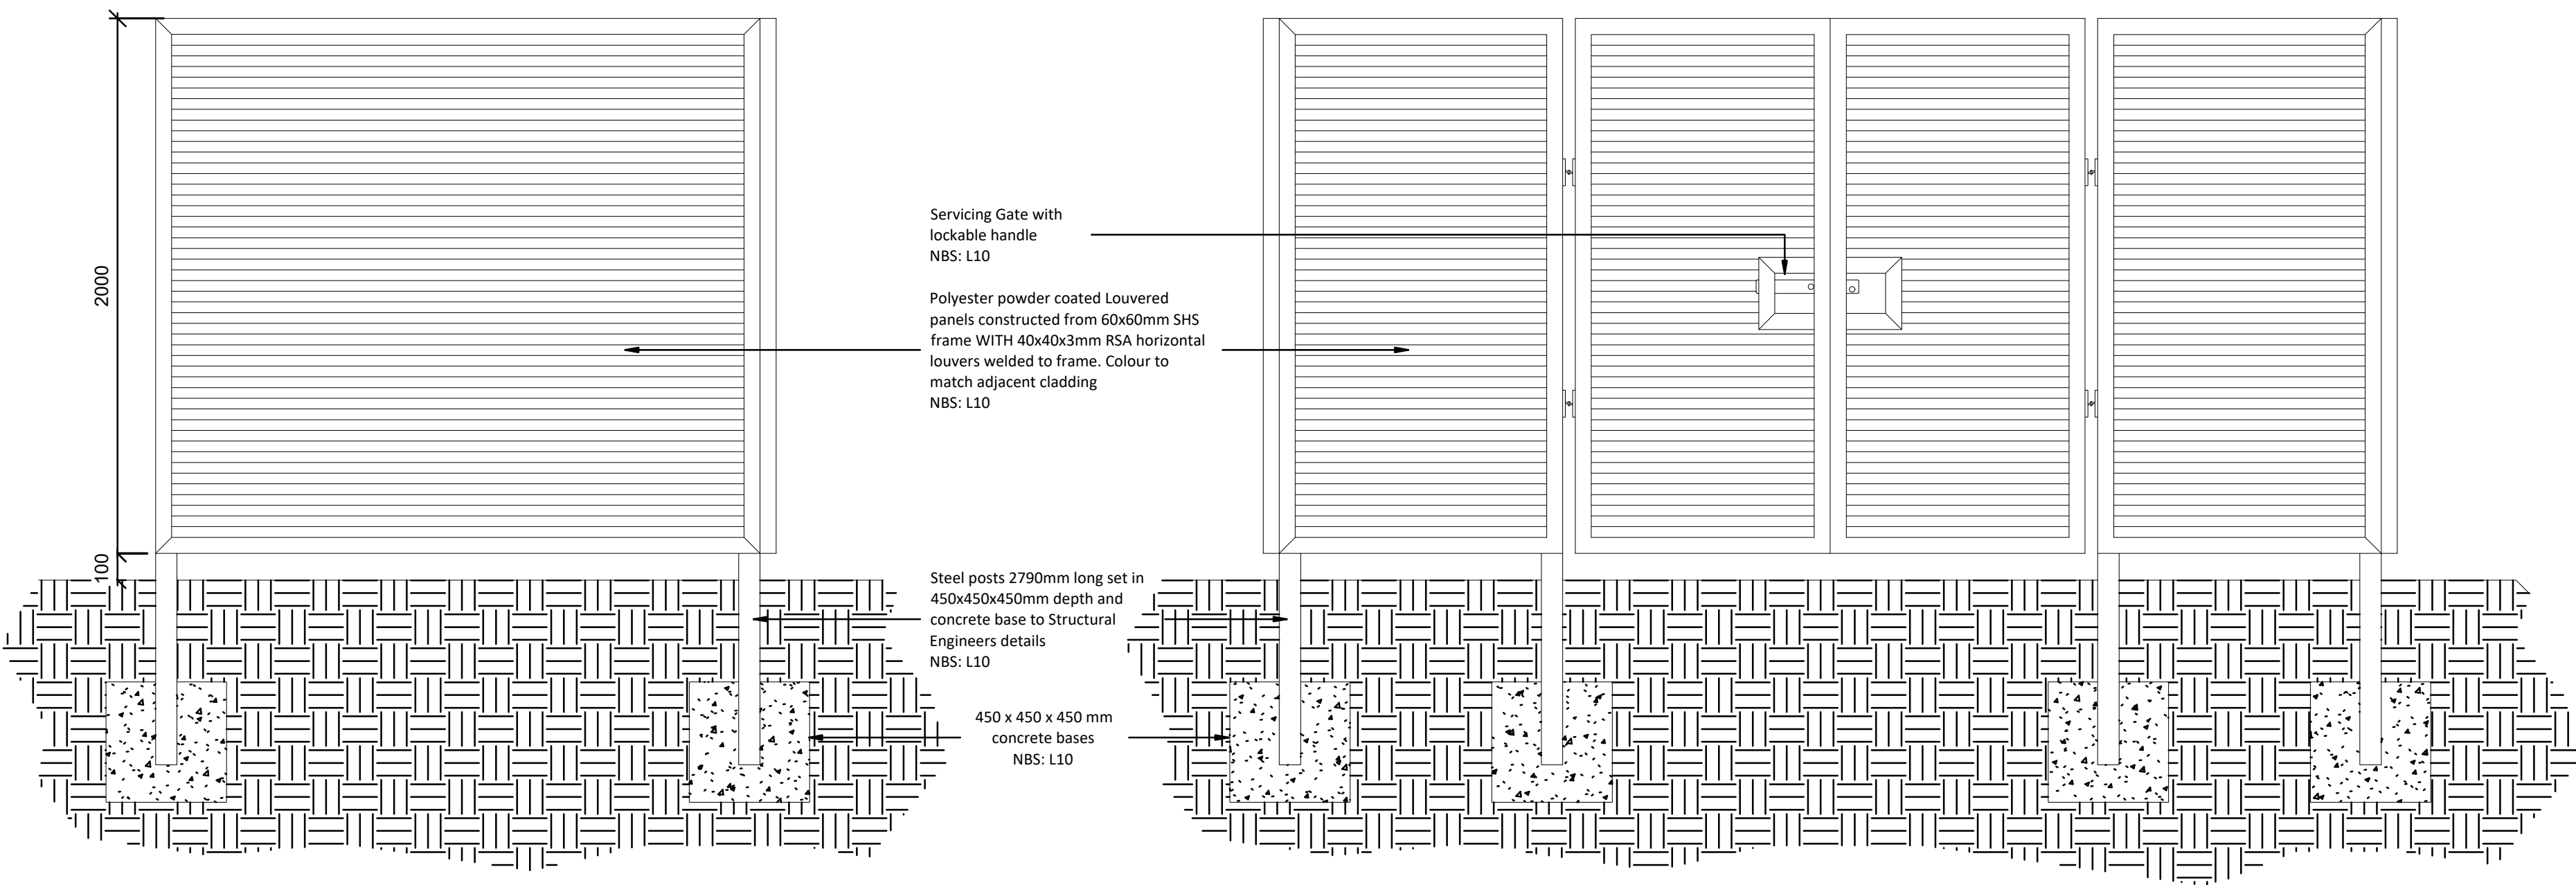

TYPICAL SIDE ELEVATION OF
EXTERNAL CONDENSER SCREEN
1:20

TYPICAL FRONT ELEVATION OF
EXTERNAL CONDENSER SCREEN
1:20

General Notes

All site dimensions shall be verified by the Contractor on site prior to commencing any works.

Do not scale from this drawing.

Only work to written dimensions.

This drawing is the property of Fletcher-Rae (UK) Limited (t/a Fletcher-Rae) and copyright is reserved by them. The drawing is not to be copied or disclosed by or to any unauthorised persons without the prior written consent of Fletcher-Rae (UK) Limited.

P1	First Issue	29.04.22	JAB	AT
Rev.	Description	Date	ISS	APP

Scale 1:20@A1
Status S2 Information
Drawn by JAB
Checked by AT
Date 29.04.22
Client:

Caddick Developments

Project:
Knowsley Lane, Knowsley

Sheet Name:
Proposed Condenser Enclosure
Compound

Project No. Orig. Zone Level Type Role Cls Dwg No. Rev
19011-FRA-AV-XX-DR-A-20-1009 P1

fletcher|rae
Architects | Master Planners | Designers

Hill Quays, 5 Jordan Street, Manchester, M15 4PY

t ■ +44 (0)161 242 1140
f ■ +44 (0)161 242 1141
w ■ www.fletcher-rae.com
e ■ info@fletcher-rae.com