



NOTE
All errors, omissions, discrepancies should be reported to the originator immediately.
All dimensions to be checked before site fabrication by the contractor, his sub-contractor or supplier.

Drawing issue status:
 PRELIMINARY ☐ CLIENT APPROVAL ☐ PLANNING ☐
 BUILDING REGS ☐ TENDER ☐ CONSTRUCTION ☐ AS-BUILT ☐

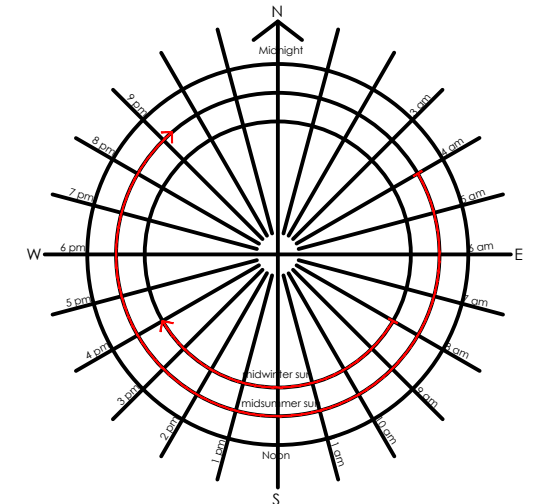

PROPOSED SIDE ELEVATION

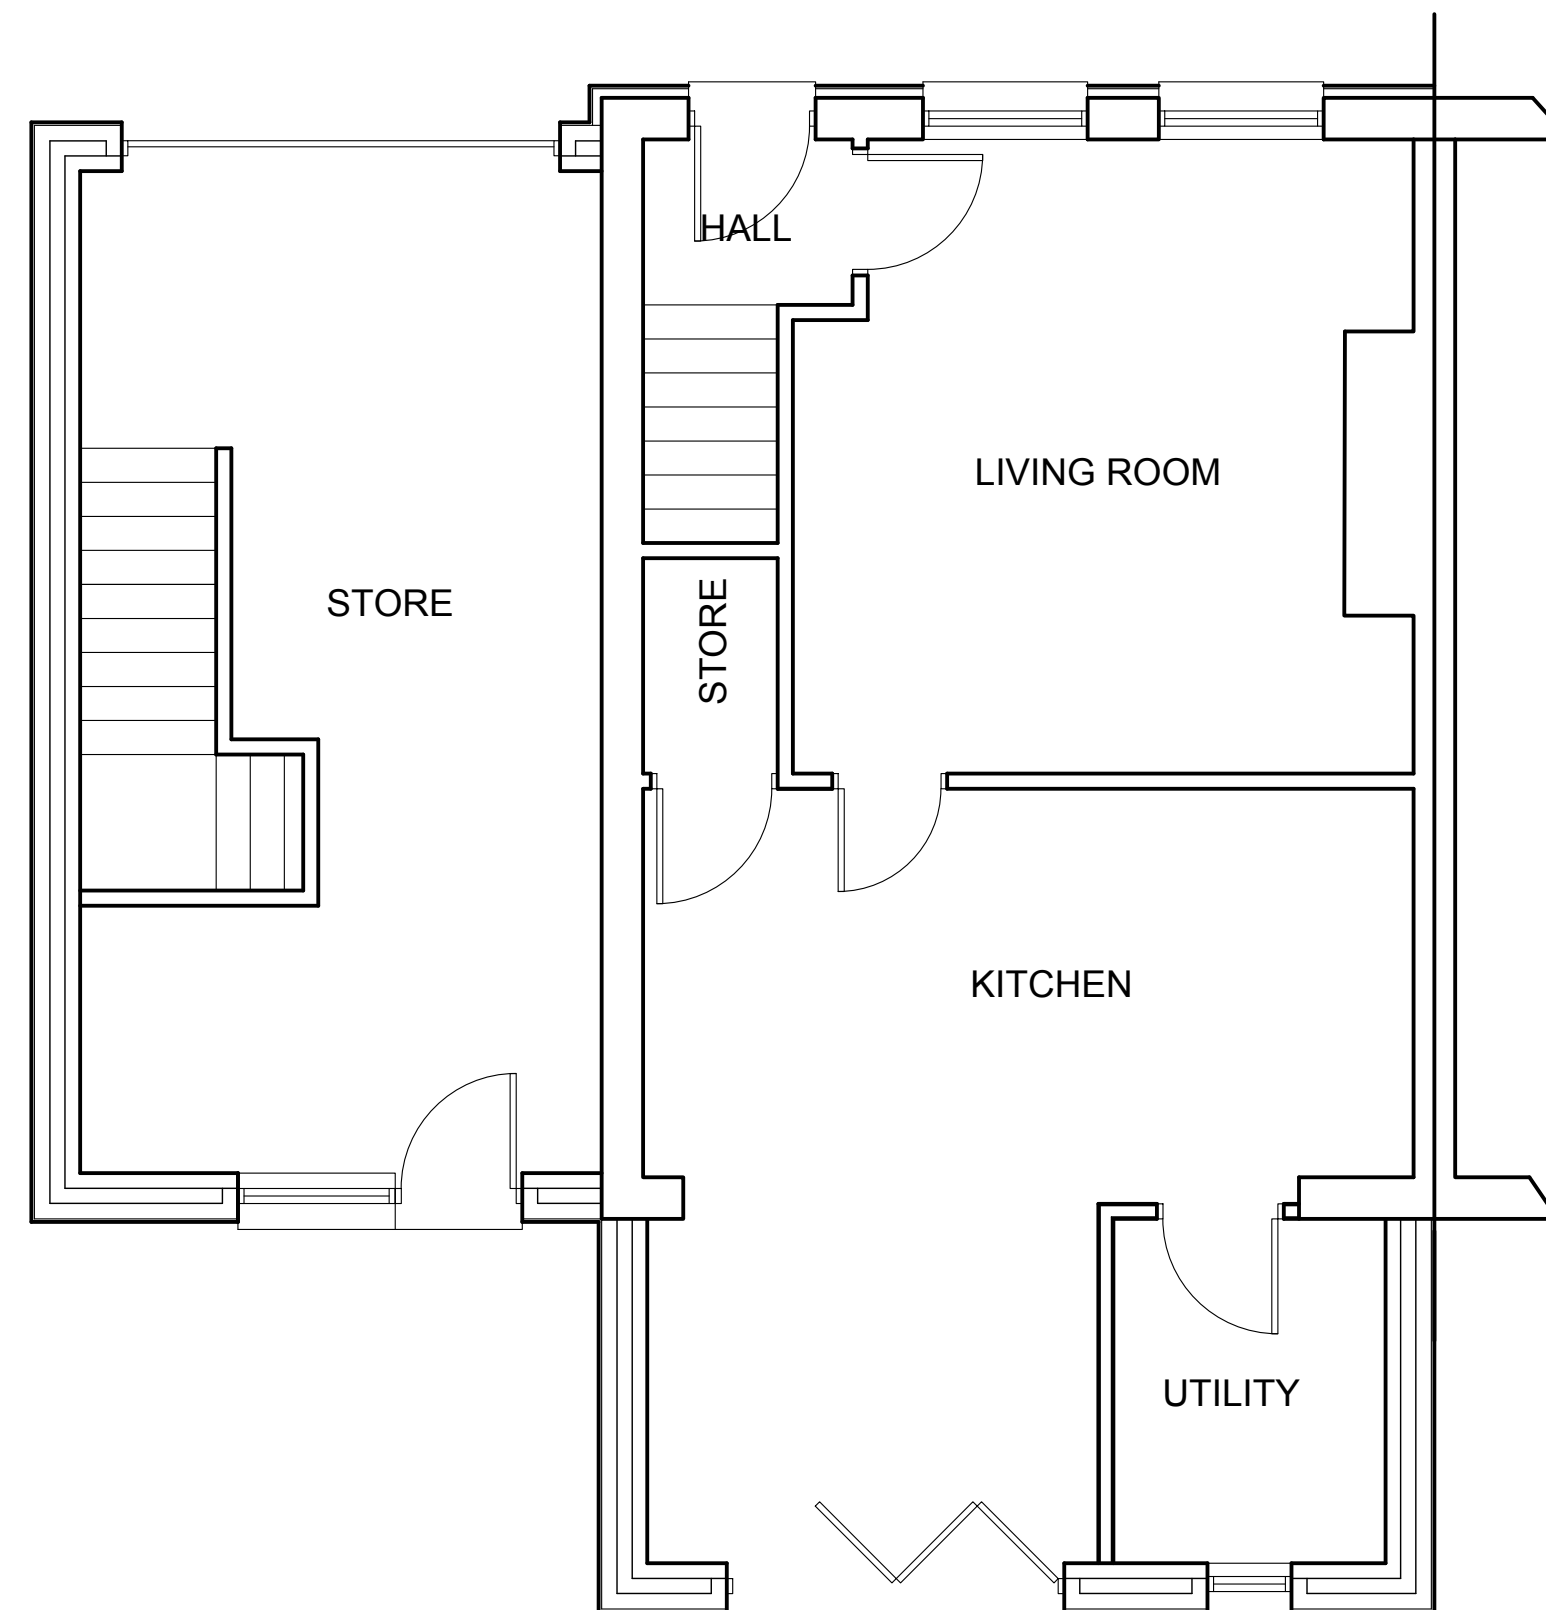

PROPOSED FIRST FLOOR PLAN

REV	DATE	DESCRIPTION
PROJECT Two Storey and Single Storey Extension and Basement		CLIENT 2 Fazakerley Road, Prescott L35 5DH
SUBJECT Proposed Plans and Elevations.		SHEET SIZE DATE SCALE A1 17/02/2025 1:50
PROJECT NR -	DRAWING NR FR-02	REV DRAWN CHECKED - - -